


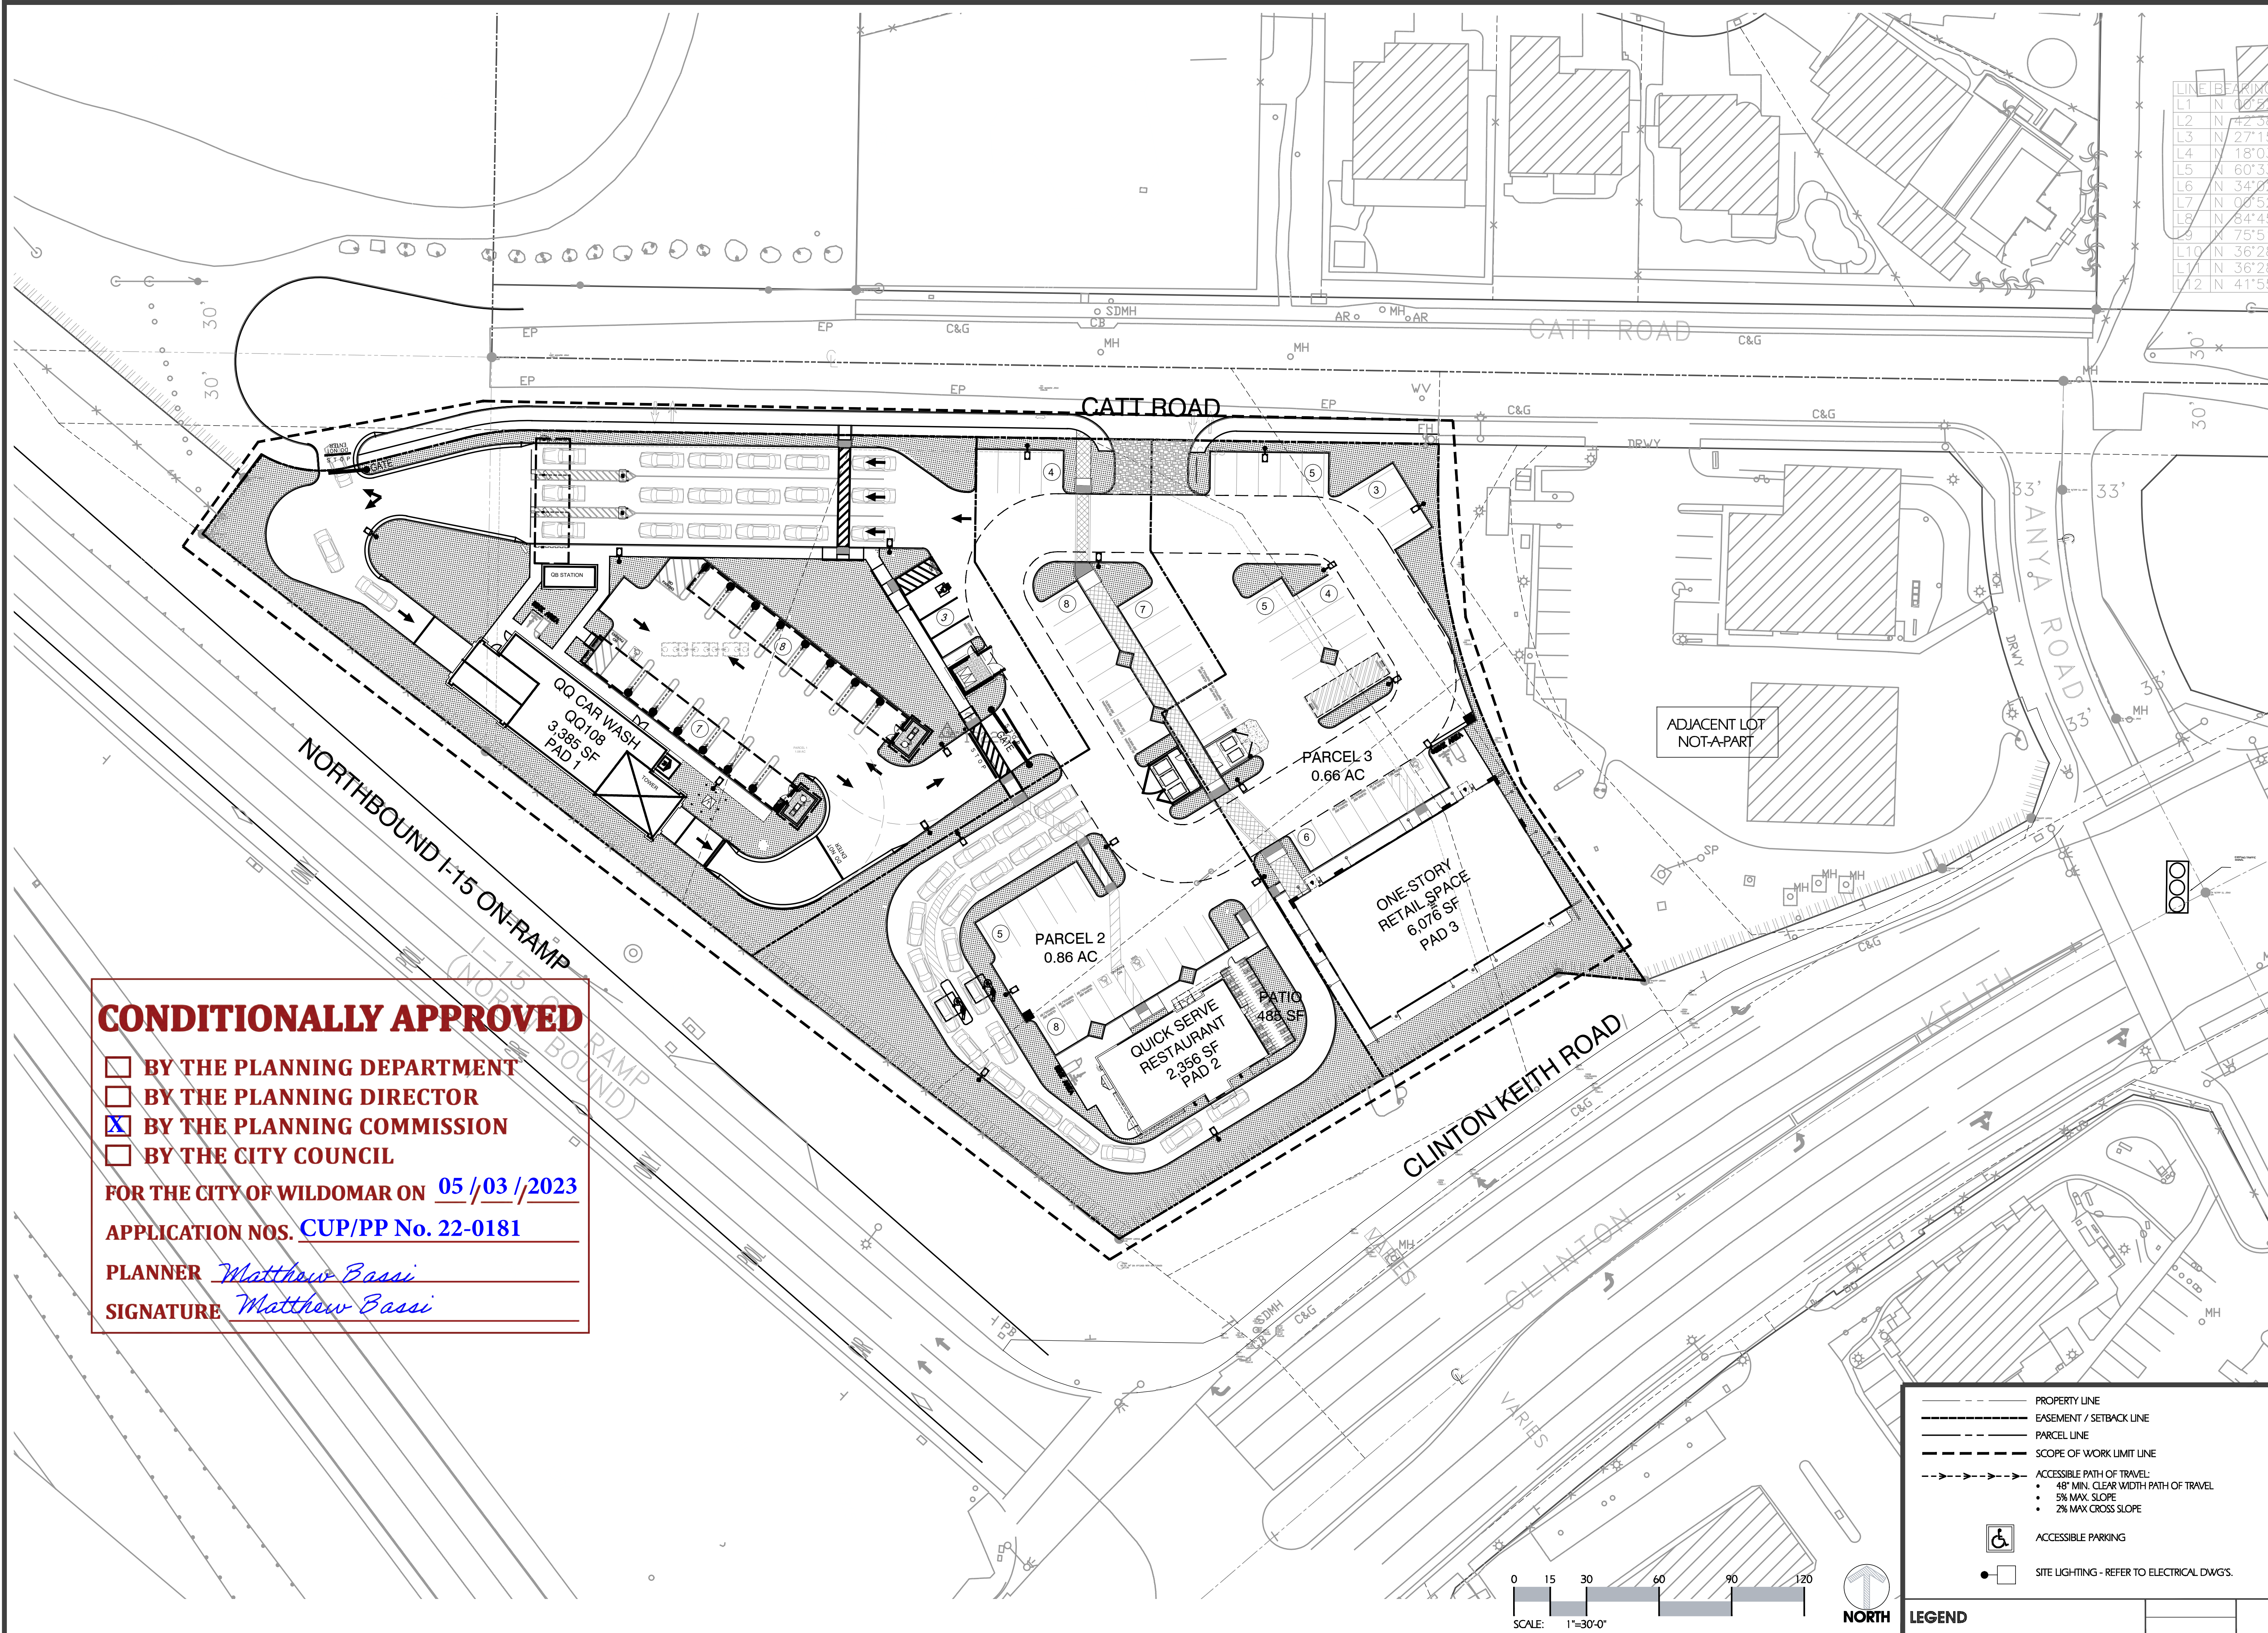

CONDITIONALLY APPROVED

☐ BY THE PLANNING DEPARTMENT

☐ BY THE PLANNING DIRECTOR

☒ BY THE PLANNING COMMISSION

☐ BY THE CITY COUNCIL

FOR THE CITY OF WILDOMAR ON 05 / 03 / 2023

APPLICATION NOS. CUP/PP No. 22-0181

PLANNER *Matthew Bassi*

SIGNATURE *Matthew Bassi*

PROPERTY LINE

EASEMENT / SETBACK LINE

PARCEL LINE

SCOPE OF WORK LIMIT LINE

ACCESSIBLE PATH OF TRAVEL:

- 48" MIN. CLEAR WIDTH PATH OF TRAVEL
- 5% MAX. SLOPE
- 2% MAX CROSS SLOPE

ACCESSIBLE PARKING

SITE LIGHTING - REFER TO ELECTRICAL DWG'S.

LEGEND

1" = 30'

1

PM
DESIGN

Architectural
Solutions Group

38 EXECUTIVE PARK
SUITE 310
IRVINE, CA 92614
PROJECT CONTACT: JEFF LIEDERMAN
PHONE: (949) 430-7051
EMAIL: jlederman@pmdgnc.com

JEFF LIEDERMAN, ARCHITECT

SEAL:

CONSULTANT:

CATALYST
COMMERCIAL GROUP

CATT CROSSING RETAIL CENTER

23825 CATT ROAD
WILDOMAR, CA

REV	DATE	DESCRIPTION
△	10.11.22	CLIP SUBMITTAL
△	12.30.22	CLIP RESUBMITTAL
△	03.07.23	CLIP RESUBMITTAL
△	04.07.23	CLIP RESUBMITTAL


DRAWN BY: MP

CHECKED BY: RK

ARCH. PROJECT NO.: CCG21001.0

SHEET NAME: OVERALL SITE PLAN

SHEET NUMBER: A1.0

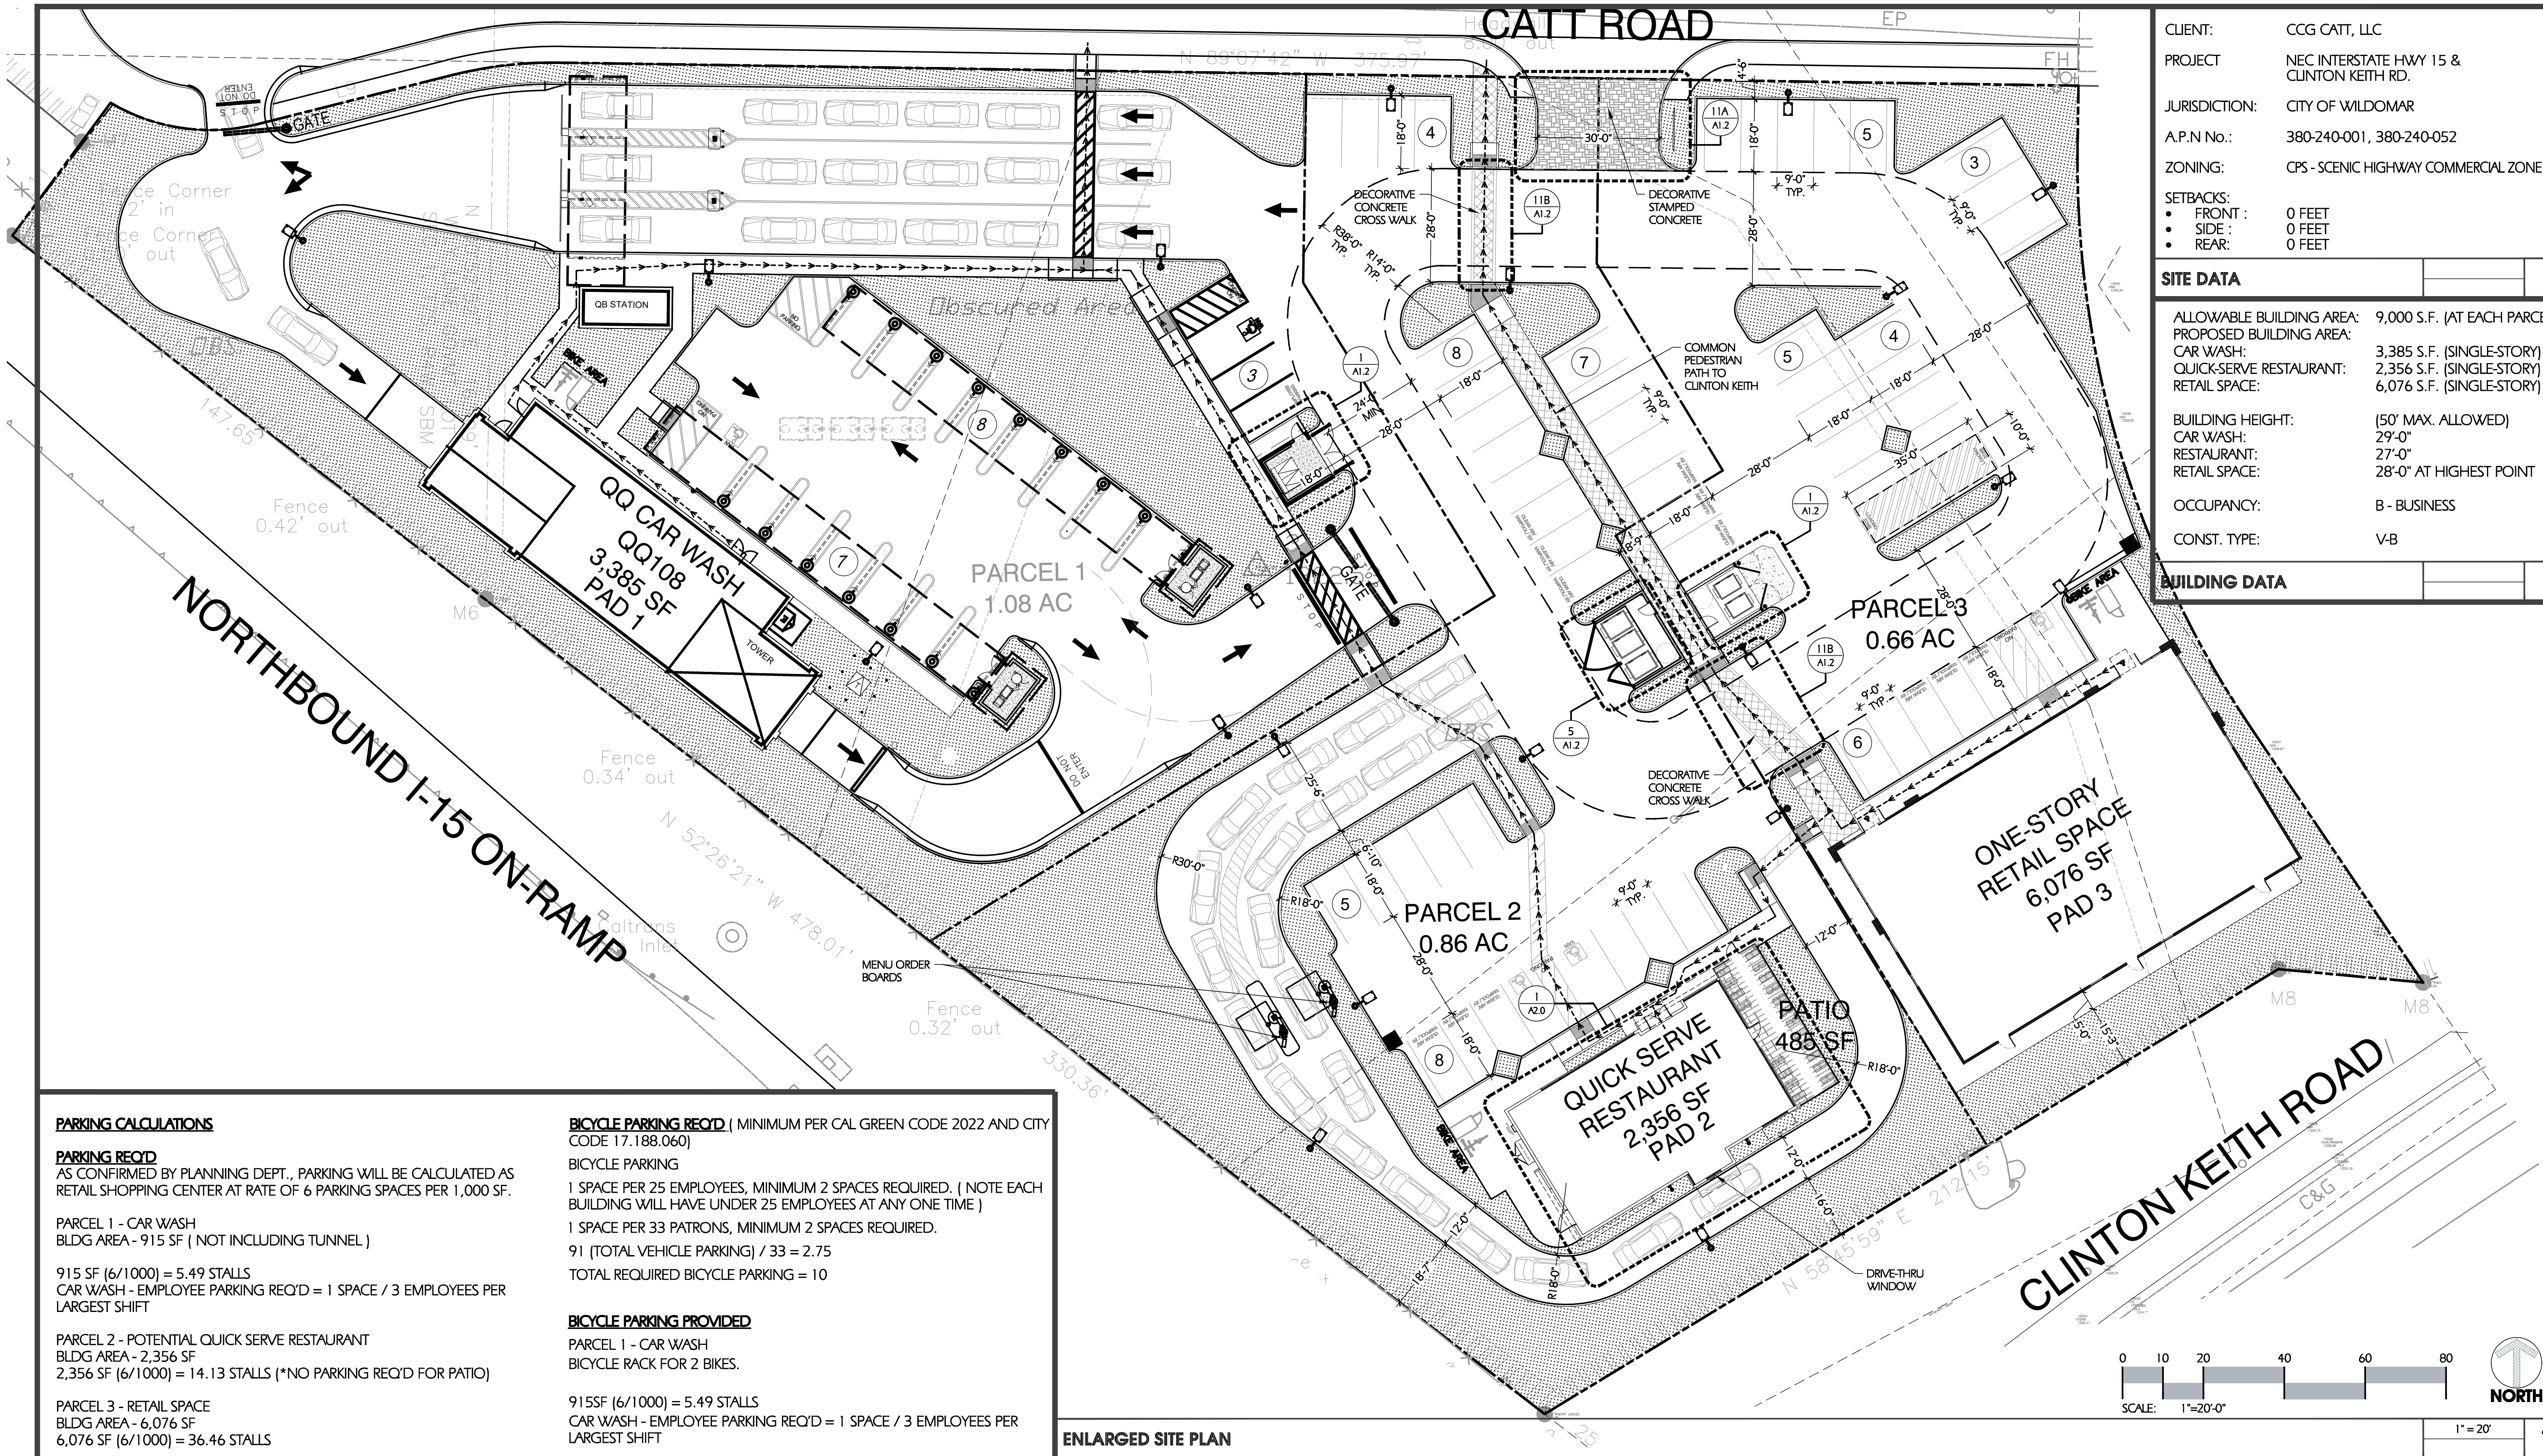

CLIENT:	CCG CATT, LLC
PROJECT	NEC INTERSTATE HWY 15 & CLINTON KEITH RD.
JURISDICTION:	CITY OF WILDOMAR
A.P.N No.:	380-240-001, 380-240-052
ZONING:	CPS - SCENIC HIGHWAY COMMERCIAL ZONE
SETBACKS:	
• FRONT :	0 FEET
• SIDE :	0 FEET
• REAR:	0 FEET

SITE DATA	
ALLOWABLE BUILDING AREA:	9,000 S.F. (AT EACH PARCEL)
PROPOSED BUILDING AREA:	
CAR WASH:	3,385 S.F. (SINGLE-STORY)
QUICK-SERVE RESTAURANT:	2,356 S.F. (SINGLE-STORY)
RETAIL SPACE:	6,076 S.F. (SINGLE-STORY)
BUILDING HEIGHT:	(50' MAX. ALLOWED)
CAR WASH:	29'-0"
RESTAURANT:	27'-0"
RETAIL SPACE:	28'-0" AT HIGHEST POINT
OCCUPANCY:	B - BUSINESS
CONST. TYPE:	V-B

BUILDING DATA	
---------------	--

PM

DESIGN

Architectural Solutions Group

38 EXECUTIVE PARK
SUITE 310
IRVINE, CA 92614
PROJECT CONTACT: JEFF LIEDERMAN
PHONE: (949) 430-7051
EMAIL: jlederman@pmdesign.com

JEFF LIEDERMAN, ARCHITECT

SEAL:

CONSULTANT:



CATT CROSSING RETAIL CENTER

23825 CATT ROAD
WILDOMAR, CA

PARKING CALCULATIONS

PARKING REQ'D
AS CONFIRMED BY PLANNING DEPT., PARKING WILL BE CALCULATED AS RETAIL SHOPPING CENTER AT RATE OF 6 PARKING SPACES PER 1,000 SF.

PARCEL 1 - CAR WASH
BLDG AREA - 915 SF (NOT INCLUDING TUNNEL)

915 SF (6/1000) = 5.49 STALLS
CAR WASH - EMPLOYEE PARKING REQ'D = 1 SPACE / 3 EMPLOYEES PER LARGEST SHIFT

PARCEL 2 - POTENTIAL QUICK SERVE RESTAURANT
BLDG AREA - 2,356 SF
2,356 SF (6/1000) = 14.13 STALLS (*NO PARKING REQ'D FOR PATIO)

PARCEL 3 - RETAIL SPACE
BLDG AREA - 6,076 SF
6,076 SF (6/1000) = 36.46 STALLS

TOTAL PARKING REQUIRED FOR CENTER = **58 STALLS**

PARKING PROVIDED
WHOLE SITE = **73** PARKING STALLS PROVIDED.

BREAKDOWN OF PARKING:
STANDARD PARKING STALLS = 39
ACCESSIBLE PARKING STALLS = 4 (MEETS MINIMUM PER CBC 2022 AND CITY CODE 17.188.050) (INCL. 3 ACCESSIBLE VAN STALLS AS REQ'D)
VACUUM STALLS = 15 (INCL. 1 ACCESSIBLE VAN STALL AS REQ'D)
EV CAPABLE STALL = 13
CAR WASH - EMPLOYEE PARKING (BASED ON MAX 4 EMPLOYEES) = 2

TOTAL PARKING PROVIDED= **73**

LOADING ZONE REQ'D (PER ZONING CODE 17.188.040)

LOADING ZONE PROVIDED:

10' X 35' LOADING ZONE = 1

BICYCLE PARKING REQ'D (MINIMUM PER CAL GREEN CODE 2022 AND CITY CODE 17.188.060)

BICYCLE PARKING

1 SPACE PER 25 EMPLOYEES, MINIMUM 2 SPACES REQUIRED. (NOTE EACH BUILDING WILL HAVE UNDER 25 EMPLOYEES AT ANY ONE TIME)

1 SPACE PER 33 PATRONS, MINIMUM 2 SPACES REQUIRED.

91 (TOTAL VEHICLE PARKING) / 33 = 2.75

TOTAL REQUIRED BICYCLE PARKING = 10

BICYCLE PARKING PROVIDED

PARCEL 1 - CAR WASH
BICYCLE RACK FOR 2 BIKES.

915SF (6/1000) = 5.49 STALLS
CAR WASH - EMPLOYEE PARKING REQ'D = 1 SPACE / 3 EMPLOYEES PER LARGEST SHIFT

PARCEL 2 - POTENTIAL QUICK SERVE RESTAURANT
BICYCLE RACK FOR 2 BIKES.

PARCEL 3 - RETAIL SPACE
BICYCLE RACK FOR 2 BIKES.

TOTAL BICYCLE PARKING = 12 (1 RACK AT EACH BUILDING, EACH HOLDS 4 BIKES)

LANDSCAPE

LANDSCAPE AREA REQ'D (MINIMUM PER ZONING CODE 17.188.070)
WHOLE SITE CALCULATED AS ONE.

INTERIOR PARKING AREA (TOTAL PARKING 91 STALLS)
11% OF PARKING AREA REQUIRED

ENLARGED SITE PLAN

LANDSCAPE AREA PROVIDED
INTERIOR PARKING AREA

PARCELS = 113,966 (2.62 AC)
LANDSCAPE = 30,109 SF
27% LANDSCAPE COVERAGE

LANDSCAPE SHADING AREA REQ'D (MINIMUM PER ZONING CODE 17.188.070)
WHOLE SITE CALCULATED AS ONE.

INTERIOR PARKING AREA (TOTAL PARKING 83 STALLS)
50% OF PARKING AREA REQUIRED
LANDSCAPE SHADING PROVIDED
REFER TO PRELIMINARY LANDSCAPE PLAN FOR FURTHER INFO.


LANDSCAPE AREA BREAKDOWN:

PARCEL 1
SITE AREA = 47,579 SF± (1.09 AC)
LANDSCAPE = 14,466 SF
BLDG AREA = 3,385 SF

PARCEL 2
SITE AREA = 37,506 SF± (0.86 AC)
LANDSCAPE = 10,542 SF
BLDG AREA = 2,356 SF

PARCEL 3
SITE AREA = 28,883 SF± (0.66 AC)
LANDSCAPE = 5,101 SF
BLDG AREA = 6,076 SF

OVERALL:
PARCELS = 113,966 (2.62 AC)
LANDSCAPE = 30,109 SF
27% LANDSCAPE COVERAGE

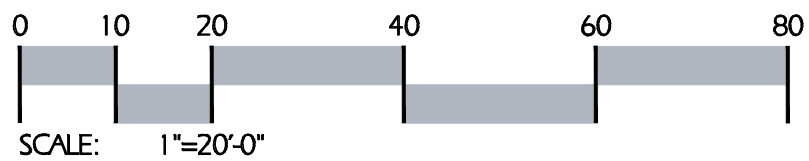

---	PROPERTY LINE
---	EASEMENT / SETBACK LINE
---	PARCEL LINE
---	ACCESSIBLE PATH OF TRAVEL: • 48" MIN. CLEAR WIDTH PATH OF TRAVEL • 5% MAX. SLOPE • 2% MAX CROSS SLOPE
♿	ACCESSIBLE PARKING
●	SITE LIGHTING - REFER TO ELECTRICAL DWG'S.
□	WALL MOUNTED LIGHTS
○	SCONCES
■	LANDSCAPE
■	CONCRETE AT DRIVE AISLE AND PARKING

PARKING CALCS

LANDSCAPE CALCS

LEGEND

REV	DATE	DESCRIPTION
△	10.11.22	CLIP SUBMITTAL
△	12.30.22	CLIP RESUBMITTAL
△	03.07.23	CLIP RESUBMITTAL
△	04.07.23	CLIP RESUBMITTAL

DRAWN BY: MP

CHECKED BY: RK

ARCH. PROJECT NO.:


CCG21001.0

SHEET NAME:

ENLARGED
SITE PLAN

SHEET NUMBER:

A1.1

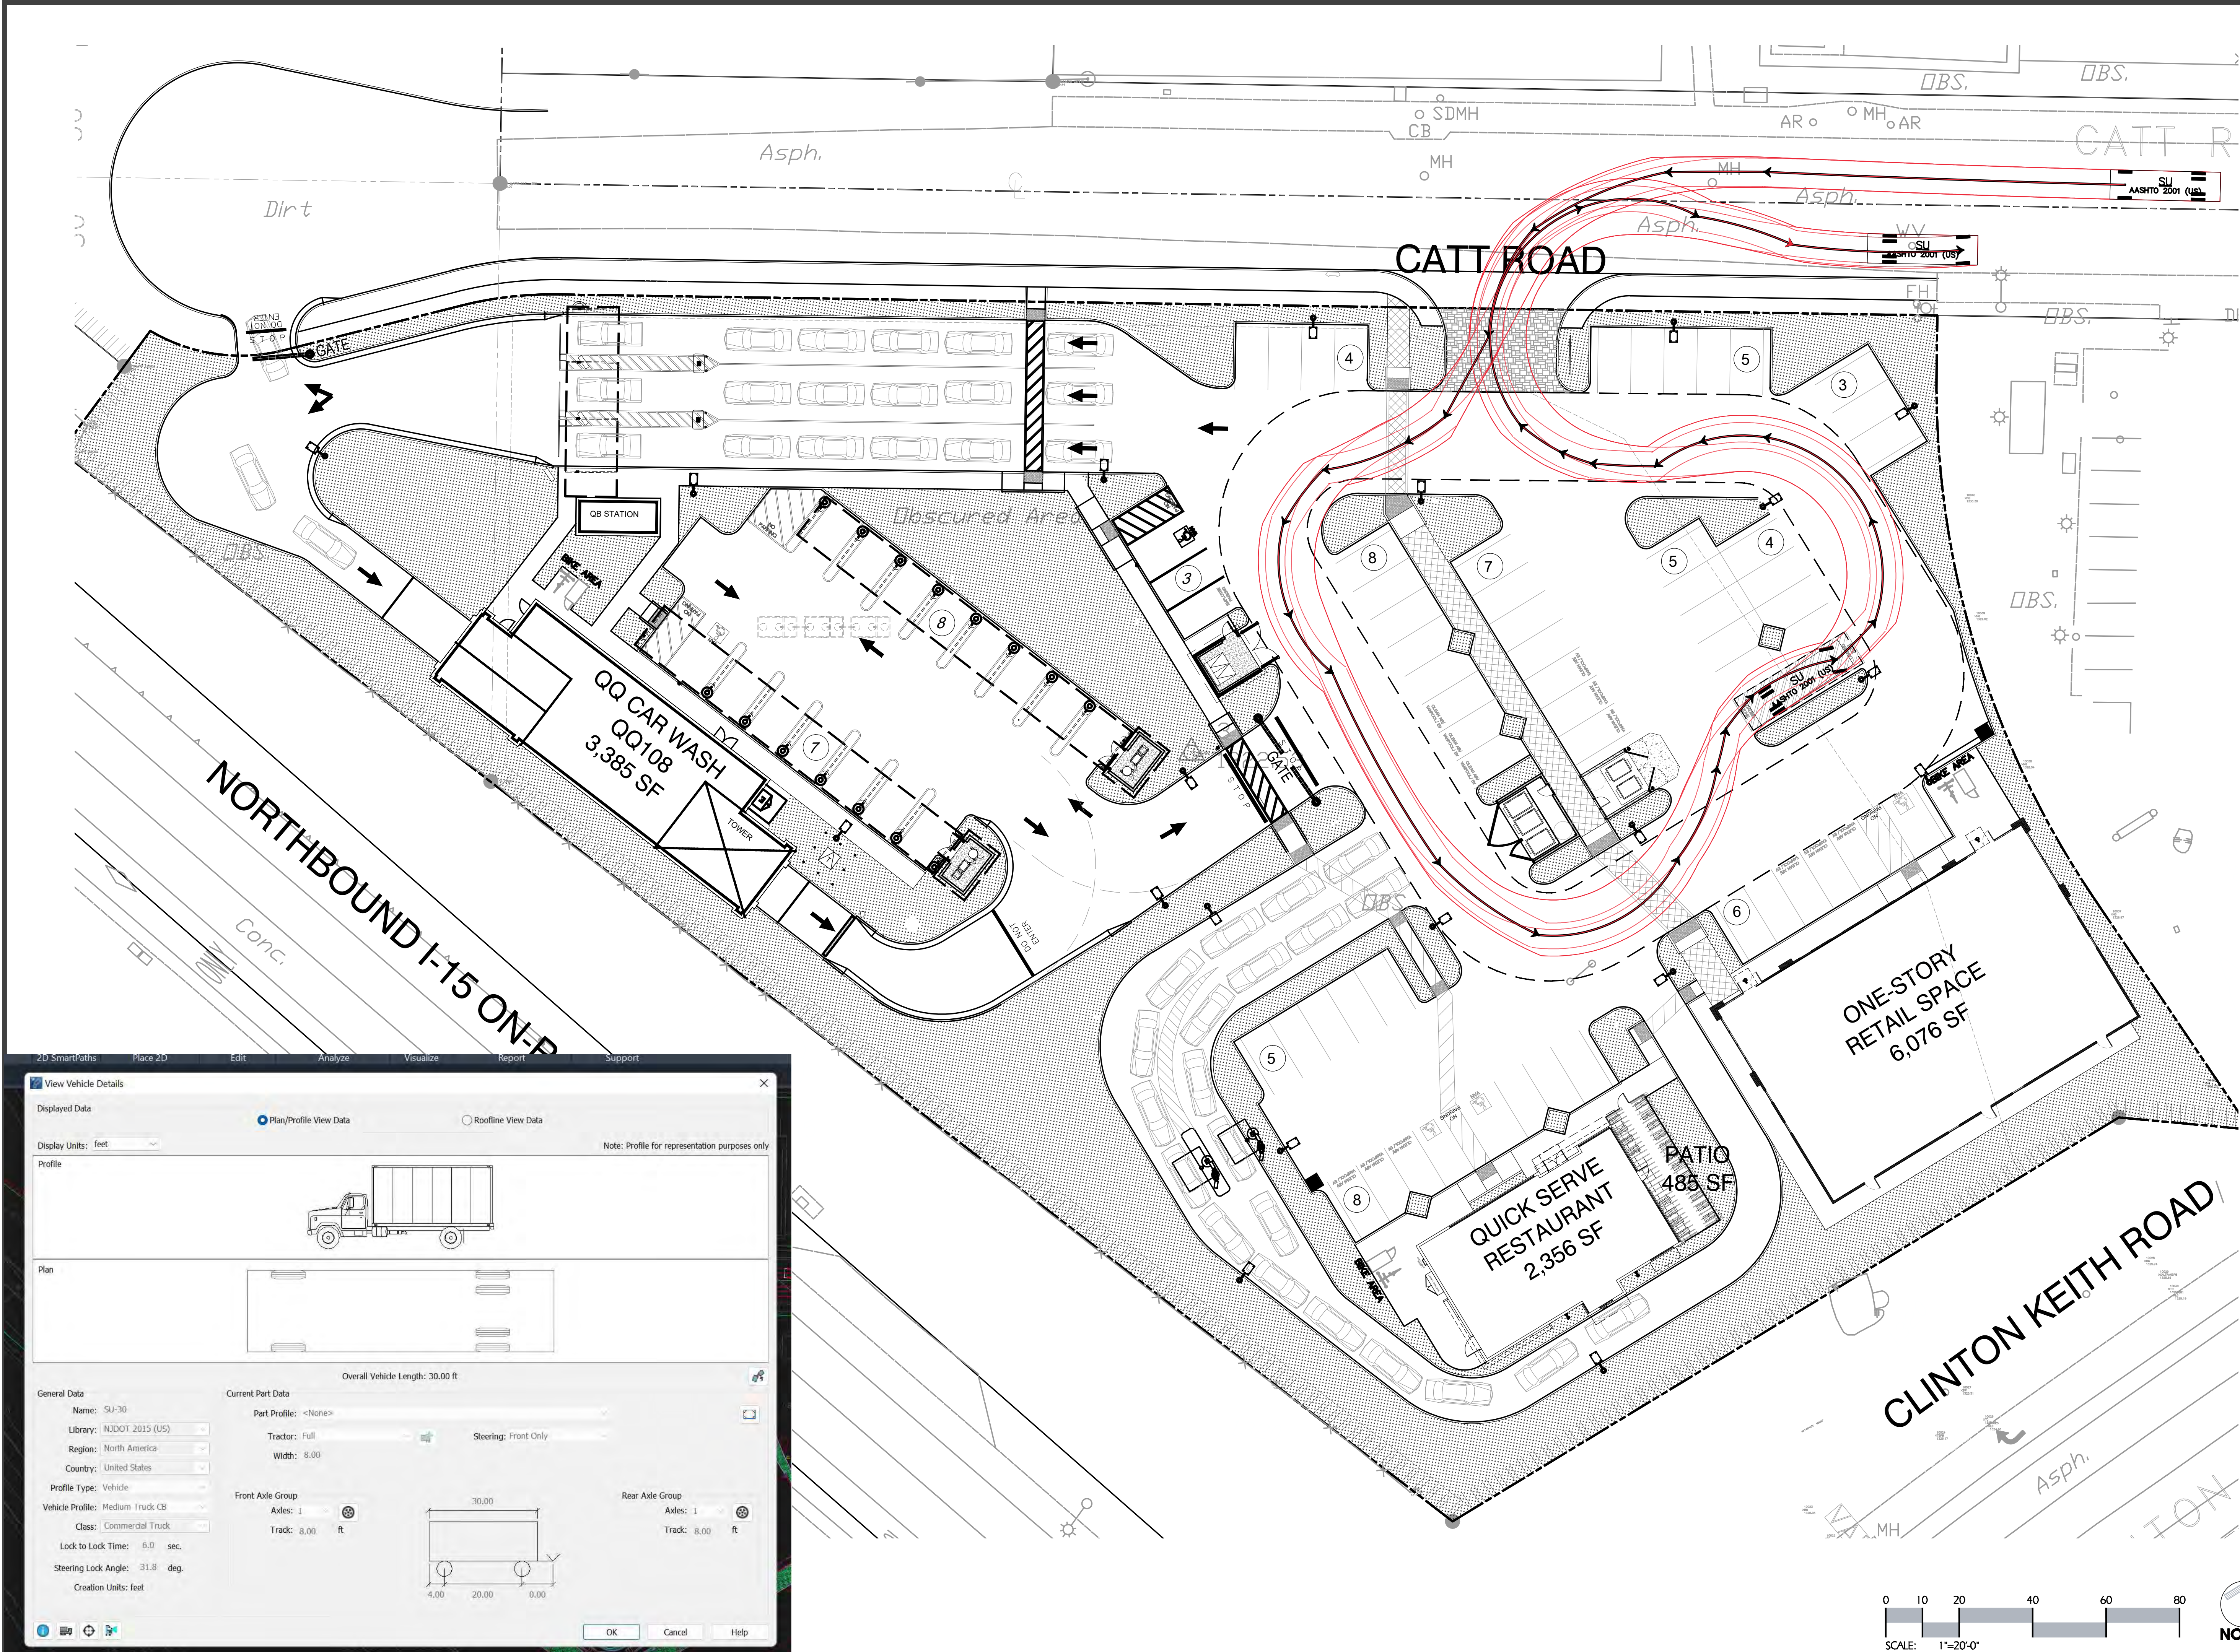

TRUCK TURN EXHIBIT - DELIVERY TRUCK



Architectural
Solutions Group

38 EXECUTIVE PARK
SUITE 310
IRVINE, CA 92614

PROJECT CONTACT: JEFF LIEDERMAN
PHONE: (949) 430-7051
EMAIL: jlederman@pmdesign.com

JEFF LIEDERMAN, ARCHITECT

SEAL:

CONSULTANT:



CATT CROSSING RETAIL CENTER

23825 CATT ROAD
WILDOMAR, CA

REV	DATE	DESCRIPTION
△	10.11.22	CLIP SUBMITTAL
△	12.30.22	CLIP RESUBMITTAL
△	03.07.23	CLIP RESUBMITTAL
△	04.07.23	CLIP RESUBMITTAL


DRAWN BY: MP

CHECKED BY: RK

ARCH. PROJECT NO.: CCG21001.0

SHEET NAME: DELIVERY TRUCK TRUCK TURN EXHIBIT

SHEET NUMBER: A1.1a

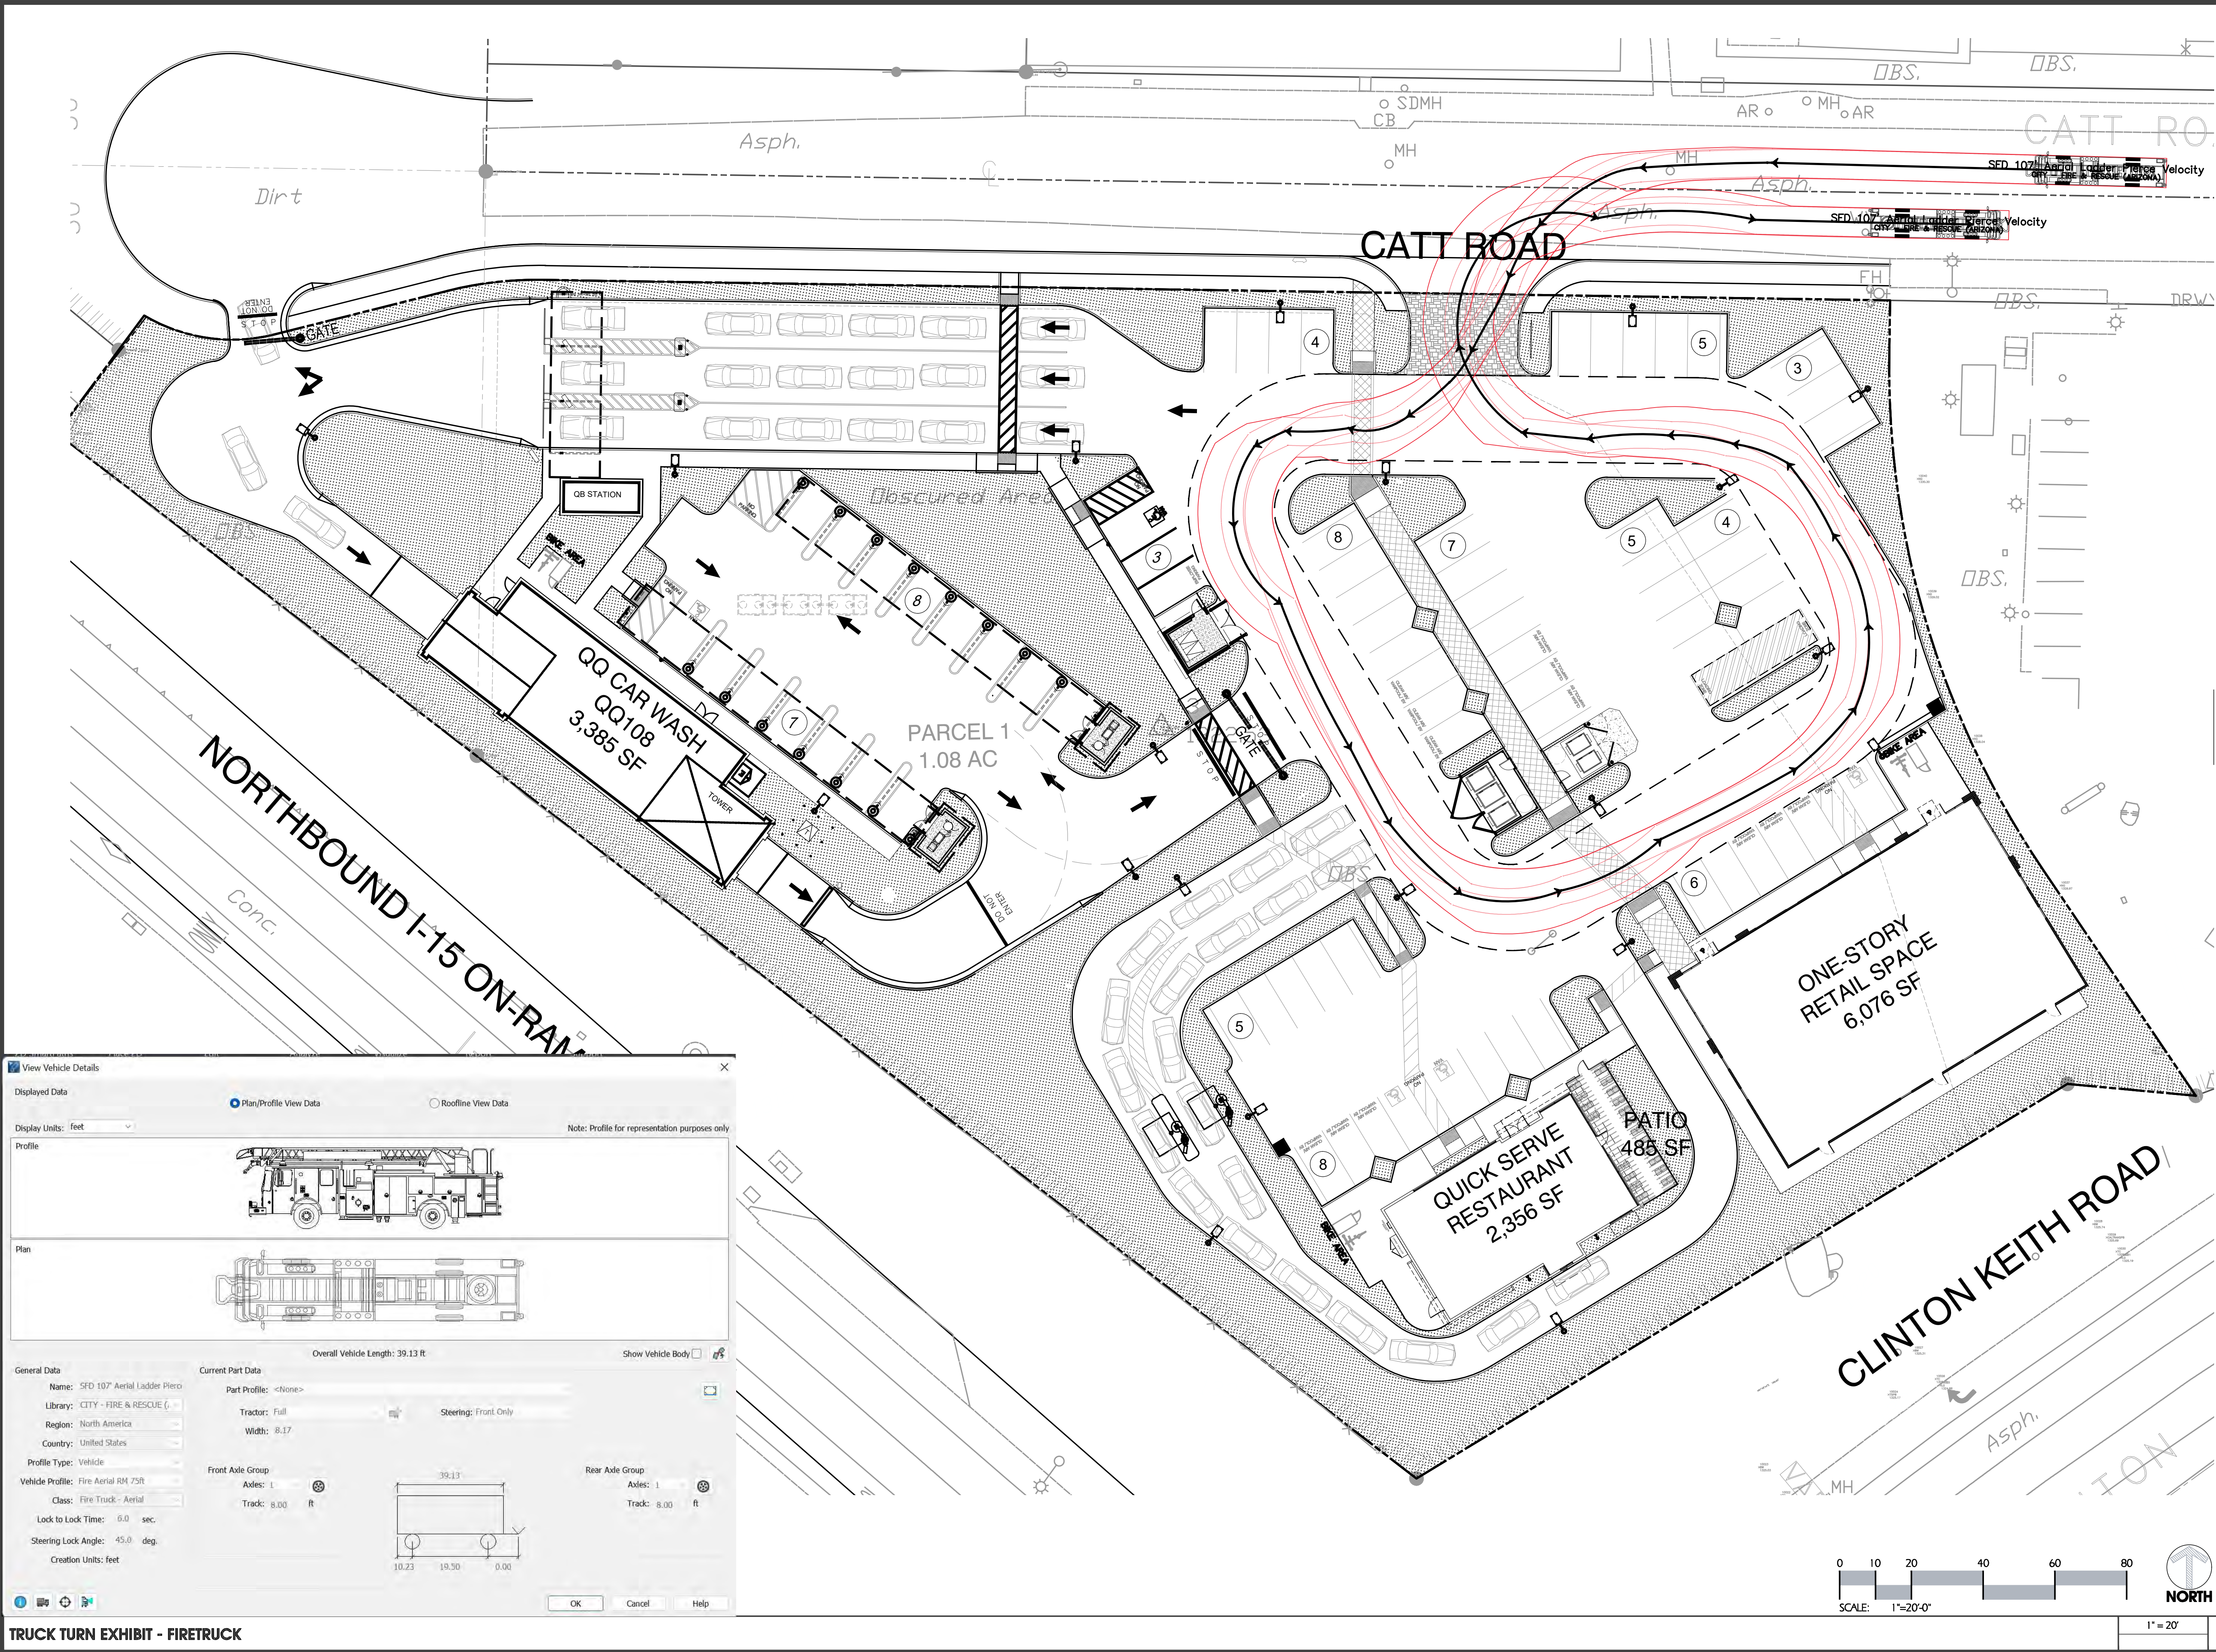

View Vehicle Details

Displayed Data

Plan/Profile View Data

Roofline View Data

Display Units: feet

Note: Profile for representation purposes only

Profile

Plan

General Data

Name: SFD 107 Aerial Ladder Plier

Library: CITY - FIRE & RESCUE (

Region: North America

Country: United States

Profile Type: Vehicle

Vehicle Profile: Fire Aerial RM 75R

Class: Fire Truck - Aerial

Lock to Lock Time: 6.0 sec

Steering Lock Angle: 45.0 deg

Creation Units: feet

Current Part Data

Part Profile: <None>

Tractor: Full

Width: 8.17

Steering: Front Only

Front Axle Group

Axles: 1

Track: 8.00 ft

Rear Axle Group

Axles: 1

Track: 8.00 ft

Overall Vehicle Length: 39.13 ft

Show Vehicle Body

39.13

10.23 18.90 0.00

OK

Cancel

Help

TRUCK TURN EXHIBIT - FIRETRUCK

PM
DESIGN

Architectural
Solutions Group

38 EXECUTIVE PARK
SUITE 310
IRVINE, CA 92614
PROJECT CONTACT: JEFF LIEDERMAN
PHONE: (949) 430-7051
EMAIL: jlederman@pmdesign.com
JEFF LIEDERMAN, ARCHITECT
SEAL:

CONSULTANT:

CATT CROSSING RETAIL CENTER

CATALYST
COMMERCIAL GROUP

23825 CATT ROAD
WILDOMAR, CA

REV	DATE	DESCRIPTION
△	10.11.22	CLP SUBMITTAL
△	12.30.22	CLP RESUBMITTAL
△	03.07.23	CLP RESUBMITTAL
△	04.07.23	CLP RESUBMITTAL

DRAWN BY:

CHECKED BY:

ARCH. PROJECT NO.:


CATT21001.0














SHEET NAME:

FIRETRUCK
TRUCK TURN
EXHIBIT

SHEET NUMBER:

A1.1b

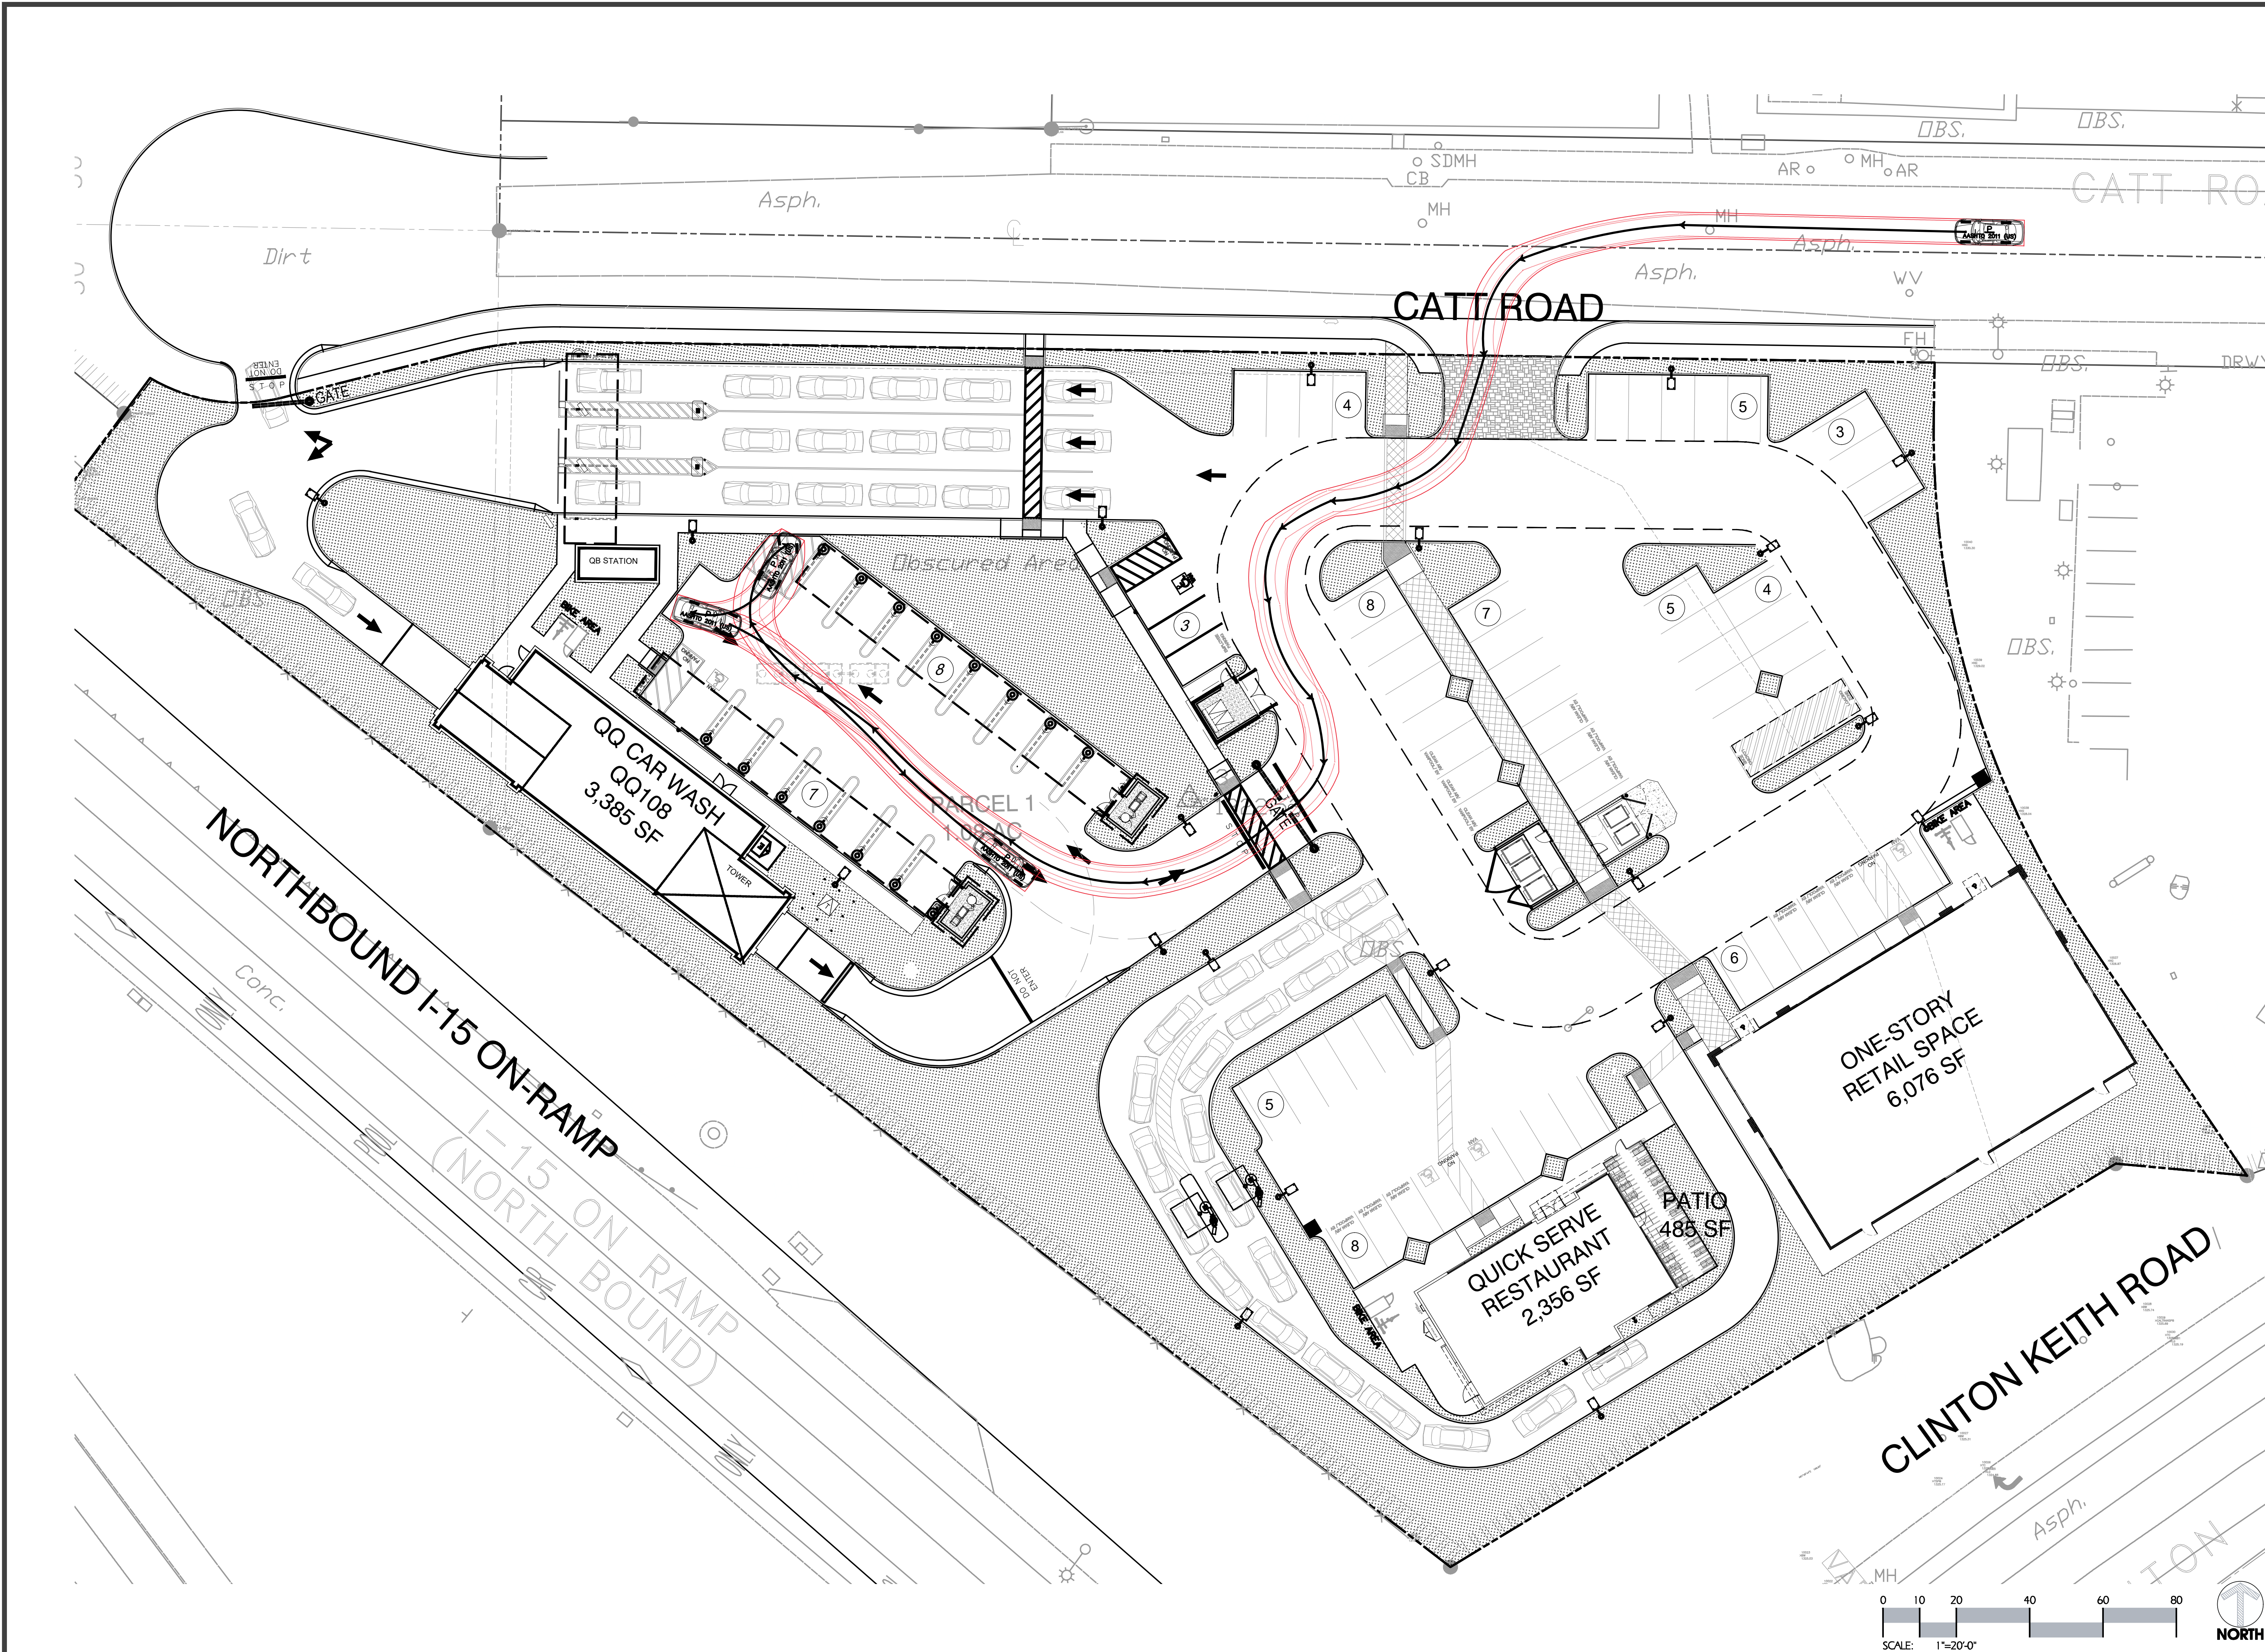

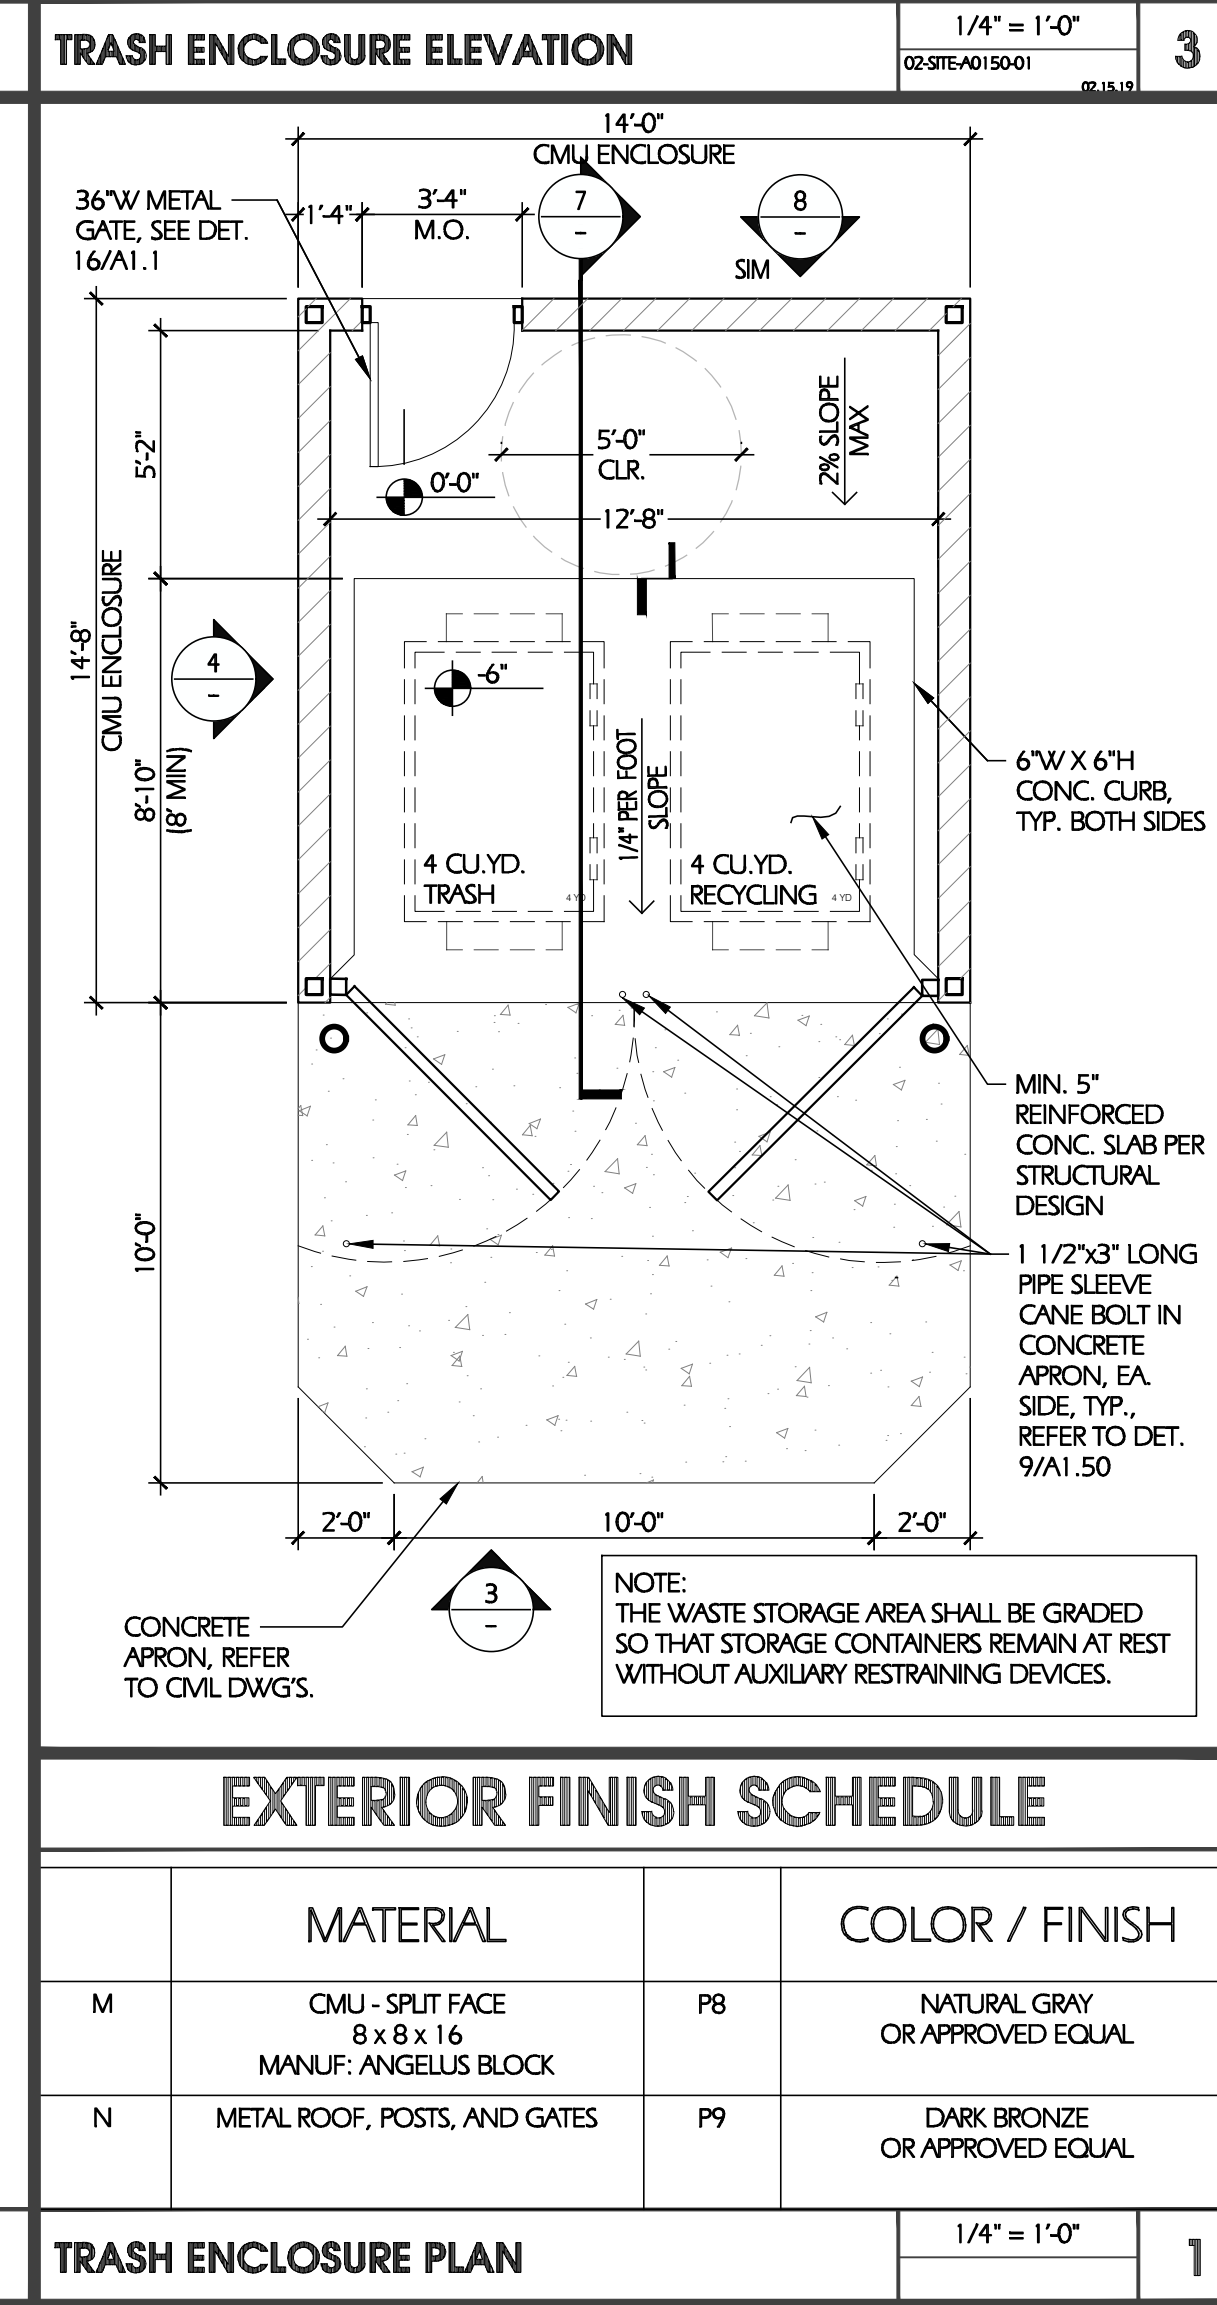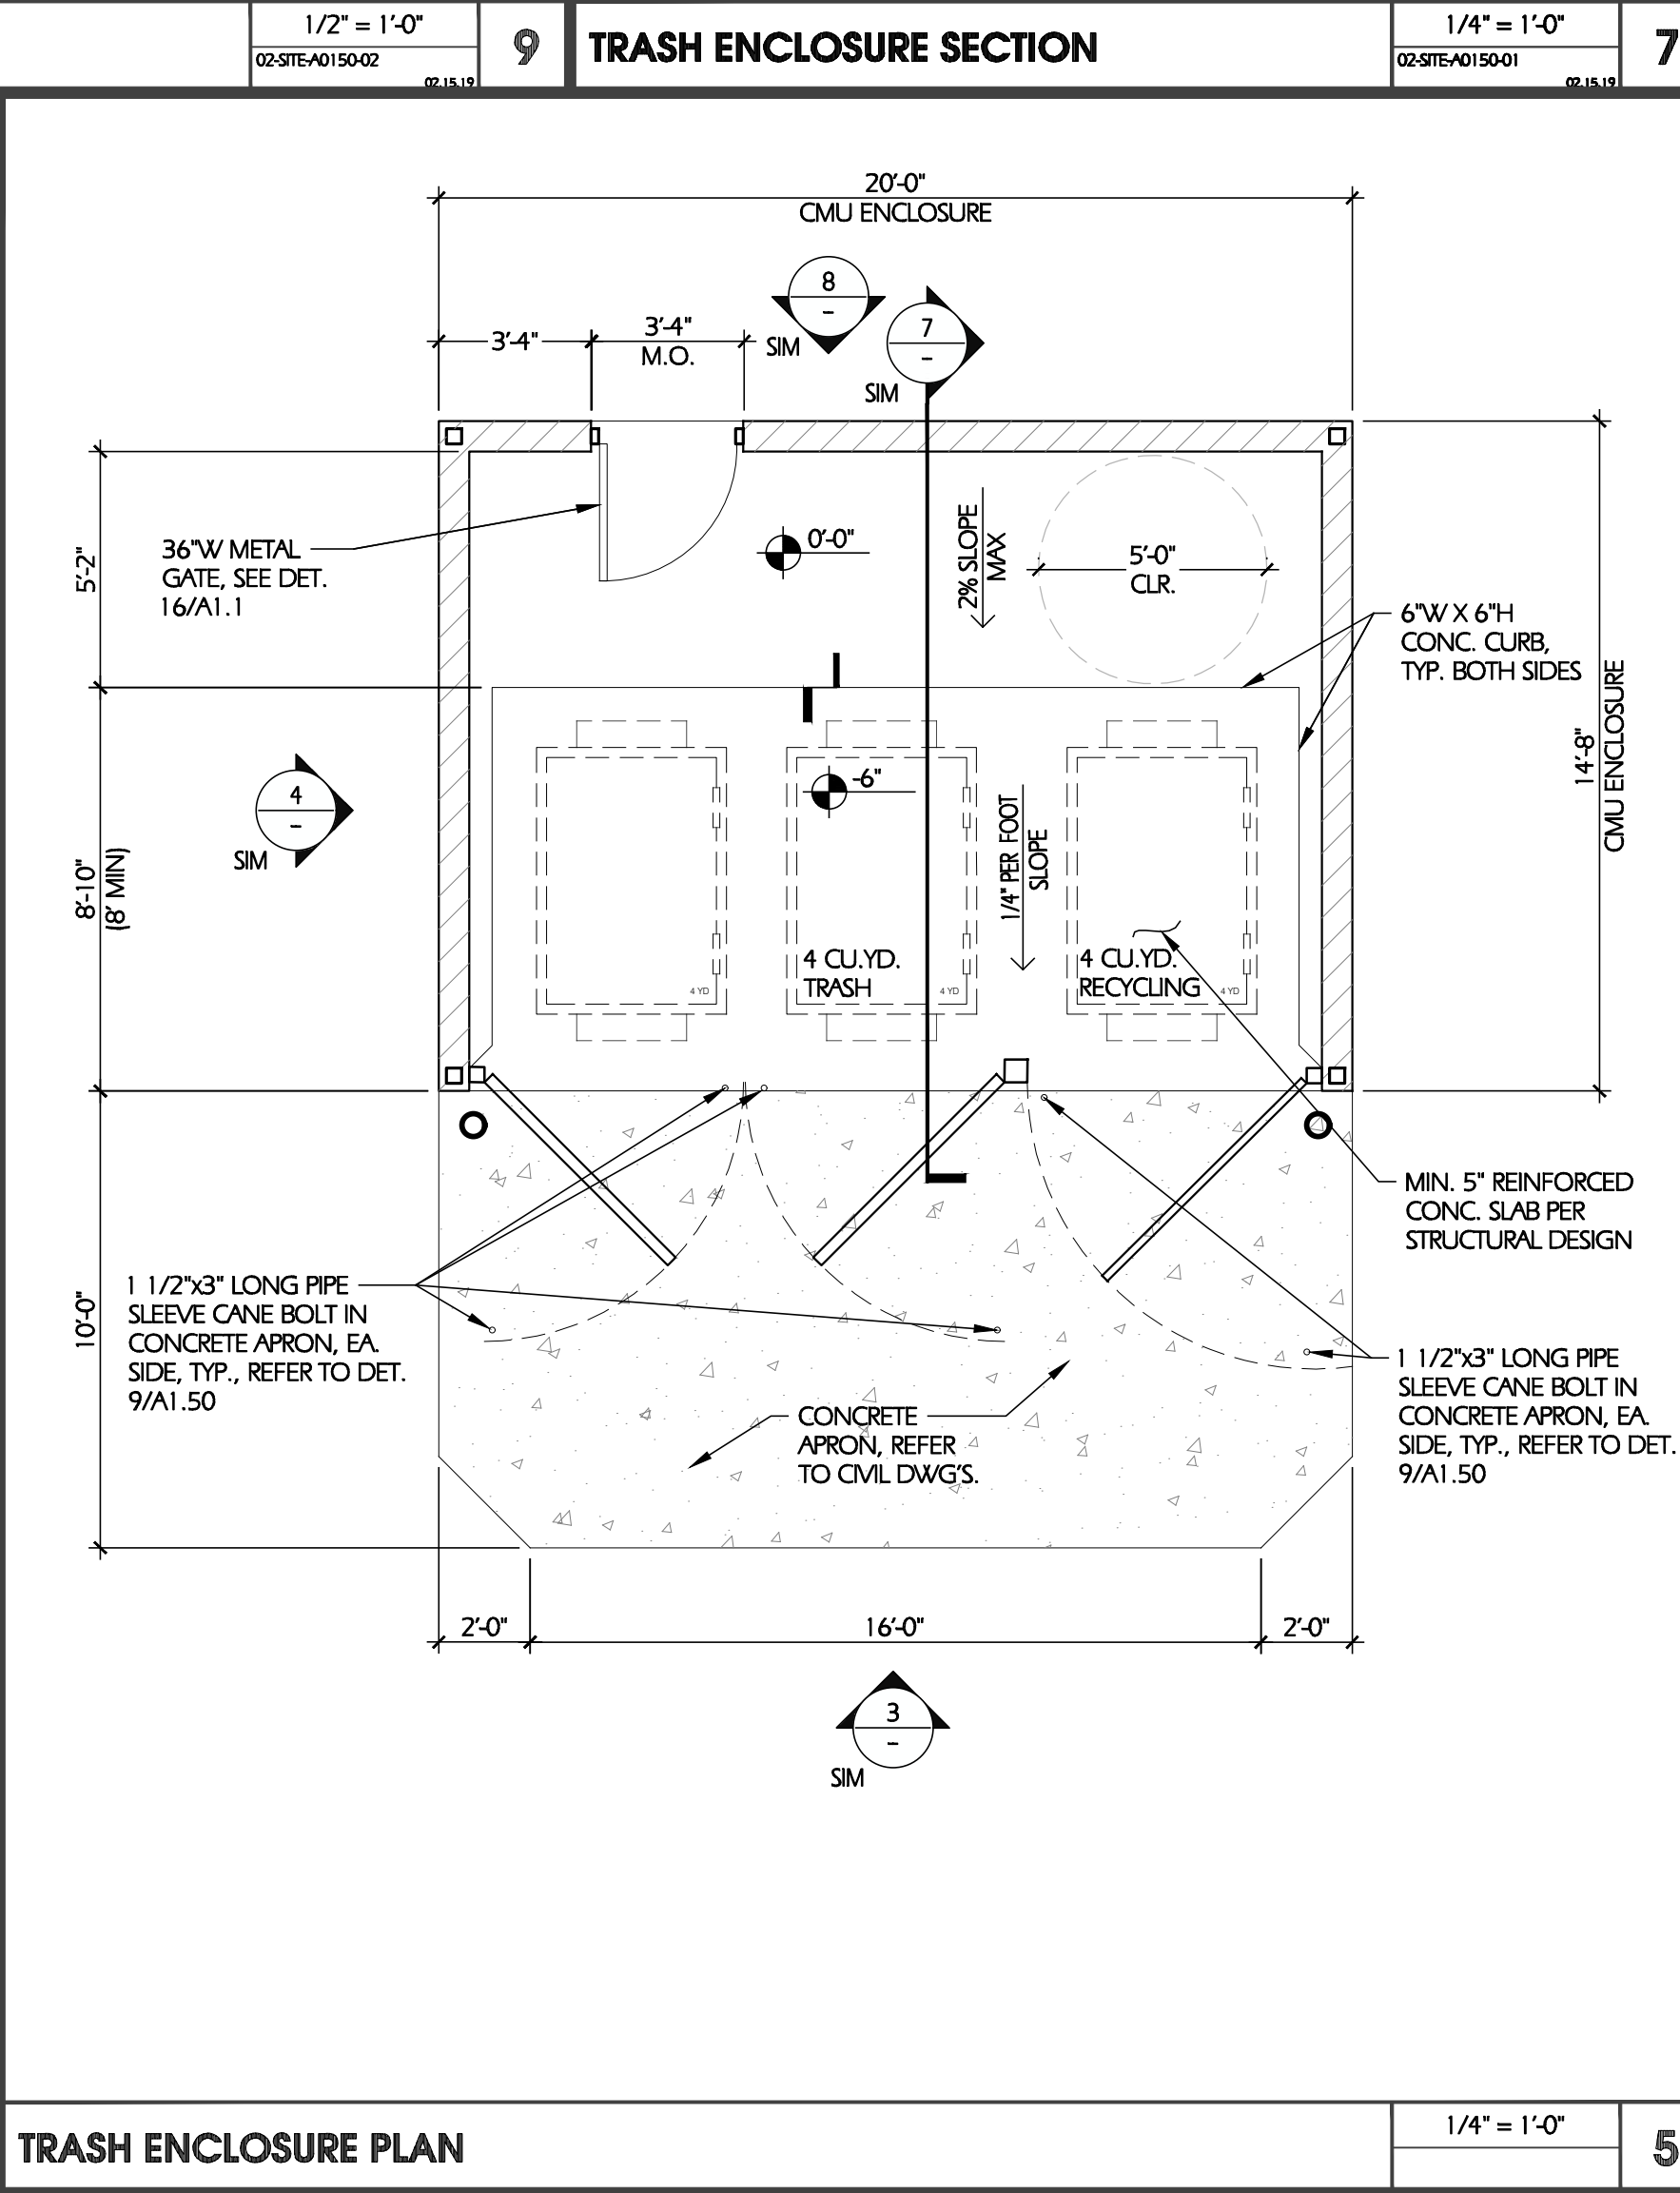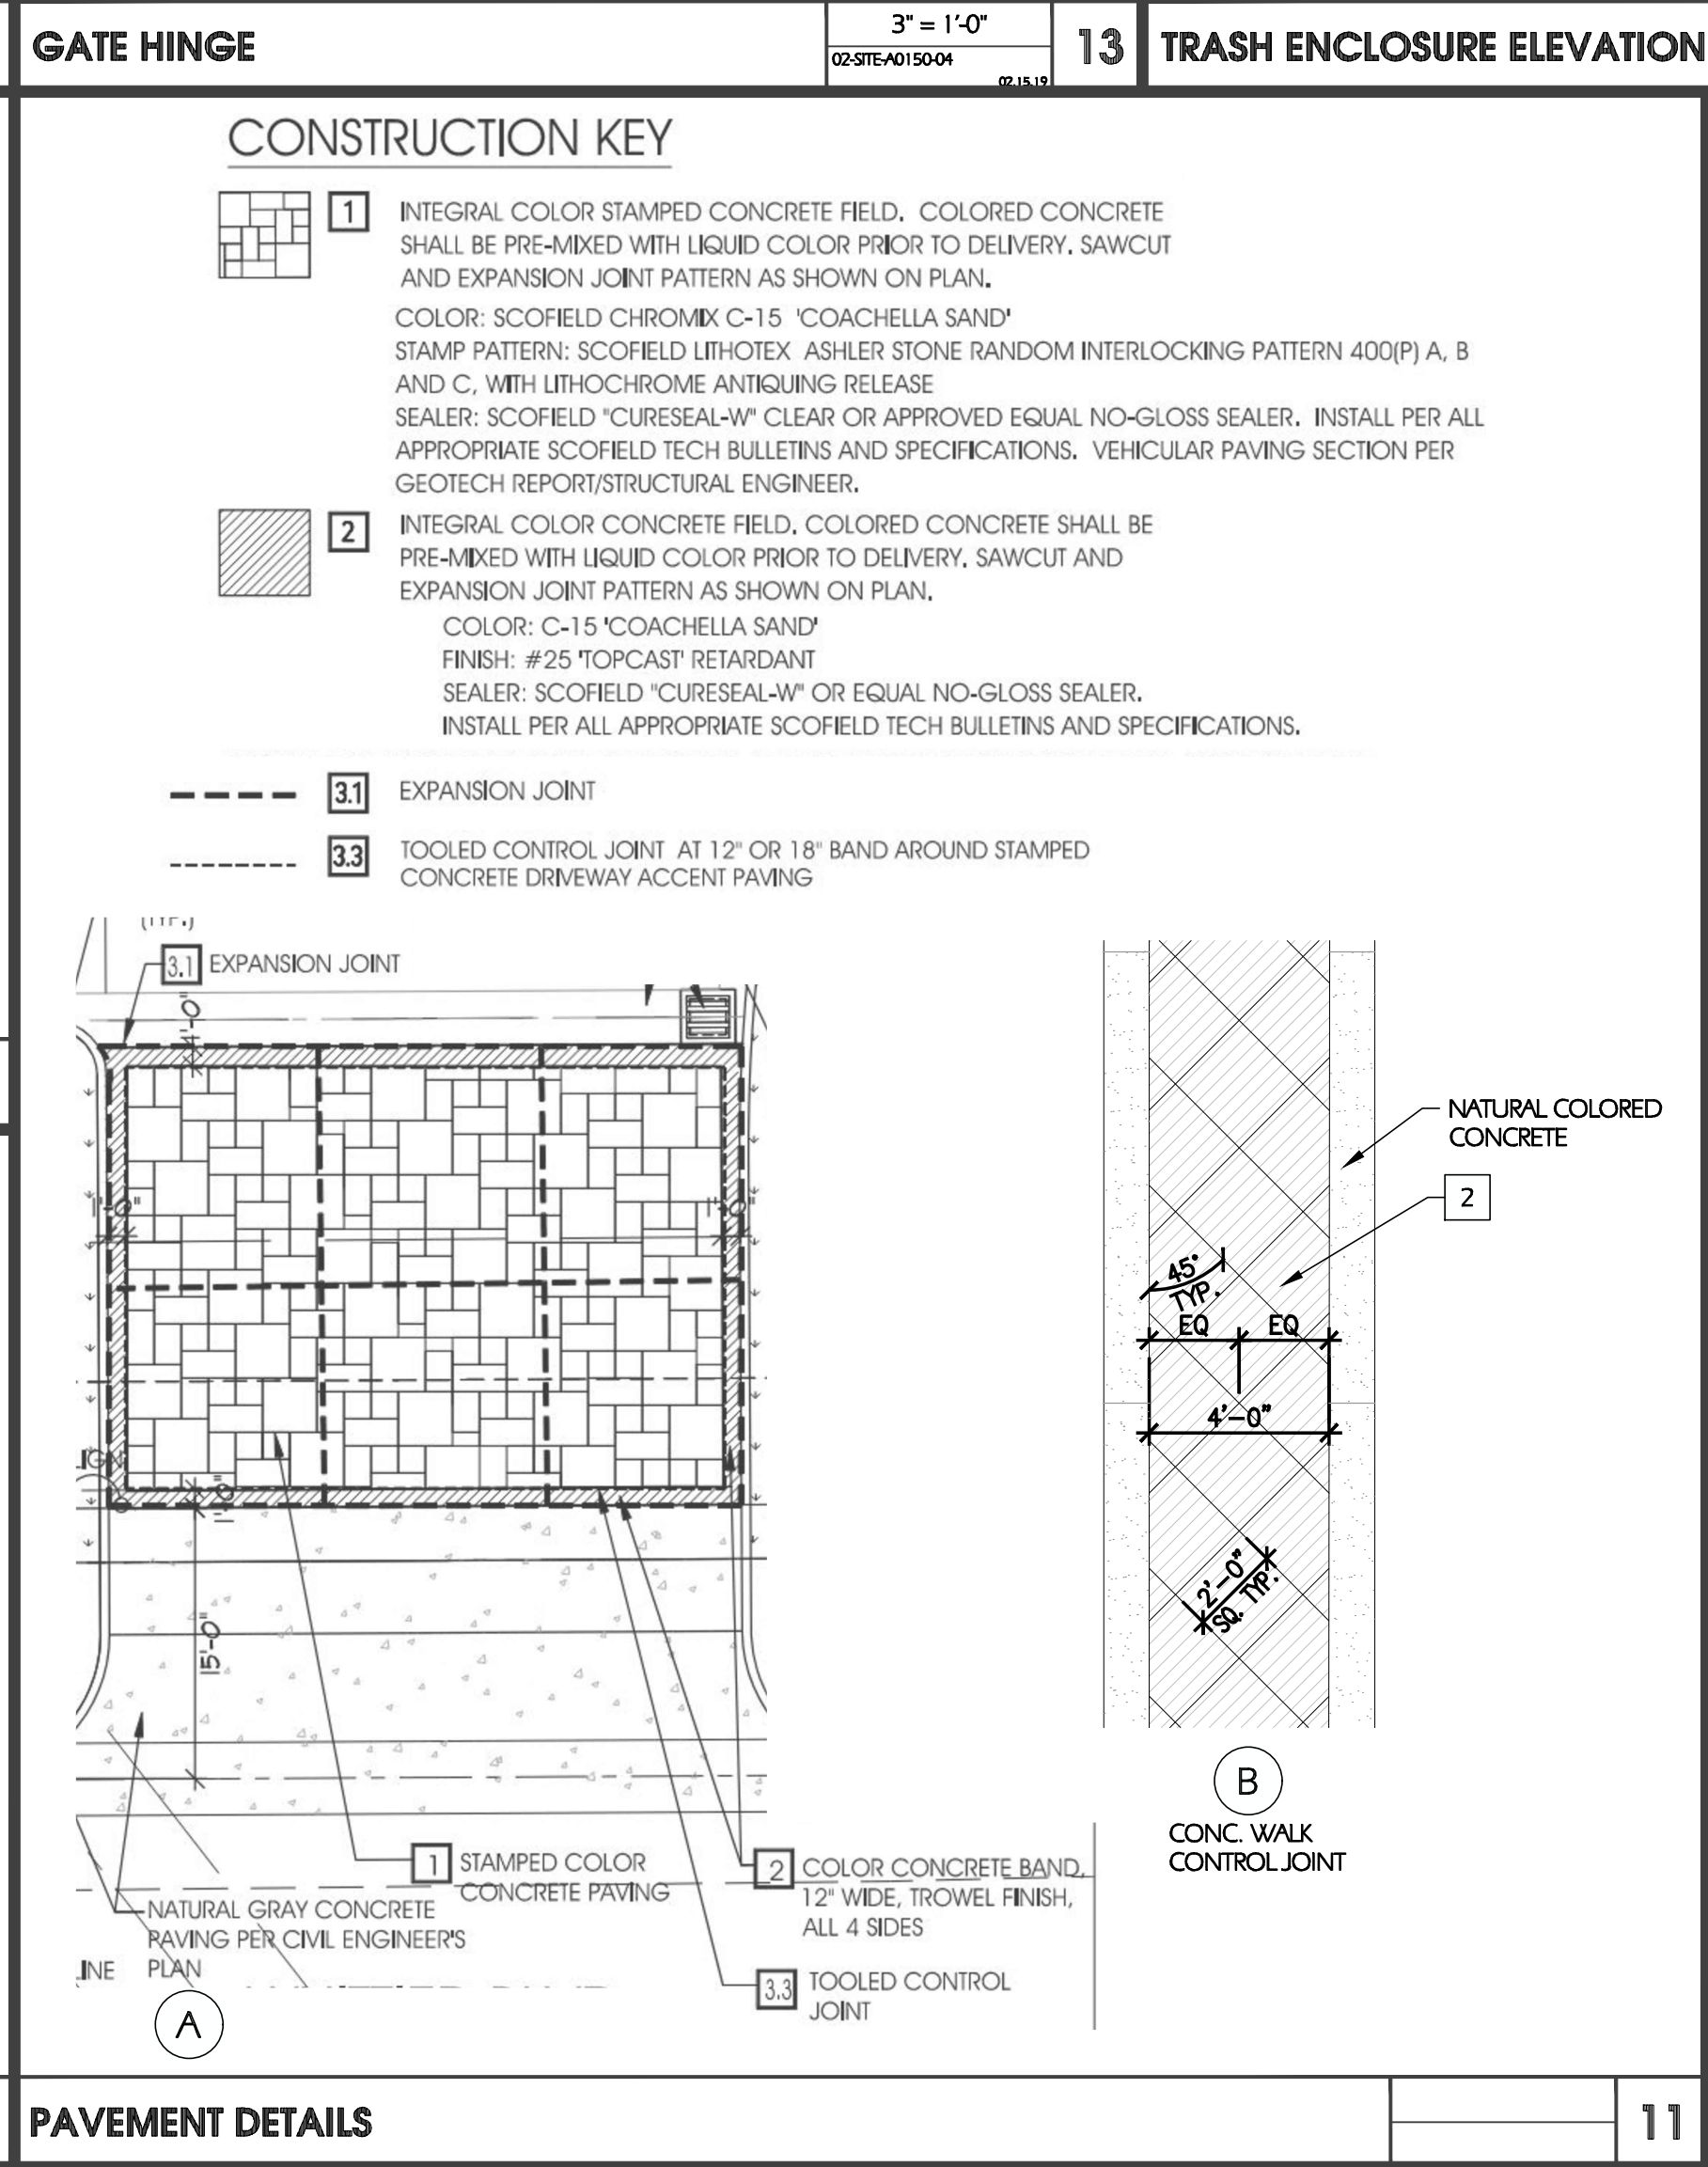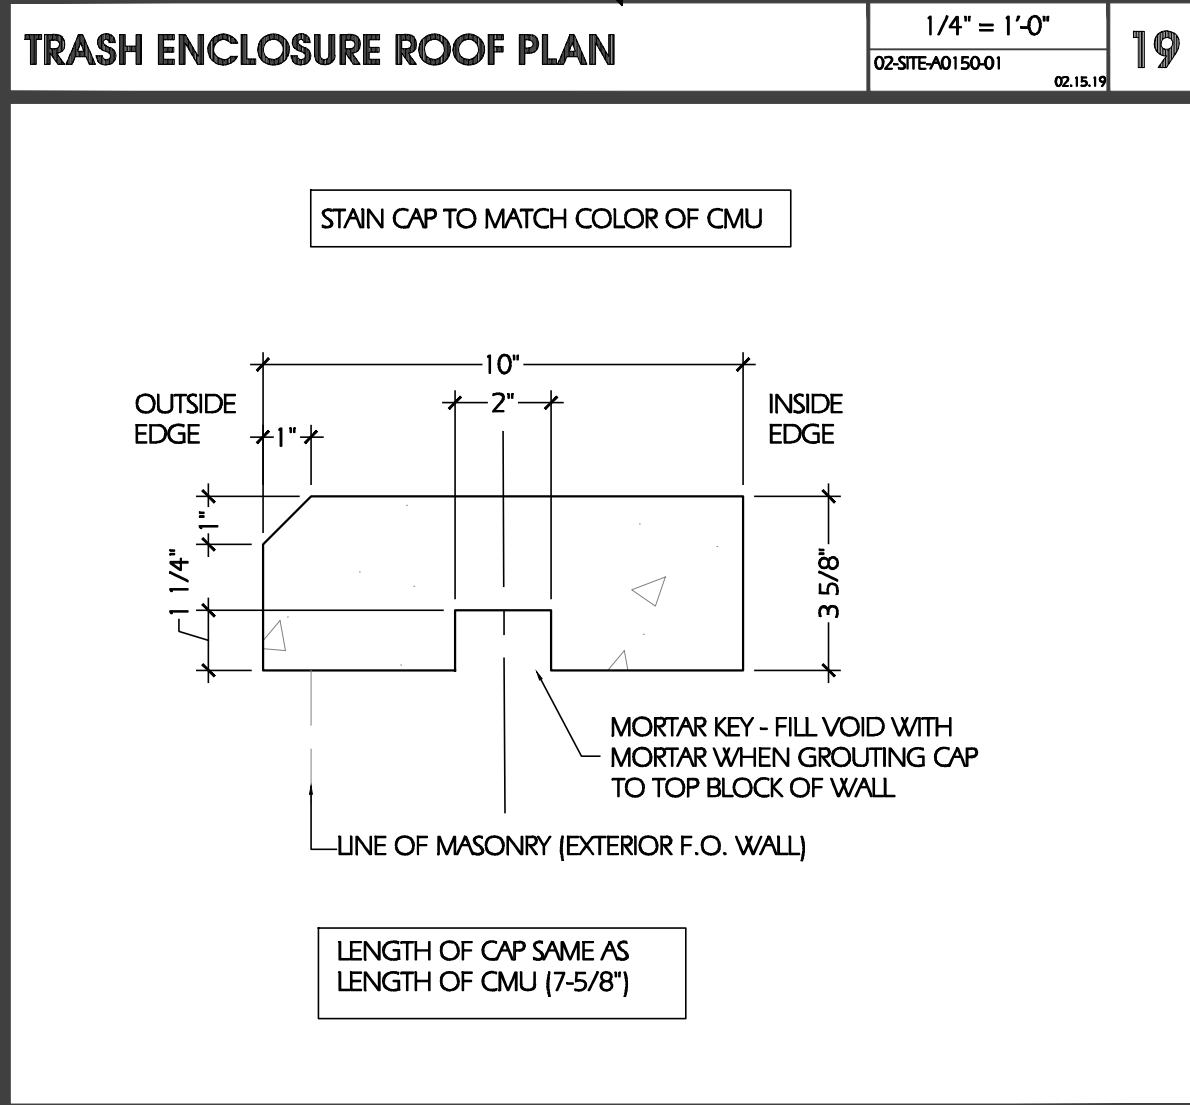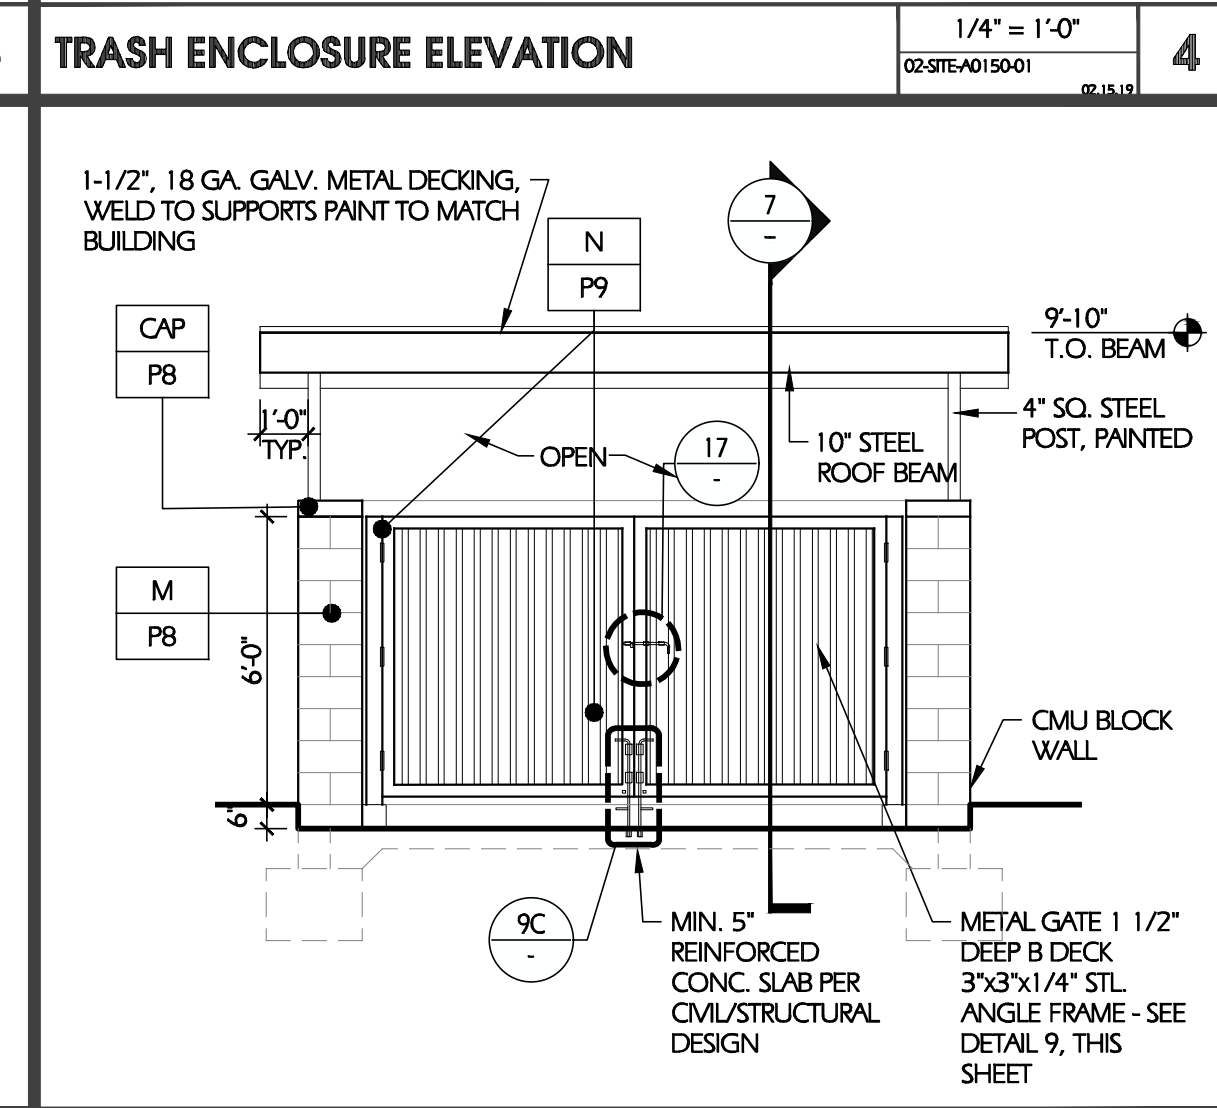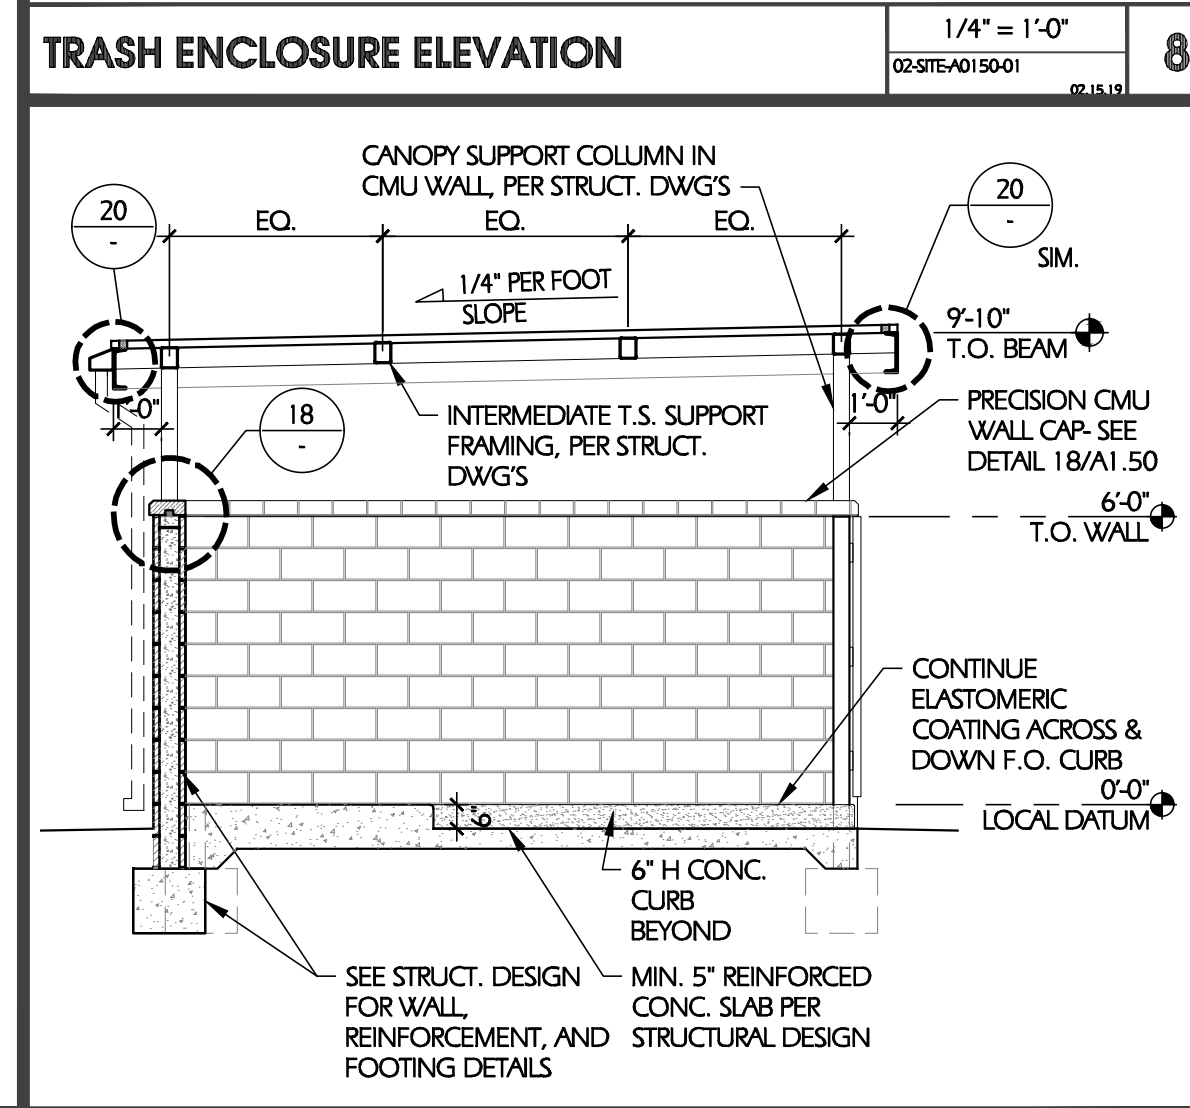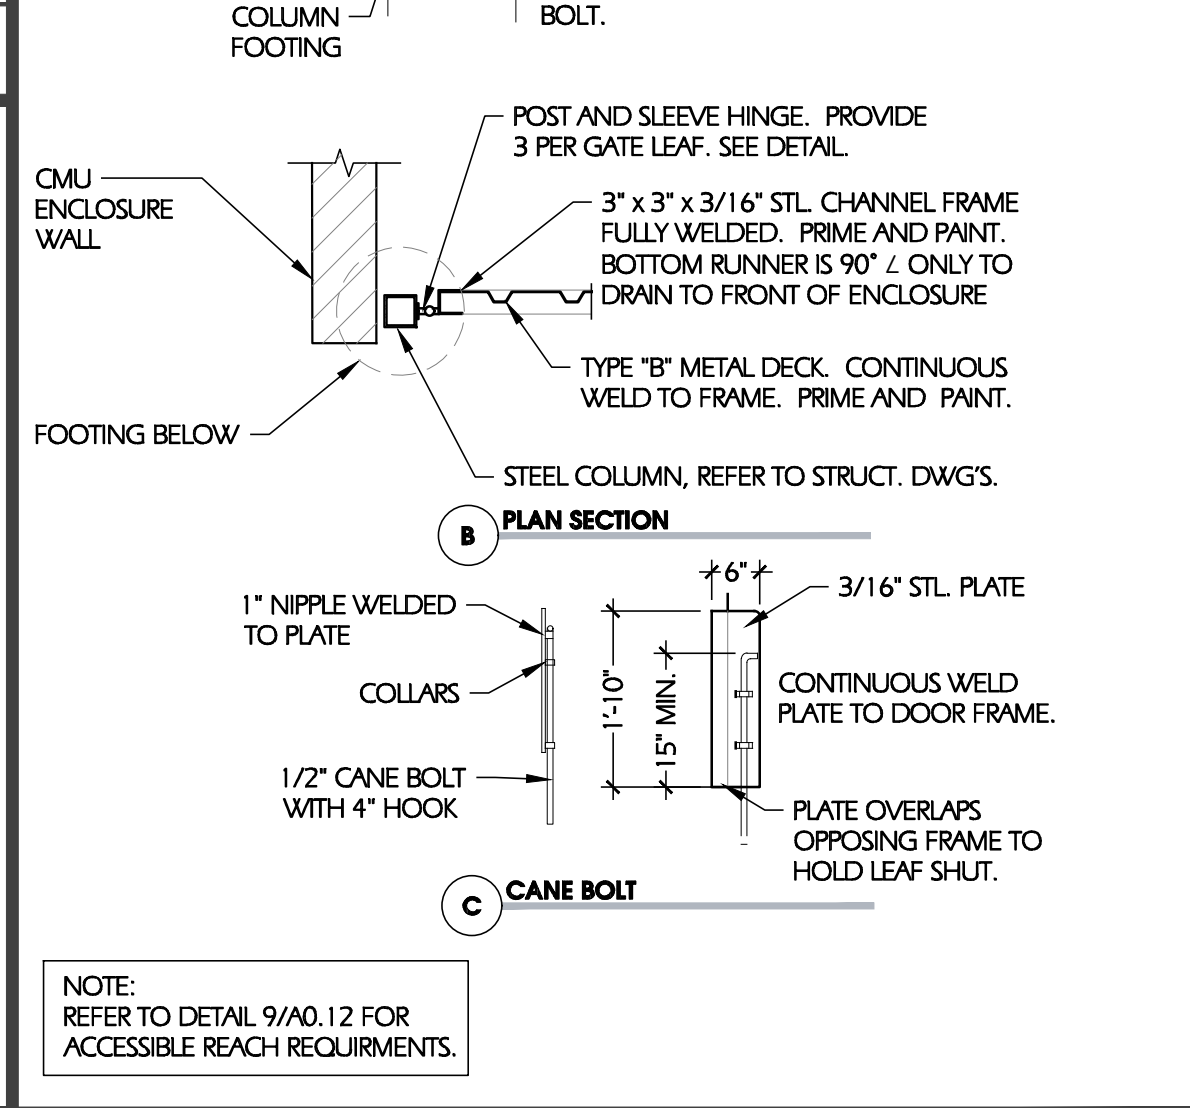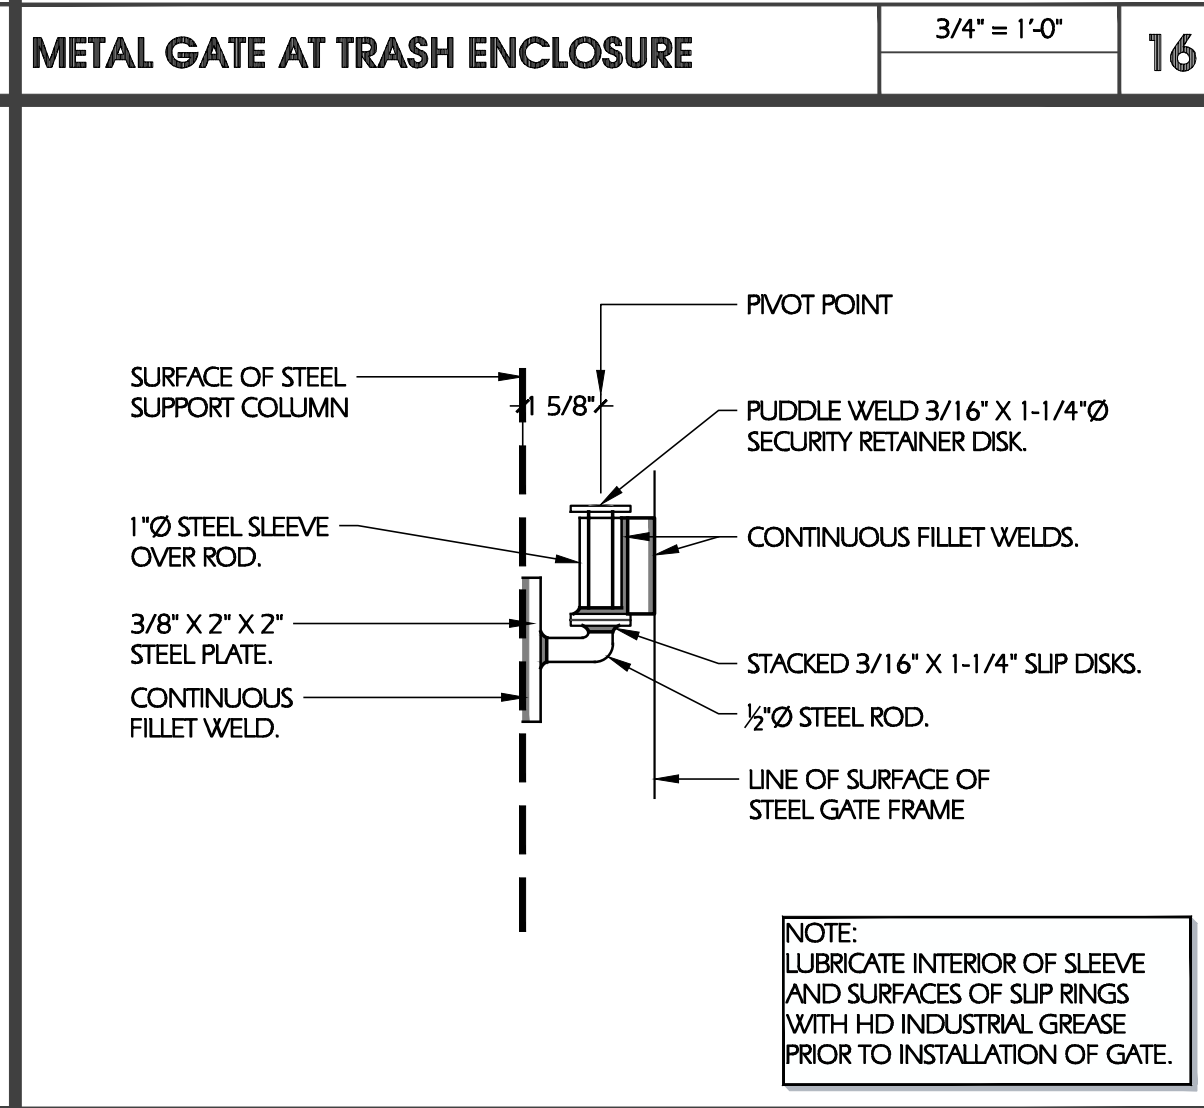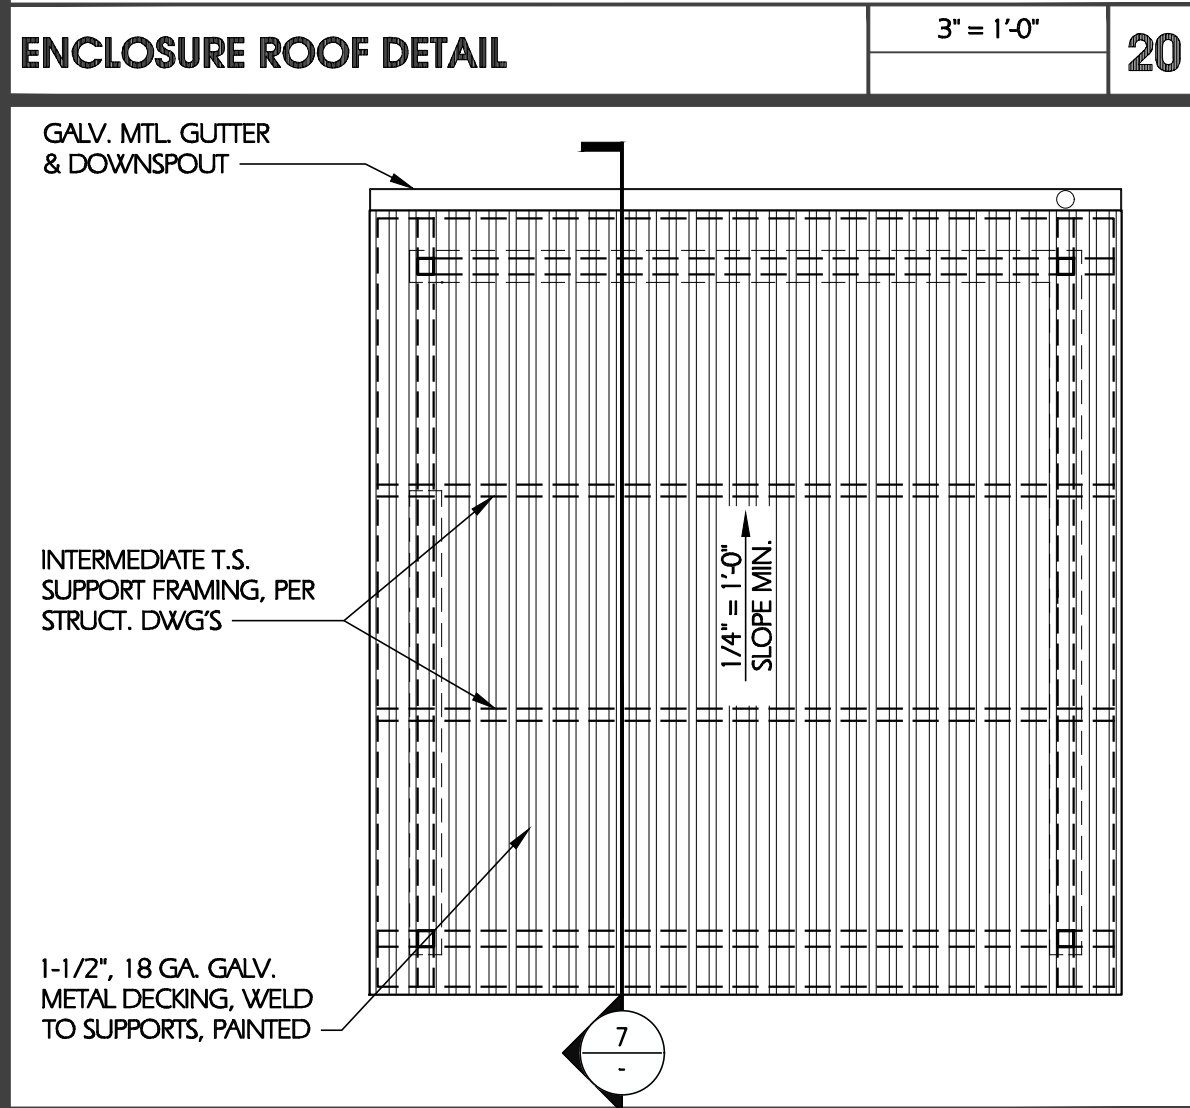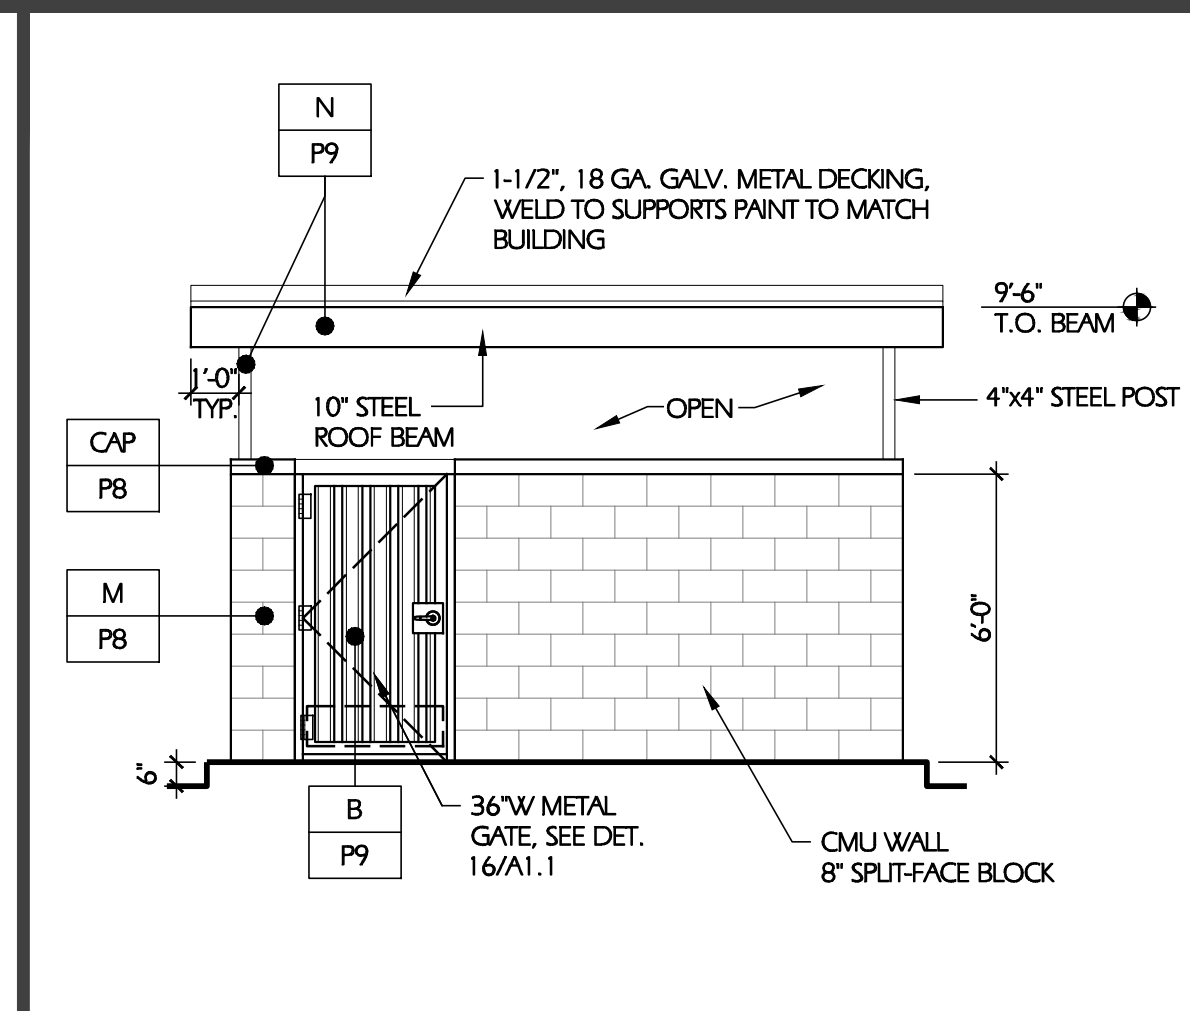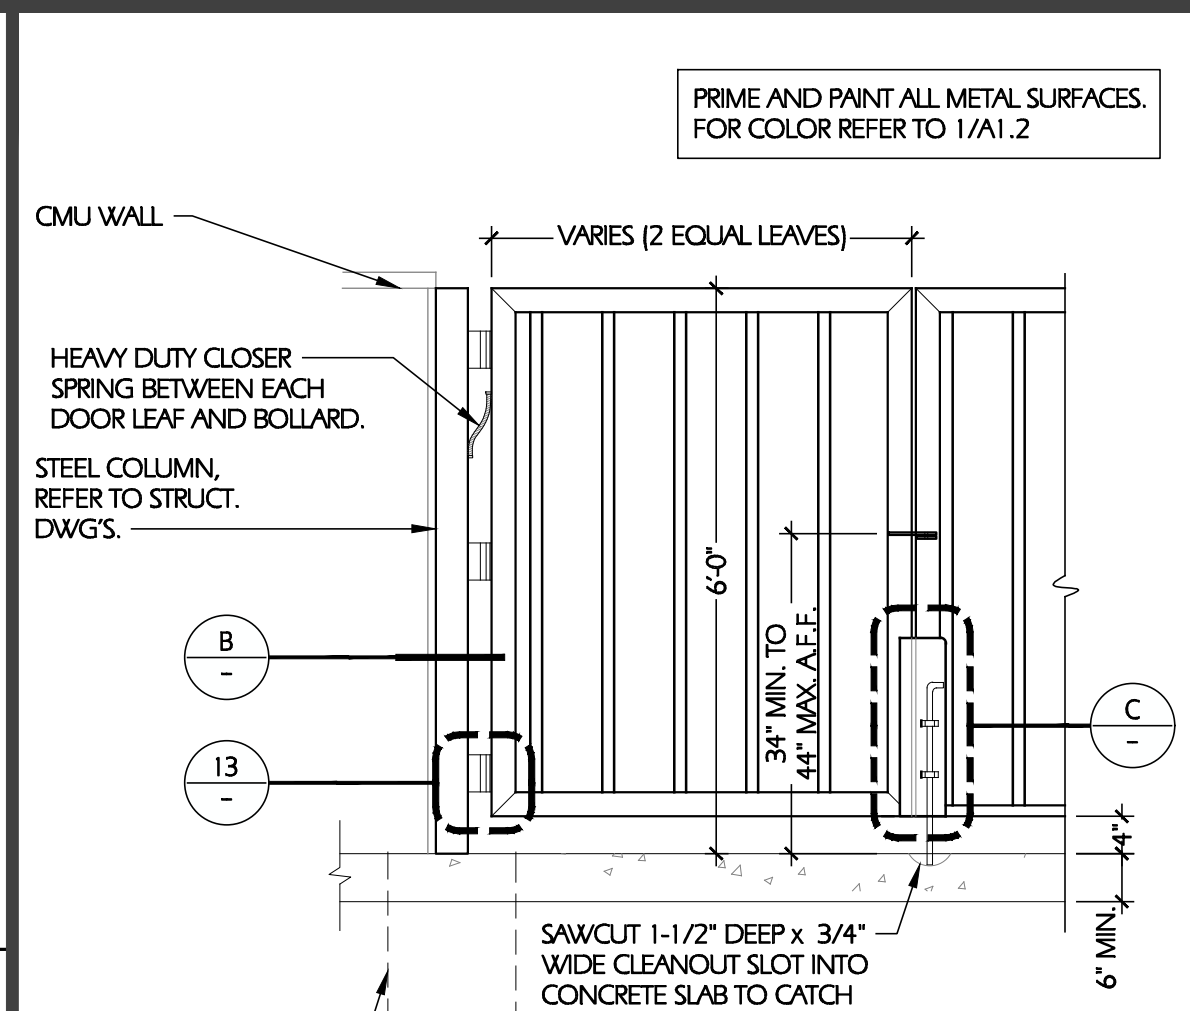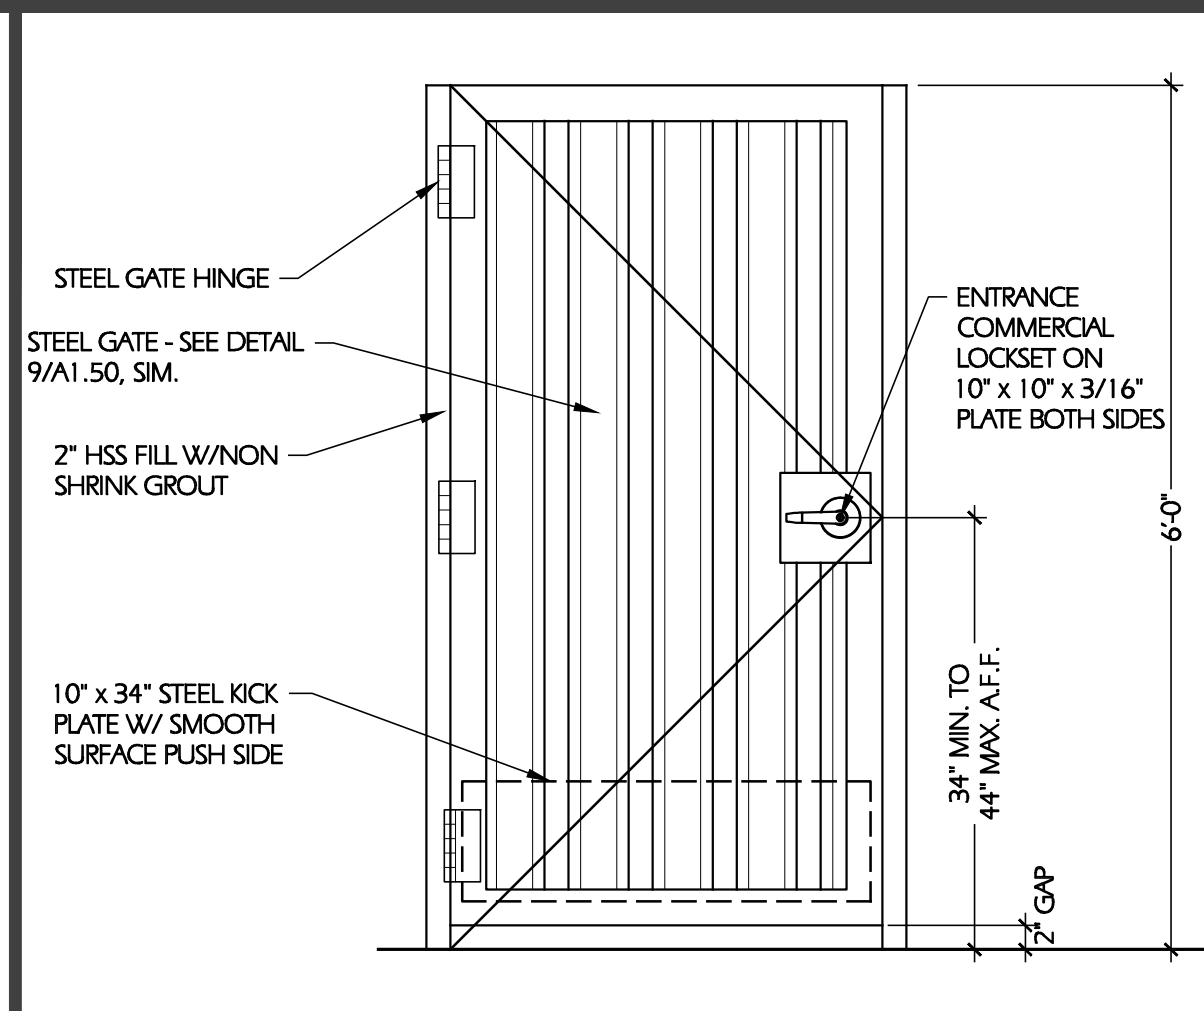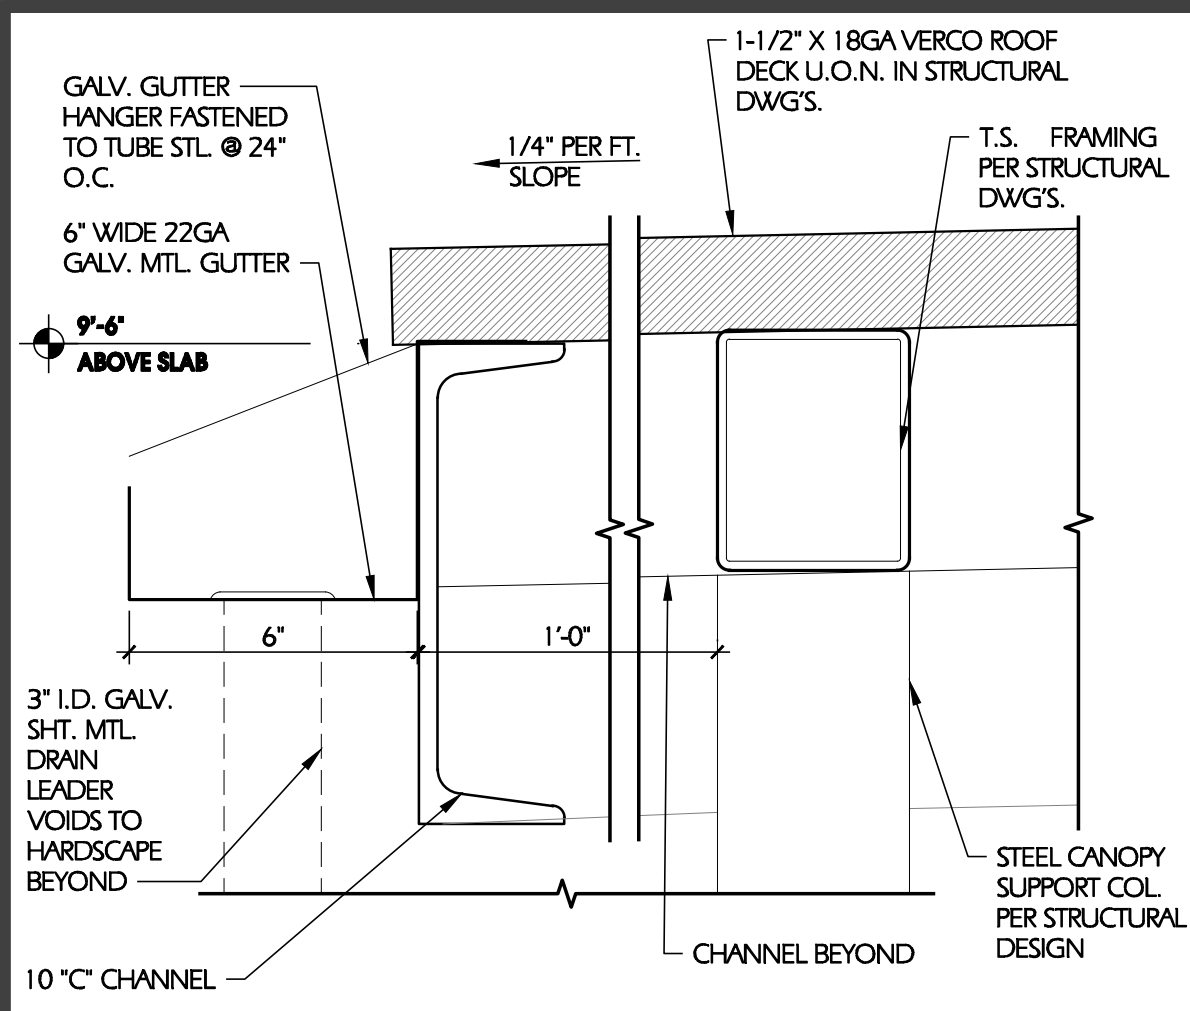

38 EXECUTIVE PARK
SUITE 310
IRVINE, CA 92614
PROJECT CONTACT: JEFF LIEDERMAN
PHONE: (949) 430-7051
EMAIL: jlederman@pmdesign.com

JEFF LIEDERMAN, ARCHITECT

SEAL:

CONSULTANT:

CATT CROSSING RETAIL CENTER

23825 CATT ROAD
WILDOMAR, CA

REV	DATE	DESCRIPTION
△	10.11.22	CLP SUBMITTAL
△	12.30.22	CLP RESUBMITTAL
△	03.07.23	CLP RESUBMITTAL

DRAWN BY: MP
CHECKED BY: RK


ARCH. PROJECT NO.: CCG21001.0

SHEET NAME:

SITE DETAILS

SHEET NUMBER:

A1.2

 

NEC INTERSTATE HWY 15
& CLINTON KEITH RD.
WILDOMAR, CA

[illegible]

DRAWN BY: MP
CHECKED BY: RK



ARCH. PROJECT NO.: CCG21001.0

SHEET NAME:

FLOOR PLAN
FAST FOOD

SHEET NUMBER: _____


A2.0

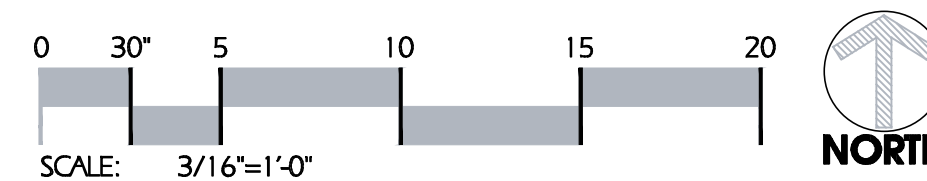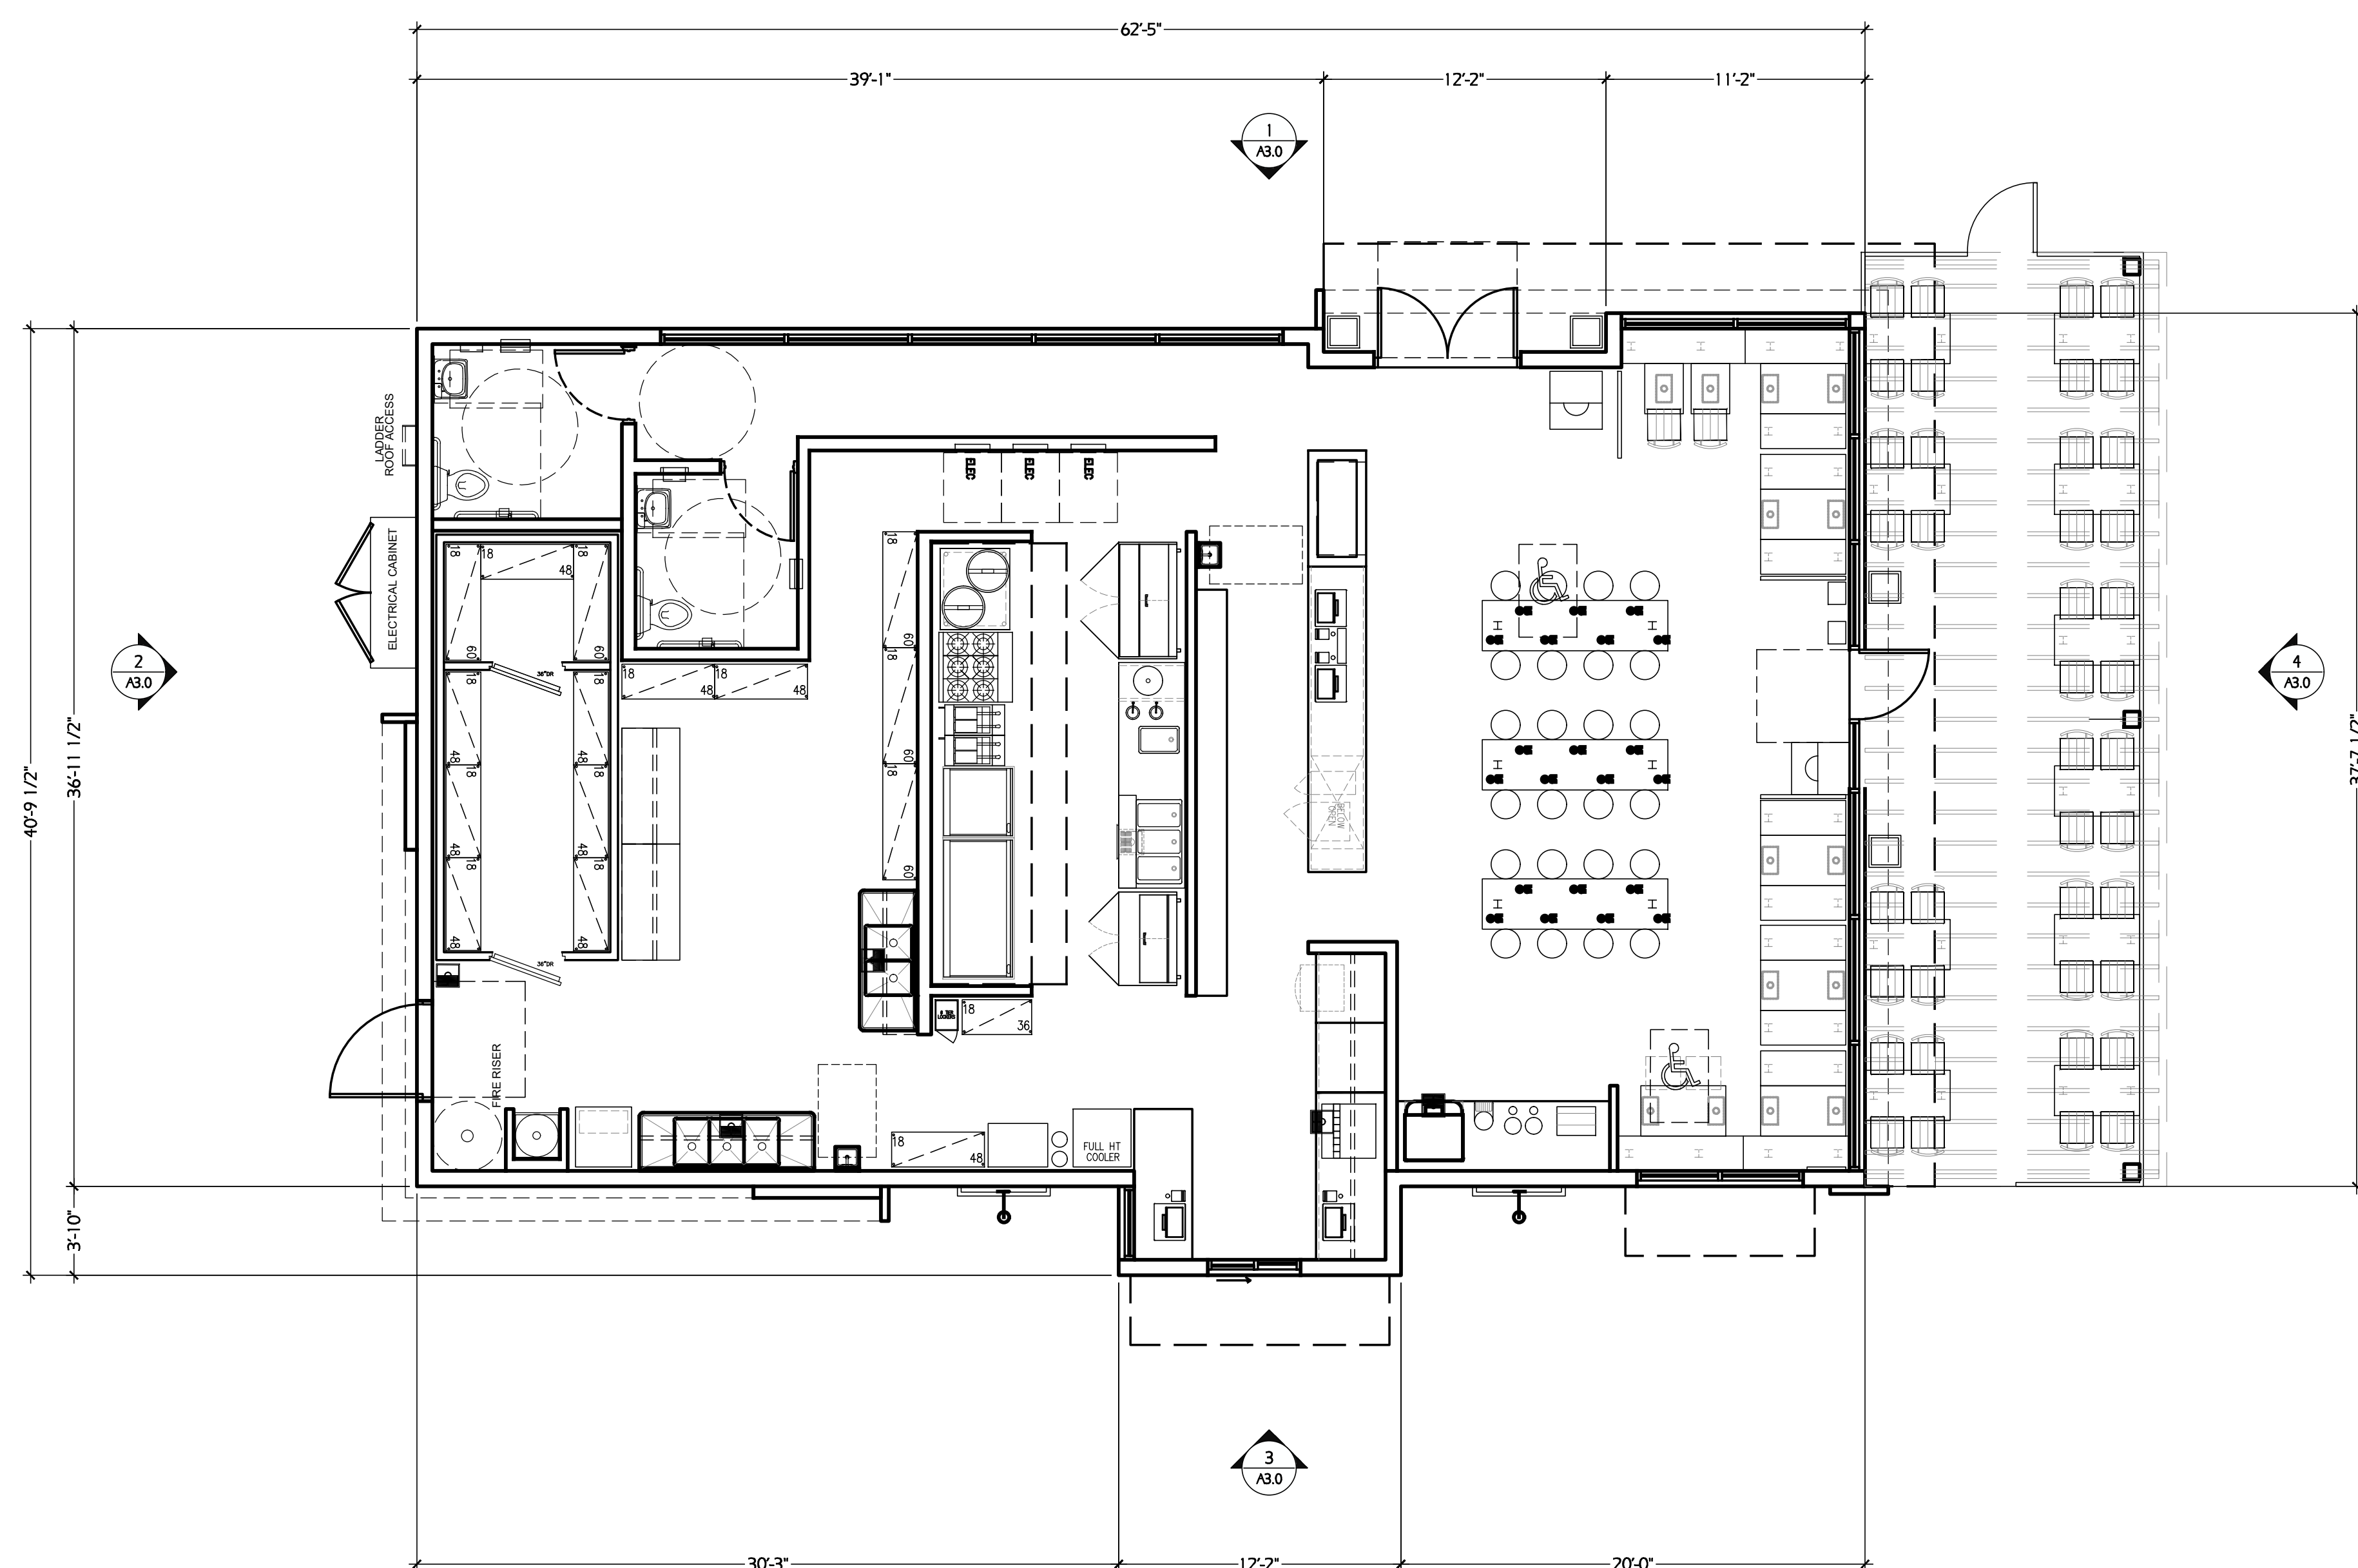




NEC INTERSTATE HWY 15
& CLINTON KEITH RD.
WILDOMAR, CA

A3.0

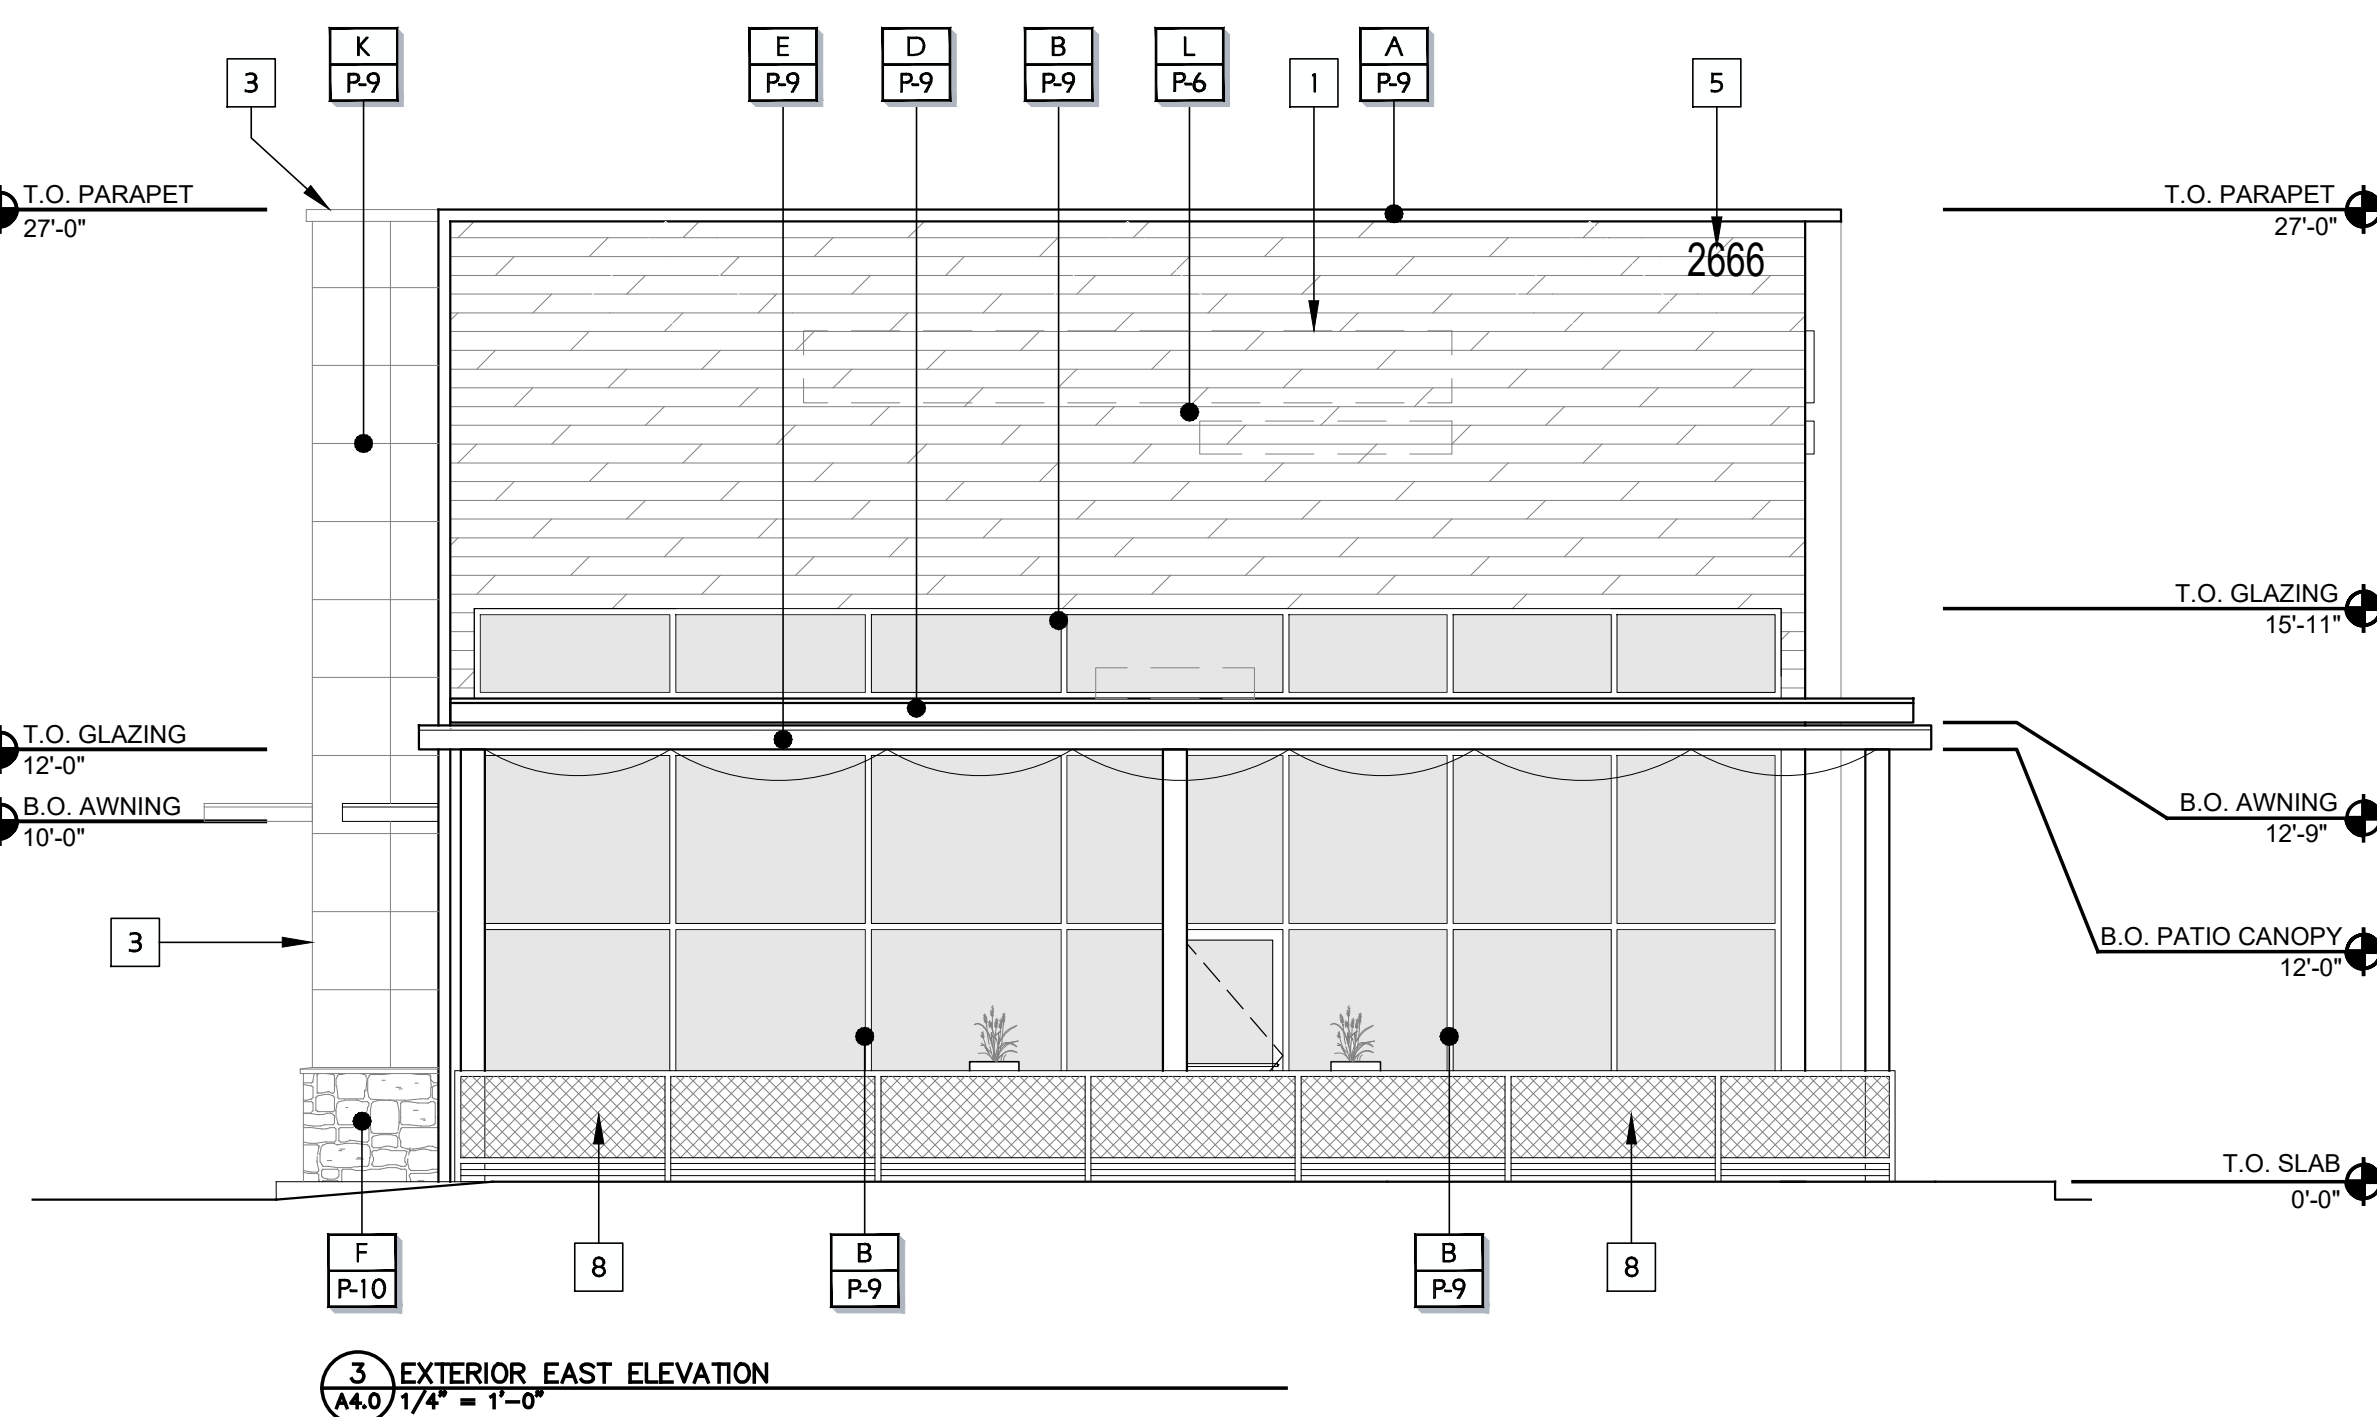

3/16" = 1'-0"	

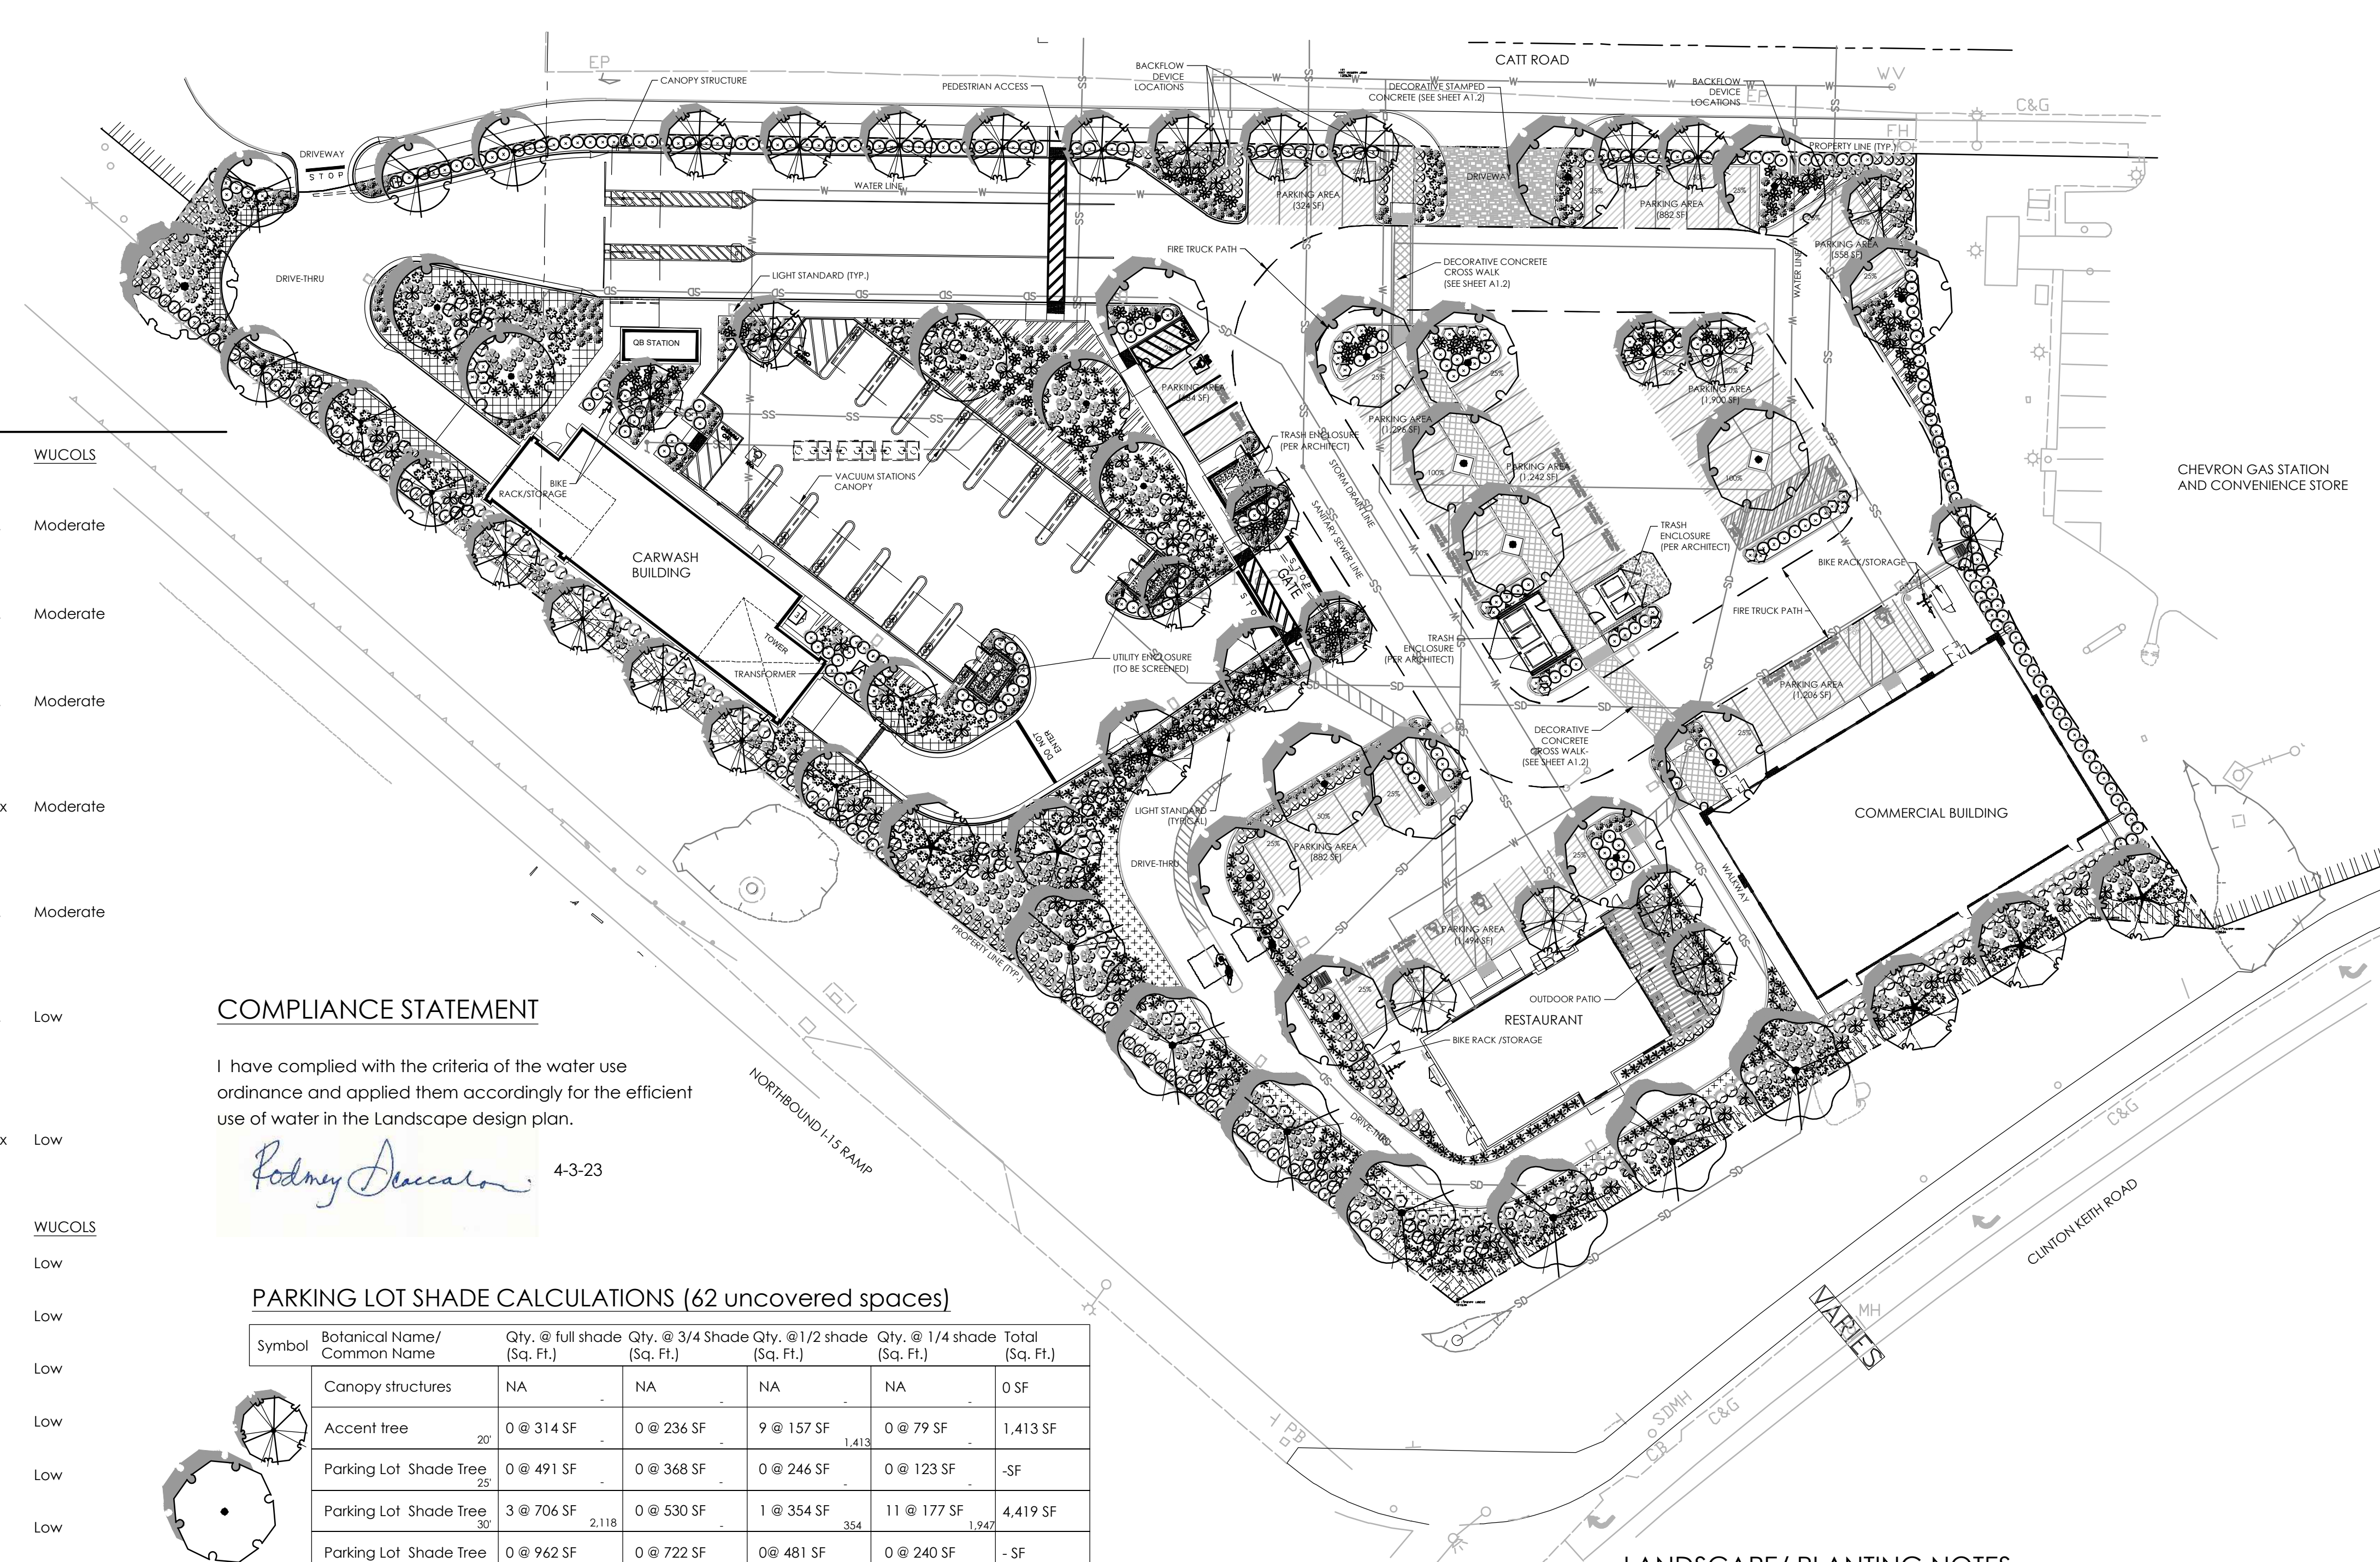

TREES	QTY	BOTANICAL / COMMON NAME	CONT	WUCOLS
	5	Arbutus x 'Marina' / Marina Strawberry Tree Standard	15 gal.	Moderate
	7	Jacaranda mimosifolia / Jacaranda	15 gal.	Moderate
	27	Lagerstroemia indica 'Red' / Red Crape Myrtle	15 gal.	Moderate
	7	Platanus x acerifolia 'Bloodgood' / Bloodgood London Plane Tree	24" box	Moderate
	8	Prunus cerasifera 'Krauter Vesuvius' / Krauter Vesuvius Purple-leaf Plum	15 gal.	Moderate
	1	Quercus agrifolia / Coast Live Oak	15 gal.	Low
	15	Ulmus parvifolia 'True Green' / True Green Elm	24" box	Low


	81	Agave americana 'Marginata' / Variegated Century Plant	5 gal.	Low
	97	Agave attenuata 'Boutin Blue' / Boutin Blue Foftail Agave	5 gal.	Low
	342	Anigozanthos x 'Bush Ranger' / Dwarf Bush Ranger Kangaroo Paw	5 gal.	Low
	201	Anigozanthos x 'Tequila Sunrise' / Tequila Sunrise Kangaroo Paw	5 gal.	Low
	353	Callistemon viminalis 'Little John' / Dwarf Weeping Bottlebrush	5 gal.	Low
	347	Dianella revoluta 'Little Rev' / Little Rev Flax Lily	1 gal	Low
	84	Lantana x 'New Gold' / New Gold Lantana	1 gal.	Low
	96	Leucophyllum candidum 'Thunder Cloud' / Thunder Cloud Texas Sage	5 gal.	Low
	94	Salvia greggii 'Furmans Red' / Furman's Red Autumn Sage	5 gal.	Low
	192	Westringia fruticosa 'Morning Light' / Morning Light Coast Rosemary	5 gal.	Low
	160	Yucca recurvifolia 'Walbristar' / Bright Star Soft Leaf Yucca	5 gal.	Low

	16	Magnolia grandiflora "Little Gem" Espallier / Dwarf Southern Magnolia	15 Gal.	moderate	
GROUND COVERS	QTY	<u>BOTANICAL / COMMON NAME</u>	<u>CONT</u>	<u>WUCOLS</u>	<u>SPACING</u>
	171	Convolvulus mauritanicus / Morning Glory	1 gal.	Low	36" o.c.
	104	Lantana montevidensis / Purple Trailing Lantana	1 gal.	Low	42" o.c.
	133	Rosmarinus officinalis "Prostratus" / Trailing Rosemary	1 gal.	Low	42" o.c.
	79	Senecio serpens / Blue Chalksticks	1 gal.	Low	36" o.c.

	171	<i>Convolvulus mauritanicus</i> / Morning Glory	1 gal.	Low	36" o.c.
	104	<i>Lantana montevidensis</i> / Purple Trailing Lantana	1 gal.	Low	42" o.c.
	133	<i>Rosmarinus officinalis 'Prostratus'</i> / Trailing Rosemary	1 gal.	Low	42" o.c.
	79	<i>Senecio serpens</i> / Blue Chalksticks	1 gal.	Low	36" o.c.

I have complied with the criteria of the water use ordinance and applied them accordingly for the efficient use of water in the Landscape design plan.

Rodney Deacon

 Symbol	Botanical Name/ Common Name	Qty. @ full shade (Sq. Ft.)	Qty. @ 3/4 Shade (Sq. Ft.)	Qty. @ 1/2 shade (Sq. Ft.)	Qty. @ 1/4 shade (Sq. Ft.)	Total (Sq. Ft.)
	Canopy structures	NA	NA	NA	NA	0 SF
	Accent tree ₂₀	0 @ 314 SF	0 @ 236 SF	9 @ 157 SF 1,413	0 @ 79 SF	1,413 SF
	Parking Lot Shade Tree ₂₅	0 @ 491 SF	0 @ 368 SF	0 @ 246 SF	0 @ 123 SF	-SF
	Parking Lot Shade Tree ₃₀	3 @ 706 SF 2,118	0 @ 530 SF	1 @ 354 SF 354	11 @ 177 SF 1,947	4,419 SF
	Parking Lot Shade Tree ₃₅	0 @ 962 SF	0 @ 722 SF	0 @ 481 SF	0 @ 240 SF	-SF
TOTAL TREE SHADE						5,832 SF
Paved Area (see hatched area on plan)						TOTAL PARKING AREA = 10,468 SF
50% SHADE AREA REQUIRED =						5,234 SF
TOTAL SHADE PROVIDED =						5,832 SF
PERCENT SHADE =						56%

HYDROZONE/PLANTING DESCRIPTION	PLANT FACTOR (PF)	IRRIG. METHOD	IRRIG. EFFICIENCY (IE)	ETAF (PF/IE)	LANDSCAPE AREA (Sq. Ft.)	ETAF x AREA	ESTIMATED TOTAL WATER USE (ETWU)
REGULAR LANDSCAPE AREA							
LOW WATER USE PLANTS (SHRUBS)	.2	DRIP	.81	.25	25,905	6,476	220,832 GAL.
MEDIUM WATER USE PLANTS (TREES)	.5	BUBBLERS	.81	.62	1,560	967	32,975 GAL.
HIGH WATER USE PLANTS	-	-	-	-	-	-	-
TOTALS					(A) 27,465	(B) 7,443	

Total ETAF x Area	(B) 7,443
Total Area	(A) 27,465
Average ETAF	(B / A) .27

Note:
1. Average ETAF for Regular Landscape Areas must be below .55 for residential areas and .45 for non-residential areas.

$$\text{Maximum Applied Water Allowance (MAWA)} = \frac{[ET_o]}{(55)} \left(\frac{[\text{Conversion factor}]}{(.62)} \right) \left(\frac{[ETAF](\text{Landscape Area})}{(.45 \times 27,465)} \right) + ([1-ETAF] \times SLA) = (1-.45) \times 0 = 421,450 \text{ GALLONS}$$
$$\text{Estimated Total Water use (ETWU)} = \frac{\text{ETo} \times (\text{Conversion factor}) \times (\text{ETAF} \times \text{Area})}{(55) \times (.62) \times (7,443)} = 253,806 \text{ GALLONS}$$


1. All new and existing landscape/planting areas shall receive a uniform 3-4" layer of organic wood chip mulch. Shredded bark (Guerrilla hair) is not an acceptable mulch.
2. Landscape planters within 5' of a structure shall have a non-combustible aggregate mulch. Wood chip mulch will not be allowed within 5' of a structure.
3. Contractor shall submit soil samples to the laboratory for analysis and recommendations. Soil sampling shall be conducted in accordance with laboratory protocol, including protocols regarding adequate sampling depth for the intended plants.

- a. Soil texture;
- b. Infiltration rate determined by laboratory test or soil infiltration rate table;
- c. pH;
- d. Total soluble salts;
- e. Sodium;
- f. Percent organic matter; and
- g. Recommendations.



The Contractor shall provide Landscape Architect soils analysis results prior to implementing the recommendations. Landscape Architect shall confirm soil amendments application(s).

4. All new plant material shall be irrigated with drip irrigation and a smart controller. Landscape Plans will comply with City of Wildomar Water Conservation Standards.
5. All Landscape areas are to be maintained by the property owner.
6. There shall be a 10' minimum distance between trees and proposed street lights/ power poles. Tree an light pole shall be coordinated to meet this requirement.
7. All trees planted within 6' of pavement or permanent structure shall have a root barrier (24" deep by 16' in length). Root barrier type shall be Deepproof UB-24-2 or equivalent.
8. All trees, at a minimum, shall be 'double staked'. Staking detail shall be provided with/in the Construction Documents.

[illegible]

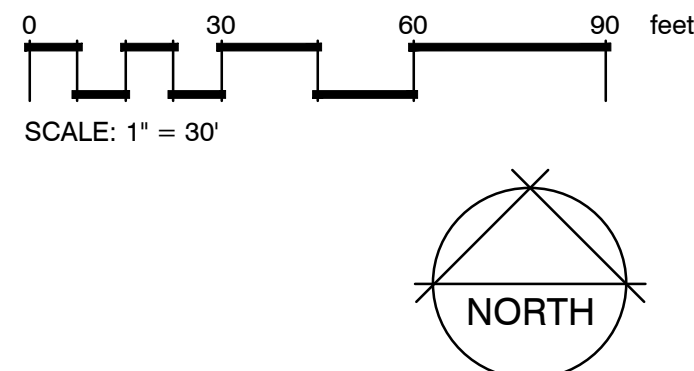

PLANT SCHEDULE

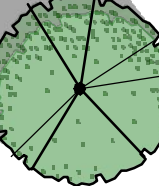 TREES	QTY	BOTANICAL / COMMON NAME	CONT	WUCOLS	
	5	Arbutus x 'Marina' / Marina Strawberry Tree Standard	15 gal.	Moderate	
	7	Jacaranda mimosifolia / Jacaranda	15 gal.	Moderate	
	27	Lagerstroemia indica 'Red' / Red Crape Myrtle	15 gal.	Moderate	
	7	Platanus x acerifolia 'Bloodgood' / Bloodgood London Plane Tree	24" box	Moderate	
	8	Prunus cerasifera 'Krauter Vesuvius' / Krauter Vesuvius Purple-leaf Plum	15 gal.	Moderate	
	1	Quercus agrifolia / Coast Live Oak	15 gal.	Low	
	15	Ulmus parvifolia 'True Green' / True Green Elm	24" box	Low	
SHRUBS	QTY	BOTANICAL / COMMON NAME	CONT	WUCOLS	
	81	Agave americana 'Marginata' / Variegated Century Plant	5 gal.	Low	
	97	Agave attenuata 'Boutin Blue' / Boutin Blue Foxtail Agave	5 gal.	Low	
	342	Anigozanthos x 'Bush Ranger' / Dwarf Bush Ranger Kangaroo Paw	5 gal.	Low	
	201	Anigozanthos x 'Tequila Sunrise' / Tequila Sunrise Kangaroo Paw	5 gal.	Low	
	353	Callistemon viminalis 'Little John' / Dwarf Weeping Bottlebrush	5 gal.	Low	
	347	Dianella revoluta 'Little Rev' / Little Rev Flax Lily	1 gal.	Low	
	84	Lantana x 'New Gold' / New Gold Lantana	1 gal.	Low	
	96	Leucophyllum candidum 'Thunder Cloud' / Thunder Cloud Texas Sage	5 gal.	Low	
	94	Salvia greggii 'Furmans Red' / Furman's Red Autumn Sage	5 gal.	Low	
	192	Westringia fruticosa 'Morning Light' / Morning Light Coast Rosemary	5 gal.	Low	
	160	Yucca recurvifolia 'Walbristar' / Bright Star Soft Leaf Yucca	5 gal.	Low	
VINES/ESPALLIERS	QTY	BOTANICAL / COMMON NAME	CONT	WUCOLS	
	16	Magnolia grandiflora 'Little Gem' / Dwarf Southern Magnolia	15 Gal.	moderate	
GROUND COVERS	QTY	BOTANICAL / COMMON NAME	CONT	WUCOLS	SPACING
	171	Convolvulus mauritanicus / Morning Glory	1 gal.	Low	36" o.c.
	104	Lantana montevidensis / Purple Trailing Lantana	1 gal.	Low	42" o.c.
	133	Rosmarinus officinalis 'Prostratus' / Trailing Rosemary	1 gal.	Low	42" o.c.
	79	Senecio serpens / Blue Chalksticks	1 gal.	Low	36" o.c.

COMPLIANCE STATEMENT

I have complied with the criteria of the water use ordinance and applied them accordingly for the efficient use of water in the Landscape design plan.

Rodney L. Scaccolosi 4-3-23

PARKING LOT SHADE CALCULATIONS (62 uncovered spaces)

Symbol	Botanical Name/ Common Name	Qty. @ full shade (Sq. Ft.)	Qty. @ 3/4 Shade (Sq. Ft.)	Qty. @ 1/2 shade (Sq. Ft.)	Qty. @ 1/4 shade (Sq. Ft.)	Total (Sq. Ft.)
	Canopy structures	NA	NA	NA	NA	0 SF
	Accent tree	0 @ 314 SF	0 @ 236 SF	9 @ 157 SF	0 @ 79 SF	1,413 SF
	Parking Lot Shade Tree	0 @ 491 SF	0 @ 368 SF	0 @ 246 SF	0 @ 123 SF	-SF
	Parking Lot Shade Tree	3 @ 706 SF	0 @ 530 SF	1 @ 354 SF	11 @ 177 SF	4,419 SF
	Parking Lot Shade Tree	0 @ 962 SF	0 @ 722 SF	0 @ 481 SF	0 @ 240 SF	- SF
TOTAL TREE SHADE						5,832 SF
Paved Area (see hatched area on plan)						TOTAL PARKING AREA = 10,468 SF
						50% SHADE AREA REQUIRED = 5,234 SF
						TOTAL SHADE PROVIDED = 5,832 SF
						PERCENT SHADE = 56%

Water Efficient Landscape Worksheet

HYDROZONE/PLANTING DESCRIPTION	PLANT FACTOR (PF)	IRRIG. METHOD	IRRIG. EFFICIENCY (IE)	ETAF (PF/IE)	LANDSCAPE AREA (Sq. Ft.)	ETAF x AREA	ESTIMATED TOTAL WATER USE (ETWU)
REGULAR LANDSCAPE AREA							
LOW WATER USE PLANTS (SHRUBS)	.2	DRIP	.81	.25	25,905	6,476	220,832 GAL.
MEDIUM WATER USE PLANTS (TREES)	.5	BUBBLERS	.81	.62	1,560	967	32,975 GAL.
HIGH WATER USE PLANTS	-	-	-	-	-	-	-
TOTALS	(A)			(B)	27,465	7,443	

ETWU Total 253,806 GAL.

Maximum Applied Water Allowance (MAWA). MAWA= (ETo) (Conversion factor) ((ETAF)(Landscape Area)) + ((1-ETAF) x SLA) (55) (.62) (.45 x 27,465) + ((1-.45) X 0) =421,450 GALLONS

Estimated Total Water use (ETWU). ETWU= (ETo) (Conversion factor) ((ETAF) (Area)) (55) (.62) (7,443) = 253,806 GALLONS

LANDSCAPE/ PLANTING NOTES

- All new and existing landscape/planting areas shall receive a uniform 3-4" layer of organic wood chip mulch. Shredded bark (Guenilla hair) is not an acceptable mulch.
- Landscape planters within 5' of a structure shall have a non-combustible aggregate mulch. Wood chip mulch will not be allowed within 5' of a structure.
- Contractor shall submit soil samples to the laboratory for analysis and recommendations. Soil sampling shall be conducted in accordance with laboratory protocol, including protocols regarding adequate sampling depth for the intended plants.

Soil analysis should include:

- Soil texture;
- Infiltration rate determined by laboratory test or soil infiltration rate table;
- pH;
- Total soluble salts;
- Sodium;
- Percent organic matter; and
- Recommendations.

The Contractor shall provide Landscape Architect soils analysis results prior to implementing the recommendations. Landscape Architect shall confirm soil amendments application(s).

- All new plant material shall be irrigated with drip irrigation and a smart controller. Landscape Plans will comply with City of Wildomar Water Conservation Standards.
- All Landscape areas are to be maintained by the property owner.
- There shall be a 10' minimum distance between trees and proposed street lights/ power poles. Tree on light pole shall be coordinated to meet this requirement.
- All trees planted within 6' of pavement or permanent structure shall have a root barrier (24" deep by 16' in length). Root barrier type shall be Deeproot UB-24-2 or equivalent.
- All trees, at a minimum, shall be 'double staked'. Staking detail shall be provided with/in the Construction Documents.

9.26.22	PRELIMINARY DESIGN
1-4-23	PLAN CHECK COMMENTS
03.07.23	CLIP RESUBMITTAL
04.07.23	CLIP RESUBMITTAL

DRAWN BY: MP
CHECKED BY: RK

CCG21001.0

LANDSCAPE
PLAN

1. ALL GRADING SHALL CONFORM TO THE CURRENTLY ADOPTED CALIFORNIA BUILDING CODE AND CITY ORDINANCES.
2. ALL PROPERTY CORNERS SHALL BE CLEARLY DELINEATED IN THE FIELD PRIOR TO COMMENCEMENT OF ANY CONSTRUCTION/GRADING.
3. ALL WALLS (RETAINING AND NON-RETAINING) ARE APPROVED PER SEPARATE PLAN AND PERMIT.
4. ALL WORK UNDER THIS GRADING PERMIT SHALL BE LIMITED TO WORK WITHIN THE PROPERTY LINES. ALL WORK WITHIN THE CITY RIGHT-OF-WAY WILL REQUIRE SEPARATE PLANS AND AN ENCROACHMENT PERMIT.
5. GRADING SHALL BE DONE UNDER THE SUPERVISION OF A SOILS ENGINEER IN CONFORMANCE WITH RECOMMENDATIONS OF THE SOILS INVESTIGATION (PSI PROJECT NO. 0066839) BY PROFESSIONAL SERVICE INDUSTRIES, INC DATED FEBRUARY 15TH, 2017 AND UPDATED LETTER DATED SEPTEMBER 14TH, 2018.
6. COMPACTED FILL TO SUPPORT ANY STRUCTURES SHALL COMPLY WITH SECTION 1803.5. PROJECTS WITHOUT PRELIMINARY SOILS REPORT SHALL HAVE DETAILED SPECIFICATIONS SATISFYING THE REQUIREMENTS IN SECTION 1803.5 PREPARED BY THE EOR.
7. THE CONTRACTOR SHALL NOTIFY THE BUILDING AND SAFETY DEPARTMENT AT LEAST 24 HOURS IN ADVANCE TO REQUEST FINISH LOG GRADE AND DRAINAGE INSPECTION. THIS INSPECTION MUST BE APPROVED PRIOR TO BUILDING PERMIT FINAL INSPECTION FOR EACH LOT.
8. THE CONTRACTOR SHALL NOTIFY UNDERGROUND SERVICE ALERT, TWO DAYS BEFORE DIGGING AT 1-800-227-2600.



9. MAXIMUM CUT AND FILL SLOPE = 2:1.
10. NO FILL SHALL BE PLACED ON EXISTING GROUND UNTIL THE GROUND HAS BEEN CLEARED OF WEEDS, DEBRIS, TOPSOIL AND OTHER UNGEORGIOUS MATERIAL. FILLS SHOULD BE PLACED IN THIN LIFTS (8-INCH MAX OR AS RECOMMENDED IN SOIL REPORT), COMPACTED AND TESTED AS GRADING PROCESS UNTIL FIRM GRADES ARE ATTAINED. ALL FILLS ON SLOPES STEEPER THAN 5 TO 1 (H/V) AND A HEIGHT GREATER THAN 5 FEET SHALL BE KEYED AND BENCHED INTO FIRM NATURAL SOIL FOR FULL SUPPORT. THE BENCH UNDER THE TOE MUST BE 10 FEET WIDE MIN
11. THE SLOPE STABILITY FOR CUT AND FILL SLOPES OVER 30' IN VERTICAL HEIGHT, OR SLOPES STEEPER THAN 2:1 MUST BE VERIFIED WITH A FACTOR OF SAFETY OF AT LEAST 1.5.
12. NO ROCK OR SIMILAR IRREDUCIBLE MATERIAL WITH A MAXIMUM DIMENSION GREATER THAN 12 INCHES SHALL BE BURIED OR PLACED IN FILLS CLOSER THAN 10 FEET TO THE FINISHED GRADE.

13. DRAINAGE ACROSS THE PROPERTY LINE SHALL NOT EXCEED THAT WHICH EXISTED PRIOR TO GRADING. EXCESS OR CONCENTRATED DRAINAGE SHALL BE CONTAINED ON SITE OR DIRECTED TO AN APPROVED DRAINAGE FACILITY.
14. PROVIDE A SLOPE INTERCEPTOR DRAIN ALONG THE TOP OF CUT SLOPES WHERE THE DRAINAGE PATH IS GREATER THAN 40 FEET TOWARDS THE CUT SLOPE.
15. PROVIDE 5' WIDE BY 1' HIGH BERM ALONG THE TOP OF ALL FILL SLOPES STEEPER THAN 3:1.
16. THE GROUND IMMEDIATELY ADJACENT TO THE BUILDING FOUNDATION SHALL BE SLOPED AWAY WITH 3% MIN. FOR A DISTANCE OF 10 HORIZONTAL FEET. SWALES WITHIN 10 FEET FROM BUILDING SHALL HAVE 2% MINIMUM SLOPE.
17. NO OBSTRUCTION OF NATURAL WATER COURSES SHALL BE PERMITTED.

18. DURING ROUGH GRADING OPERATIONS AND PRIOR TO CONSTRUCTION OF PERMANENT DRAINAGE STRUCTURES, TEMPORARY DRAINAGE CONTROL (BEST MANAGEMENT PRACTICES, BMPs) SHALL BE PROVIDED TO PREVENT PONDING WATER AND DAMAGE TO ADJACENT PROPERTIES.
19. DUST SHALL BE CONTROLLED BY WATERING OR OTHER APPROVED METHODS.
20. ALL EXISTING DRAINAGE COURSES ON THE PROJECT SITE MUST CONTINUE TO FUNCTION. PROTECTIVE MEASURES AND TEMPORARY DRAINAGE PROVISIONS MUST BE USED TO PROTECT ADJOINING PROPERTIES DURING GRADING OPERATIONS.
21. FOR SLOPES 3 TO 1 (H/V) OR STEEPER:
ALL SLOPES EQUAL TO OR GREATER THAN 3' IN VERTICAL HEIGHT, ARE REQUIRED TO BE PLANTED WITH GRASS OR ROSEA ICE PLANT (OR EQUAL) GROUND COVER AT A MAXIMUM SPACING OF 12" ON CENTER. SLOPES EXCEEDING 15' IN VERTICAL HEIGHT SHALL BE PLANTED WITH APPROVED SHRUBS NOT TO EXCEED 10' ON CENTER, OR TREES SPACED NOT TO EXCEED 20' ON CENTER OR SHRUBS NOT TO EXCEED 10', OR A COMBINATION OF SHRUBS AND TREES NOT TO EXCEED 15' IN ADDITION TO THE GRASS OR GROUND COVER. SLOPES THAT REQUIRE PLANTING SHALL BE PROVIDED WITH AN IN-GROUND IRRIGATION SYSTEM EQUIPPED WITH AN APPROPRIATE BACKFLOW DEVICE PER U.P.C., CHAPTER 10. THE SLOPE PLANTING AND IRRIGATION SYSTEM SHALL BE INSTALLED PRIOR TO PRECISE GRADING FINAL.


22. A REGISTERED CIVIL ENGINEER SHALL PREPARE FINAL COMPACTION REPORT/GRADING REPORT AND IT SHALL BE SUBMITTED FOR REVIEW AND APPROVAL. THE REPORT SHALL ALSO PROVIDE BUILDING FOUNDATION DESIGN PARAMETERS INCLUDING ALLOWABLE SOIL PRESSURES, EXPANSION INDEX AND REMEDIAL MEASURES IF EL > 20, WATER SOLUBLE SULFATE CONTENT, CORROSIVITY AND REMEDIAL MEASURES IF NECESSARY.
23. EXCEPT FOR NON-TRACT SINGLE RESIDENTIAL LOT GRADING, THE COMPACTION REPORT SHALL INCLUDE THE SPECIAL INSPECTION VERIFICATION LISTED IN TABLE 1705.6 AND APPLICABLE INSPECTION VERIFICATIONS IN SECTION 1704.5 OF THE CALIFORNIA BUILDING CODE.
24. A REGISTERED CIVIL ENGINEER SHALL SUBMIT TO THE BUILDING AND SAFETY DEPARTMENT WRITTEN CERTIFICATION OF GRADING IN ACCORDANCE WITH THE APPROVED GRADING PLAN PRIOR TO REQUESTING INSPECTION AND ISSUANCE OF THE BUILDING PERMIT. CERTIFICATION SHALL INCLUDE LINE GRADE, SURFACE DRAINAGE, ELEVATION, AND LOCATION OF PERMITTED GRADING ON THE LOT.

THE LAND SHOWN HEREON IS DESIGNATED AS BEING IN ZONE "X" PER FLOOD INSURANCE RATE MAP (FIRM) PANEL NO. 06065C2705G, WHICH BEARS AN EFFECTIVE DATE OF AUGUST 28, 2008 ACCORDING TO THE FEDERAL EMERGENCY MANAGEMENT AGENCY (FEMA), DESIGNATED AREA BEING DESCRIBED AS "AREAS OF 0.2% ANNUAL CHANCE FLOOD; AREAS OF 1" ANNUAL CHANCE FLOOD WITH AVERAGE DEPTHS OF LESS THAN 1 FOOT OR WITH DRAINAGE AREAS LESS THAN 1 SQUARE MILE." NO FIELD SURVEYING WAS PERFORMED TO DETERMINE THIS ZONE AND AN ELEVATION CERTIFICATE MAY BE NEEDED TO VERIFY THIS DETERMINATION OR APPLY FOR A VARIANCE FROM THE FEDERAL EMERGENCY MANAGEMENT AGENCY LAND SHOWN

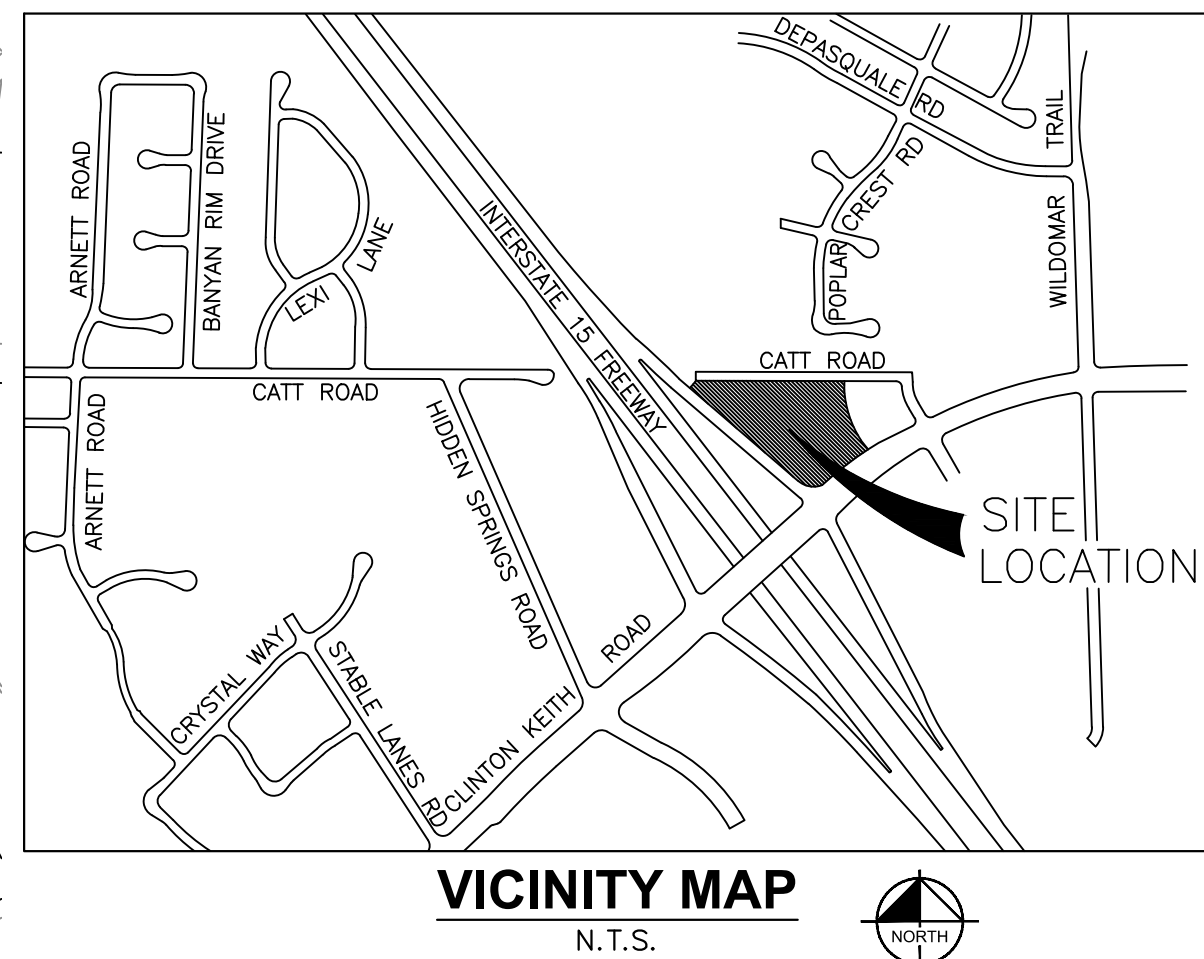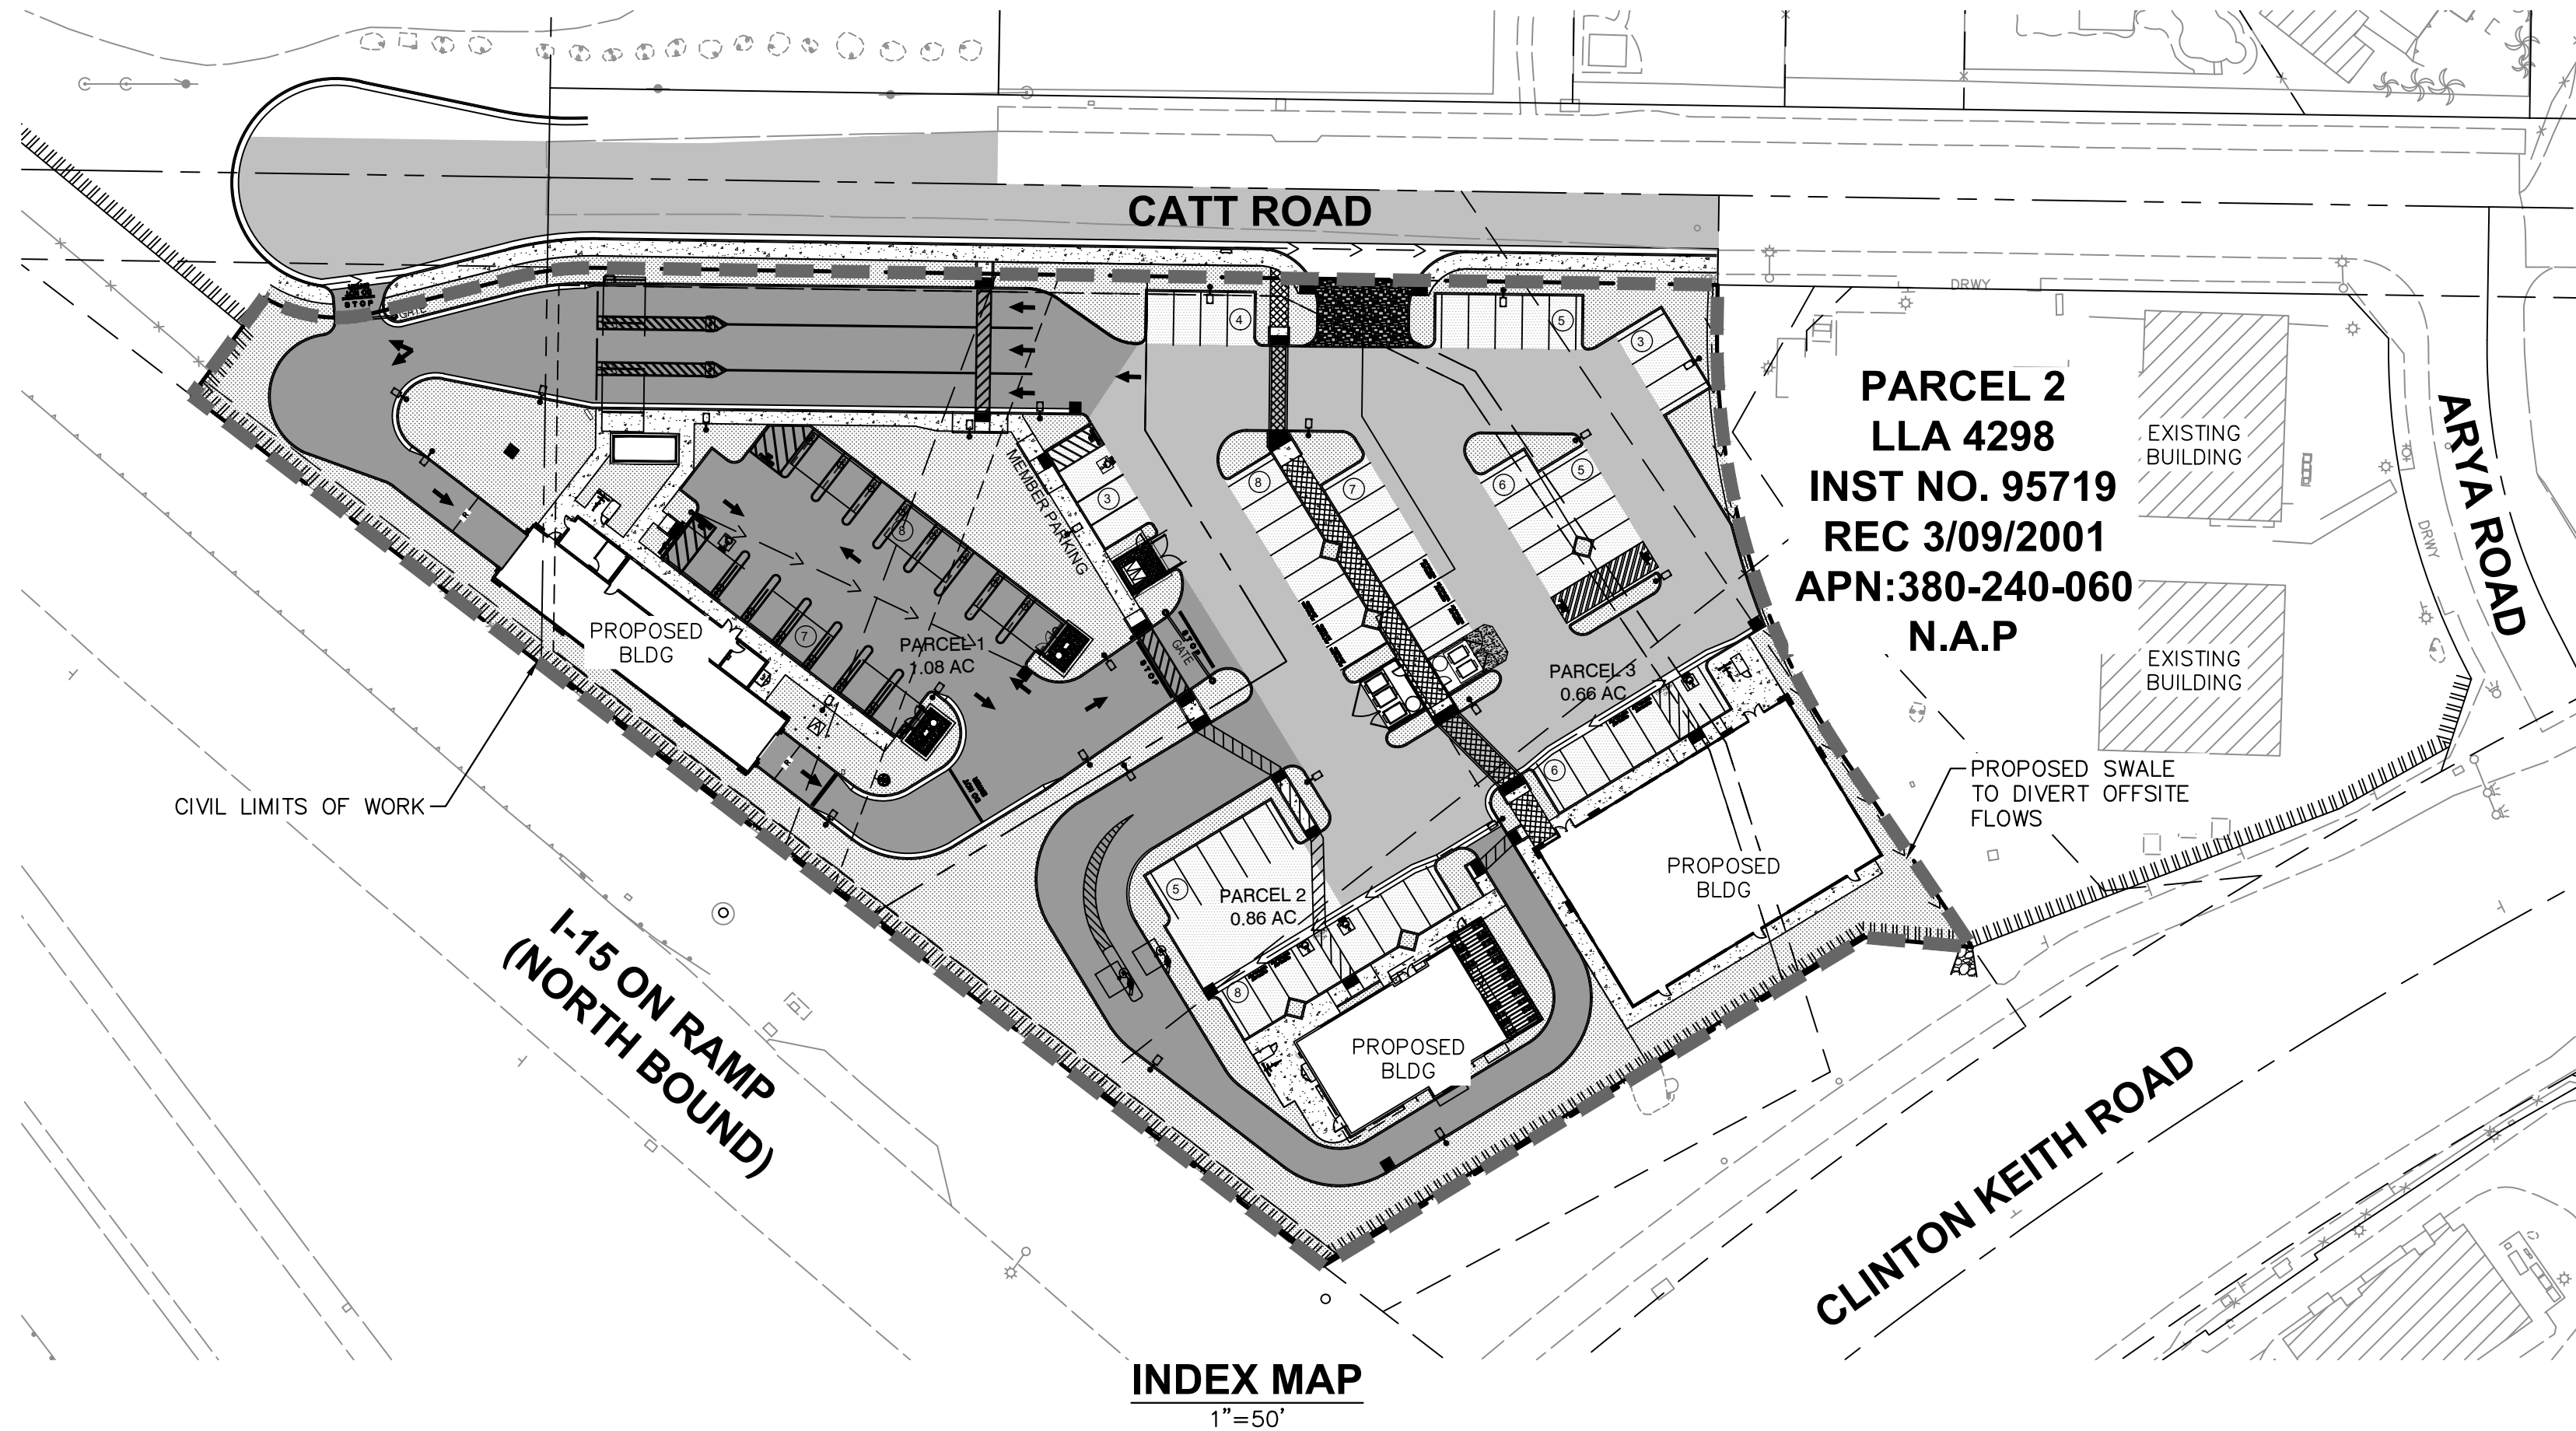

380-240-052, 380-240-001,
PORTION OF 380-240-063,
380-240-064, PORTION OF
380-240-062

- PROJECT SITE IS LOCATED WITHIN A VERY HIGH FIRE HAZARD SEVERITY ZONE.
- FIRE HYDRANTS CAPABLE OF DELIVERING FIRE FLOWS AS REQUIRED BY THE CALIFORNIA FIRE CODE AND FIRE DEPARTMENT STANDARDS WILL BE PROVIDED DURING THE ENGINEERING.
- BUILDING 3,86,000 SQUARE FEET IN AREA AND LARGER REQUIRED FIRE SPRINKLER SYSTEM PER WILDOMAR MUNICIPAL CODE AND CALIFORNIA FIRE CODE.
- THE PROJECT WILL BE REQUIRED TO BE ANNEX INTO THE CITY'S CFD 2022-1 (SERVICES) FOR MAINTENANCE, POLICE AND FIRE SERVICES.

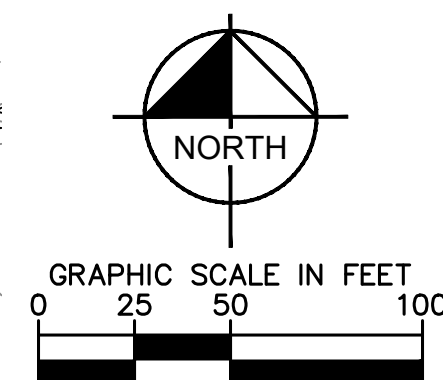

WATER AND SEWER: ELSINORE VALLEY MUNICIPAL
WATER DISTRICT
31315 CHANEY STREET
LAKE ELSINORE, CA 92531
(951) 674-3146

ELECTRIC: SOUTHERN CALIFORNIA EDISON
6100 MENIFEE ROAD
ROMOLAND, CA 92585
(800) 665-4555

NATURAL GAS: SOUTHERN CALIFORNIA
GAS COMPANY
P.O. BOX 3003, 1981 W. LUGONIA
REDLANDS, CA 92374
(800) 427-2200

TELEPHONE: FRONTIER COMMUNICATIONS
(844) 769-0853

CABLE: SPECTRUM
(888) 255-5789

FRONTIER COMMUNICATIONS
(844) 769-0853

CATALYST COMMERCIAL GROUP
38605 CALISTOGA DR. STE 150
MURRIETA, CA 92563
CONTACT: BRANDON HUMANN
PHONE: (951) 395-0000

CIVIL ENGINEER


KIMLEY-HORN AND ASSOCIATES
3880 LEMON STREET, SUITE 420
RIVERSIDE, CA 92501
CONTACT: JOHN POLLOCK
PHONE: (951) 543-9868

KWC ENGINEERS
1880 COMPTON AVENUE
SUITE 100
CORONA, CA 92881
CONTACT: THOMAS M. CASELDIN
PHONE: (951) 734-2130


EARTH STRATA GEOTECHNICAL
SERVICES, INC.
42184 REMINGTON AVENUE
TEMECULA, CA 92590
CONTACT: STEPHEN M. POOLE
PHONE: (951) 387-3179

CONTRACTOR AGREES THAT HE SHALL ASSUME SOLE AND COMPLETE RESPONSIBILITY FOR THE JOB SITE CONDITIONS DURING THE COURSE OF CONSTRUCTION OF THIS PROJECT, INCLUDING SAFETY OF ALL PERSONS AND PROPERTY; THAT ITS REQUIREMENT SHALL APPLY CONTINUOUSLY AND NOT BE LIMITED TO NORMAL WORKING HOURS, AND THAT THE CONTRACTOR SHALL DEFEND, INDEMNIFY AND HOLD THE OWNER AND THE ENGINEER HARMLESS FROM ANY AND ALL LIABILITY, REAL OR ALLEGED, IN CONNECTION WITH THE PERFORMANCE OF WORK ON THIS PROJECT, EXCEPTING FOR LIABILITY ARISING FROM THE SOLE NEGLIGENCE OF THE OWNER OR ENGINEER.

THE EXISTENCE AND LOCATION OF ANY UNDERGROUND UTILITIES OR STRUCTURES SHOWN ON THESE PLANS ARE OBTAINED BY A DILIGENT SEARCH OF AVAILABLE RECORDS. THE CONTRACTOR IS REQUIRED TO TAKE ALL PRECAUTIONARY MEASURES TO PROTECT ALL THE UTILITIES SHOWN AND ANY OTHER LINES OR STRUCTURES SHOWN ON THESE PLANS AND IS RESPONSIBLE FOR THE PROTECTION OF, AND ANY DAMAGE TO THESE LINES OR STRUCTURES.

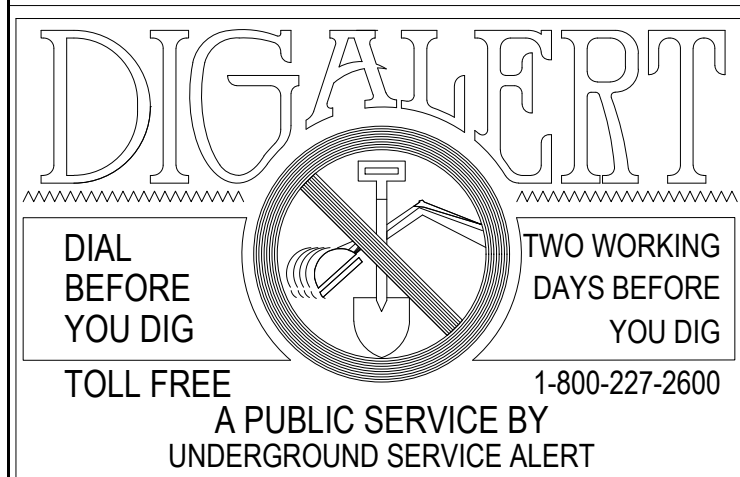

NOTE:	WORK CONTAINED WITHIN THESE PLANS SHALL NOT COMMENCE UNTIL AN ENCROACHMENT PERMIT AND/OR A GRADING PERMIT HAS BEEN ISSUED.
	THE PRIVATE ENGINEER SIGNING THESE PLANS IS RESPONSIBLE FOR ASSURING THE ACCURACY AND ACCEPTABILITY OF THE DESIGN HEREON. IN THE EVENT OF DISCREPANCIES ARISING AFTER CITY ACCEPTANCE OR DURING CONSTRUCTION, THE PRIVATE ENGINEER SHALL BE RESPONSIBLE FOR DETERMINING AN ACCEPTABLE SOLUTION AND REVISING THE PLANS FOR ACCEPTANCE BY THE CITY.

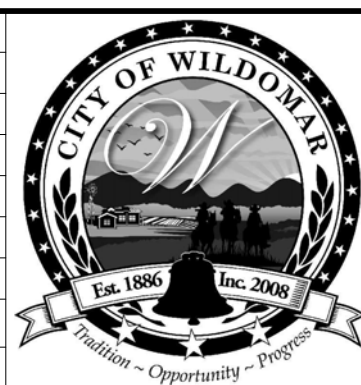[illegible]

CITY OF WILDOMAR
ACCEPTED BY:

DANIEL A YORK, CITY ENGINEER

ACCEPTANCE AS TO CONFORMANCE WITH
APPLICABLE CITY STANDARDS AND PRACTICES



Kimley»Horn

© 2022 KIMLEY-HORN AND ASSOCIATES, INC.
Phone: 951-543-9868
3801 UNIVERSITY AVE, STE. 300
RIVERSIDE, CA 92501

PREPARED BY: JOHN POLLOCK
R.C.E. No. 86160 EXP. 12/31/24


BENCHMARK:
Elevation = 1217.635
Datum = NAVD88
BENCHMARK: T-58-81
DESCRIPTION: SEE SHEET 1.

AERIAL FLIGHT DATED 12/22/21
BY INLAND AERIAL. GROUND
TOPOGRAPHY WAS CONDUCTED BY
KWC FIELD SURVEY ON 12/28/21.

CUP XX-XXXX	PROJECT NUMBER _____
-------------	----------------------

CITY OF WILDOMAR
23825 CATT ROAD WILDOMAR, CA 92595
CATT CROSSING
COVER SHEET

SHEET NO.
1
OF
8
SHTS

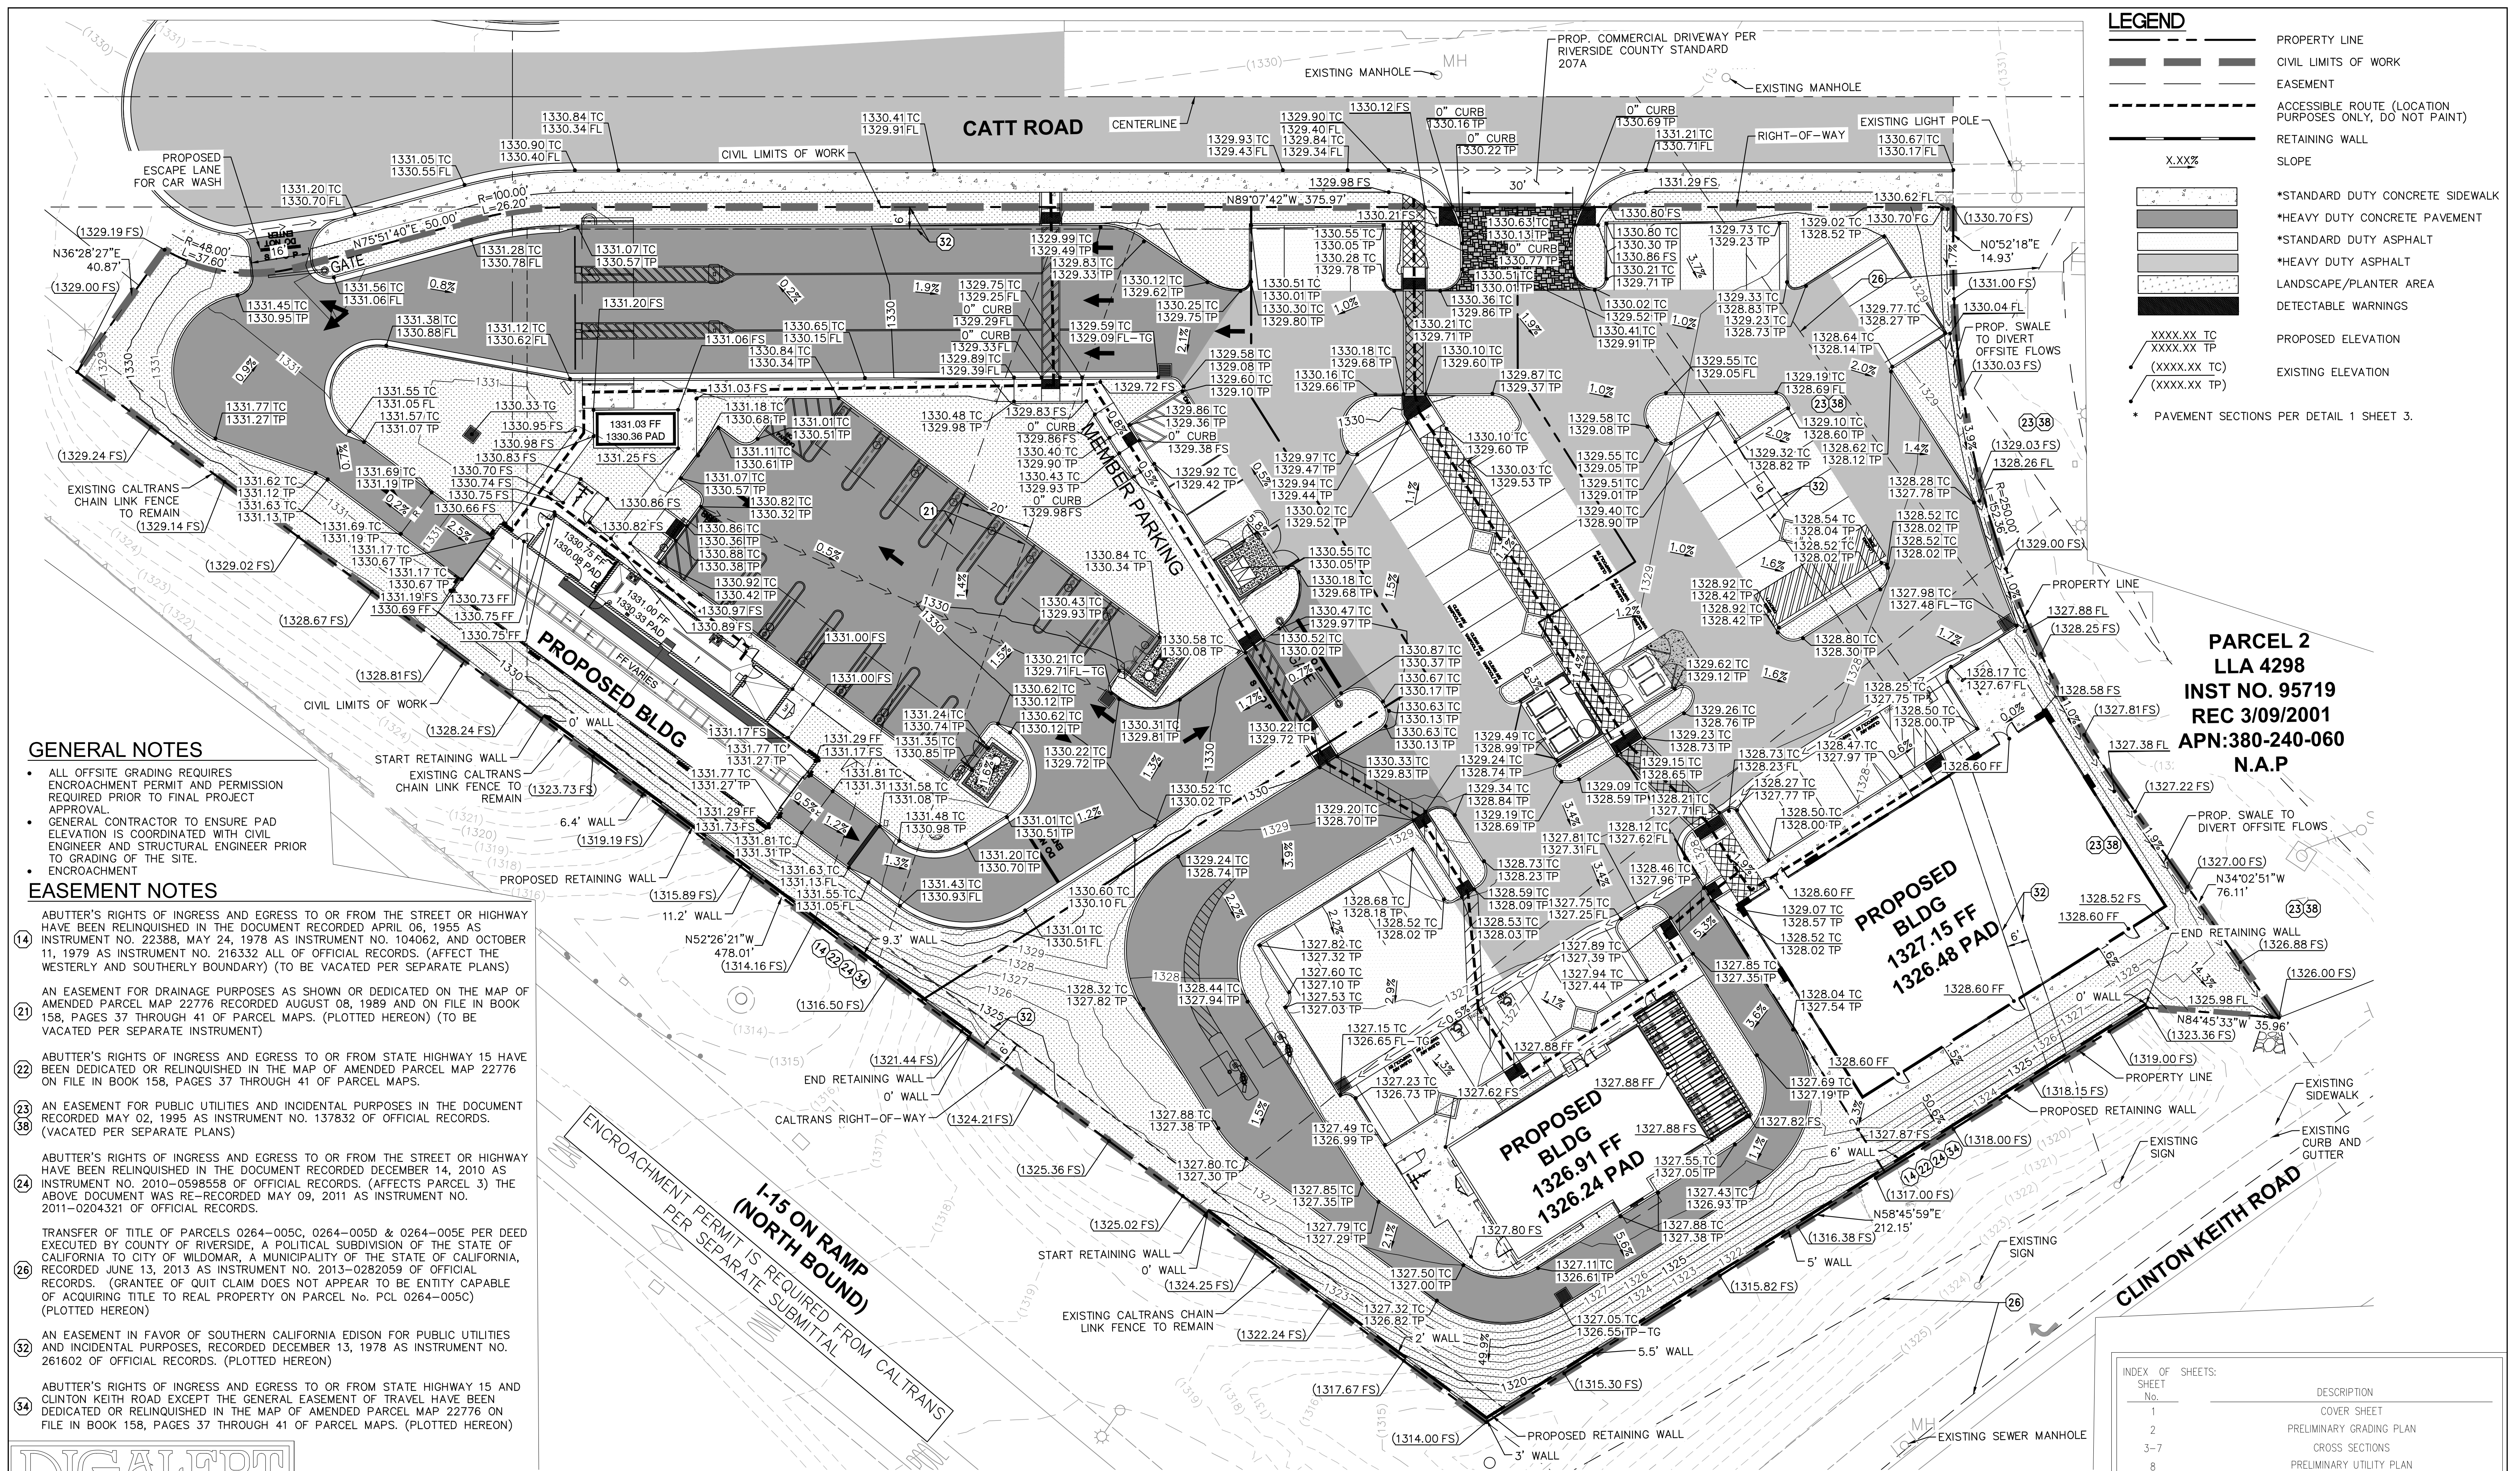

GENERAL NOTES

- ALL OFFSITE GRADING REQUIRES ENCROACHMENT PERMIT AND PERMISSION REQUIRED PRIOR TO FINAL PROJECT APPROVAL.
- GENERAL CONTRACTOR TO ENSURE PAD ELEVATION IS COORDINATED WITH CIVIL ENGINEER AND STRUCTURAL ENGINEER PRIOR TO GRADING OF THE SITE.
- ENCROACHMENT

EASEMENT NOTES

14 ABUTTER'S RIGHTS OF INGRESS AND EGRESS TO OR FROM THE STREET OR HIGHWAY
HAVE BEEN RELINQUISHED IN THE DOCUMENT RECORDED APRIL 06, 1955 AS
INSTRUMENT NO. 22388, MAY 24, 1978 AS INSTRUMENT NO. 104062, AND OCTOBER
11, 1979 AS INSTRUMENT NO. 216332 ALL OF OFFICIAL RECORDS. (AFFECT THE
WESTERLY AND SOUTHERLY BOUNDARY) (TO BE VACATED PER SEPARATE PLANS)

21 AN EASEMENT FOR DRAINAGE PURPOSES AS SHOWN OR DEDICATED ON THE MAP OF AMENDED PARCEL MAP 22776 RECORDED AUGUST 08, 1989 AND ON FILE IN BOOK 158, PAGES 37 THROUGH 41 OF PARCEL MAPS. (PLOTTED HEREON) (TO BE VACATED PER SEPARATE INSTRUMENT)

22 ABUTTER'S RIGHTS OF INGRESS AND EGRESS TO OR FROM STATE HIGHWAY 15 HAVE BEEN DEDICATED OR RELINQUISHED IN THE MAP OF AMENDED PARCEL MAP 22776 ON FILE IN BOOK 158, PAGES 37 THROUGH 41 OF PARCEL MAPS.

23 AN EASEMENT FOR PUBLIC UTILITIES AND INCIDENTAL PURPOSES IN THE DOCUMENT
38 RECORDED MAY 02, 1995 AS INSTRUMENT NO. 137832 OF OFFICIAL RECORDS.
(VACATED PER SEPARATE PLANS)

24 ABUTTER'S RIGHTS OF INGRESS AND EGRESS TO OR FROM THE STREET OR HIGHWAY HAVE BEEN RELINQUISHED IN THE DOCUMENT RECORDED DECEMBER 14, 2010 AS INSTRUMENT NO. 2010-0598558 OF OFFICIAL RECORDS. (AFFECTS PARCEL 3) THE ABOVE DOCUMENT WAS RE-RECORDED MAY 09, 2011 AS INSTRUMENT NO. 2011-0204321 OF OFFICIAL RECORDS.

TRANSFER OF TITLE OF PARCELS 0264-005C, 0264-005D & 0264-005E PER DEED
EXECUTED BY COUNTY OF RIVERSIDE, A POLITICAL SUBDIVISION OF THE STATE OF
CALIFORNIA TO CITY OF WILDOMAR, A MUNICIPALITY OF THE STATE OF CALIFORNIA,
RECORDED JUNE 13, 2013 AS INSTRUMENT NO. 2013-0282059 OF OFFICIAL
RECORDS. (GRANTEE OF QUIT CLAIM DOES NOT APPEAR TO BE ENTITY CAPABLE
OF ACQUIRING TITLE TO REAL PROPERTY ON PARCEL No. PCL 0264-005C)
(PLOTTED HEREON)

32 AN EASEMENT IN FAVOR OF SOUTHERN CALIFORNIA EDISON FOR PUBLIC UTILITIES AND INCIDENTAL PURPOSES, RECORDED DECEMBER 13, 1978 AS INSTRUMENT NO. 261602 OF OFFICIAL RECORDS. (PLOTTED HEREON)

54 ABUTTER'S RIGHTS OF INGRESS AND EGRESS TO OR FROM STATE HIGHWAY 15 AND CLINTON KEITH ROAD EXCEPT THE GENERAL EASEMENT OF TRAVEL HAVE BEEN DEDICATED OR RELINQUISHED IN THE MAP OF AMENDED PARCEL MAP 22776 ON FILE IN BOOK 158, PAGES 37 THROUGH 41 OF PARCEL MAPS. (PLOTTED HEREON)



NOTE:

WORK CONTAINED WITHIN THESE PLANS SHALL NOT COMMENCE UNTIL AN ENCROACHMENT PERMIT AND/OR A GRADING PERMIT HAS BEEN ISSUED.

THE PRIVATE ENGINEER SIGNING THESE PLANS IS RESPONSIBLE FOR ASSURING THE ACCURACY AND ACCEPTABILITY OF THE DESIGN HEREON. IN THE EVENT OF DISCREPANCIES ARISING AFTER CITY ACCEPTANCE OR DURING CONSTRUCTION, THE PRIVATE ENGINEER SHALL BE RESPONSIBLE FOR DETERMINING AN ACCEPTABLE SOLUTION AND REVISING THE PLANS FOR ACCEPTANCE BY THE CITY.

MARK	BY	DATE
ENGINEER		

REVISIONS

APPR.	DATE	
CITY		



CITY OF WILDOMAR

ACCEPTED BY:

DANIEL A YORK, CITY ENGINEER

ACCEPTANCE AS TO CONFORMANCE WITH
APPLICABLE CITY STANDARDS AND PRACTICES



Kimley»»Horn

© 2022 KIMLEY-HORN AND ASSOCIATES, INC.
Phone: 951-543-9868
3801 UNIVERSITY AVE, STE. 300
RIVERSIDE, CA 92501

PREPARED BY: JOHN POLLOCK
R.C.E. No. 86160 EXP. 12/31/24

BENCHMARK:

Elevation = 1217.635
Datum = NAVD88
BENCHMARK: T-58-81
DESCRIPTION: SEE SHEET 1

AERIAL FLIGHT DATED 12/22/21
BY INLAND AERIAL. GROUND
TOPOGRAPHY WAS CONDUCTED BY
KWC FIELD SURVEY ON 12/28/21.

CUP YY-YYYY


PROJECT NUMBER

CITY OF WILDOMAR
23825 CATT ROAD WILDOMAR, CA 92595
CATT CROSSING
PRELIMINARY GRADING PLAN

ET NO



2

OF
8

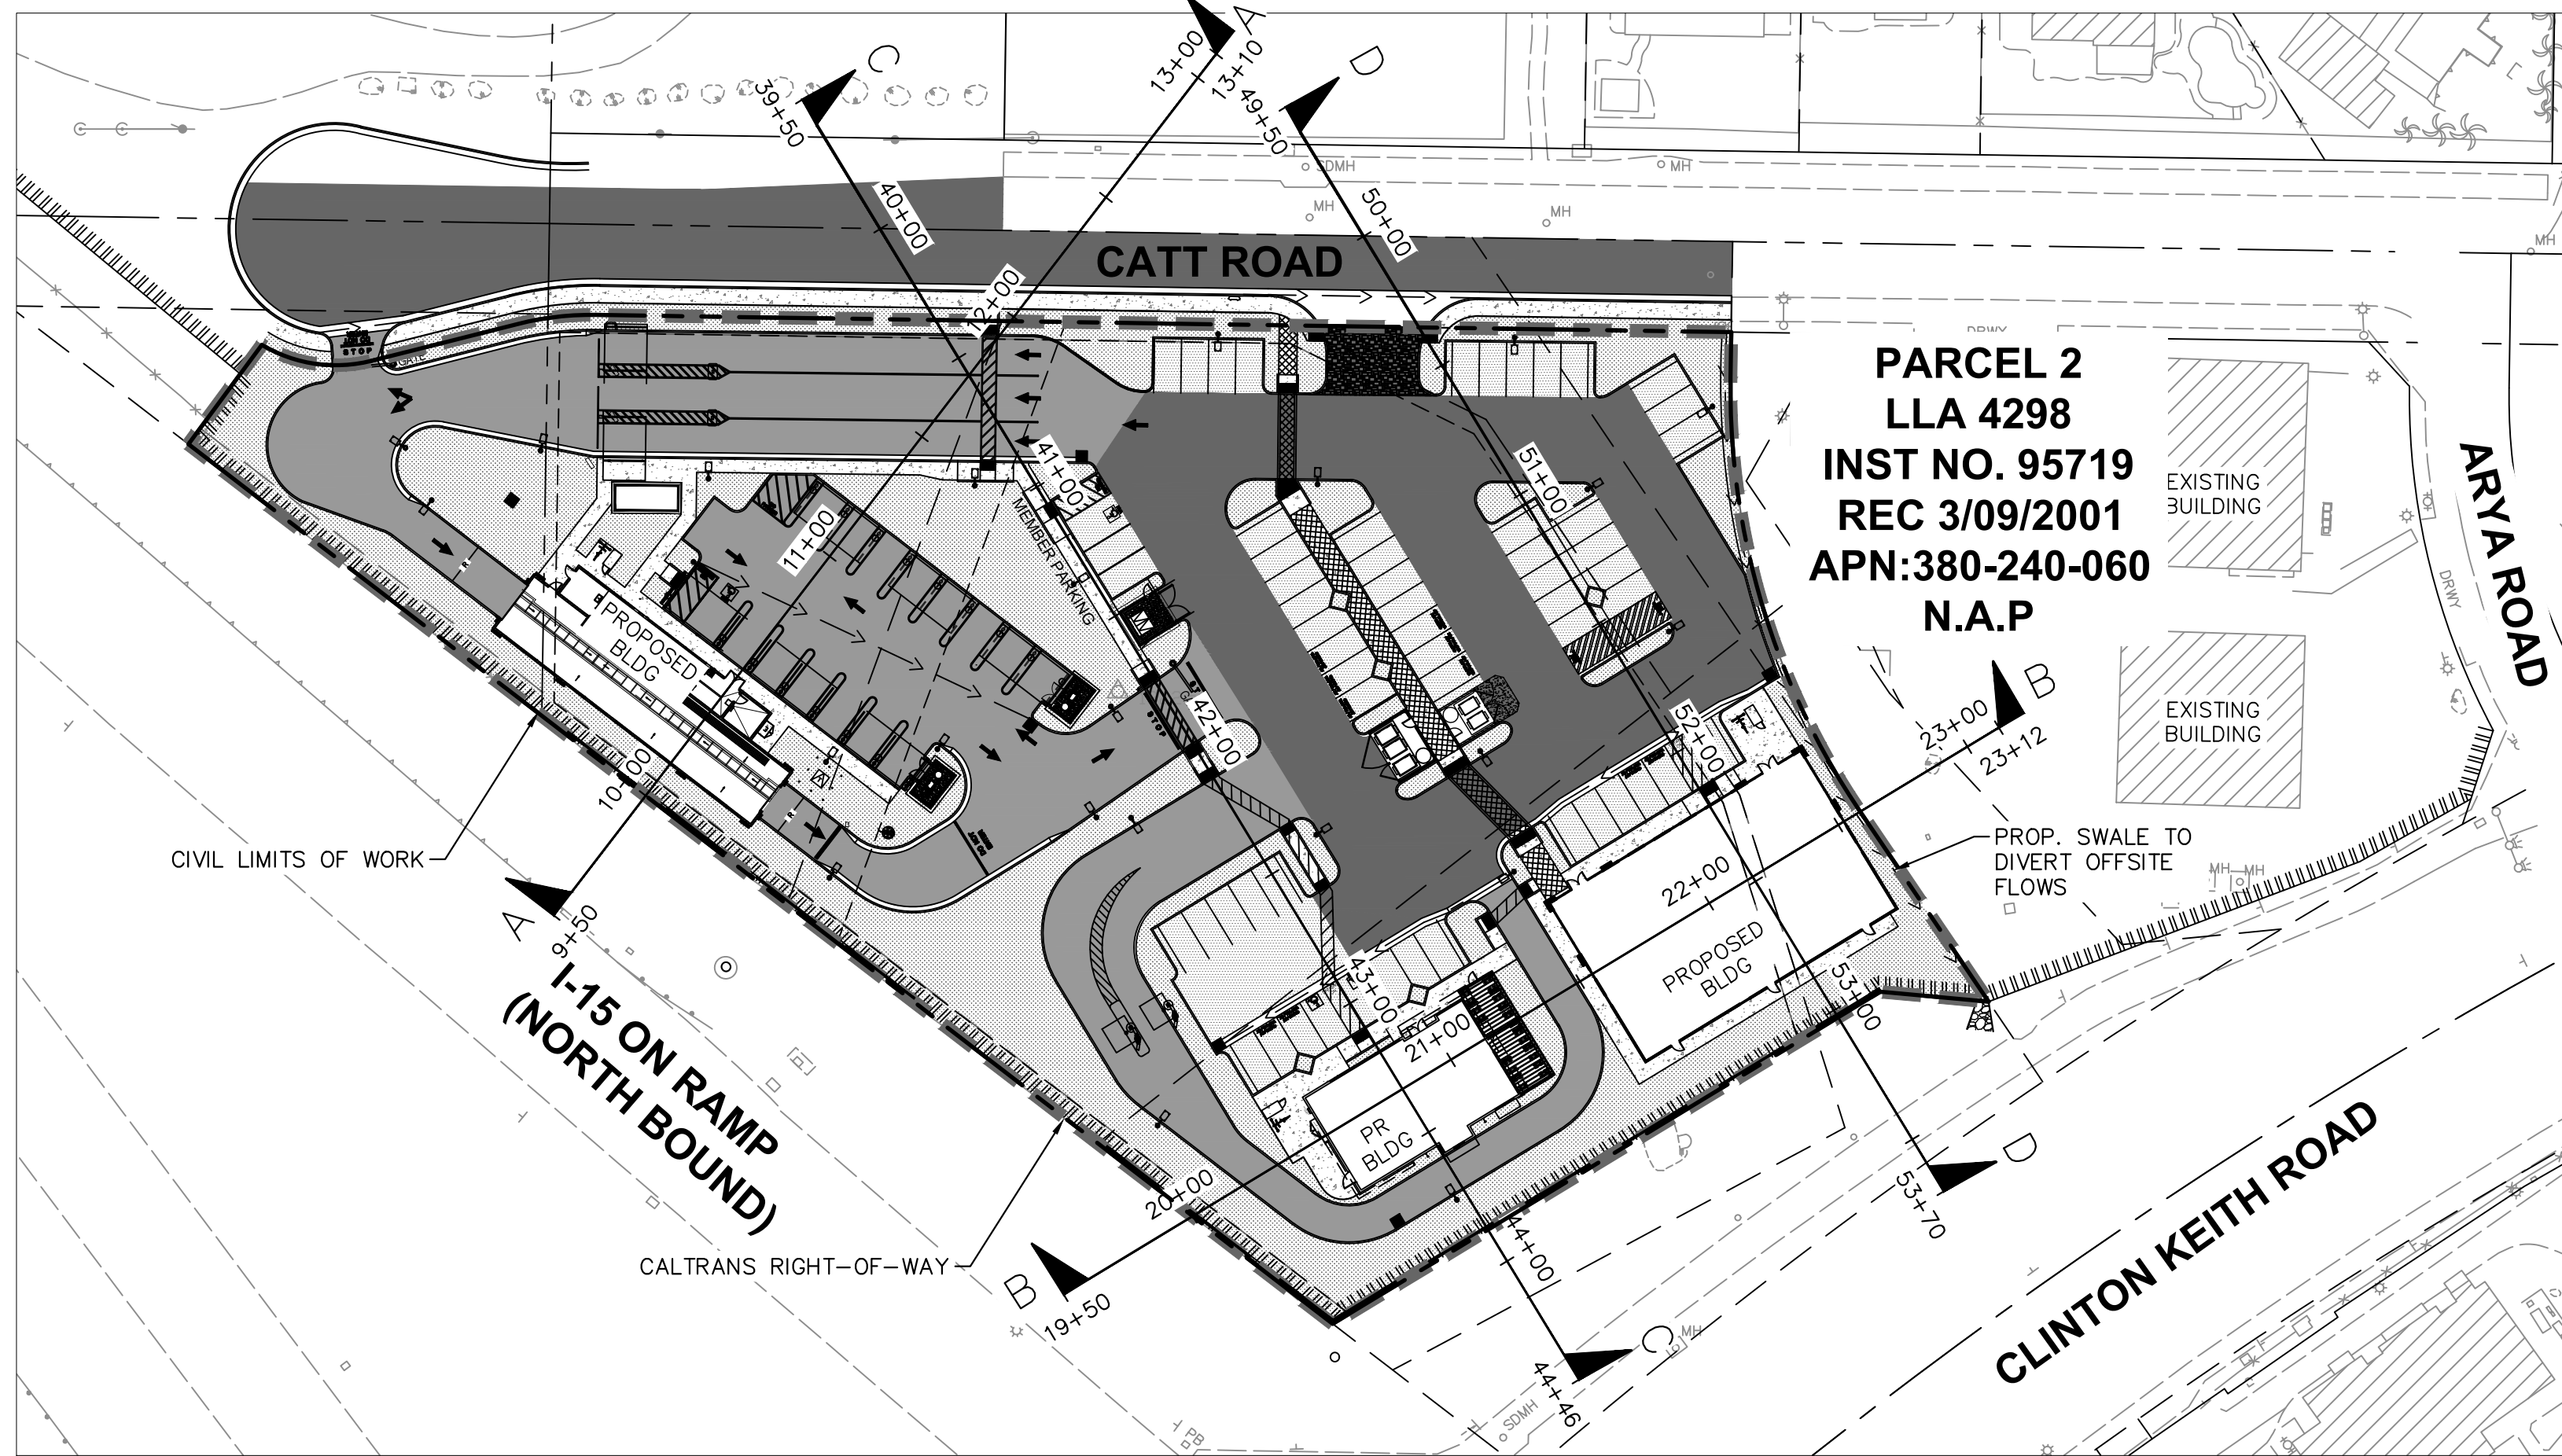

SECTION MAP

1"=50'

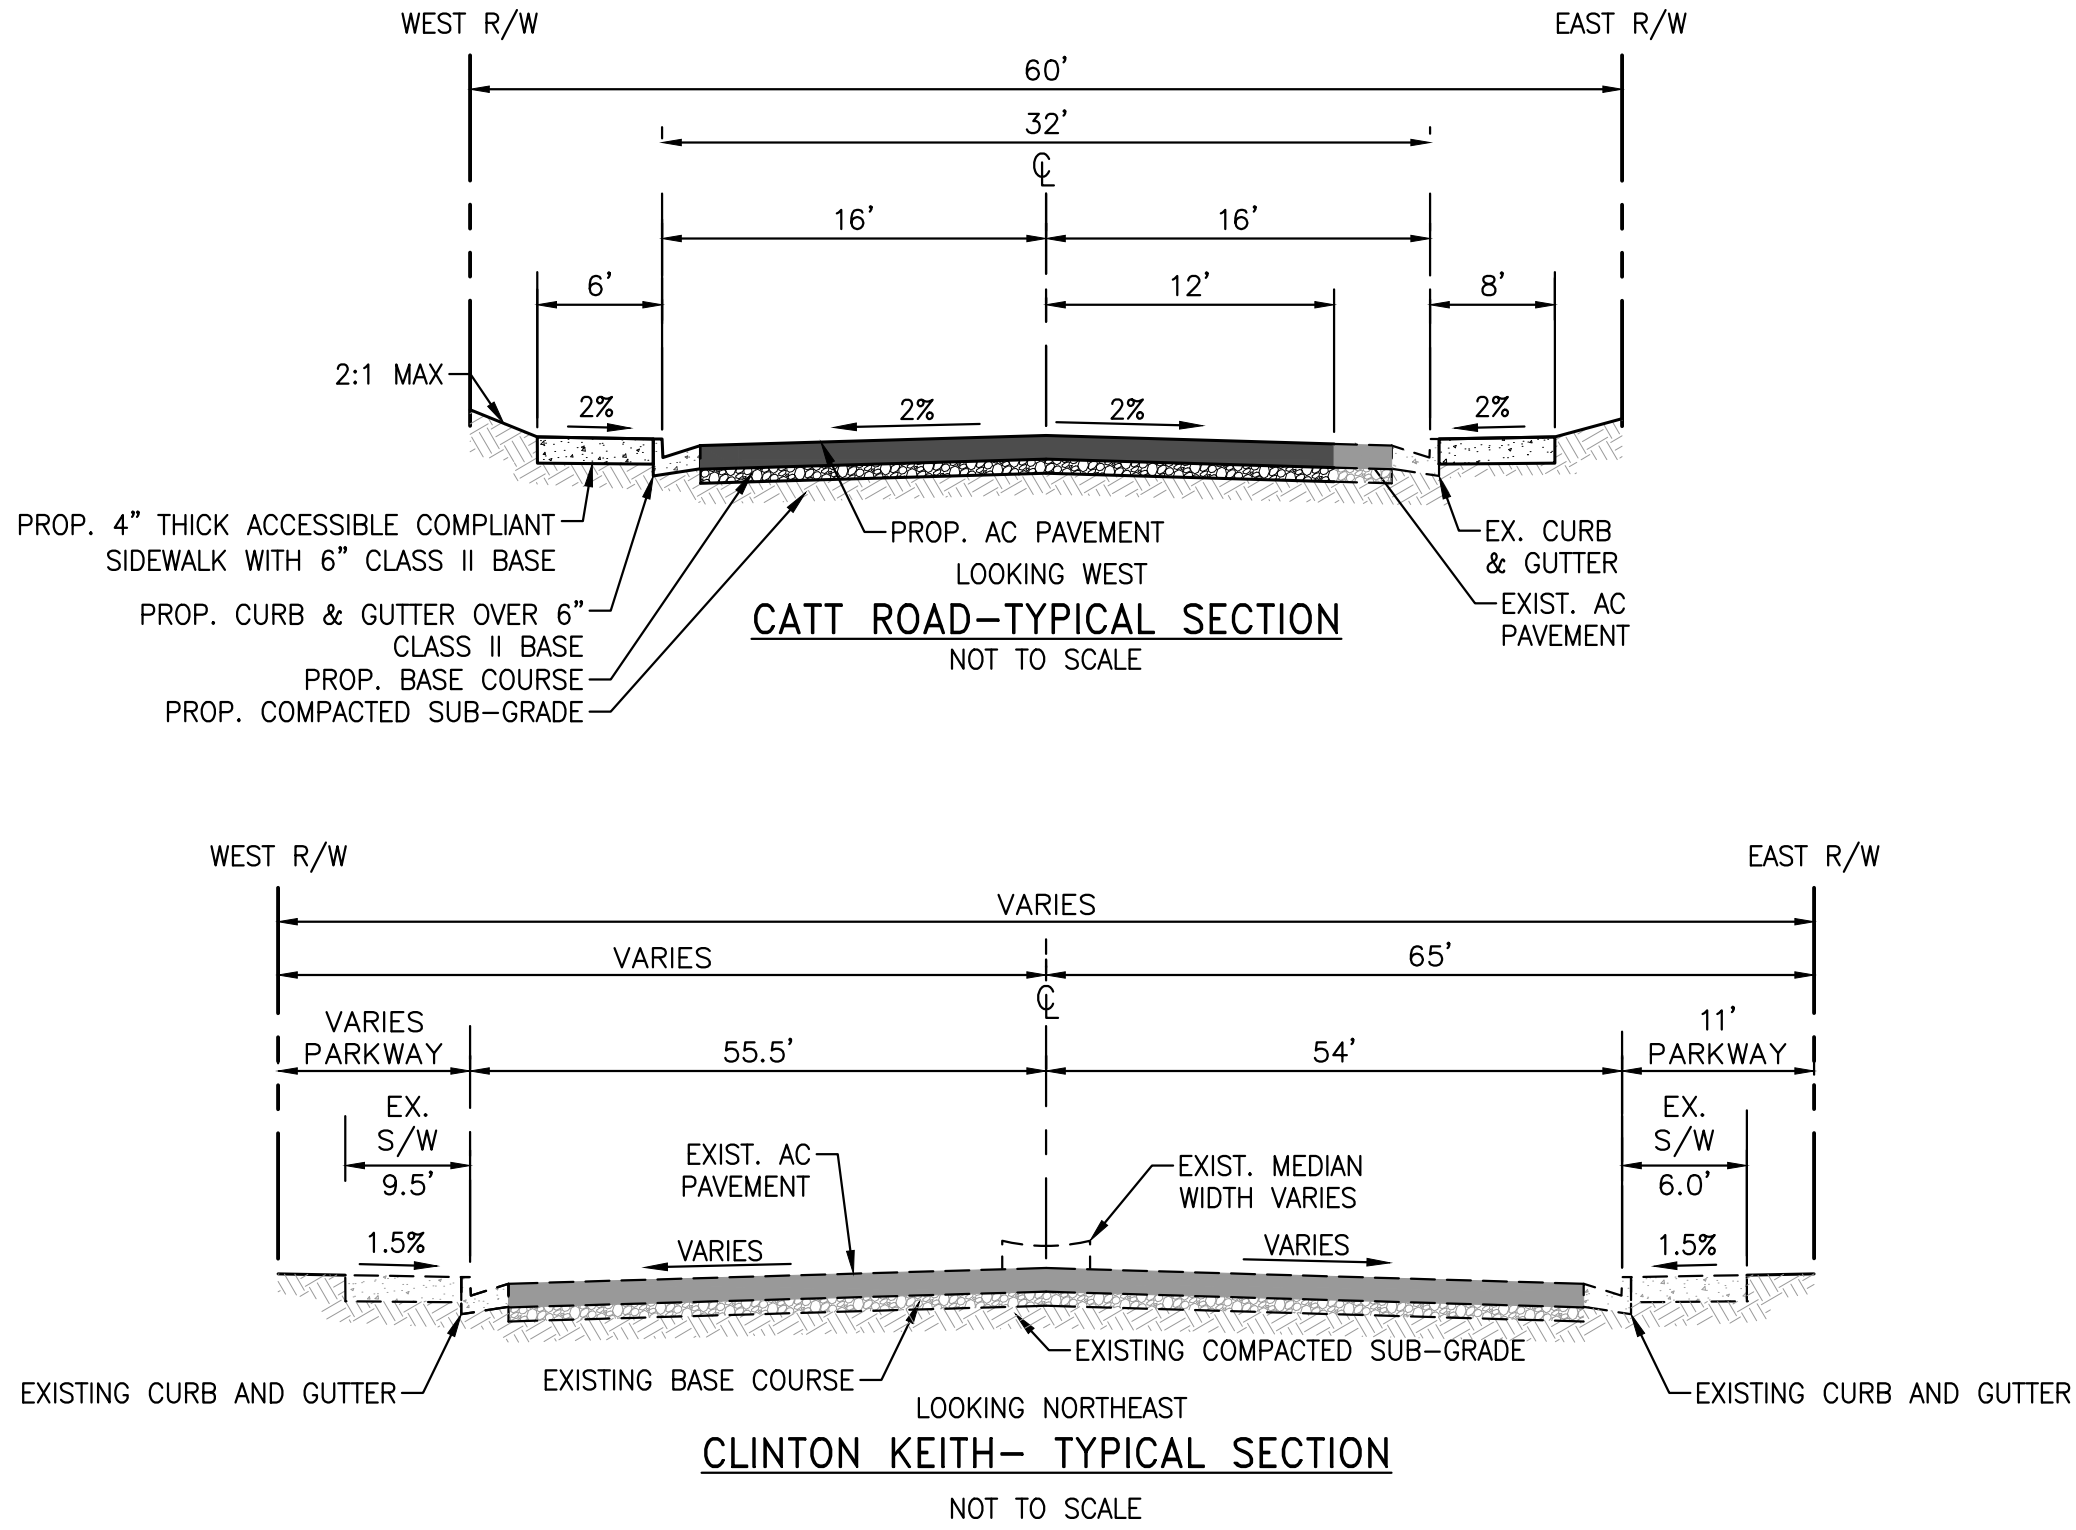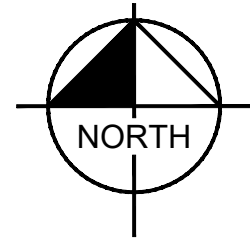

NOTES:

- CONTRACTOR SHALL CONFIRM THESE PAVEMENT SECTIONS WITH THE GEOTECHNICAL REPORT BY EARTH SRATA GEOTECHNICAL SERVICES, INC., FEBRUARY 10, 2022.
- MATCH EXISTING PAVEMENT SECTION IF MORE STRINGENT THAN SECTION PER THIS DETAIL.
- CONTRACTOR TO PROVIDE R-VALUE OF COMPACTED SUBGRADE TO ENGINEER PRIOR TO PAVEMENT OPERATIONS, IN ORDER TO MAKE ANY NECESSARY ADJUSTMENTS TO THE PAVEMENT SECTION.
- ALL TREAD SURFACES SHALL BE SLIP-RESISTANT.
- REFER TO ARCHITECTURAL PLANS FOR COLOR, TEXTURE, PATTERN AND FINISH.
- SEE DETAIL 2 FOR THICKENED EDGE DETAIL AT ALL EDGE CONDITIONS.

A C2-PG64-10 ASPHALTIC PAVEMENT, 3,500 PSI HEAVY DUTY PORTLAND CEMENT CONCRETE OR 2,500 PSI STANDARD DUTY TYPE 1 PORTLAND CEMENT CONCRETE.


B CLASS II CRUSHED MISCELLANEOUS BASE COMPACTED TO 95% MAXIMUM DRY DENSITY BASED ON ASTM D1557-07 TEST METHOD OR CLASS 2 AGGREGATE BASE COMPACTED TO 95% OF THE MATERIAL'S ASTM D-1557 MAXIMUM DRY DENSITY.

C SUBGRADE SCARIFIED AND RECOMPACTED TO 95% MAXIMUM DRY DENSITY BASED ON ASTM D1557-07 TEST METHOD

	HEAVY DUTY ASPHALT CONCRETE PAVEMENT	STANDARD DUTY SIDEWALK CONCRETE	HEAVY DUTY CONCRETE PAVEMENT
A	0'-3"	0'-4"	0'-6"
B	0'-8"	0'-0"	0'-4"
C	0'-10"	0'-10"	0'-10"

PAVEMENT SECTIONS
N.T.S.

1

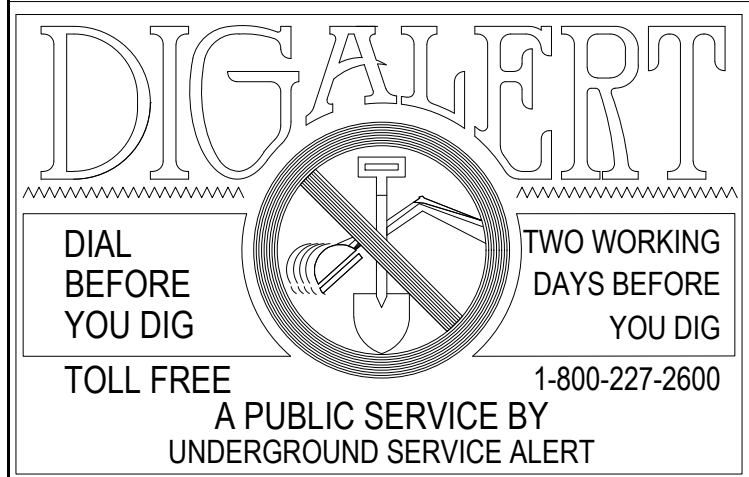

NOTE:
WORK CONTAINED WITHIN THESE PLANS SHALL NOT COMMENCE UNTIL AN ENCROACHMENT PERMIT AND/OR A GRADING PERMIT HAS BEEN ISSUED.

THE PRIVATE ENGINEER SIGNING THESE PLANS IS RESPONSIBLE FOR ASSURING THE ACCURACY AND ACCEPTABILITY OF THE DESIGN HEREON. IN THE EVENT OF DISCREPANCIES ARISING AFTER CITY ACCEPTANCE OR DURING CONSTRUCTION, THE PRIVATE ENGINEER SHALL BE RESPONSIBLE FOR DETERMINING AN ACCEPTABLE SOLUTION AND REVISING THE PLANS FOR ACCEPTANCE BY THE CITY.

MARK	BY	DATE
	ENGINEER	

REVISIONS

APPR. DATE
CITY



CITY OF WILDOMAR
ACCEPTED BY:

DANIEL A YORK, CITY ENGINEER

ACCEPTANCE AS TO CONFORMANCE WITH APPLICABLE CITY STANDARDS AND PRACTICES



Kimley»Horn

© 2022 KIMLEY-HORN AND ASSOCIATES, INC.
Phone: 951-543-9868
3801 UNIVERSITY AVE, STE. 300
RIVERSIDE, CA 92501

PREPARED BY: JOHN POLLOCK
R.C.E. No. 86160 EXP. 12/31/24

BENCHMARK:
Elevation = 1217.635
Datum = NAVD88
BENCHMARK: T-58-81
DESCRIPTION: SEE SHEET 1.

AERIAL FLIGHT DATED 12/22/21
BY INLAND AERIAL GROUND
TOPOGRAPHY WAS CONDUCTED BY
KWC FIELD SURVEY ON 12/28/21.

CUP XX-XXXX

PROJECT NUMBER



CITY OF WILDOMAR
23825 CATT ROAD WILDOMAR, CA 92595
CATT CROSSING
CROSS SECTIONS

INDEX OF SHEETS:	DESCRIPTION
SHEET No.	
1	COVER SHEET
2	PRELIMINARY GRADING PLAN
3-7	CROSS SECTIONS
8	PRELIMINARY UTILITY PLAN

SHEET NO.


3

OF
8
SHTS

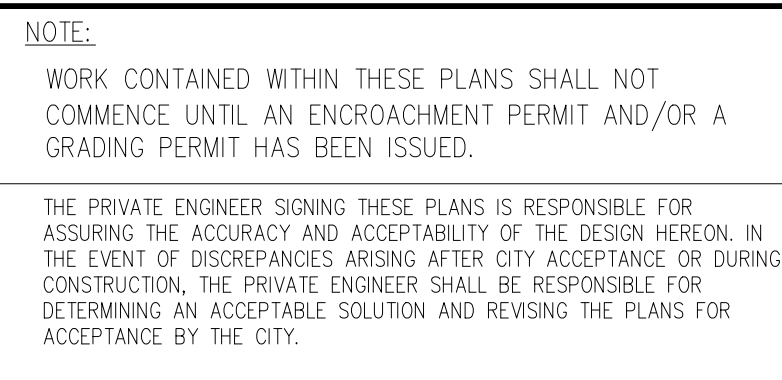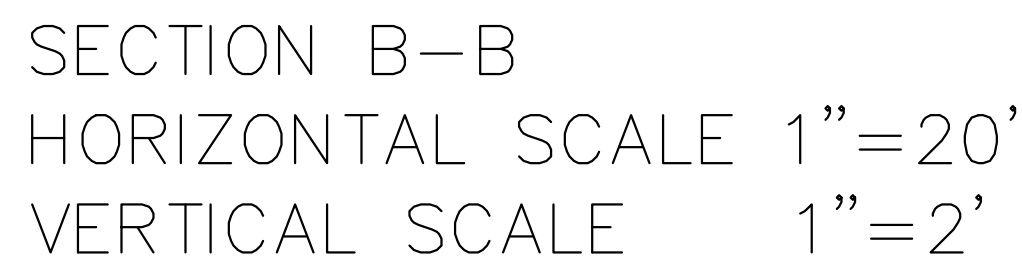

	CITY OF WILDOMAR ACCEPTED BY:
	DANIEL A. YORK, CITY ENGINEER

ACCEPTANCE AS TO CONFORMANCE WITH APPLICABLE CITY STANDARDS AND PRACTICES

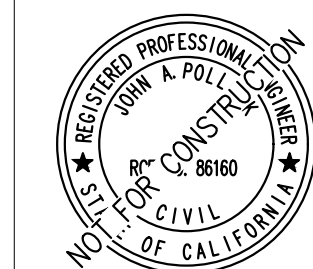

CITY OF WILDOMAR
ACCEPTED BY:

DANIEL A YORK, CITY ENGINEER

ACCEPTANCE AS TO CONFORMANCE WITH
APPLICABLE CITY STANDARDS AND PRACTICE

Kimley»Horn
© 2022 KIMLEY-HORN AND ASSOCIATES, INC.
Phone: 951-543-9868
3801 UNIVERSITY AVE, STE. 300
RIVERSIDE, CA 92501

PREPARED BY: JOHN POLLOCK

R.C.E. No.	86160	EXP.	12/31/24
------------	-------	------	----------


BENCHMARK:
Elevation = 1217.635
Datum = NAVD88
BENCHMARK: T-58-81
DESCRIPTION: SEE SHEET 1.

AERIAL FLIGHT DATED 12/22/21
BY INLAND AERIAL. GROUND
TOPOGRAPHY WAS CONDUCTED BY
KWC FIELD SURVEY ON 12/28/21.

CUP XX-XXXX PROJECT NUMBER _____
CITY OF WILDOMAR
23825 CATT ROAD WILDOMAR, CA 92595
CATT CROSSING
CROSS SECTIONS


INDEX OF SHEET No.	DESCRIPTION
1	COVER SHEET
2	PRELIMINARY GRADING PLAN
3-7	CROSS SECTIONS
8	PRELIMINARY UTILITY PLAN

SHEET NO.
5
OF
8
SHTS

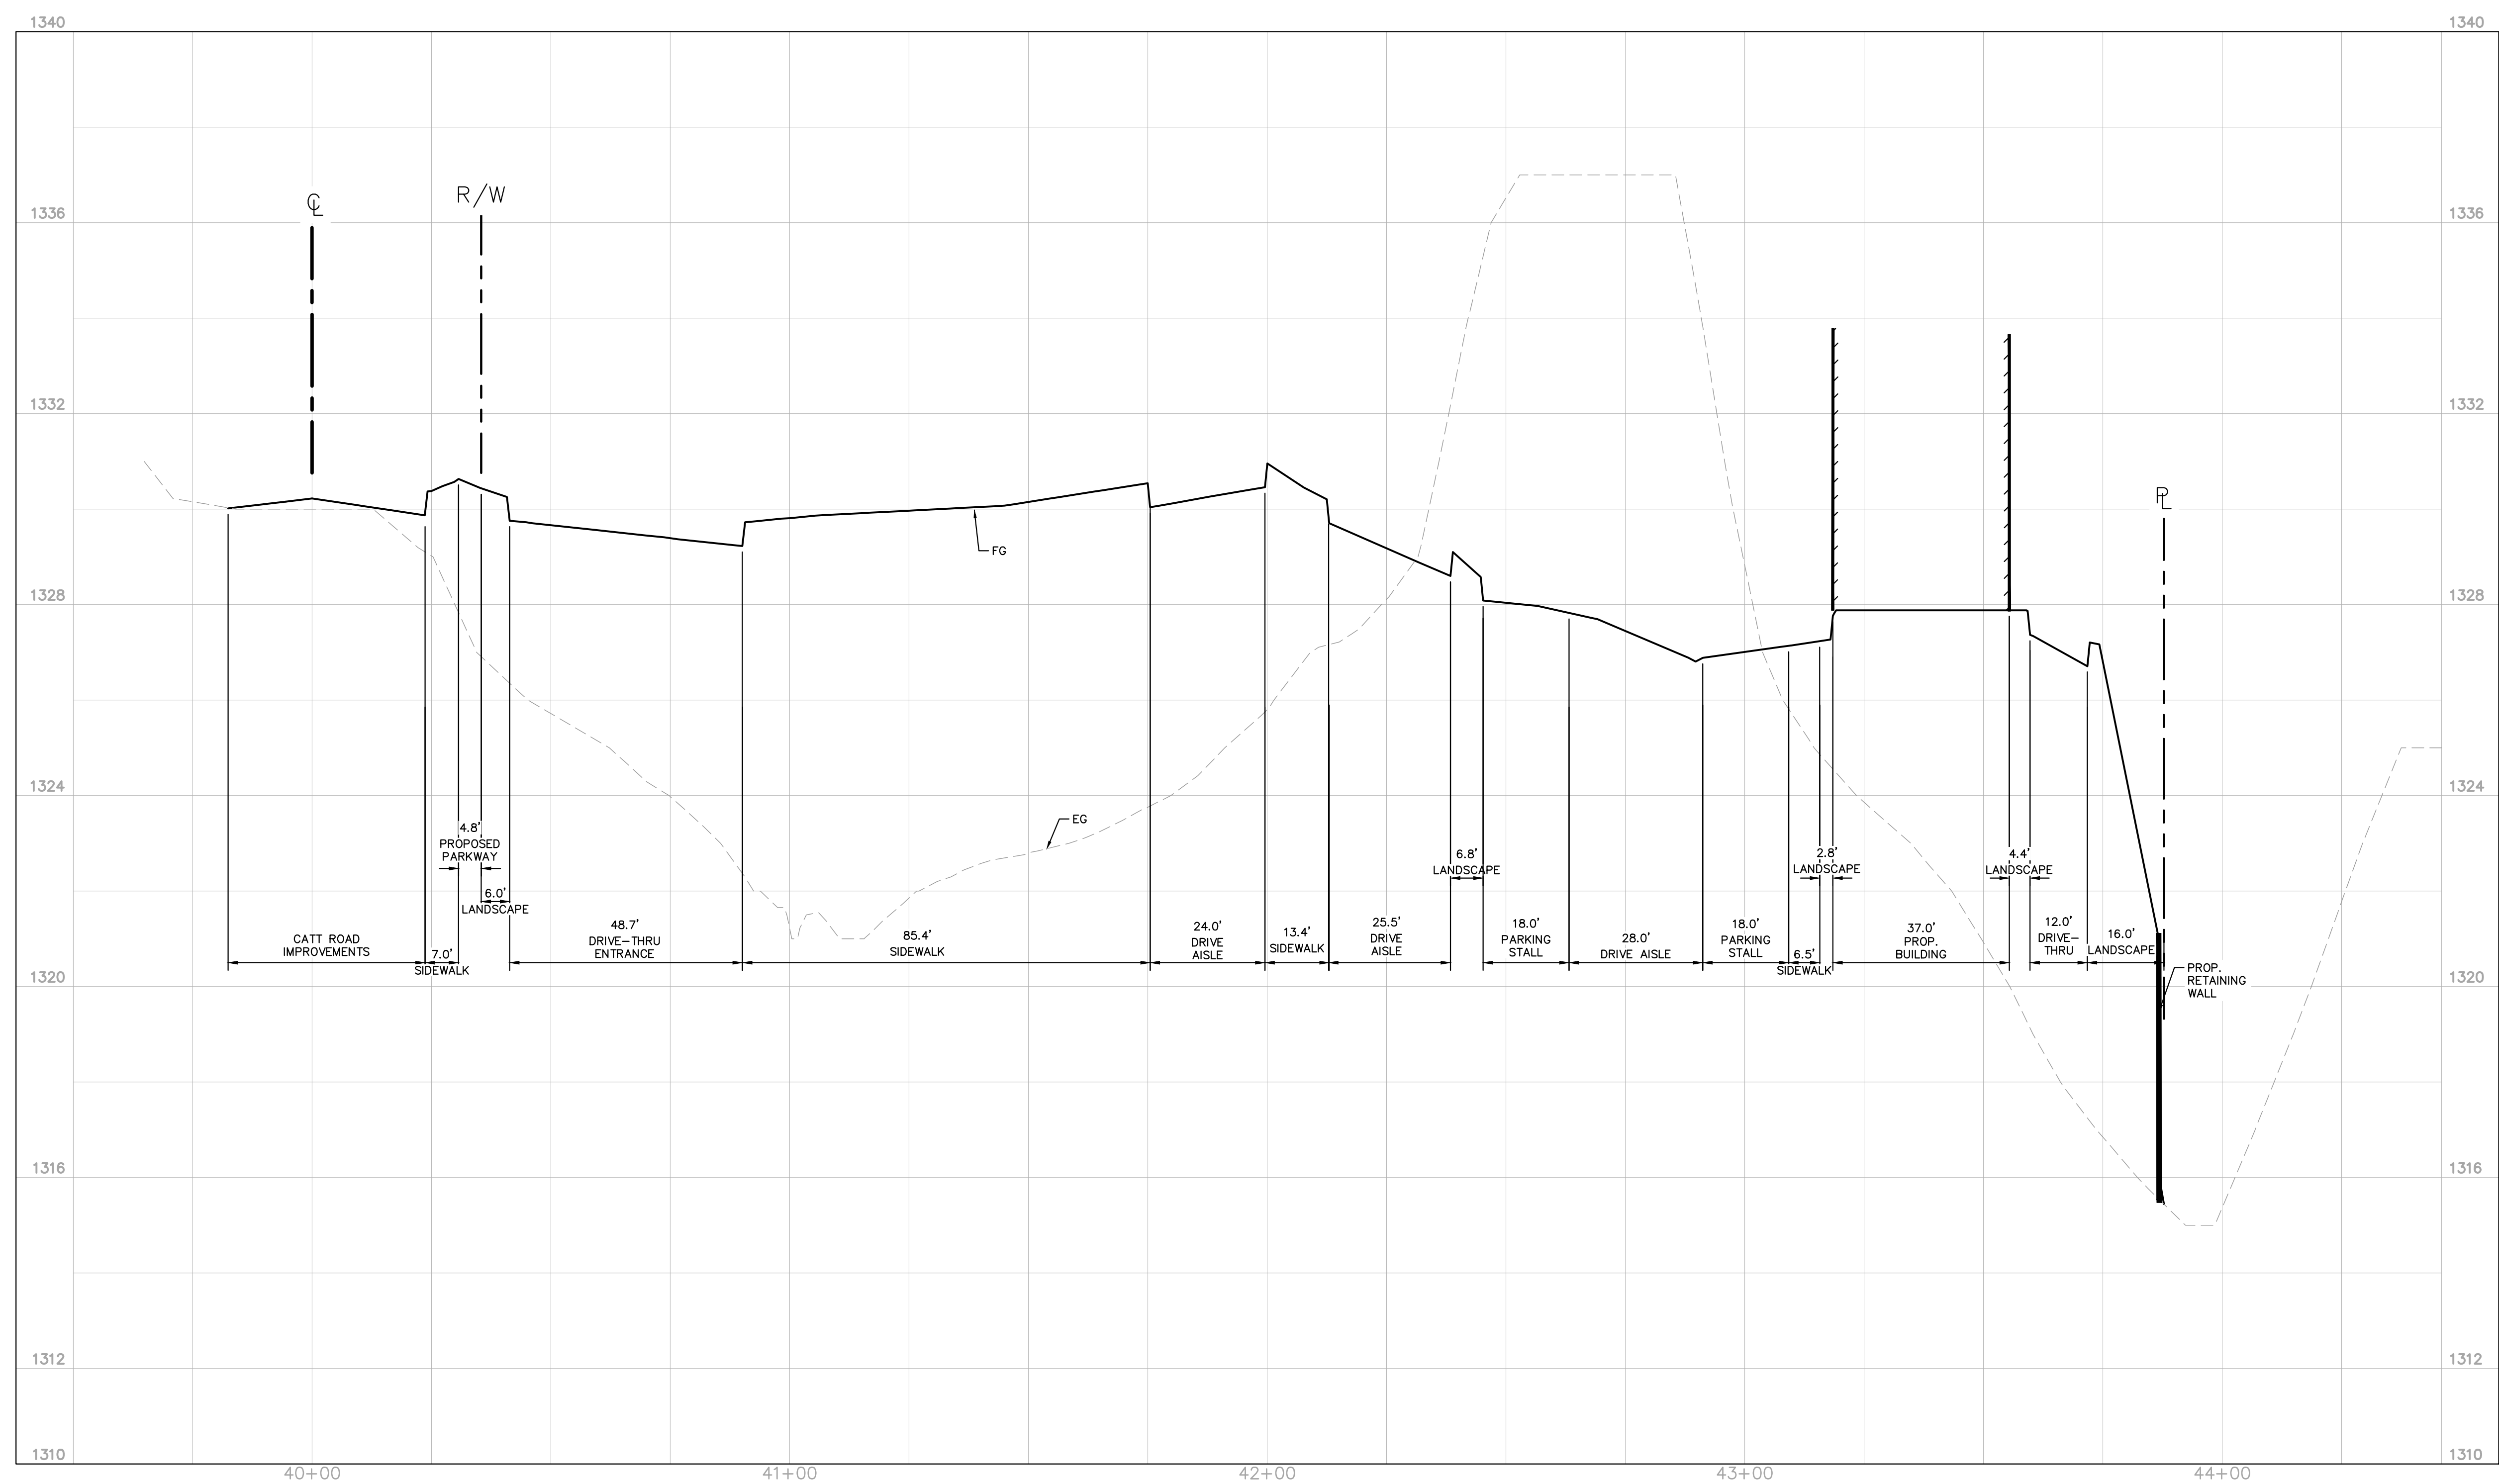

SECTION C-C
HORIZONTAL SCALE 1"=20'
VERTICAL SCALE 1"=2'

INDEX OF SHEETS: SHEET No.	DESCRIPTION
1	COVER SHEET
2	PRELIMINARY GRADING PLAN
3-7	CROSS SECTIONS
8	PRELIMINARY UTILITY PLAN

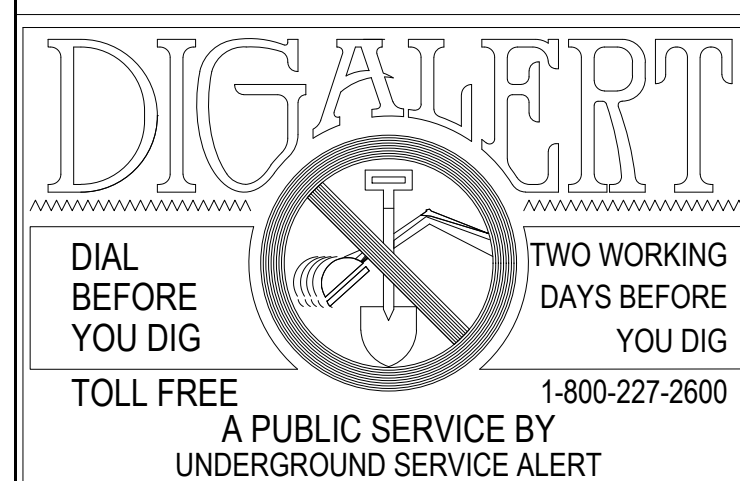


NOTE:

WORK CONTAINED WITHIN THESE PLANS SHALL NOT COMMENCE UNTIL AN ENCROACHMENT PERMIT AND/OR A GRADING PERMIT HAS BEEN ISSUED.

THE PRIVATE ENGINEER SIGNING THESE PLANS IS RESPONSIBLE FOR ASSURING THE ACCURACY AND ACCEPTABILITY OF THE DESIGN HEREON. IN THE EVENT OF DISCREPANCIES ARISING AFTER CITY ACCEPTANCE OR DURING CONSTRUCTION, THE PRIVATE ENGINEER SHALL BE RESPONSIBLE FOR DETERMINING AN ACCEPTABLE SOLUTION AND REVISING THE PLANS FOR ACCEPTANCE BY THE CITY.

G		
MARK	BY	DATE
ENGINEER		

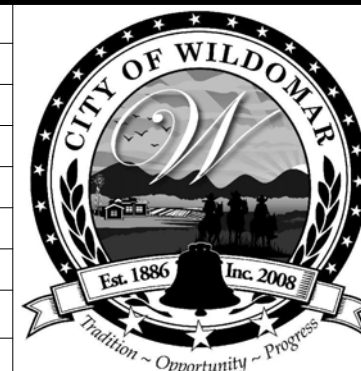[illegible]

CITY OF WILDOMAR
ACCEPTED BY:

DANIEL A YORK, CITY ENGINEER

ACCEPTANCE AS TO CONFORMANCE WITH
APPLICABLE CITY STANDARDS AND PRACTICES



Kimley»Horn

© 2022 KIMLEY-HORN AND ASSOCIATES, INC.
Phone: 951-543-9868
3801 UNIVERSITY AVE, STE. 300
RIVERSIDE, CA 92501

PREPARED BY: _____

R.C.E. No. 86160 EXP. 12/31/24

BENCHMARK:

Elevation = 1217.635
Datum = NAVD88
C. BENCHMARK: T-58-81
DESCRIPTION: SEE SHEET 1.

AERIAL FLIGHT DATED 12/22/21
BY INLAND AERIAL. GROUND
TOPOGRAPHY WAS CONDUCTED BY
KWC FIELD SURVEY ON 12/28/21.

CUP XX-XXXX


PROJECT NUMBER _____

CITY OF WILDOMAR
23825 CATT ROAD WILDOMAR, CA 92595
CATT CROSSING
CROSS SECTIONS

SHEET NO.

6

OF
8
SHTS

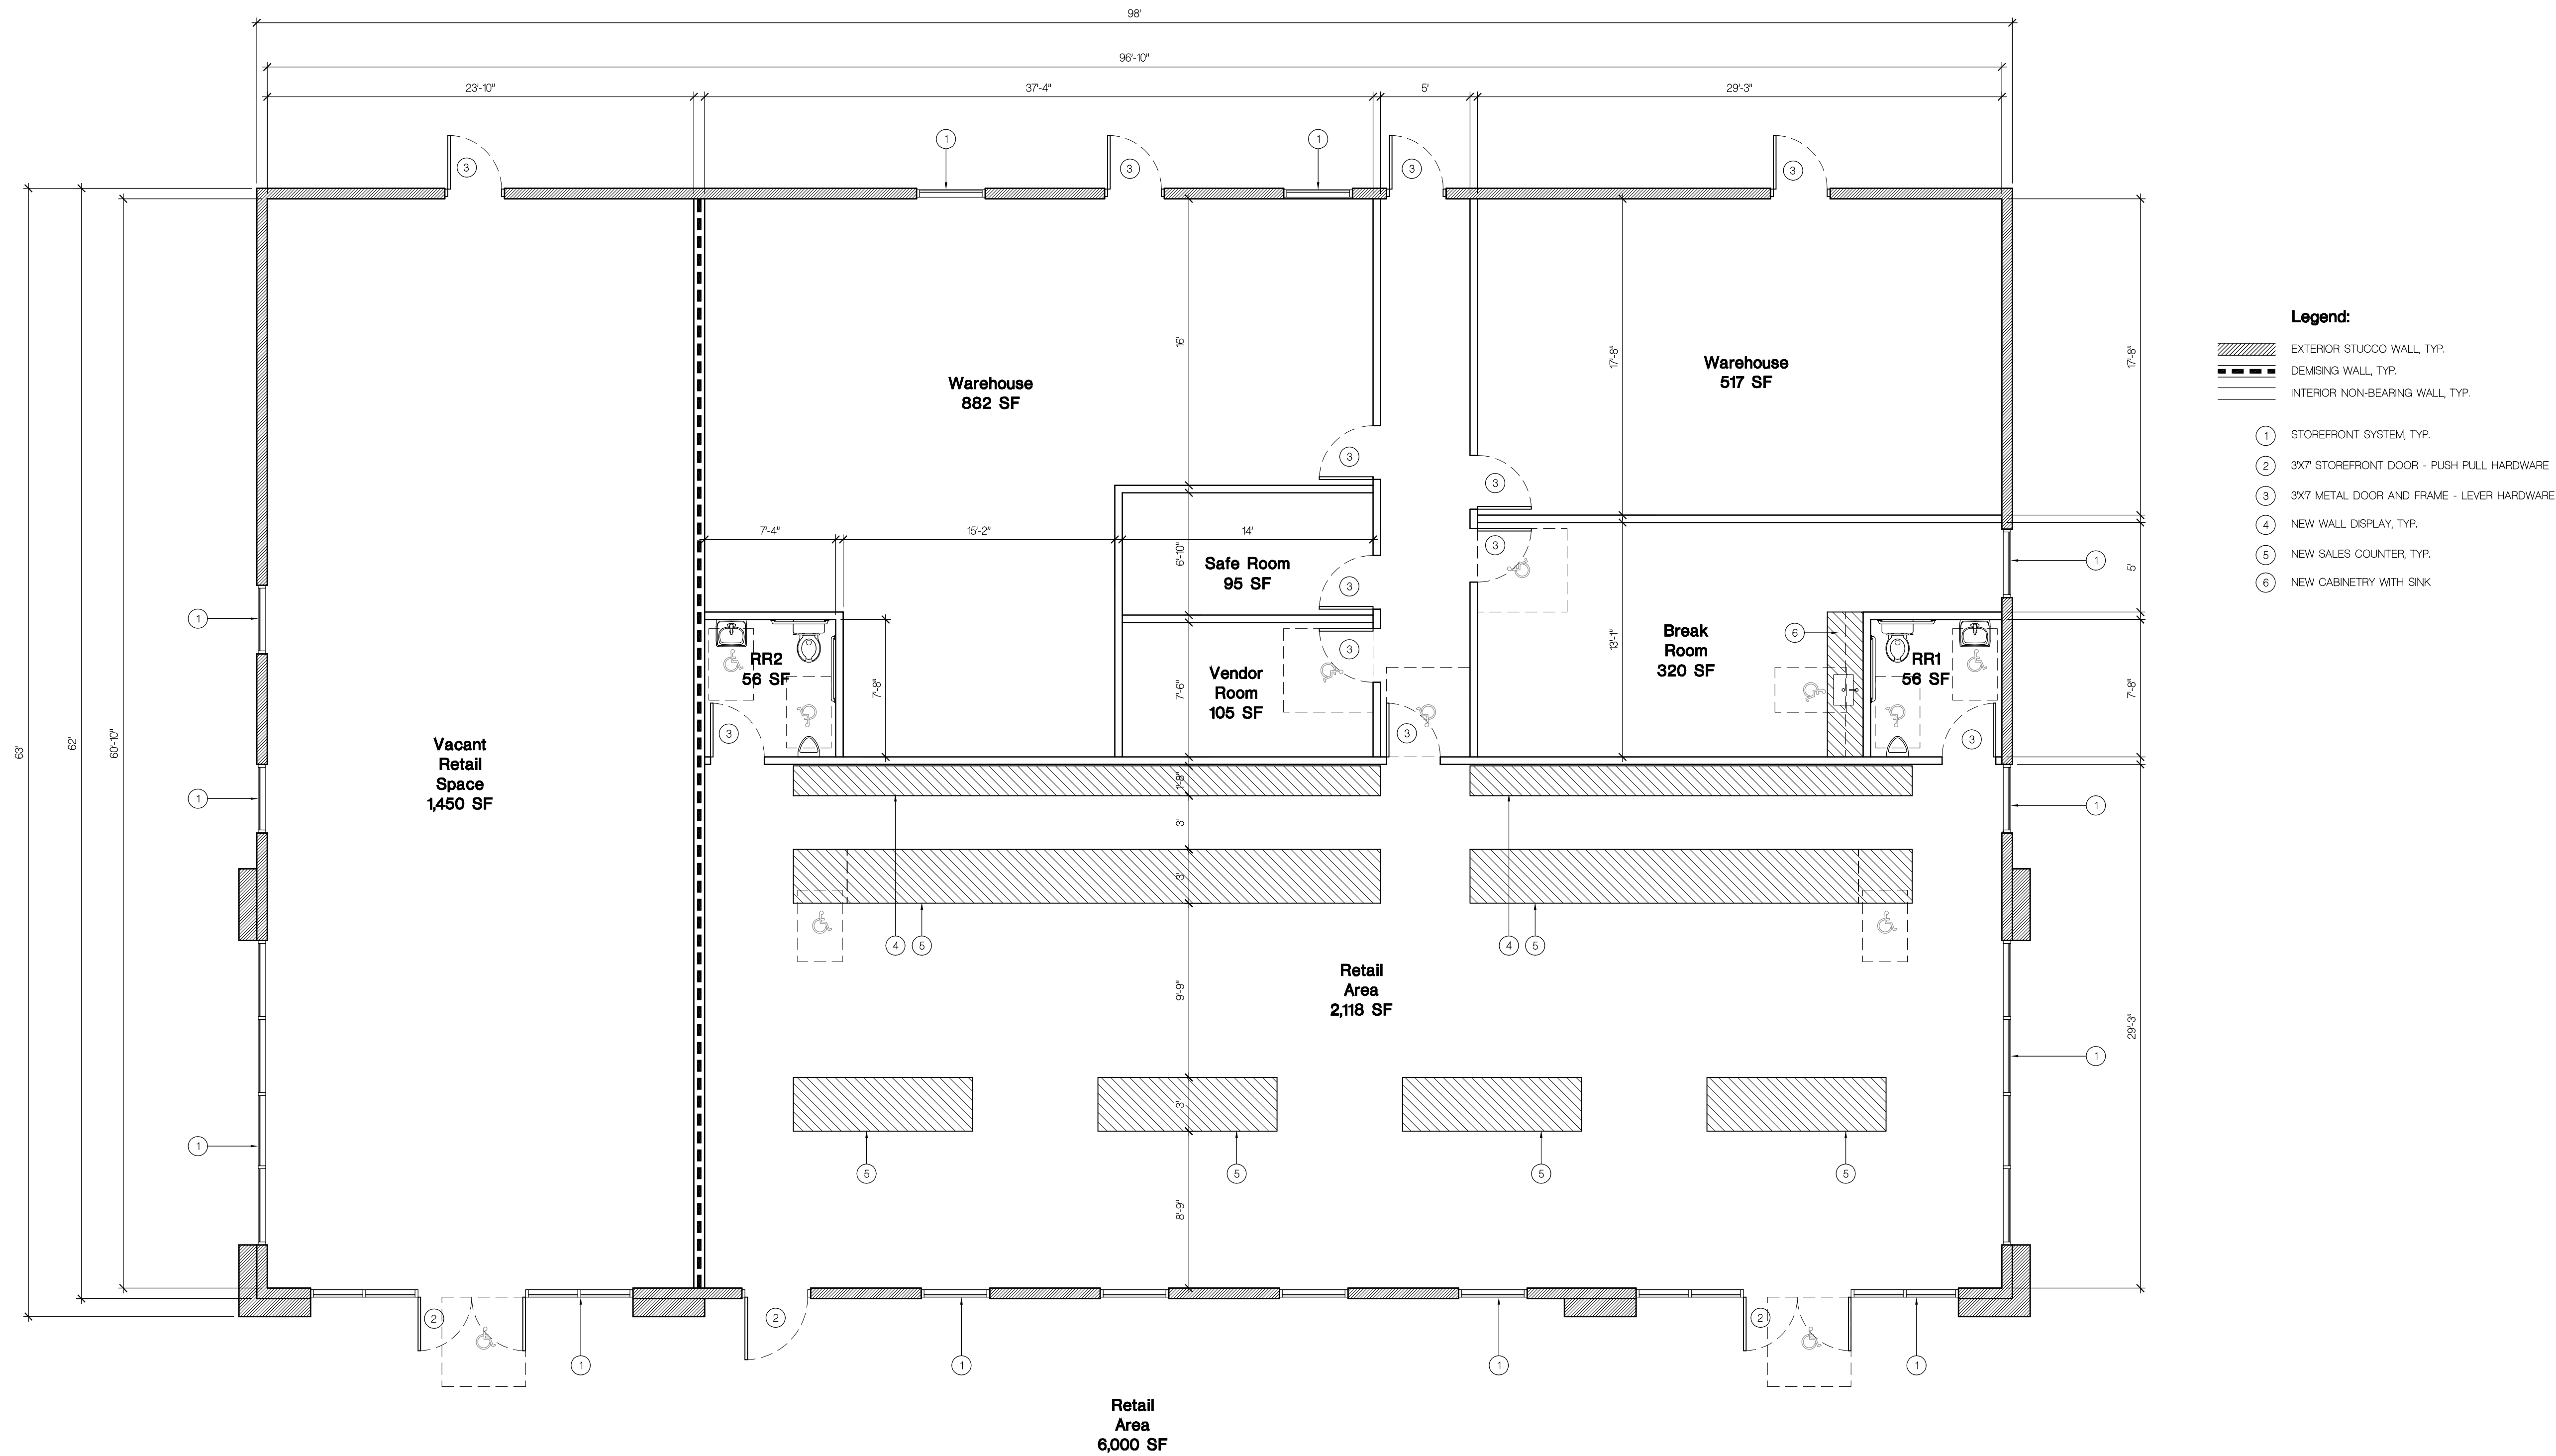

New Commercial Building
Clinton Keith Road
Wildomar, CA. 92595

Issued For	Date
Design Review Set	09-21-2022


These drawings are the property of Frank Martinez.
All design ideas and information on these drawings are the
property of Frank Martinez and can not be copied or
disclosed without written permission from Frank Martinez.

File No.	A-21
Job No.	2213A
Drawn By:	Staff
Date:	06-17-2022
Scale:	As Shown

PROPOSED
FLOOR PLAN



A-2.1

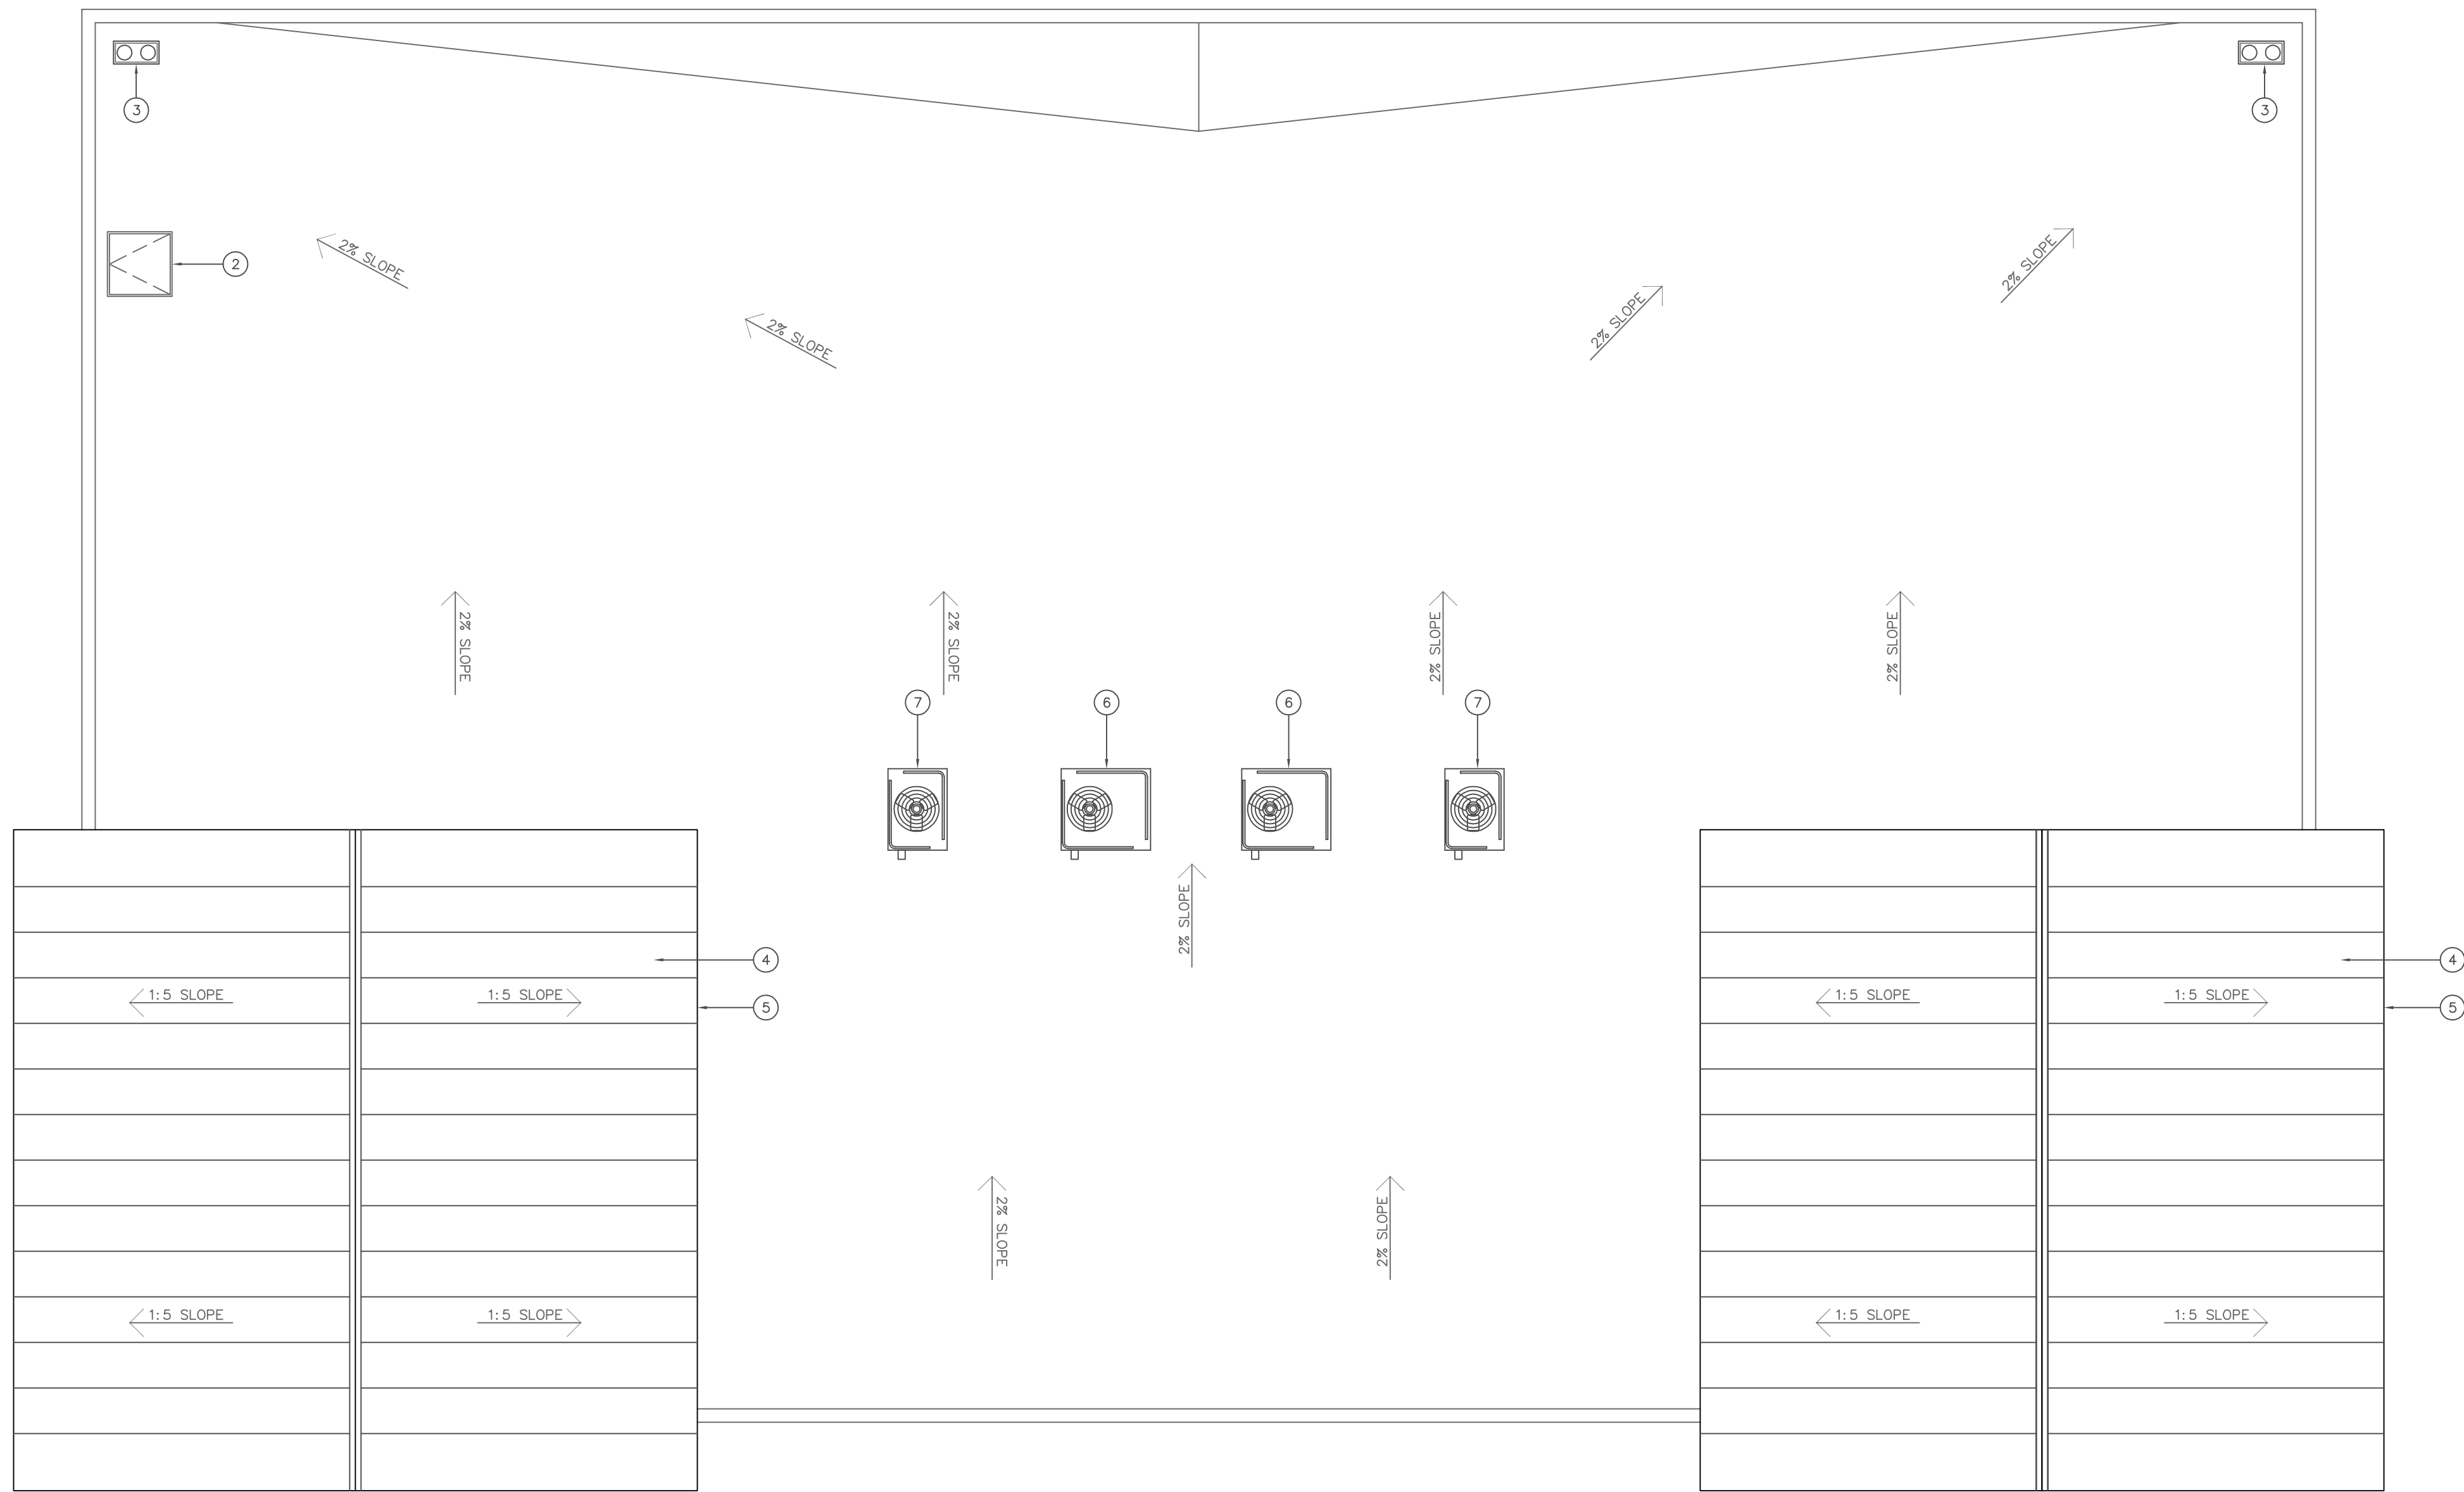

New Commercial Building
Clinton Keith Road
Wildomar, CA. 92595

Issued For	Date
Client Review Set	09-21-2022

These drawings are the property of Frank Martinez.
All design ideas and information on these drawings
are the property of Frank Martinez and can not be
copied or disclosed without written permission from
Frank Martinez.

File No.:	A-6.1
Job No.:	2213A
Drawn By:	Staff
Date:	06-17-2022
Scale:	As Shown

PROPOSED
ROOF PLAN



Proposed West Elevation

1/8"=1'-0"

8



Proposed South Elevation

1/8"=1'-0"

2



Proposed East Elevation

1/8"=1'-0"

7



Proposed North Elevation

1/8"=1'-0"

1

New Commercial Building
Clinton Keith Road
Wildomar, CA. 92595


Issued For	Date
Client Review Set	09-21-2022

These drawings are the property of Frank Martinez. All design ideas and information on these drawings are the property of Frank Martinez and can not be copied or disclosed without written permission from Frank Martinez.

File No.:	A-6.1
Job No.:	2213A
Drawn By:	Staff
Date:	06-17-2022
Scale:	As Shown

PROPOSED
EXTERIOR ELEVATIONS


A-6.1

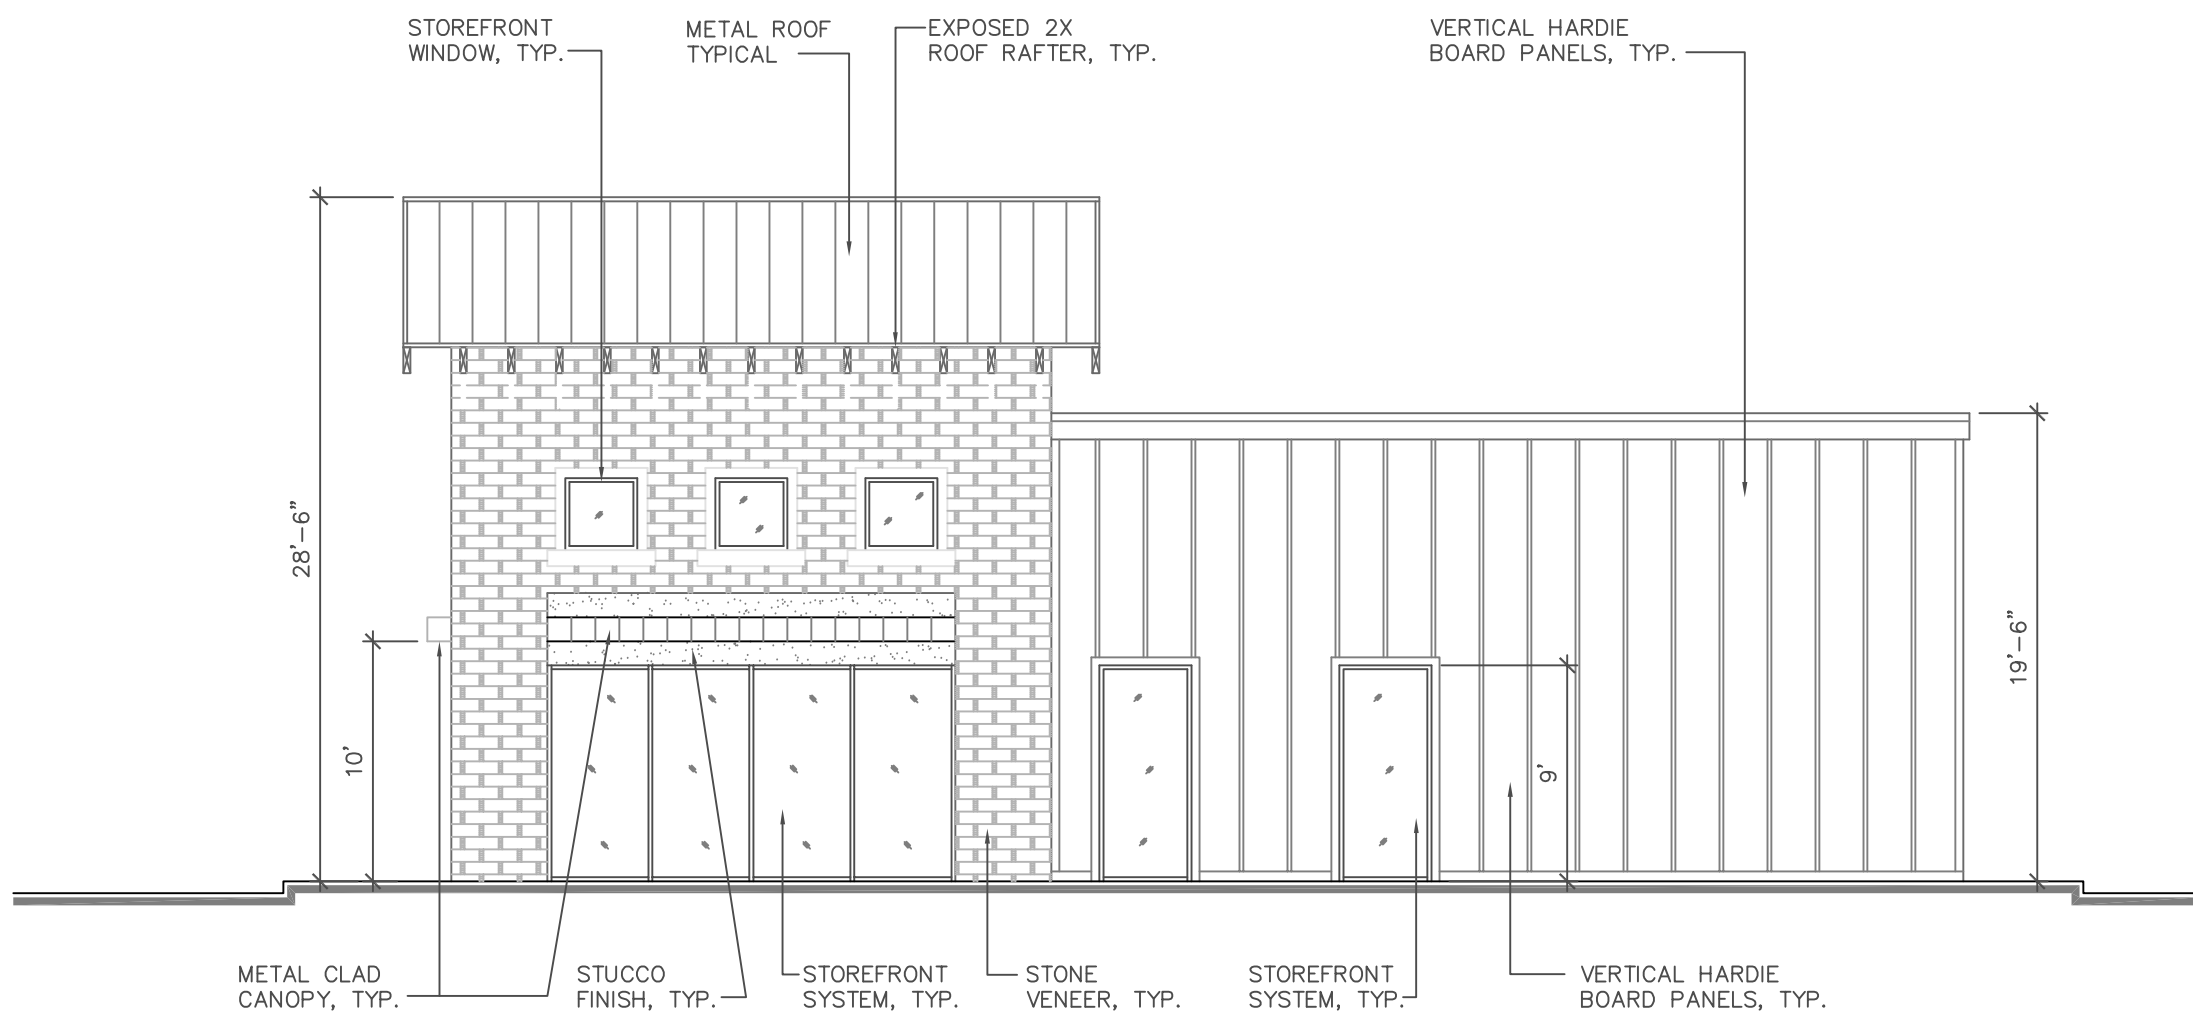

Proposed West Elevation

1/8"=1'-0"


8

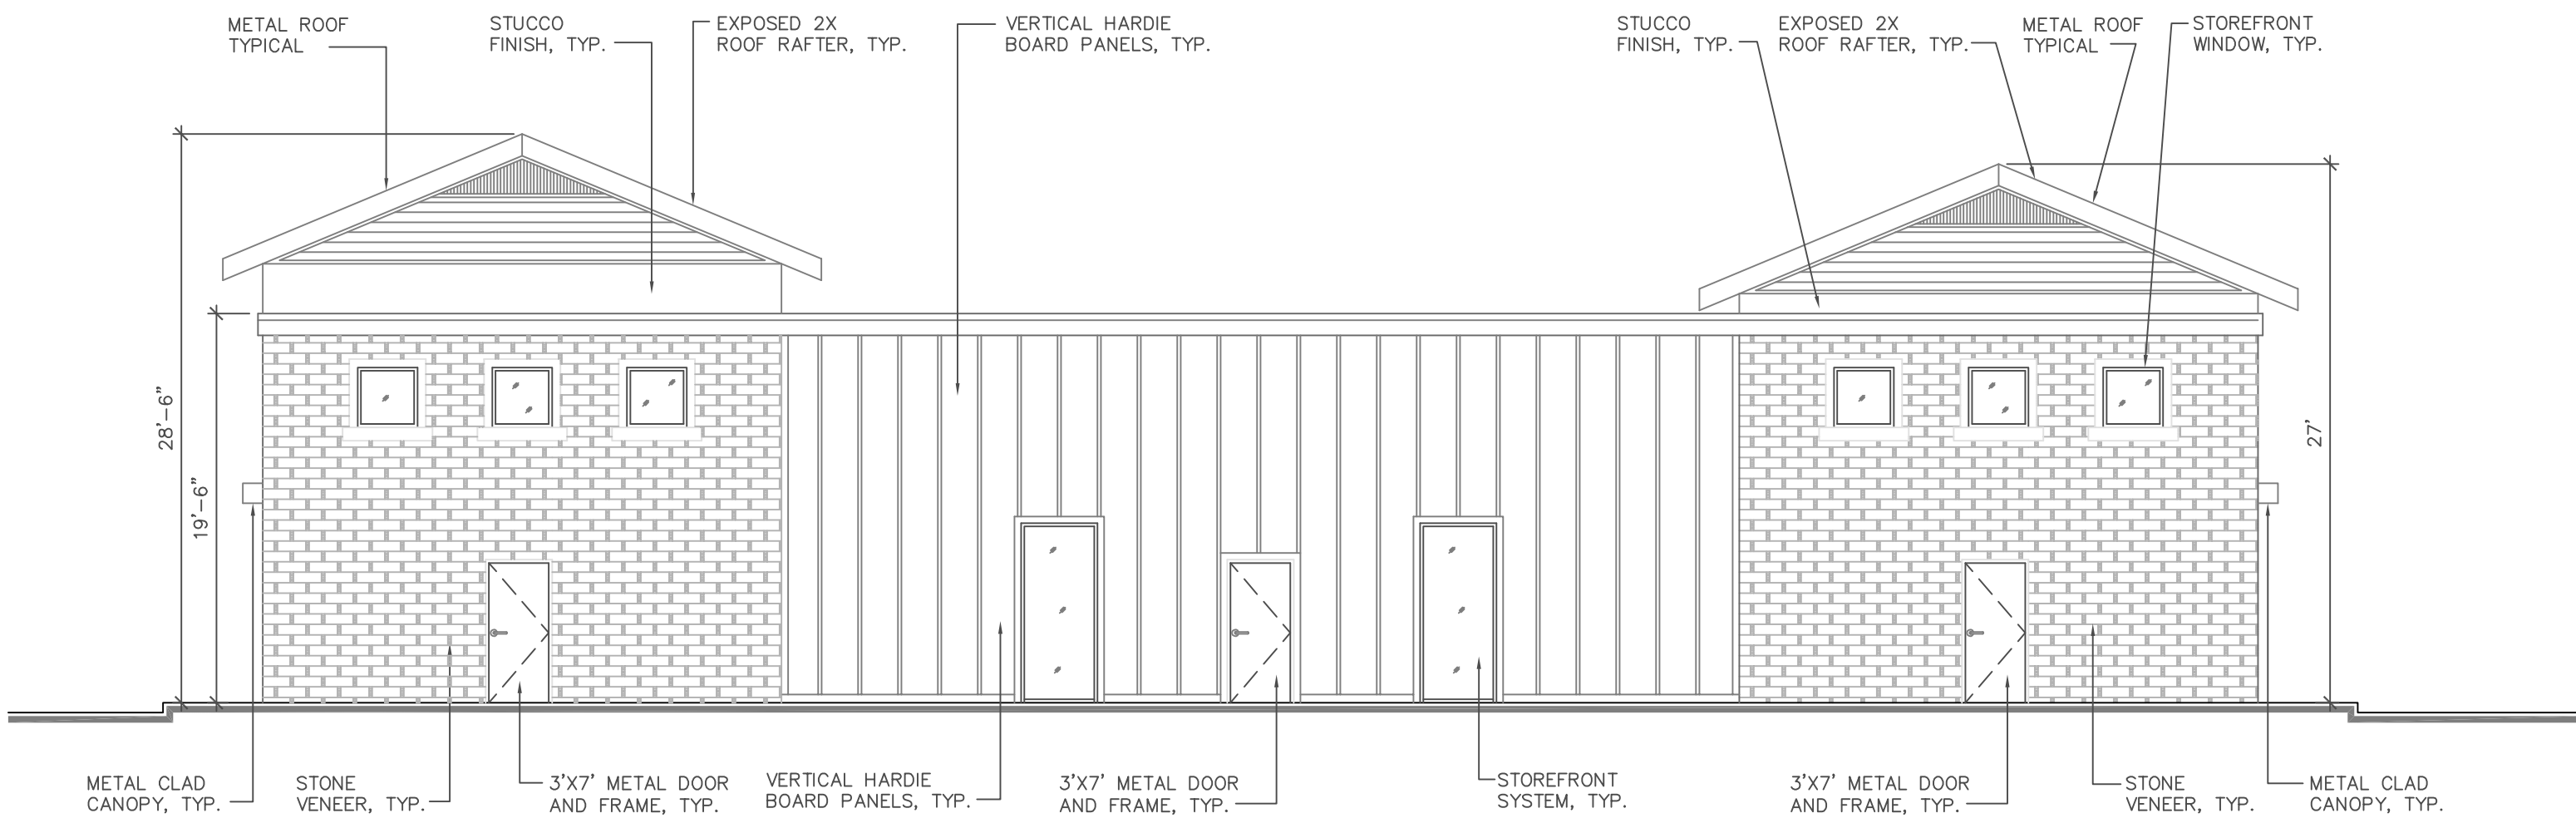

Proposed South Elevation

1/8"=1'-0"


2

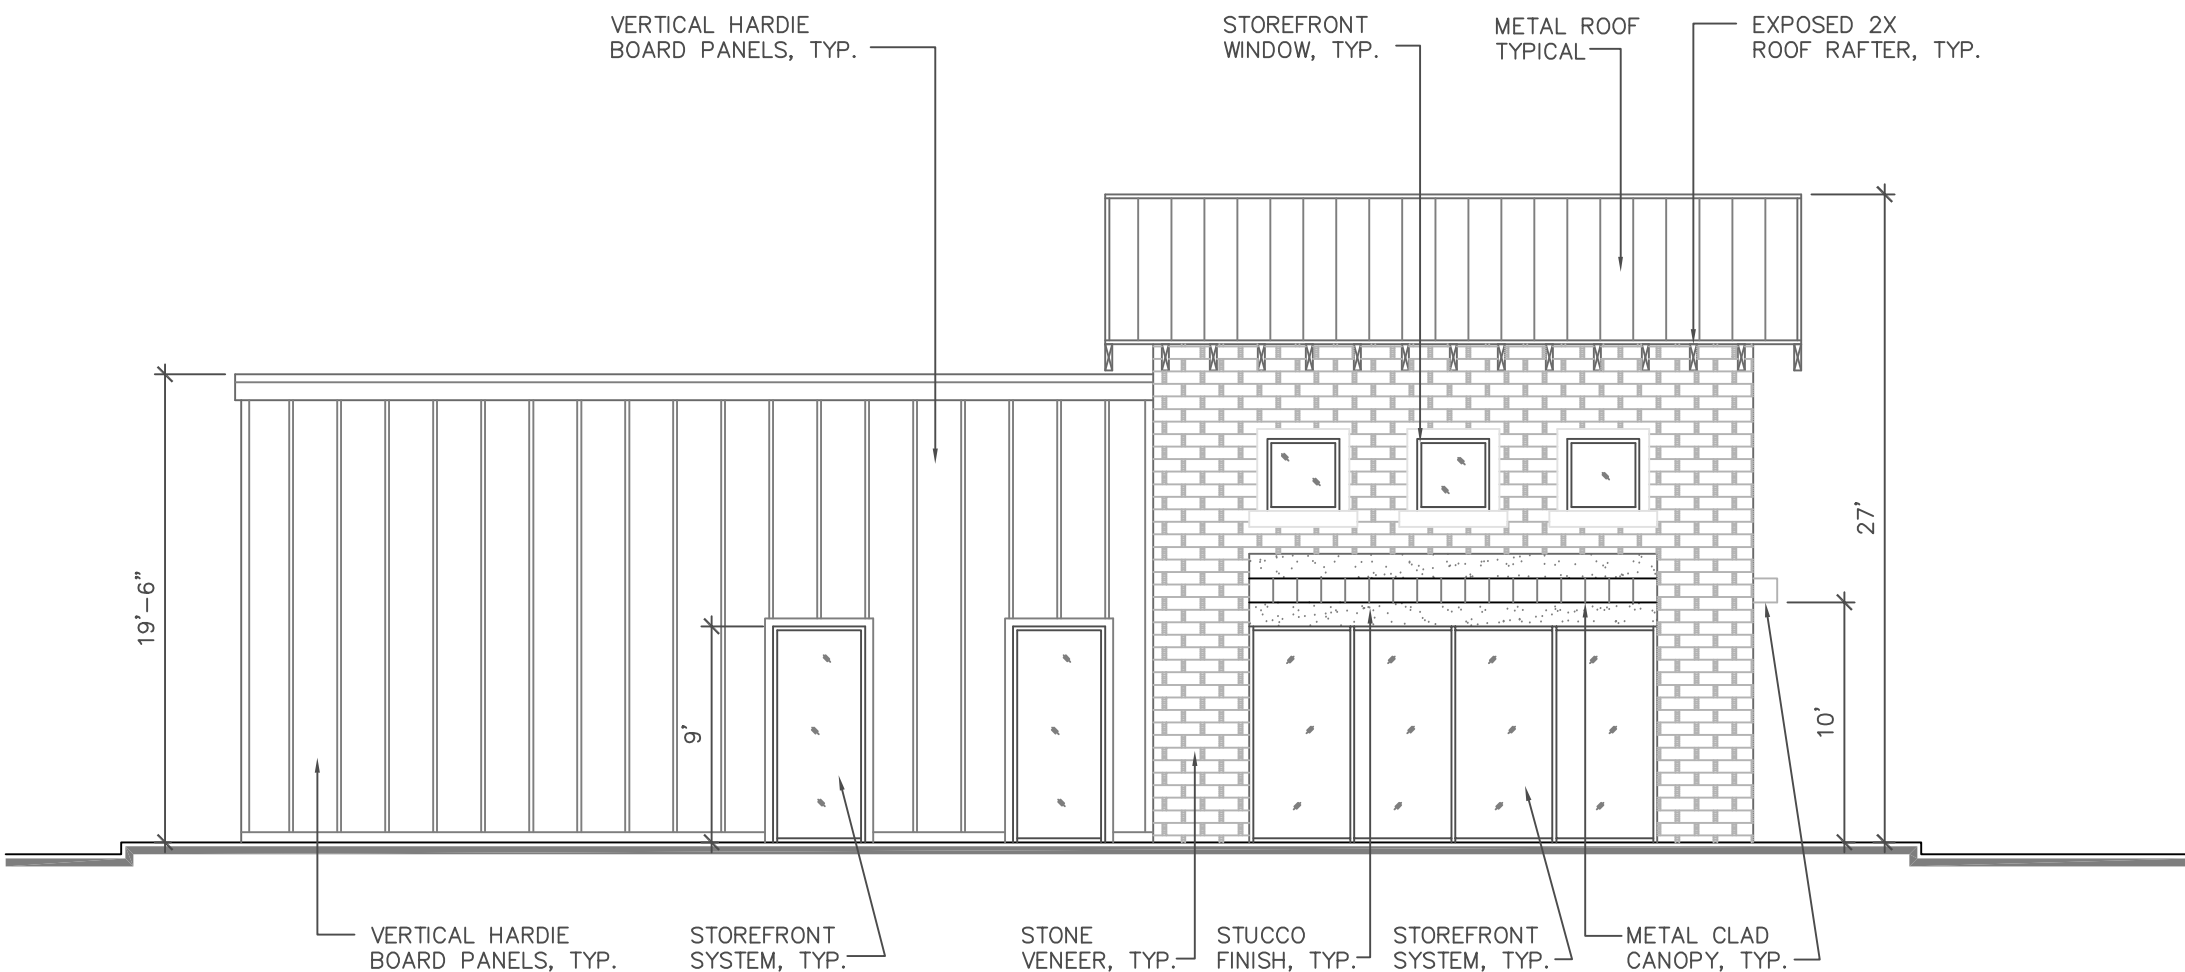

Proposed East Elevation

1/8"=1'-0"

7

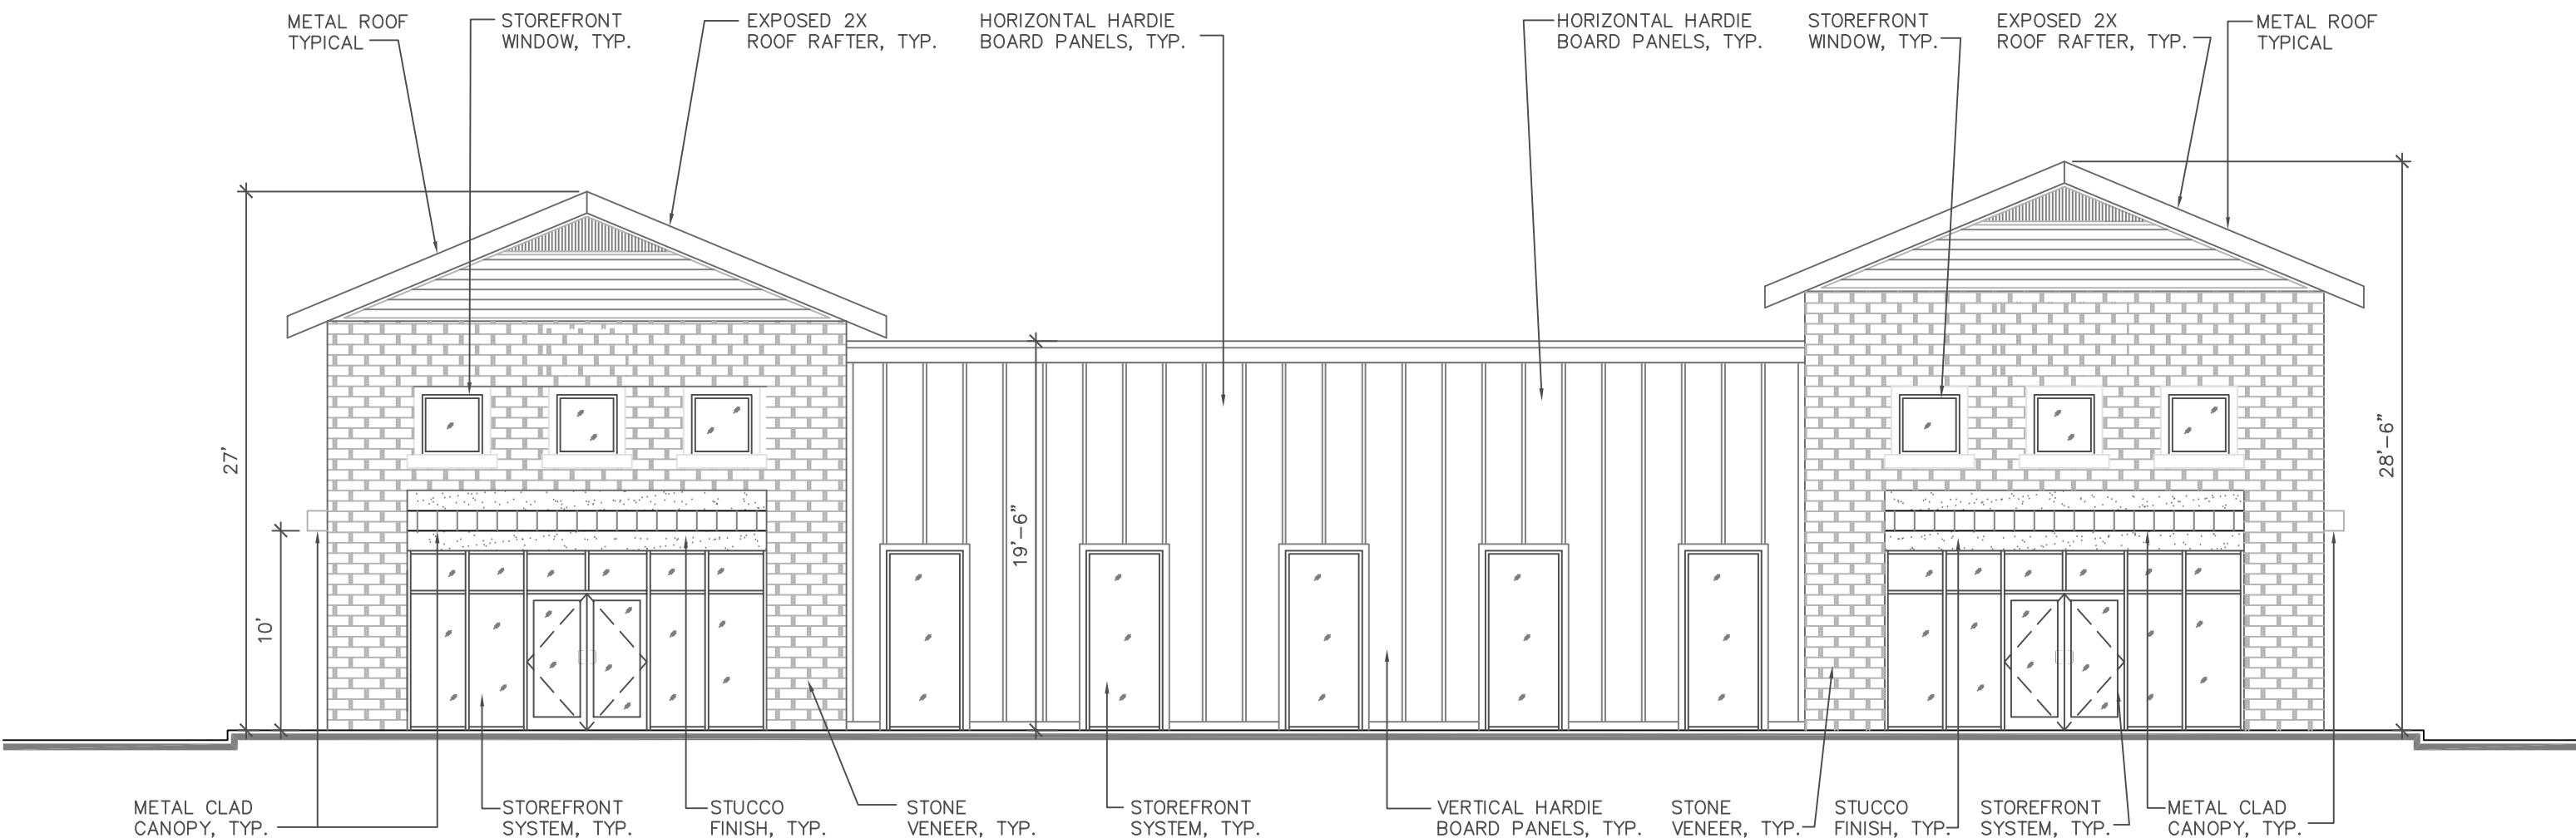

Proposed North Elevation

1/8"=1'-0"

1

New Commercial Building
Clinton Keith Road
Wildomar, CA. 92595


Issued For	Date
Client Review Set	09-21-2022

These drawings are the property of Frank Martinez. All design ideas and information on these drawings are the property of Frank Martinez and can not be copied or disclosed without written permission from Frank Martinez.

File No.:	A-6.1
Job No.:	2213A
Drawn By:	Staff
Date:	06-17-2022
Scale:	As Shown

PROPOSED
EXTERIOR ELEVATIONS

A-6.1

 

NEC INTERSTATE HWY 15
& CLINTON KEITH RD.
WILDOMAR, CA

[illegible]

DRAWN BY: MP
CHECKED BY: RK



ARCH. PROJECT NO.: CCG21001.0


SHEET NAME:

FLOOR PLAN
FAST FOOD


SHEET NUMBER

A2.0

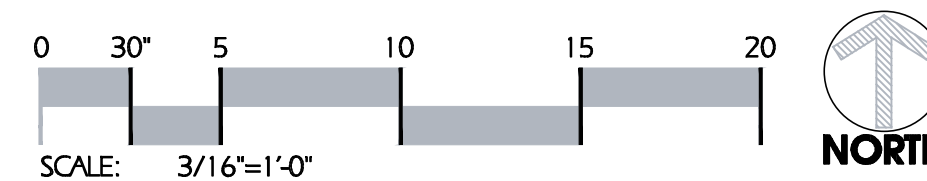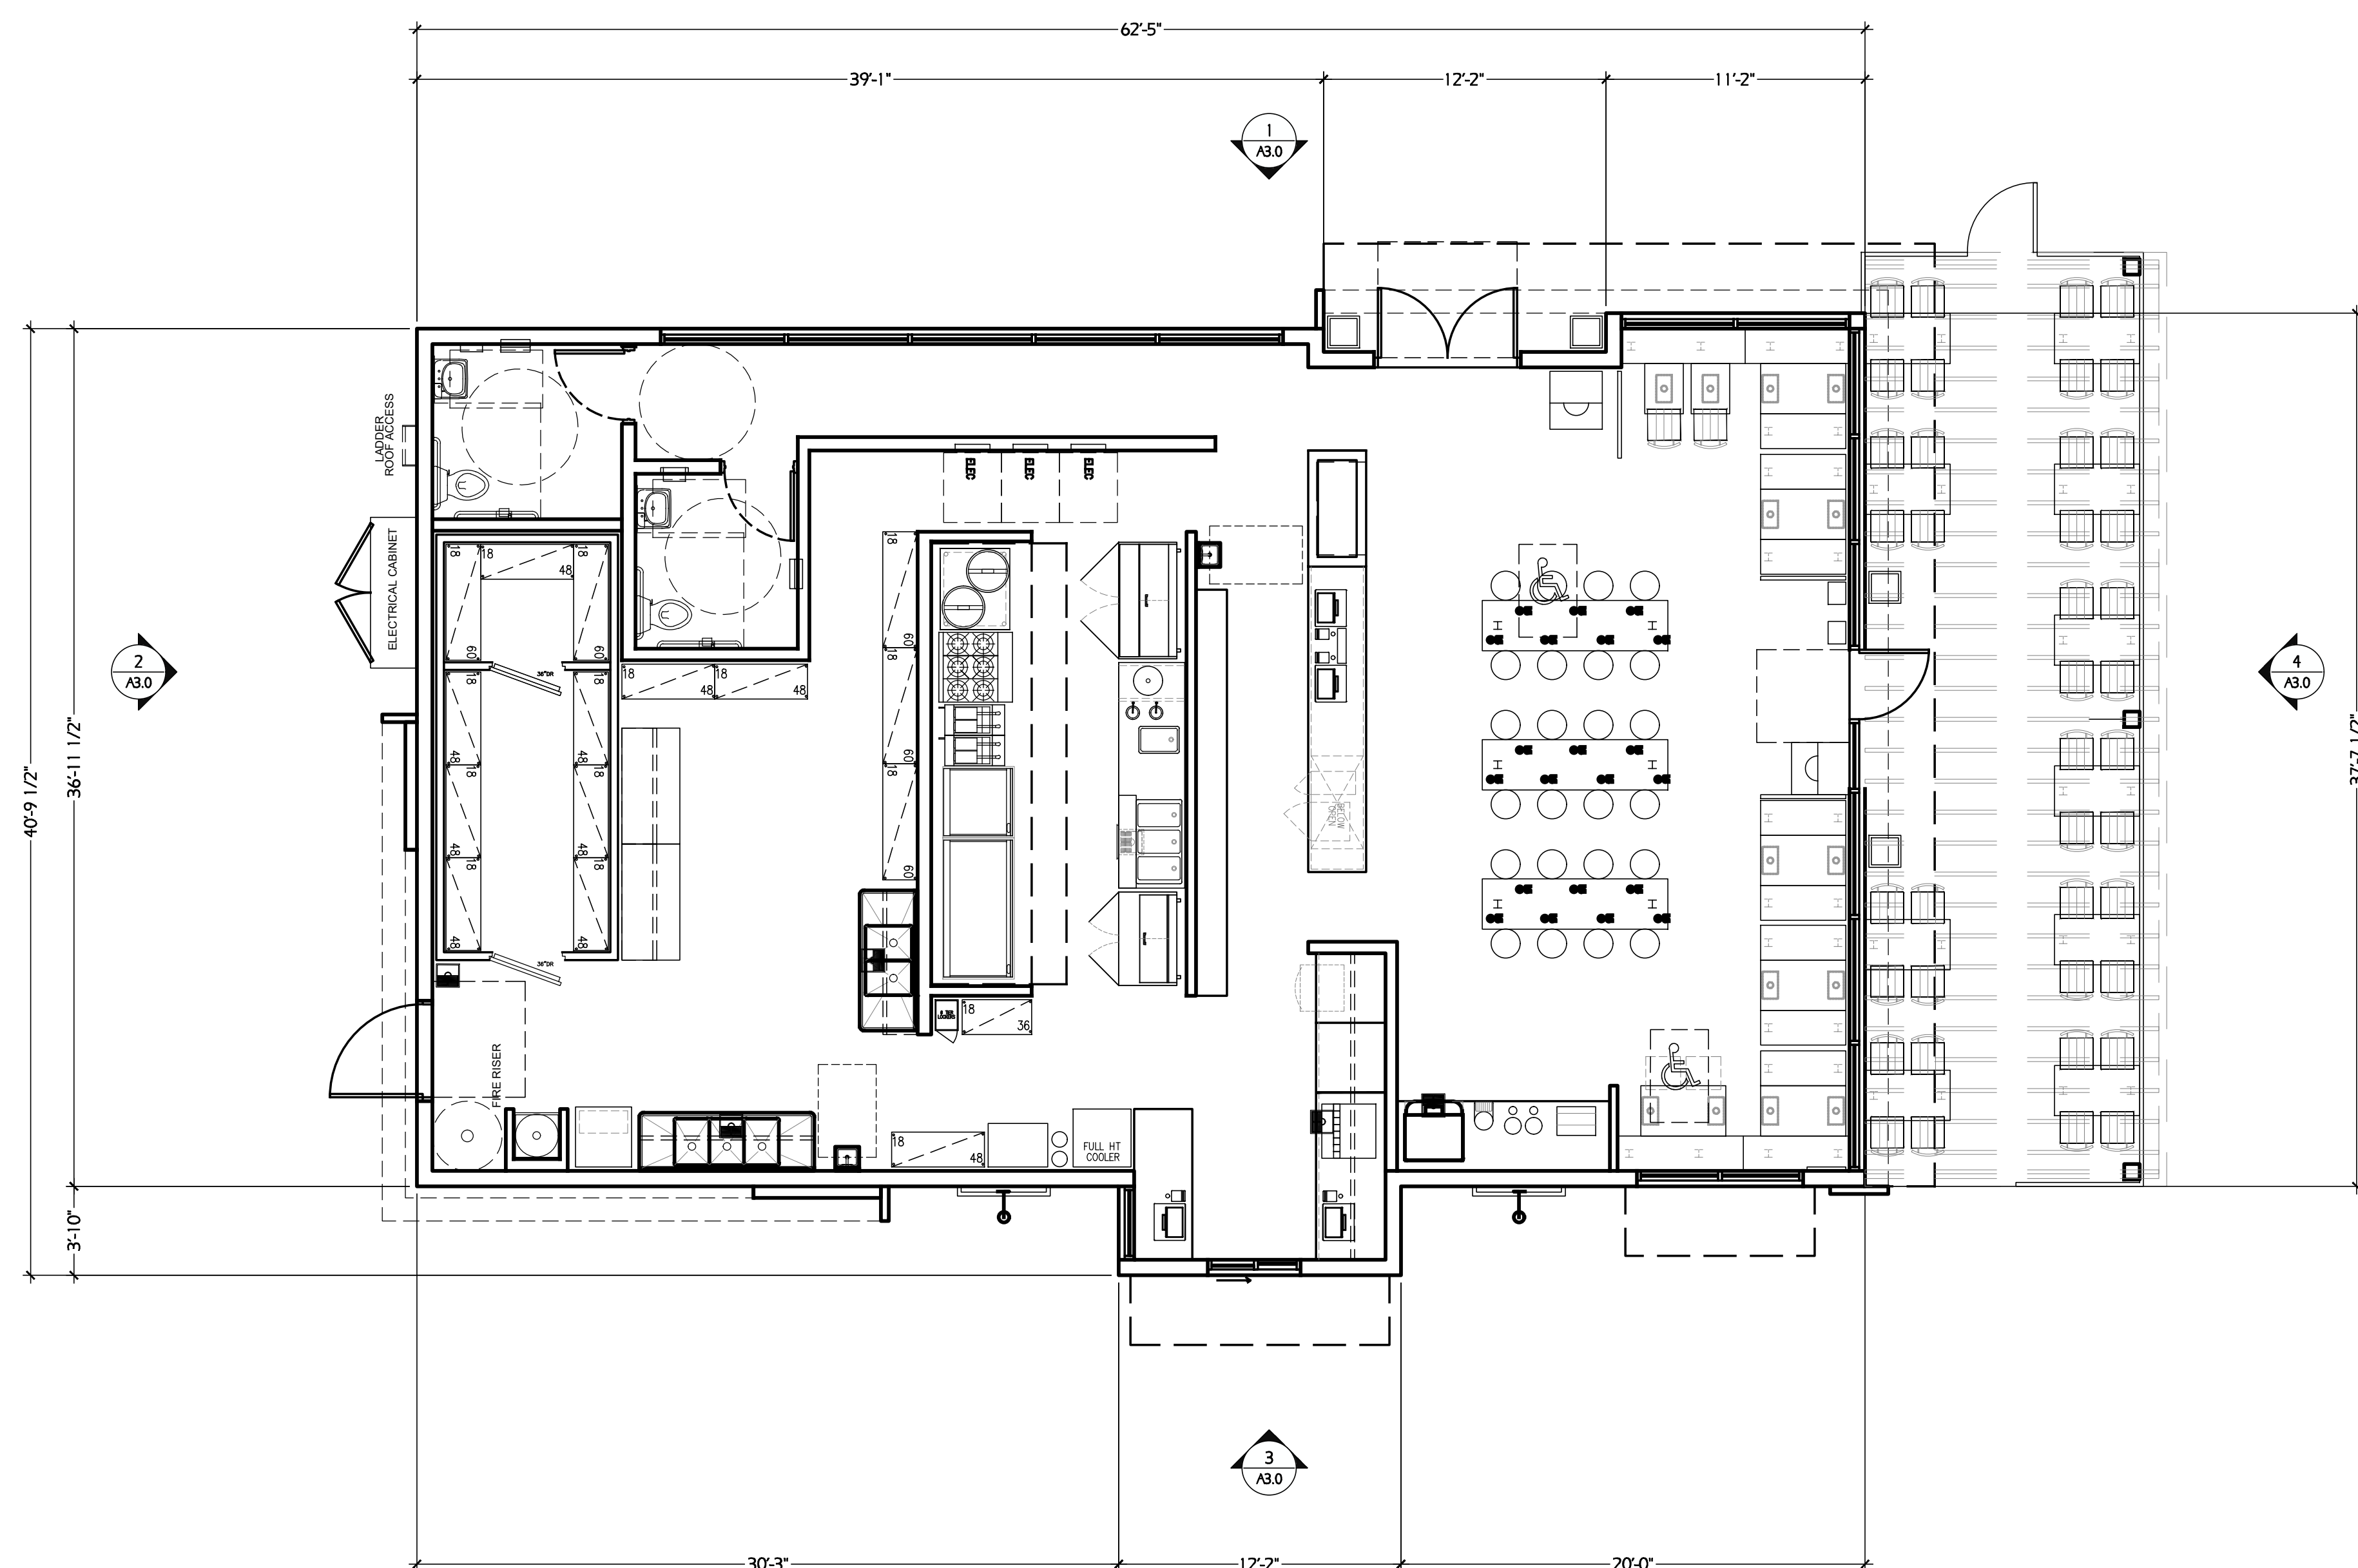


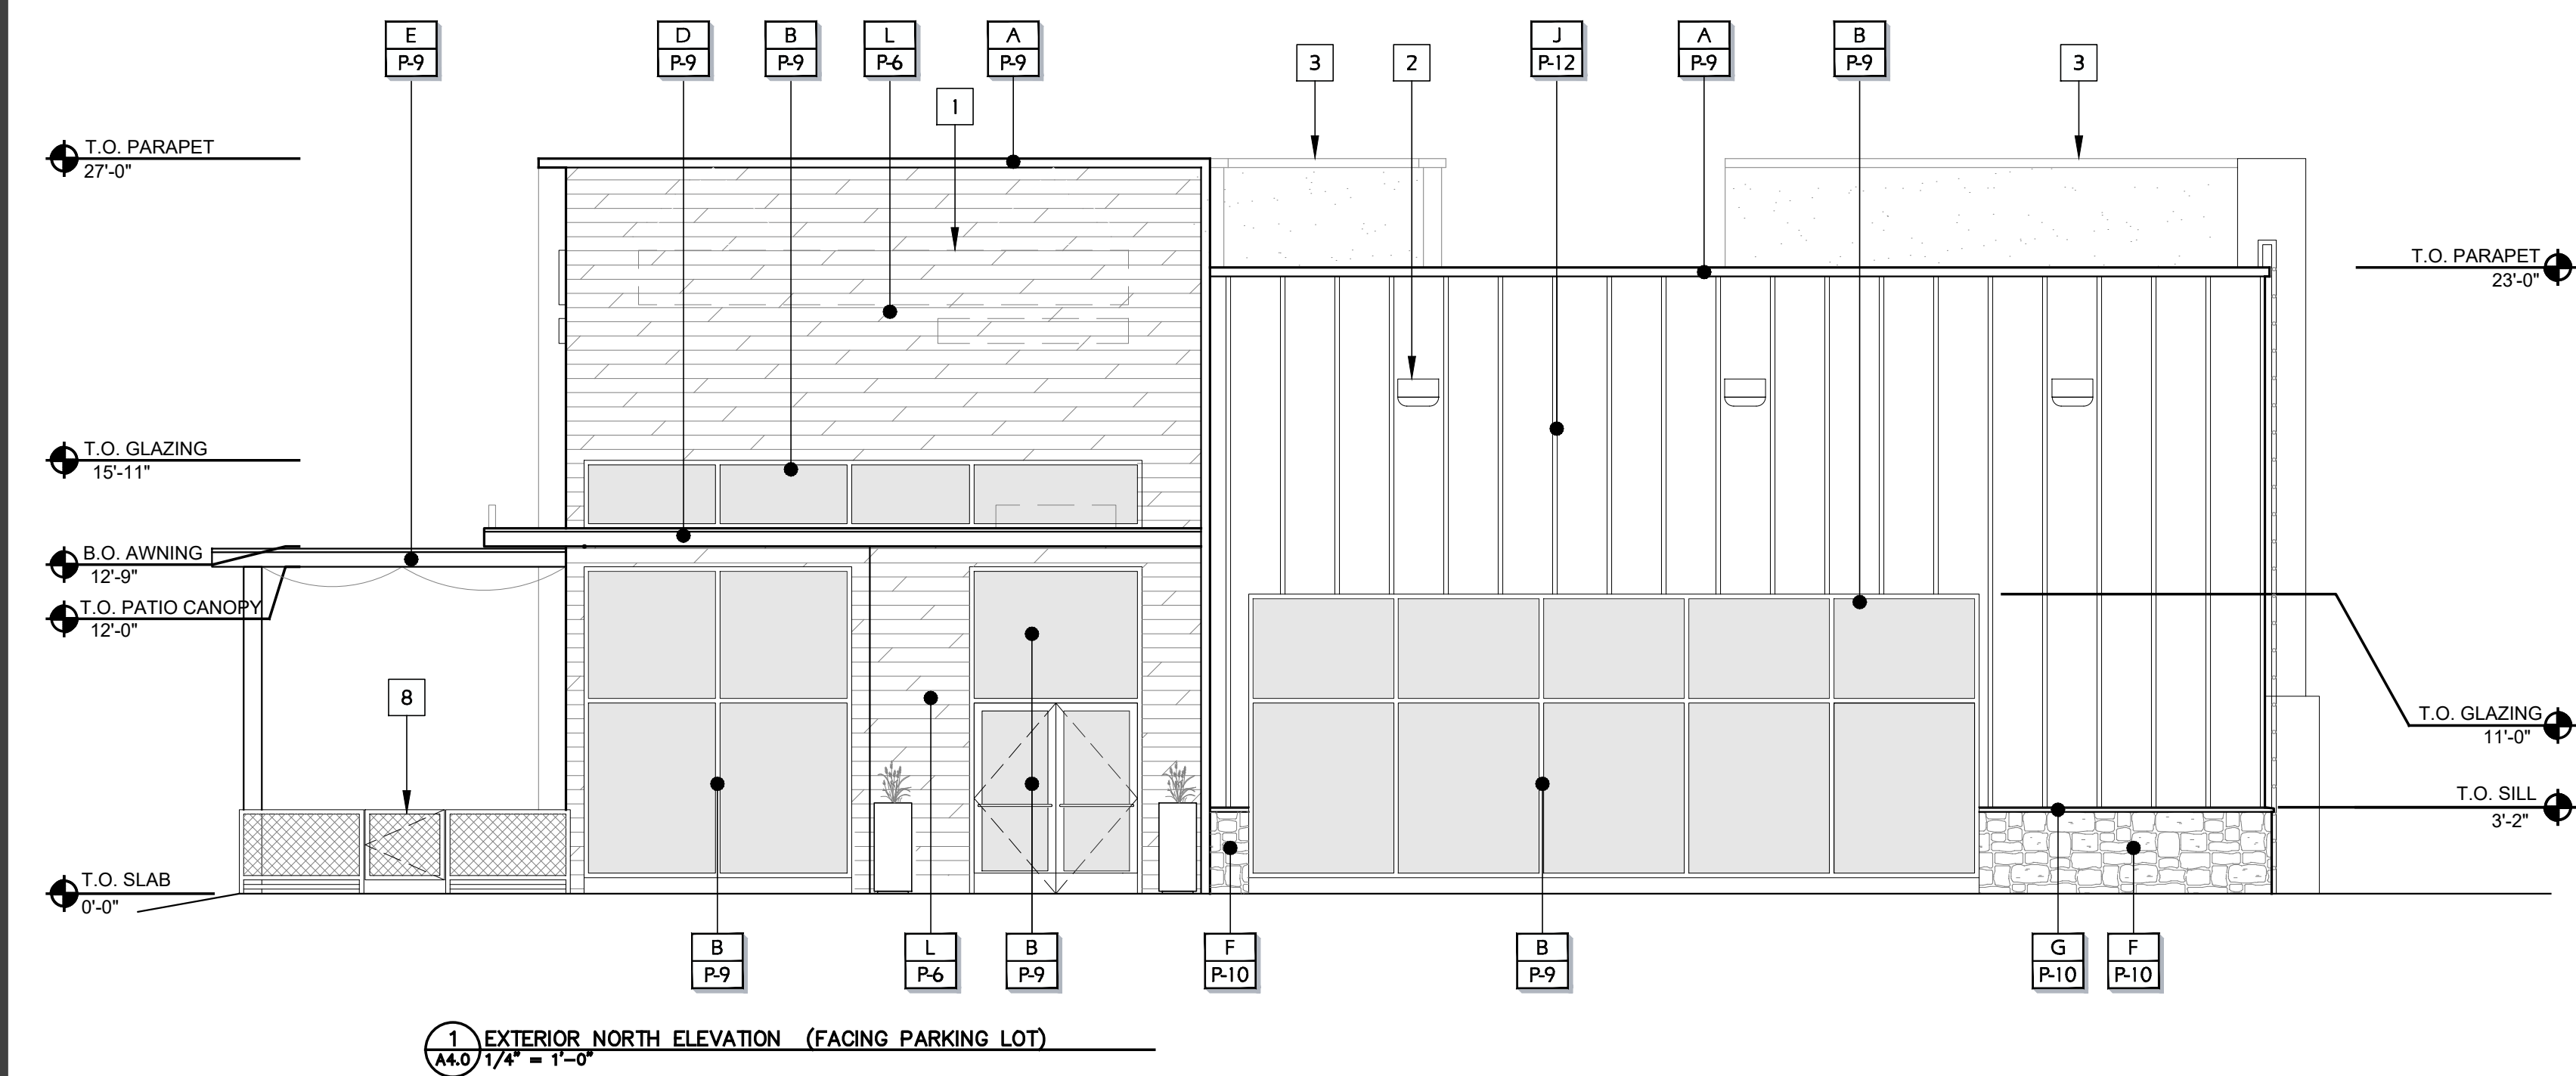


1 EXTERIOR NORTH ELEVATION (FACING PARKING LOT)
A4.0 1/4" = 1'-0"

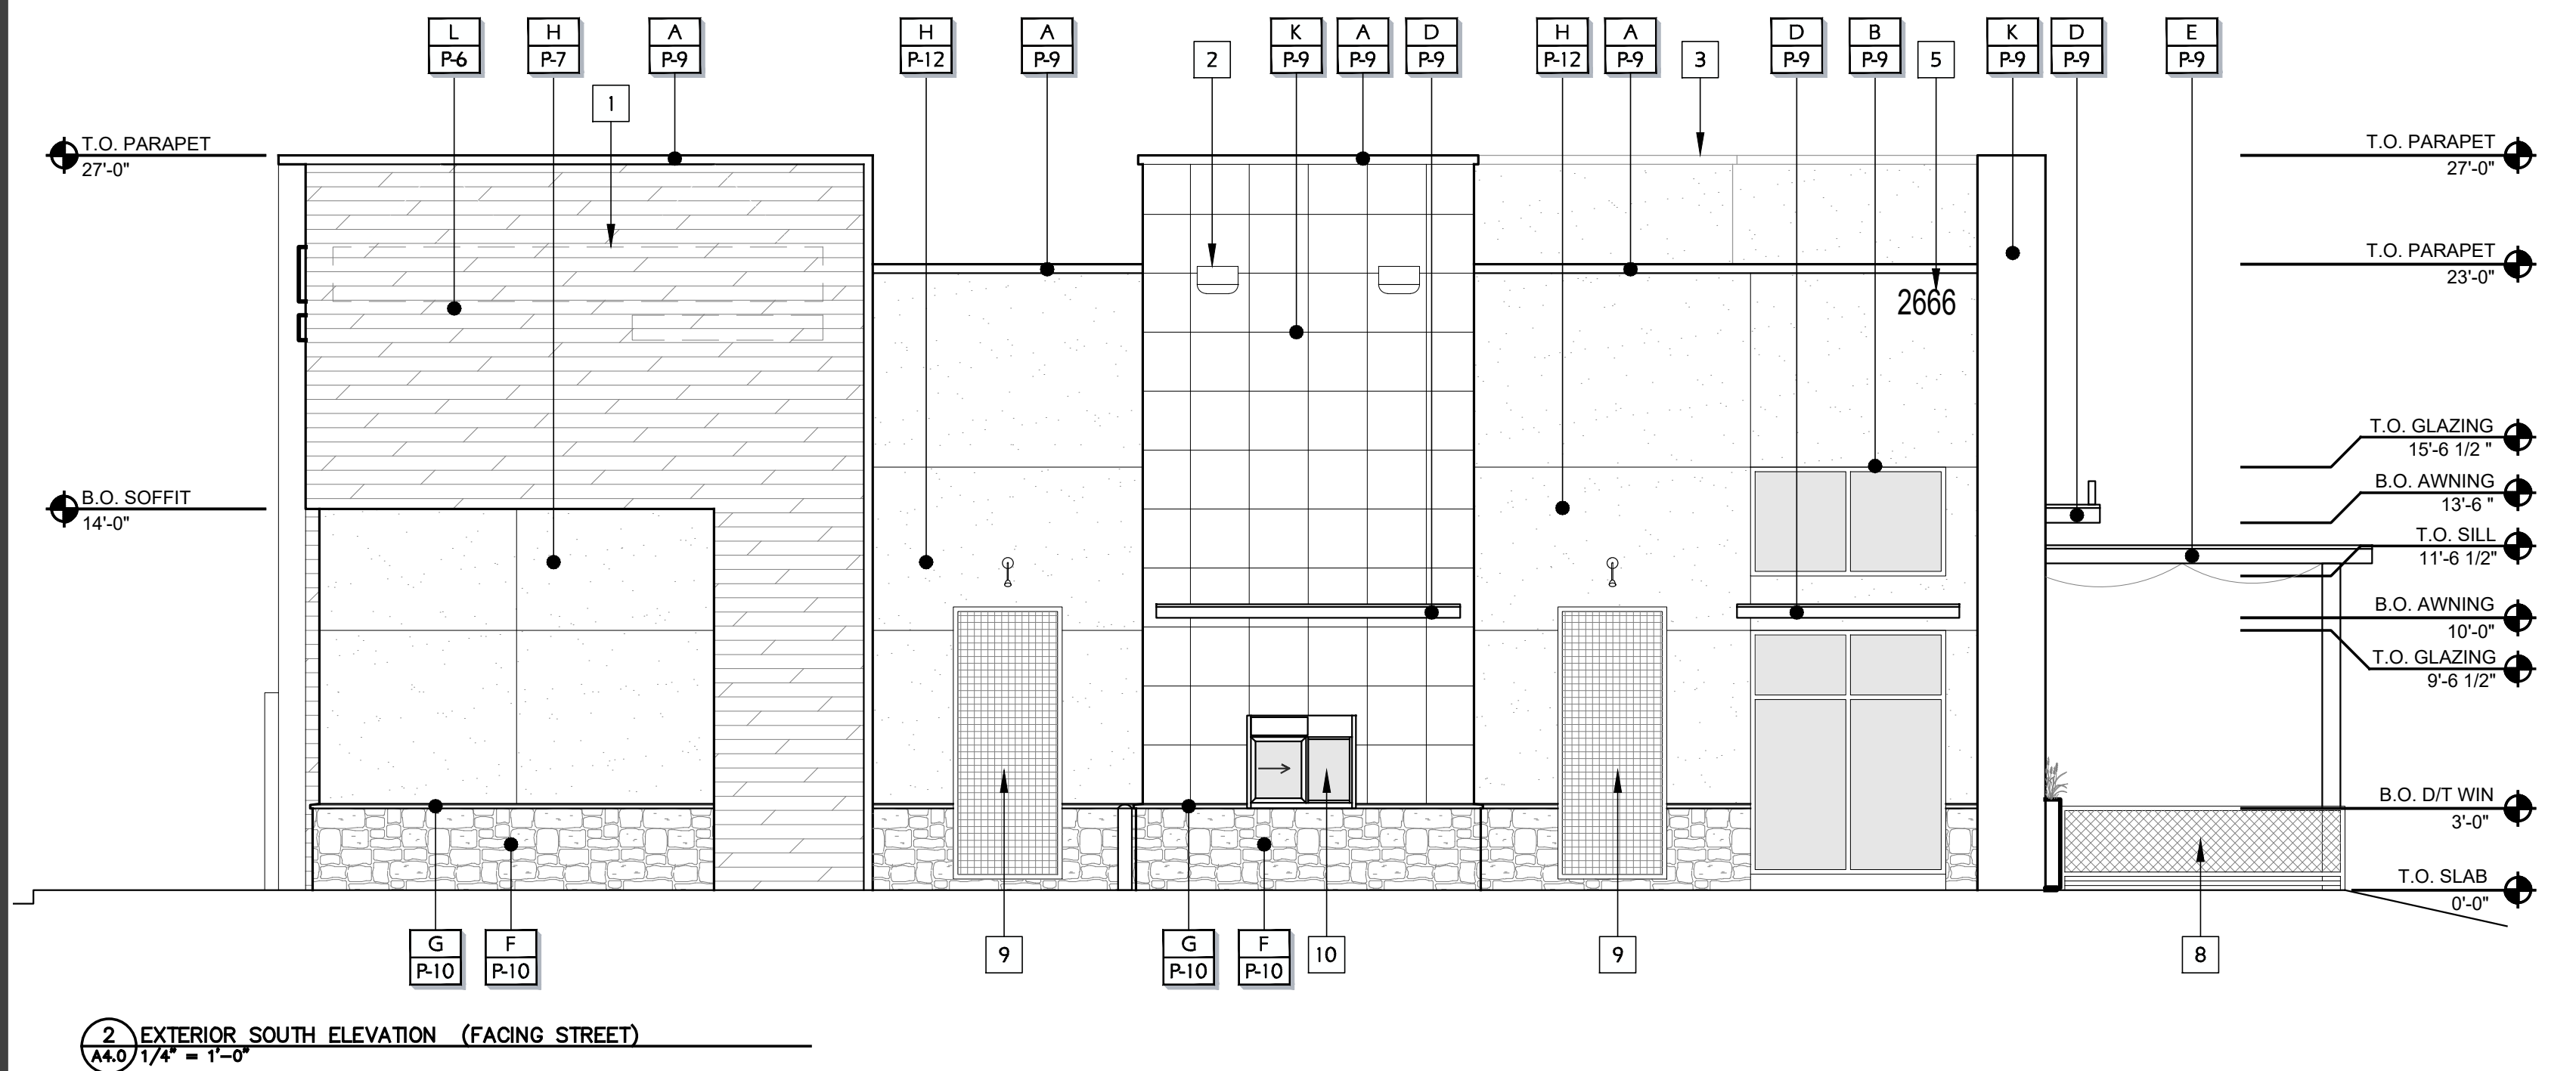

2 EXTERIOR SOUTH ELEVATION (FACING STREET)
A4.0 1/4" = 1'-0"

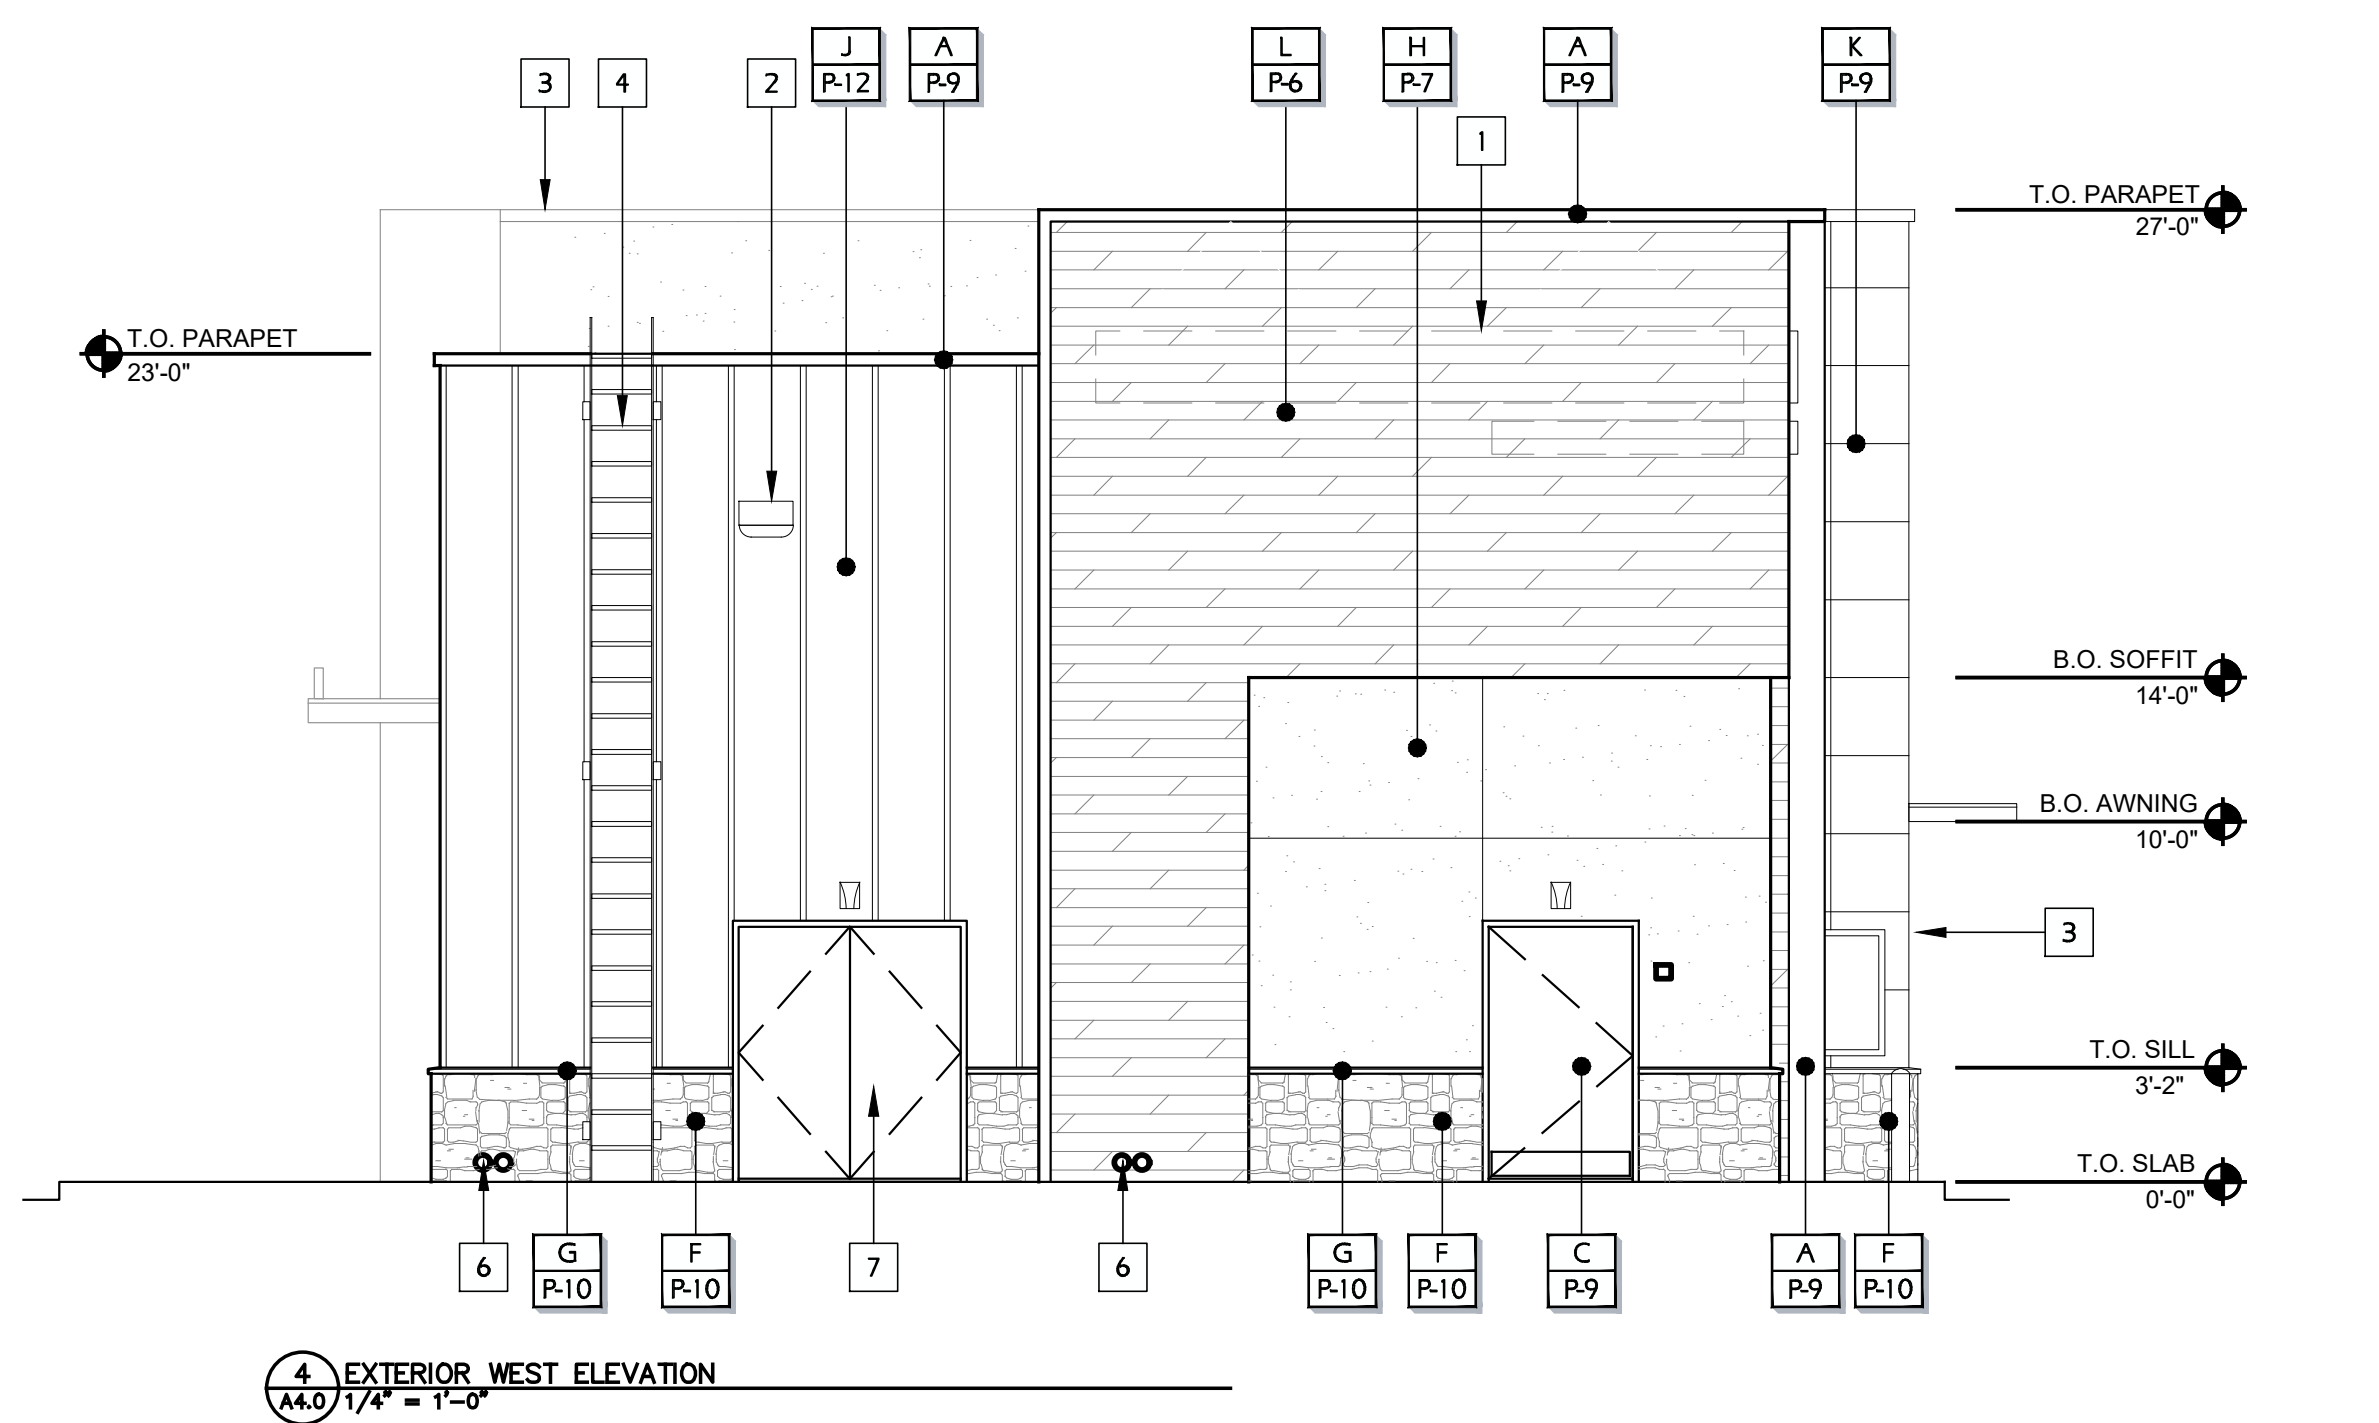

4 EXTERIOR WEST ELEVATION
A4.0 1/4" = 1'-0"

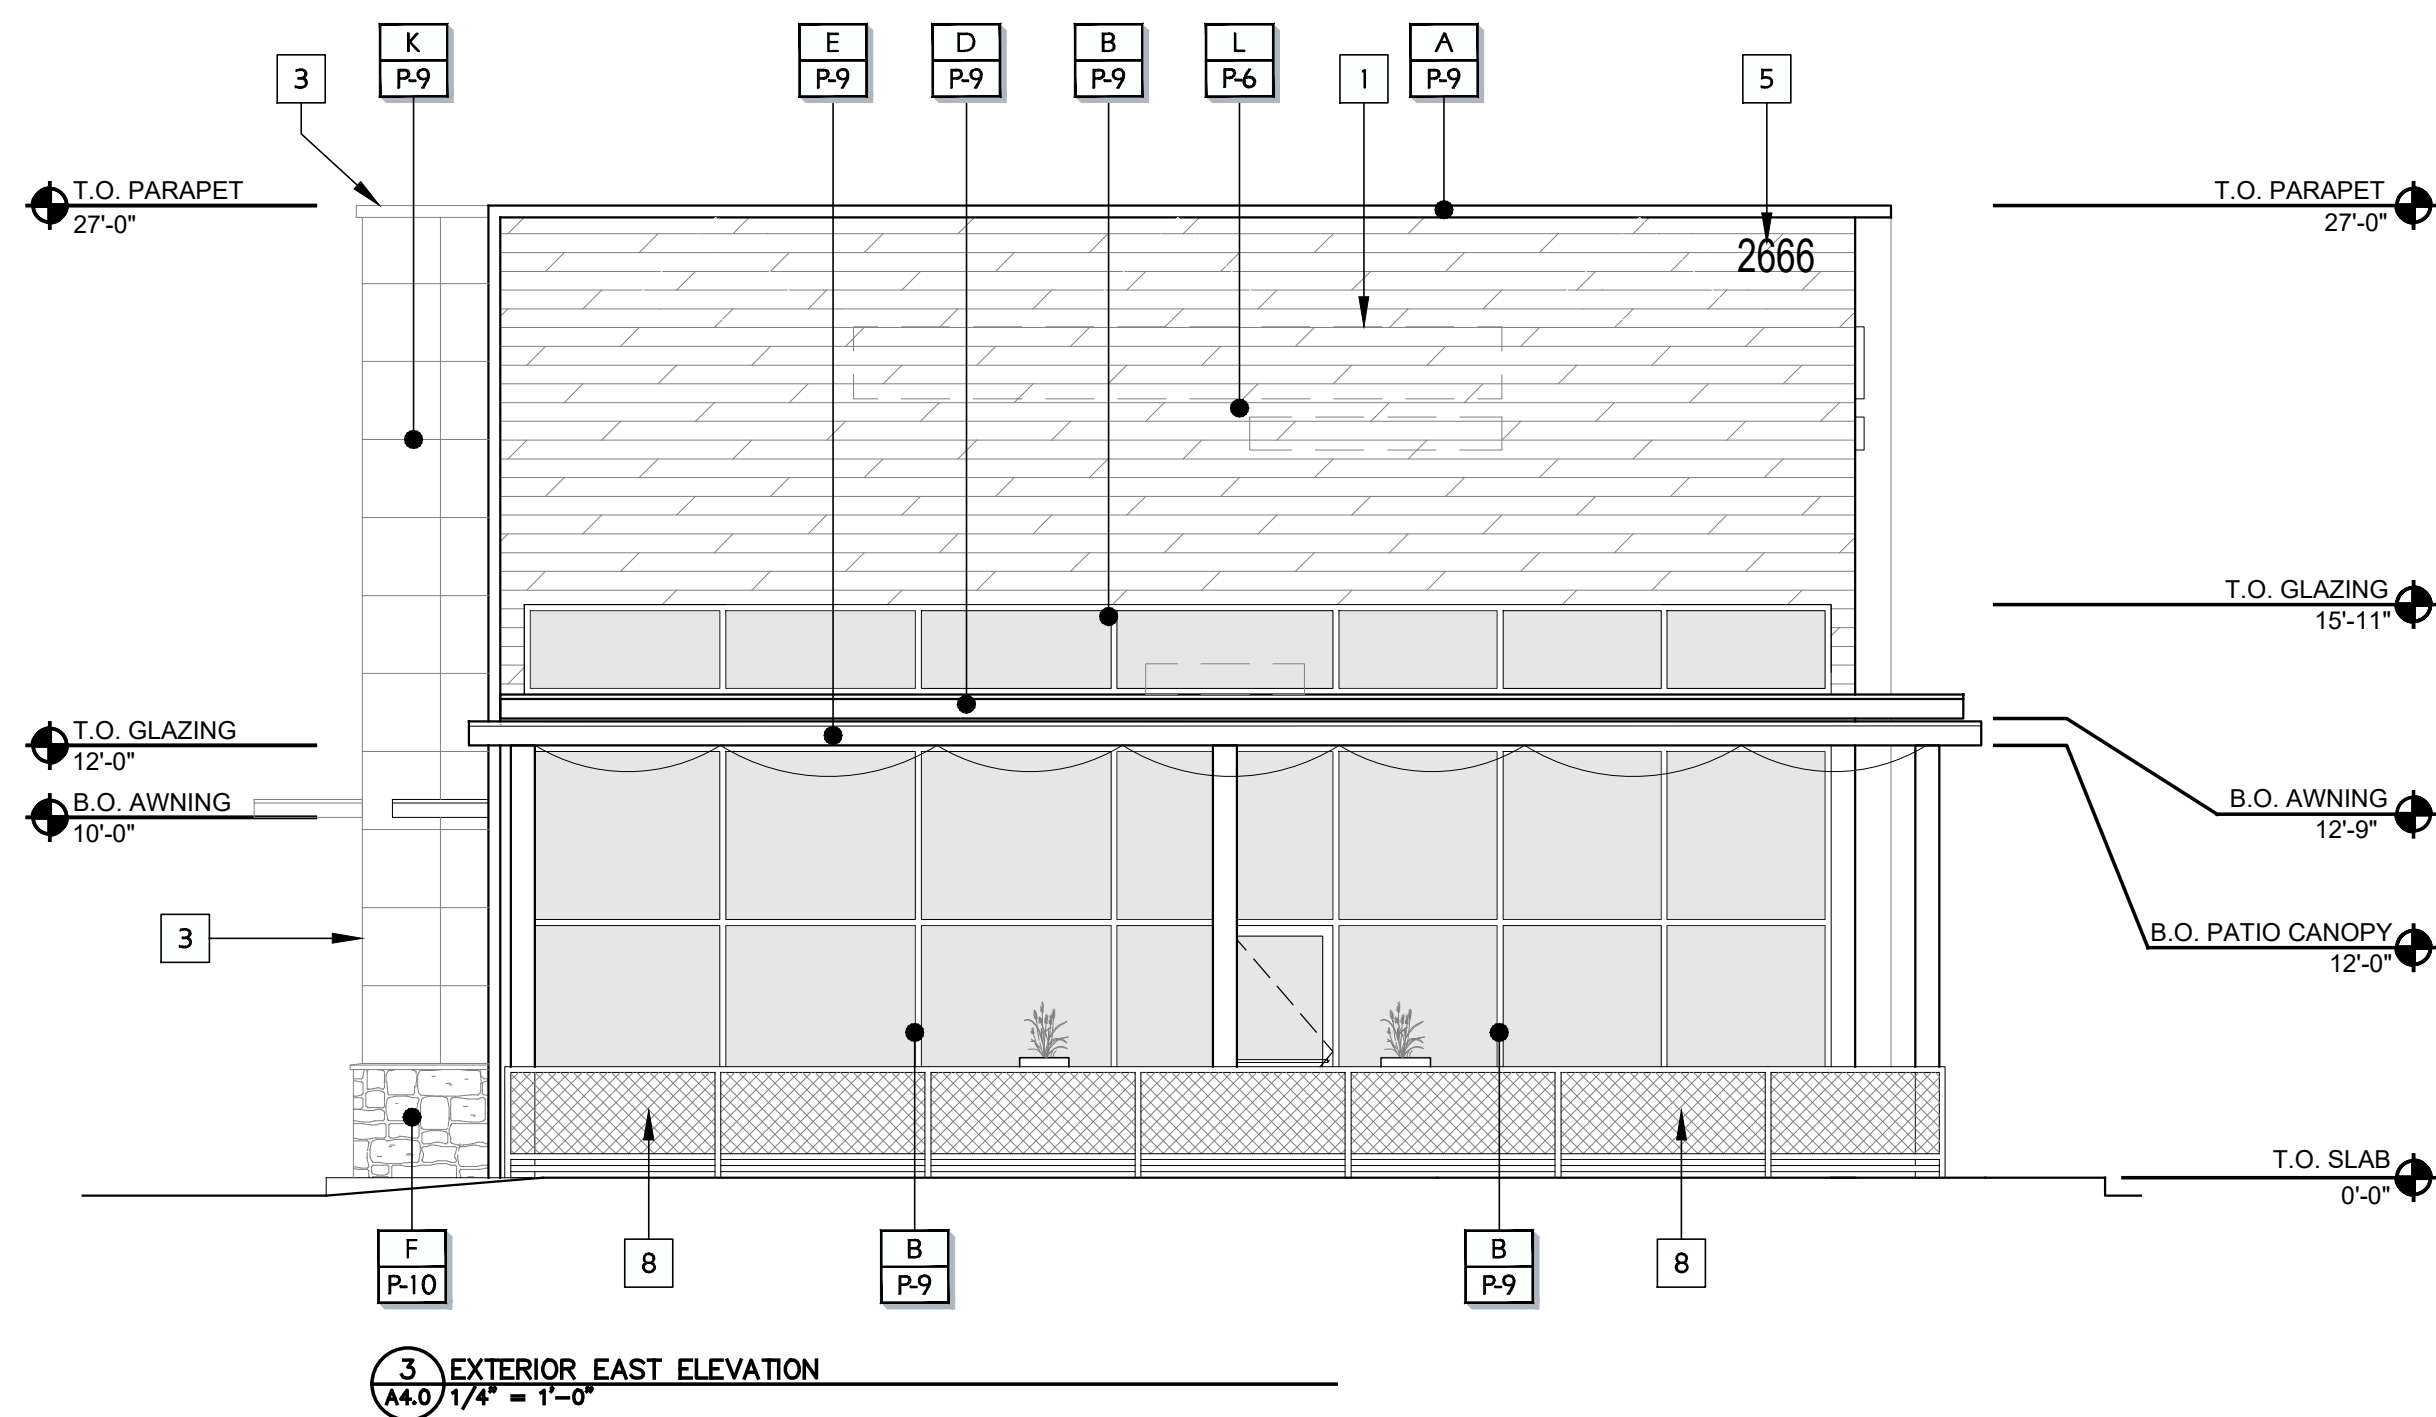


3 EXTERIOR EAST ELEVATION
A4.0 1/4" = 1'-0"

#	KEYNOTE DESCRIPTION	EXTERIOR FINISH SCHEDULE		
1.	SIGNAGE			
2.	LED EXTERIOR LIGHT FIXTURE			
3.	OUTLINE OF BLDG. ELEMENT BEYOND.			
4.	ROOF ACCESS LADDER.			
5.	BUILDING ADDRESS.			
6.	ROOF DRAIN & OVERFLOW TO DAYLIGHT AT WALL.			
7.	ELECTRICAL SWITCH GEAR, PAINT TO MATCH DARK BRONZE.			
8.	PATIO FENCE & GATE.			
9.	GREEN TRELLIS & LIGHTING.			
10.	DRIVE-THRU WINDOW.			
EXTERIOR ELEVATION KEYNOTES		MATERIAL		COLOR / FINISH
		A	METAL TRIM/ CAP	P-1 PANTONE 349 C - 'GREEN'
		B	STOREFRONT ALUMINUM DOOR/ WINDOW	P-2 SW 6902 'DECISIVE YELLOW' SHERWIN WILLIAMS
		C	HOLLOW METAL DOORS / FRAMES PAINT TO MATCH ADJ. SURFACE	P-3 SW 7004 'SNOWBOUND' SHERWIN WILLIAMS
		D	METAL AWNING	P-4 SW 7658 'GRAY CLOUDS' SHERWIN WILLIAMS
		E	METAL CANOPY	P-5 SW 7025 'BACKDROP' SHERWIN WILLIAMS
		F	STONE VENEER WAINSCOT	P-6 RECLAIMED WOOD OF THE WORLD - 'SNOW DRIFT'
		G	STONE SILL	P-7 SW6769 'MAXI TEAL' SHERWIN WILLIAMS
		H	PLASTER FINISH	P-8 NATURAL GRAY
		J	HARDI VERTICAL WALL SIDING W/ BATTEN BOARD TRIM	P-9 DARK BRONZE OR MATCH DARK BRONZE
		K	ATAS INTERNATIONAL MCM WALL PANELS - OMAWALL PL. SIZE: 26"x26"	P-10 COUNTRY RUBBLE - ASPEN
		L	WOOD SIDING	P-11 MONTEREY TAUPE
		M	CMU - SPLIT FACE 8 x 8 x 16 MANUF: ANGELLUS BLOCK	P-12 ARCTIC WHITE

REV	DATE	DESCRIPTION
△	10.11.22	CLP SUBMITTAL
△	12.09.22	CLP RESUBMITTAL



1 EXTERIOR NORTH ELEVATION
A4.0 1/4" = 1'-0"

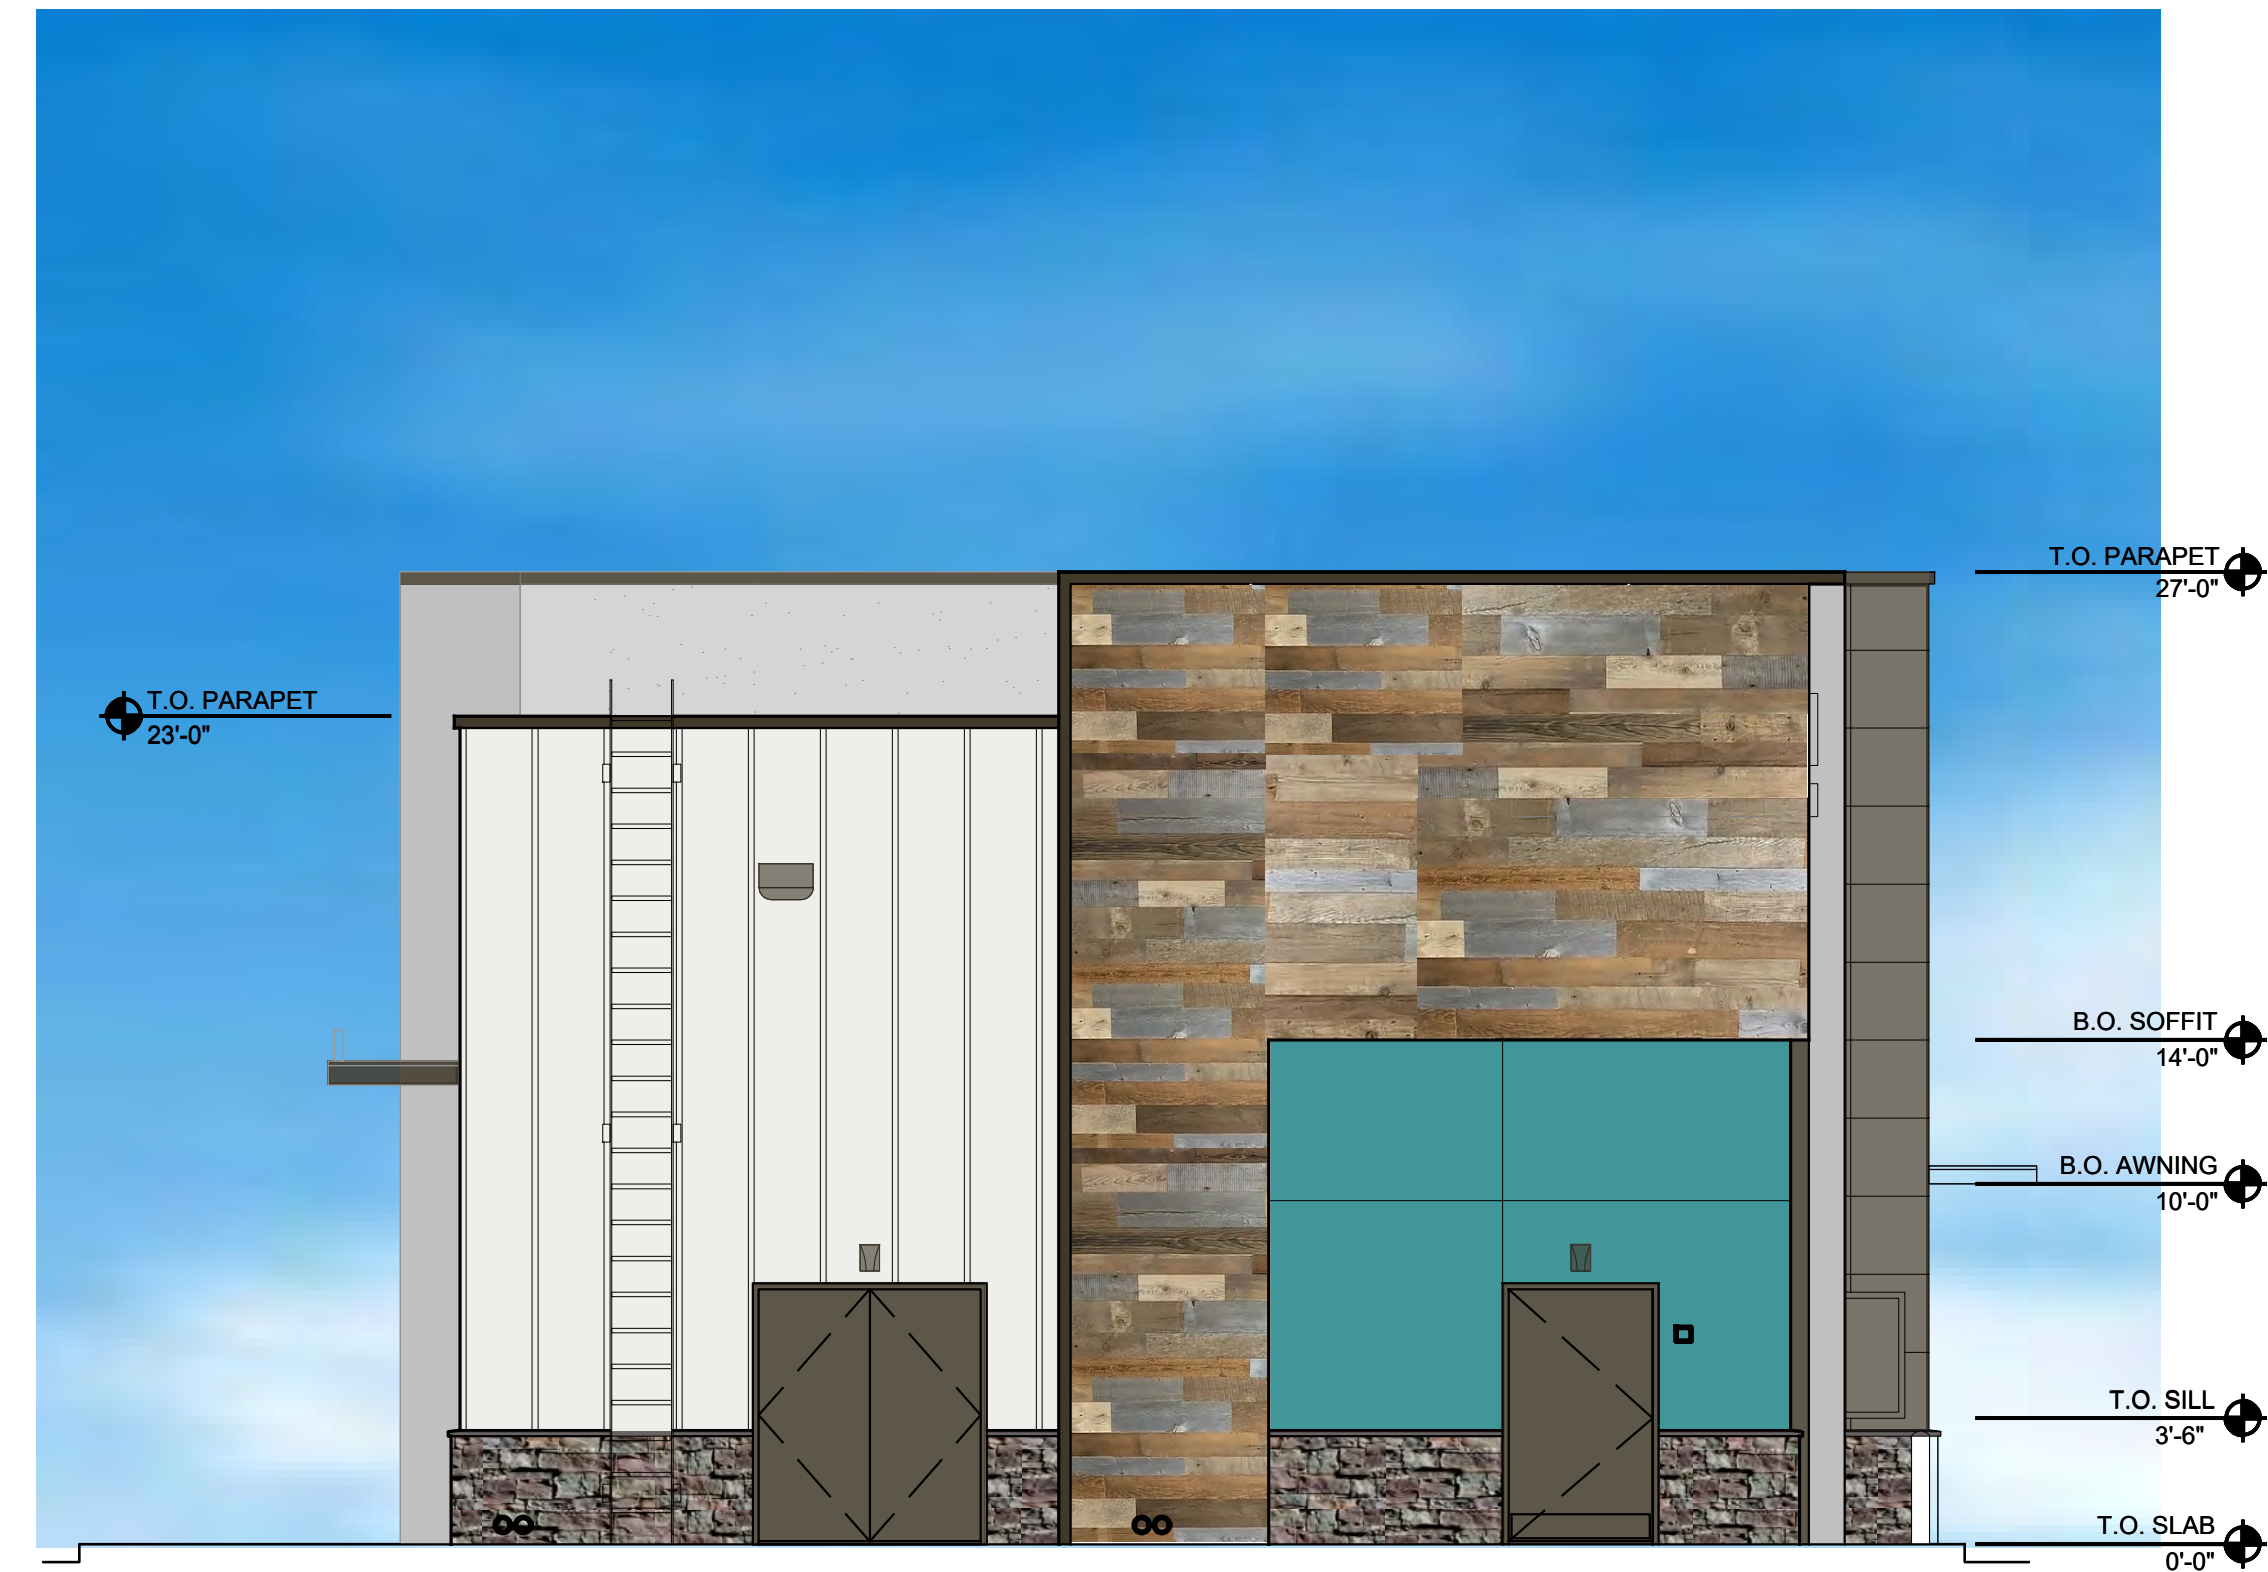


4 EXTERIOR WEST ELEVATION
A4.0 1/4" = 1'-0"



2 EXTERIOR SOUTH ELEVATION
A4.0 1/4" = 1'-0"




3 EXTERIOR EAST ELEVATION
A4.0 1/4" = 1'-0"

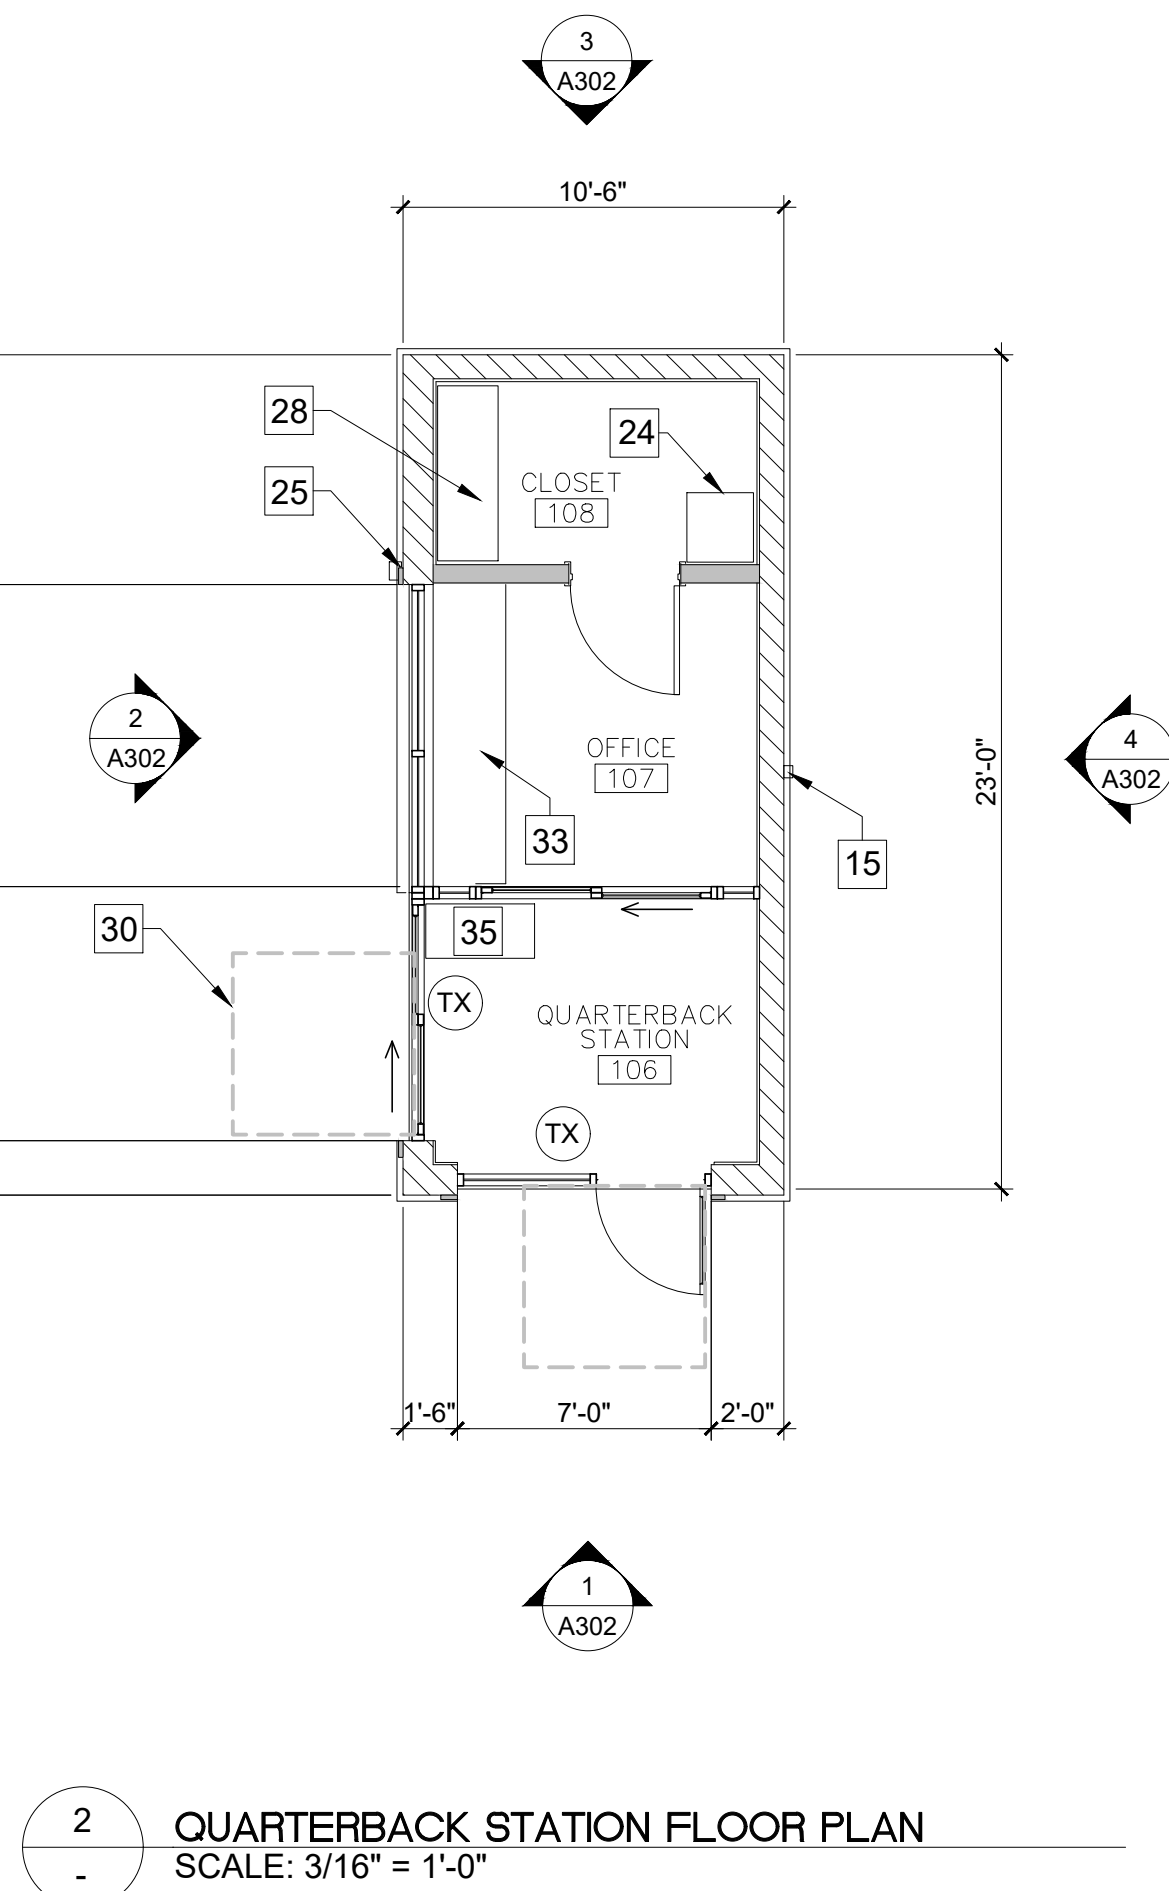

1. PROVIDE SIGNS ABOVE ALL EXIT DOORS READING: "THIS DOOR TO REMAIN UNLOCKED WHEN THIS SPACE IS OCCUPIED" 2019 CBC
2. PROVIDE MEANS OF EGRESS ILLUMINATION PER CBC SECTION 1008.
3. ALL PORTIONS OF THE BUILDING SHALL BE WITHIN 75 FEET OF A FIRE EXTINGUISHER. THE MINIMUM SIZE OF THE FIRE EXTINGUISHER SHALL BE 2-A-10-BC. COORDINATE LOCATION WITH LOCAL FIRE DEPARTMENT
4. INTERIOR WALL AND CEILING FINISHES SHALL COMPLY WITH CBC CHAPTER 8
5. PROVIDE A SIGN STATING "MAXIMUM OCCUPANT LOAD _____" 2019 CBC SECTION 1004.3. COORDINATE WORDING AND SIGN LOCATION WITH LOCAL FIRE DEPARTMENT.
6. BUILDINGS 3,600 SQUARE FEET IN AREA AND LARGER REQUIRE A FIRE SPRINKLER SYSTEM PER WILDOMAR MUNICIPAL CODE AND CALIFORNIA FIRE CODE. THE CAR WASH BUILDING IS 3,385 SQUARE FEET AND DOES NOT REQUIRE A SPRINKLER SYSTEM.


\\027\110101\Shared Projects\2007130215\1\working_files\04_architecture\02_con\44-298_wildomar_A300_Ext_Elevations.dwg
2007/12/11 11:55 PM S. Thompson, R. Harty

ORIGINAL SHEET - ARCH D

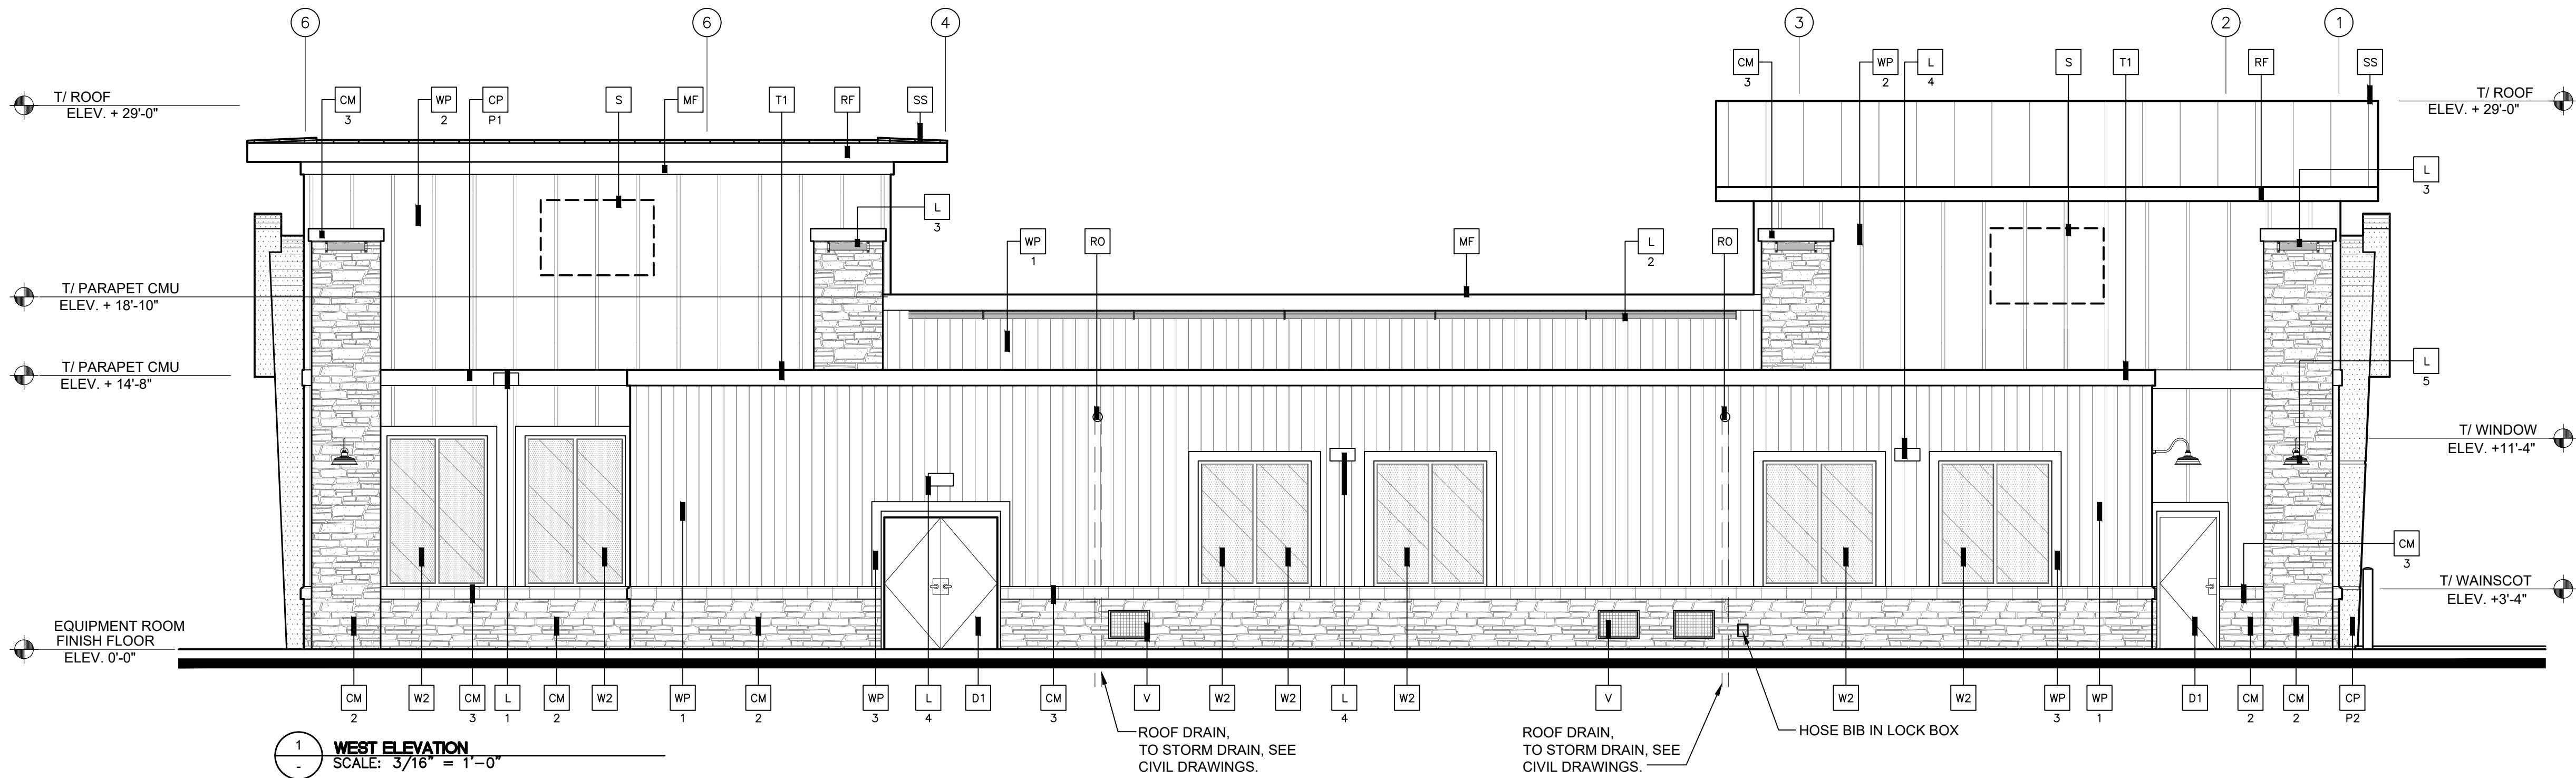

EXTERIOR ELEVATION NOTES:
ALL ROOF EQUIPMENT SHALL NOT EXCEED THE HEIGHT OF ALL PARAPETS. CONTRACTOR TO VERIFY PRIOR TO SETTING TRUSSES. ALL EQUIPMENT SHALL BE SCREENED TO THE SATISFACTION OF THE PLANNING DEPARTMENT

TOP OF EQUIPMENT ROOM METAL FLASHING, TOP OF METAL TRELLIS ABOVE WINDOWS ON NORTH ELEVATION AND PLASTER BAND AROUND BUILDING SHALL ALIGN WITH EACH OTHER.

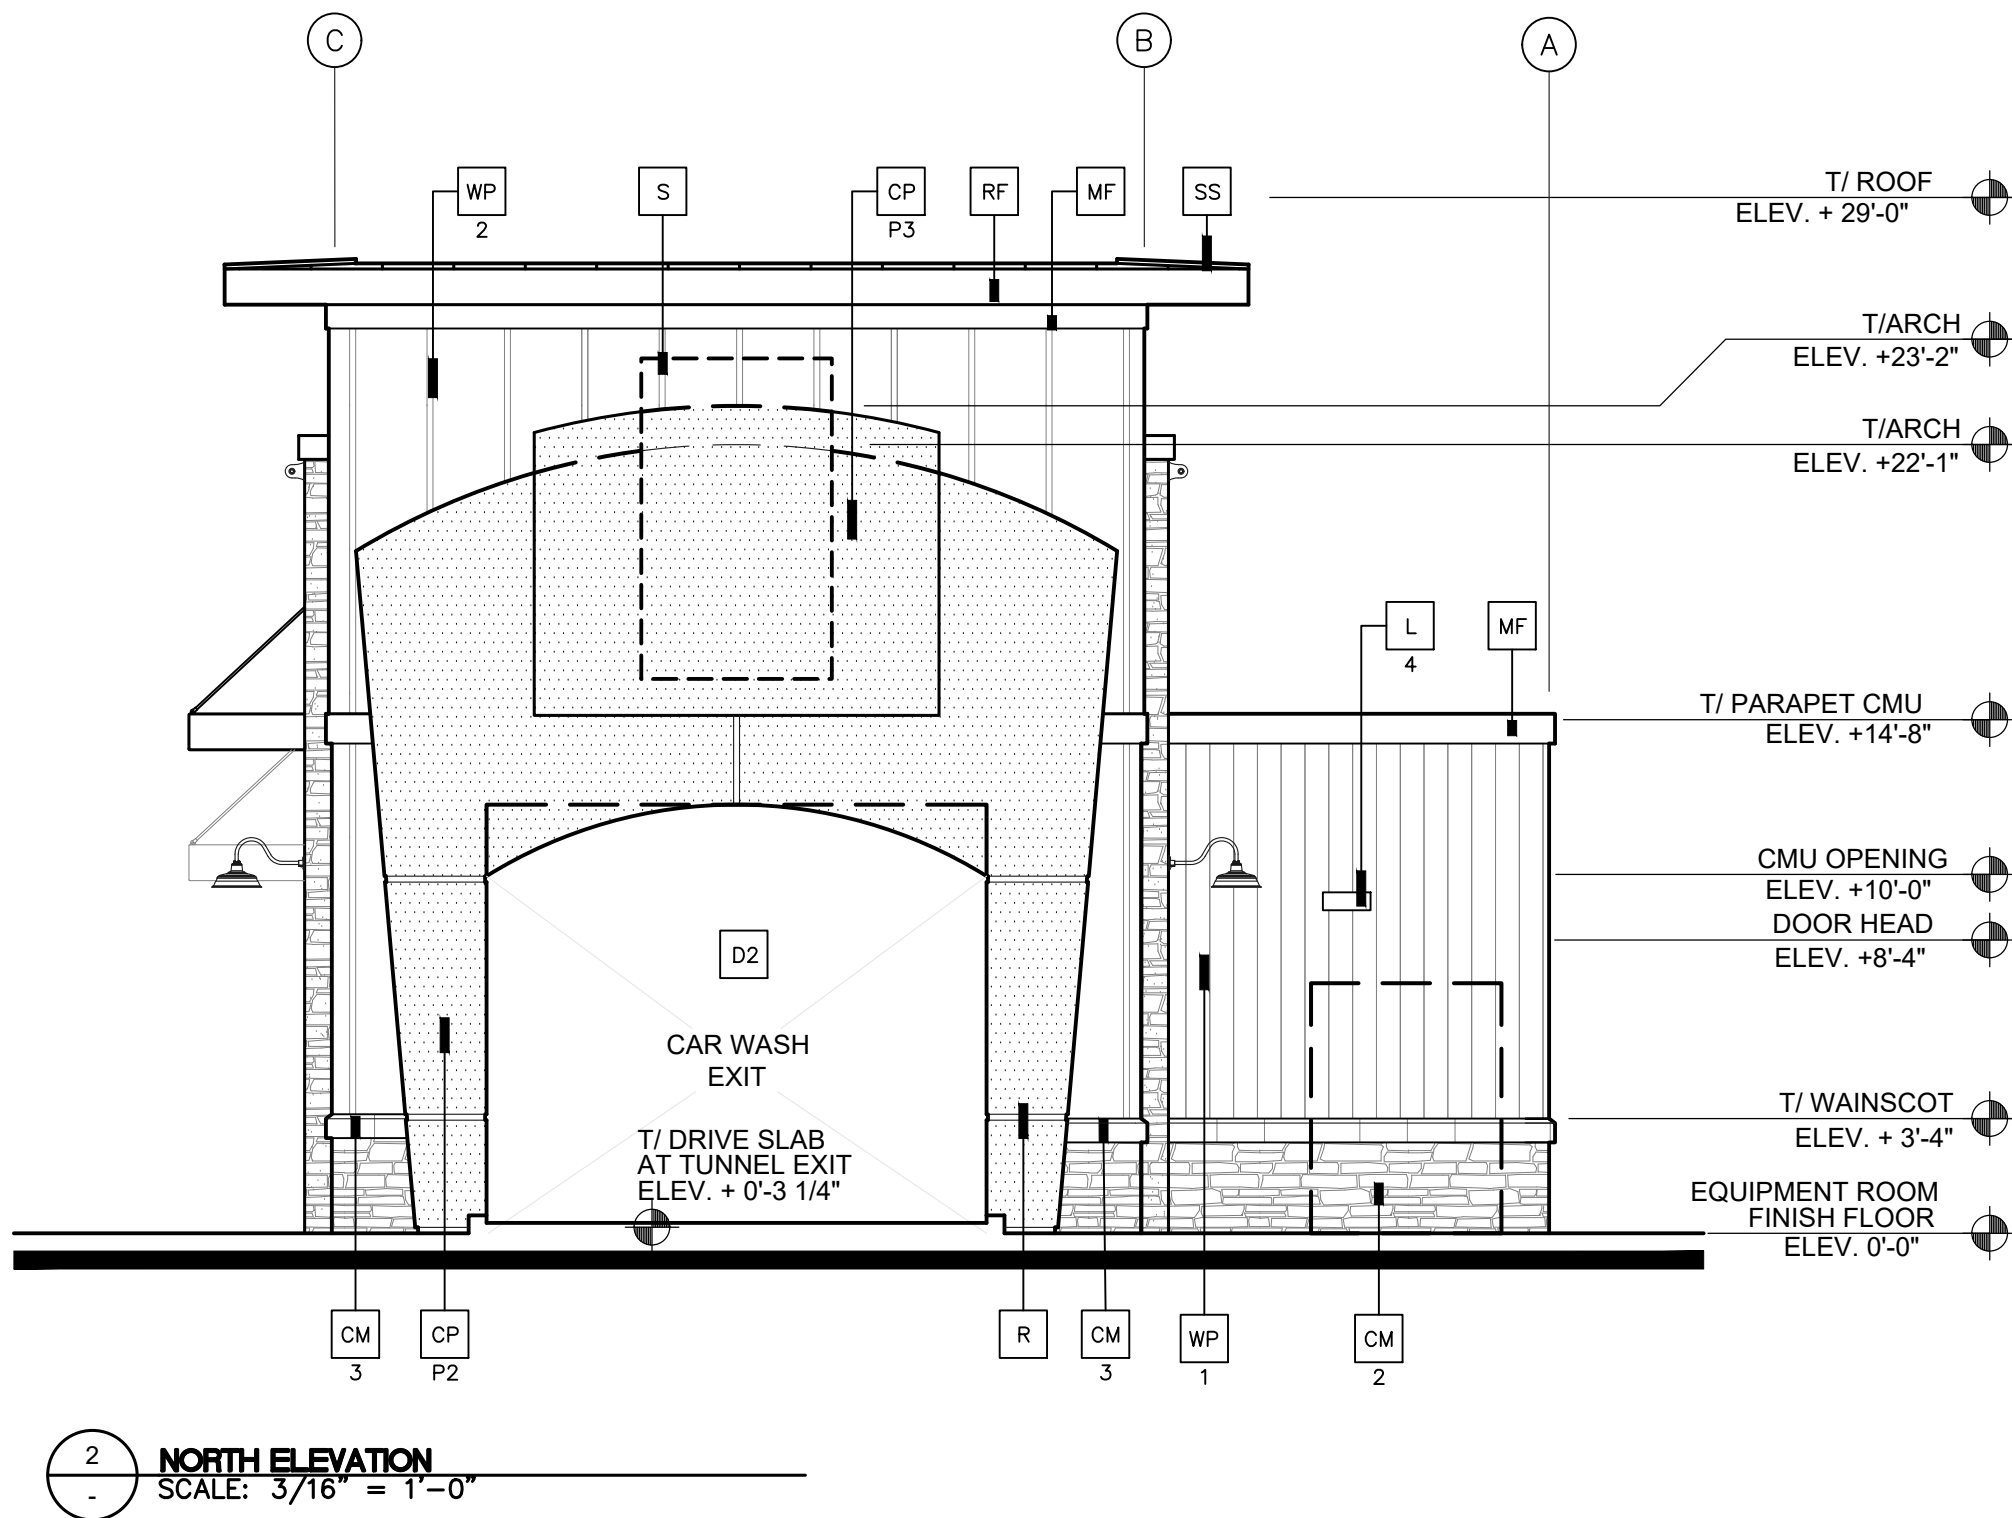

KEY NOTES:

CM 1 BASALITE SMOOTH HONED FACE CONCRETE MASONRY UNITS INTEGRAL COLOR STANDARD #225 LIGHT GRAY WITH INTEGRAL FACTORY "RAINBLOC" WATER REPELLENT ADMIXTURE. MORTAR TO HAVE "RAINBLOC" FOR MORTAR ADMIXTURE. MORTAR COLOR TO MATCH.

CM 2 STONE VENEER WAINSCOT, CORONADO STONE - COUNTRY RUBBLE "ASPEN"

CM 3 STONE VENEER SILL TO MATCH CORONADO STONE - COUNTRY RUBBLE "ASPEN"

CP ACRYLIC PLASTER COLOR COAT
P COLOR DESIGNATION:

P1 = MATCH SHERWIN WILLIAMS "QUICK QUACK GREEN"
P2 = MATCH SHERWIN WILLIAMS #6902 "DECISIVE YELLOW"
P3 = MATCH SHERWIN WILLIAMS #7004 "SNOWBOUND"
P4 = MATCH SHERWIN WILLIAMS #7658 "GRAY CLOUDS"

PLASTER COLOR COAT TO BE SAND FINISH

D1 HOLLOW METAL DOOR - PAINT TO TO MATCH SHERWIN WILLIAMS #7025 "BACKDROP"

D2 OVERHEAD METAL DOOR - PAINT TO TO MATCH SHERWIN WILLIAMS #7025 "BACKDROP"

D3 CLEAR ANODIZED ALUMINUM COMMERCIAL SLIDING GLASS DOOR

DS 8" x 16" THROUGH WALL SCUPPER, COLLECTOR AND DOWNSPOUT. PAINT TO MATCH ADJACENT SURFACE

EJ 1/4" DEEP REVEAL EXPANSION JOINT

L LIGHT FIXTURE

TYPE:

L1 = LED RADIAL WALL SCONCE (DOWN ONLY)
L2 = LINEAR FACADE WALL LIGHT (DOWN ONLY)
L3 = 2 FOOT LED PILASTER LIGHT (DOWN ONLY)
L4 = WALL PACK (DOWN ONLY)
L5 = SURFACE-MOUNTED GOOSENECK LIGHT

CONTACT STEVE FRIEDMAN 1.262.504.5479 WITH CREE LIGHTING FOR ORDERING LIGHTING. (NO EXCEPTIONS)

MF METAL FASCIA - FINISH TO MATCH AEP SPAN "DARK BRONZE"

P 6" PIPE BOLLARD FILLED WITH CONCRETE - MATCH SHERWIN WILLIAMS #6902 "DECISIVE" (YELLOW). ALL BOLLARDS TO MATCH ADJACENT WALL COLOR.

R 2" WIDE X 1/4" DEEP CLEAR ANODIZED ALUMINUM PLASTER REVEAL

RF METAL ROOF FASCIA - FINISH TO MATCH AEP SPAN "DARK BRONZE"

RO 3" DIA. PVC ROOF OVERFLOW SCUPPER WITH COWS TONGUE - PAINT TO MATCH ADJACENT.

S SIGNAGE BY OTHERS SHOWN DASHED. FOR REFERENCE ONLY UNDER SEPARATE PERMIT. GENERAL CONTRACTOR TO COORDINATE WITH SIGN COMPANY.

SS STANDING SEAM METAL ROOF AEP SPAN WIDE BATTEN - "DARK BRONZE"

SV BORAL PRO-FIT LEDGESTONE "BLACK RUMBLE"

T1 METAL WALL CANOPY SYSTEM - COLOR TO MATCH SHERWIN WILLIAMS "QUICK QUACK GREEN"

T2 WALL CANOPY TIE-BACK SYSTEM - COLOR TO MATCH SHERWIN WILLIAMS "QUICK QUACK GREEN"

T3 2" X 8" WALL CANOPY FASCIA - COLOR TO MATCH SHERWIN WILLIAMS "QUICK QUACK GREEN"


V 24" WIDE X 16" HIGH VENT - PAINT TO MATCH ADJACENT FINISH
W1 EXTERIOR WINDOW ASSEMBLY - TEMPERED GLASS CLEAR ANODIZED ALUMINUM STOREFRONT

W2 EXTERIOR FAUX WINDOW ASSEMBLY - WITH BLACK CERAMIC FRIT TEMPERED SPANDREL GLASS CLEAR ANODIZED ALUMINUM STOREFRONT

WP HARDIE PLANK SIDING

TYPE:

1 = JH SIERRA 8 VERTICAL PANEL SIDING, PAINT SW "BACKDROP"
2 = JH VERTICAL PANEL SIDING "ARCTIC WHITE"
3 = JH 4/4 NT3 SMOOTH TRIM, FINISH TO MATCH ADJACENT PANELS

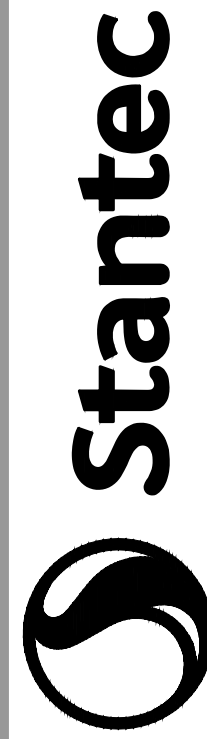

Architecture Inc.
3133 West Frye Road, Suite 300
Chandler, AZ 85226-5110
TEL. 480.687.6100
www.stantec.com

The Contractor and user of this drawing shall be responsible for all dimensions. DO NOT scale the drawing - any errors or omissions shall be reported to Stantec without delay. This drawing is for informational purposes only and does not constitute a contract. No production or use for any purpose other than that authorized by Stantec is forbidden.

Revision	By	Appd.	Issued
22.12.13			YJ/MM/DD
22.10.12			YJ/MM/DD
PLANNING RESUBMITTAL			YJ/MM/DD
PLANNING SUBMITTAL			YJ/MM/DD



Client/Project
QUICK QUACK CARWASH #44-299
23825 CATT ROAD
WILDOMAR, CA

Permit-Seal

Project Number: 2007130215

File Name:

Dwn. Chkd. Desgn. YJ/MM/DD

Drawing No.

Revision

Sheet

A300 of

Title
EXTERIOR ELEVATIONS

\\us1310-001\Shared_Projects\2007\30215\4_working_files\04_architecture\02_con\44-298_wildomar_A301_Ext_Elevations.dwg
2022/12/11 1:59 PM By: Hodgson, Ashley

ORIGINAL SHEET - ARCH D

KEY NOTES:

- CM**
1 BASALITE SMOOTH HONED FACE CONCRETE MASONRY UNITS INTEGRAL COLOR STANDARD #225 LIGHT GRAY WITH INTEGRAL FACTORY "RAINSLOC" WATER REPELLENT ADMIXTURE. MORTAR TO HAVE "RAINSLOC" FOR MORTAR ADMIXTURE. MORTAR COLOR TO MATCH.
- CM**
2 STONE VENEER WAINSCOT, CORONADO STONE - COUNTRY RUBBLE "ASPEN"
- CM**
3 STONE VENEER SILL TO MATCH CORONADO STONE - COUNTRY RUBBLE "ASPEN"

- CP** ACRYLIC PLASTER COLOR COAT
P COLOR DESIGNATION:

P1 = MATCH SHERWIN WILLIAMS "QUICK QUACK GREEN"
P2 = MATCH SHERWIN WILLIAMS #6902 "DECISIVE YELLOW"
P3 = MATCH SHERWIN WILLIAMS #7004 "SNOWBOUND"
P4 = MATCH SHERWIN WILLIAMS #7658 "GRAY CLOUDS"

PLASTER COLOR COAT TO BE SAND FINISH

- D1** HOLLOW METAL DOOR - PAINT TO TO MATCH SHERWIN WILLIAMS #7025 "BACKDROP"
- D2** OVERHEAD METAL DOOR - PAINT TO TO MATCH SHERWIN WILLIAMS #7025 "BACKDROP"
- D3** CLEAR ANODIZED ALUMINUM COMMERCIAL SLIDING GLASS DOOR
- DS** 8" x 16" THROUGH WALL SCUPPER, COLLECTOR AND DOWNSPOUT. PAINT TO MATCH ADJACENT SURFACE

- EJ** 1/4" DEEP REVEAL EXPANSION JOINT

- L** LIGHT FIXTURE


1 TYPE:

L1 = LED RADIAL WALL SCONCE (DOWN ONLY)
L2 = LINEAR FACADE WALL LIGHT (DOWN ONLY)
L3 = 2 FOOT LED PILASTER LIGHT (DOWN ONLY)
L4 = WALL PACK (DOWN ONLY)
L5 = SURFACE-MOUNTED GOOSENECK LIGHT

CONTACT STEVE FRIEDMAN 1.262.504.5479 WITH CREE LIGHTING FOR ORDERING LIGHTING. (NO EXCEPTIONS)

- MF** METAL FASCIA - FINISH TO MATCH AEP SPAN "DARK BRONZE"

- P** 6" PIPE BOLLARD FILLED WITH CONCRETE - MATCH SHERWIN WILLIAMS #6902 "DECISIVE" (YELLOW). ALL BOLLARDS TO MATCH ADJACENT WALL COLOR.

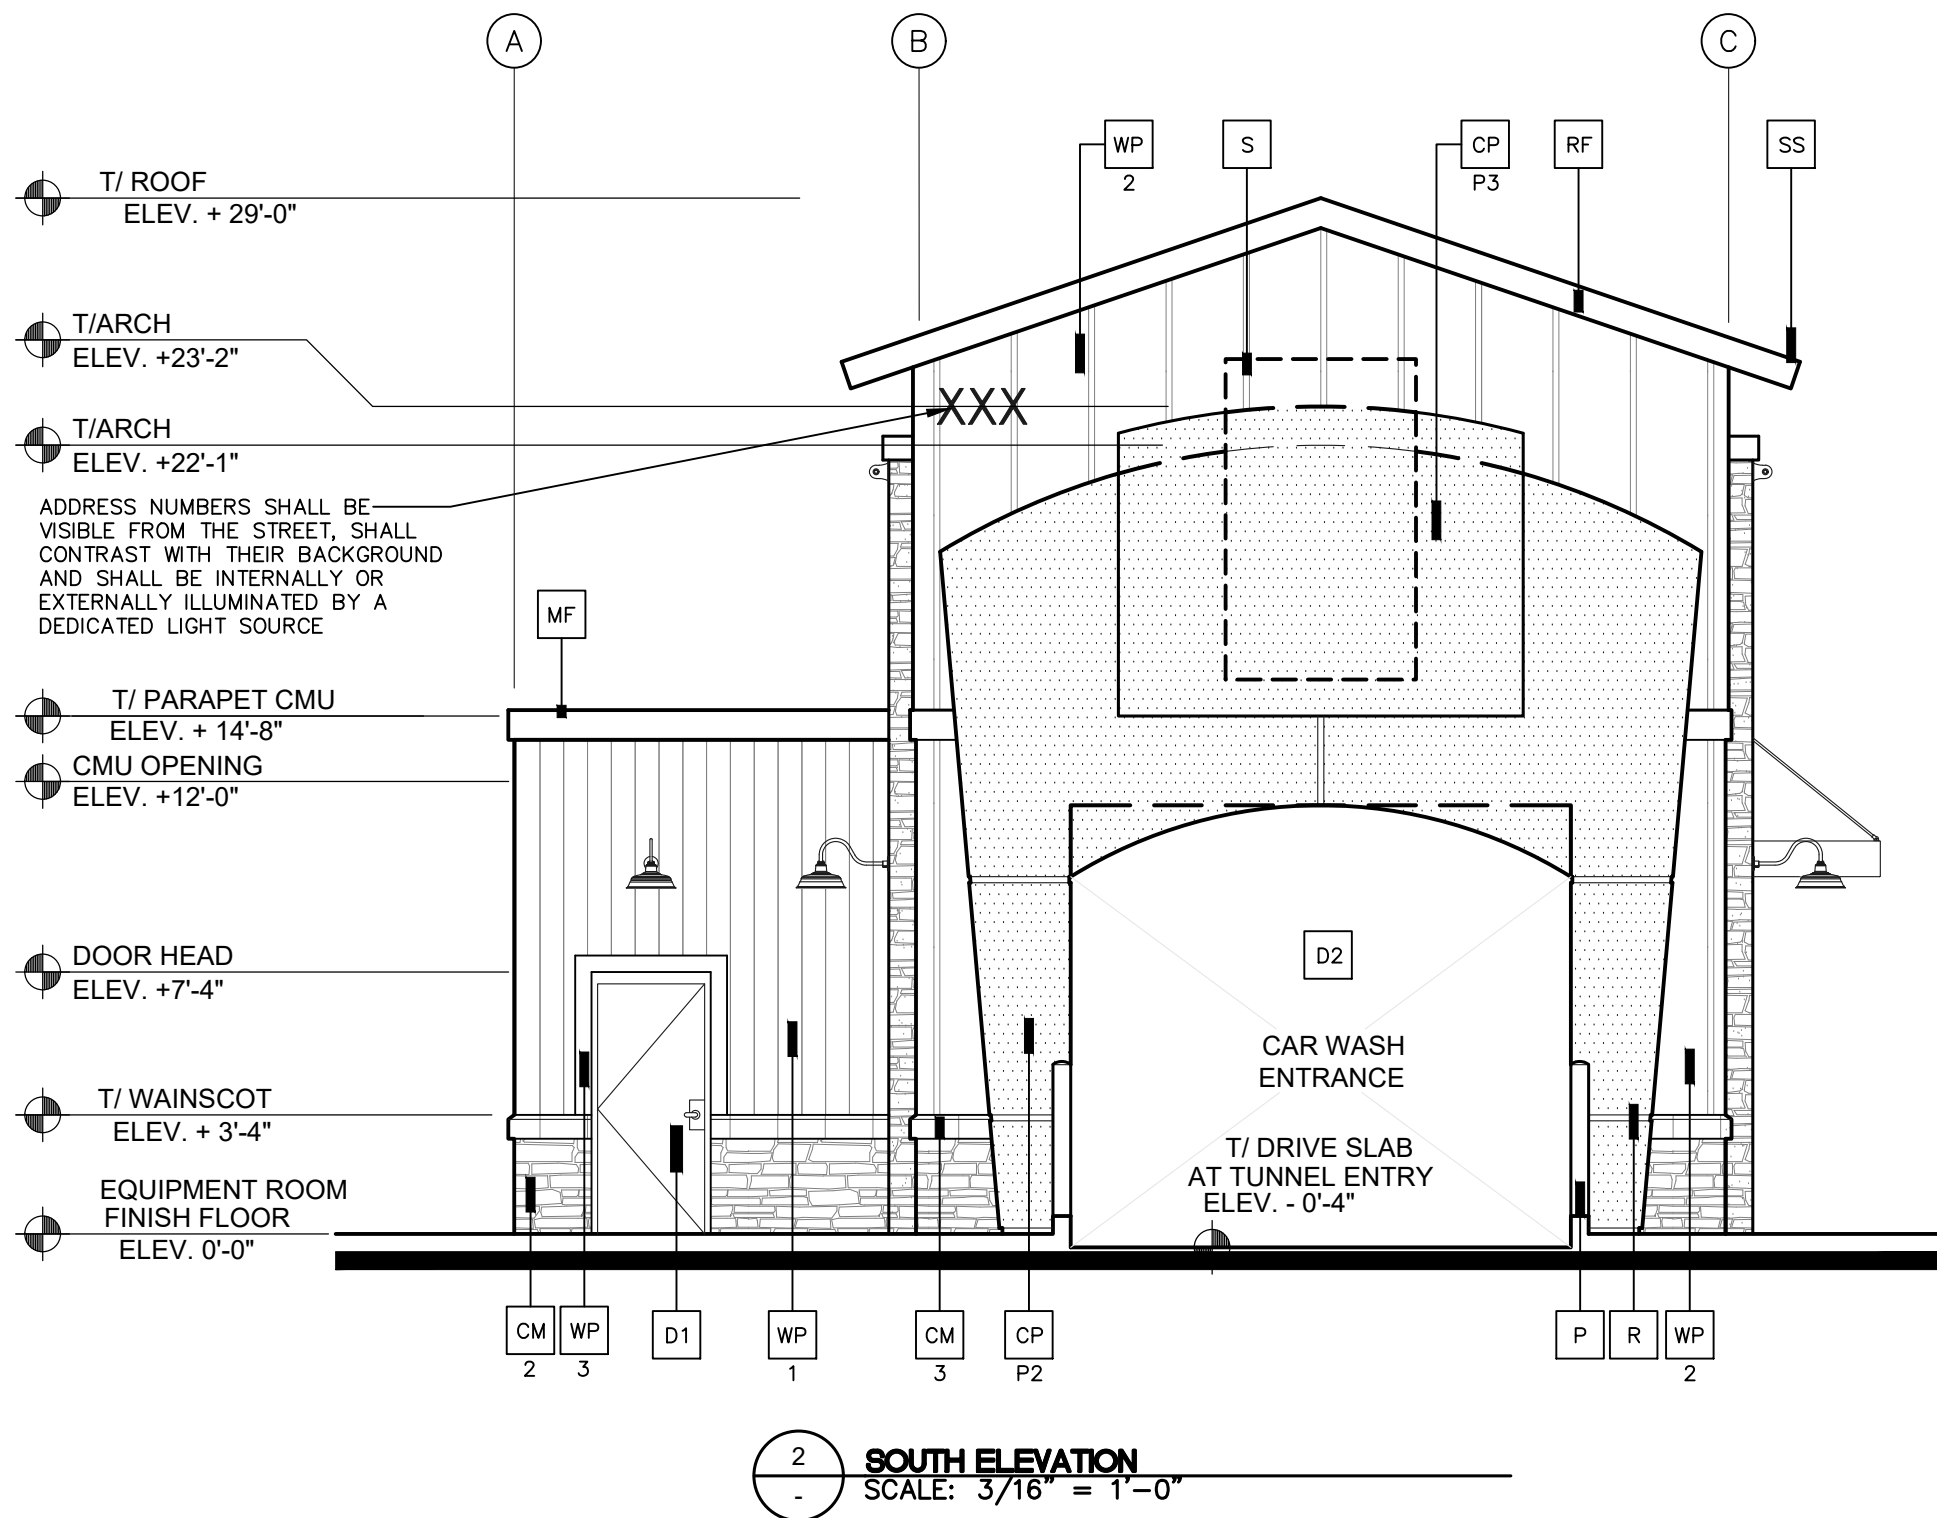

- R** 2" WIDE X 1/4" DEEP CLEAR ANODIZED ALUMINUM PLASTER REVEAL

- RF** METAL ROOF FASCIA - FINISH TO MATCH AEP SPAN "DARK BRONZE"

- RO** 3" DIA. PVC ROOF OVERFLOW SCUPPER WITH COWS TONGUE - PAINT TO MATCH ADJACENT.

- S** SIGNAGE BY OTHERS SHOWN DASHED- FOR REFERENCE ONLY UNDER SEPARATE PERMIT. GENERAL CONTRACTOR TO COORDINATE WITH SIGN COMPANY.

- SS** STANDING SEAM METAL ROOF AEP SPAN WIDE BATTEN - "DARK BRONZE"

- SV** BORAL PRO-FIT LEDGESTONE "BLACK RUMBLE"

- T1** METAL WALL CANOPY SYSTEM - COLOR TO MATCH SHERWIN WILLIAMS "QUICK QUACK GREEN"

- T2** WALL CANOPY TIE-BACK SYSTEM - COLOR TO MATCH SHERWIN WILLIAMS "QUICK QUACK GREEN"

- T3** 2" X 8" WALL CANOPY FASCIA - COLOR TO MATCH SHERWIN WILLIAMS "QUICK QUACK GREEN"

- V** 24" WIDE X 16" HIGH VENT - PAINT TO MATCH ADJACENT FINISH


- W1** EXTERIOR WINDOW ASSEMBLY - TEMPERED GLASS CLEAR ANODIZED ALUMINUM STOREFRONT

- W2** EXTERIOR FAUX WINDOW ASSEMBLY - WITH BLACK CERAMIC FRIT TEMPERED SPANDREL GLASS CLEAR ANODIZED ALUMINUM STOREFRONT

- WP** HARDIE PLANK SIDING


1 TYPE:

1 = JH SIERRA 8 VERTICAL PANEL SIDING, PAINT SW "BACKDROP"
2 = JH VERTICAL PANEL SIDING "ARCTIC WHITE"
3 = JH 4/4 NT3 SMOOTH TRIM, FINISH TO MATCH ADJACENT PANELS

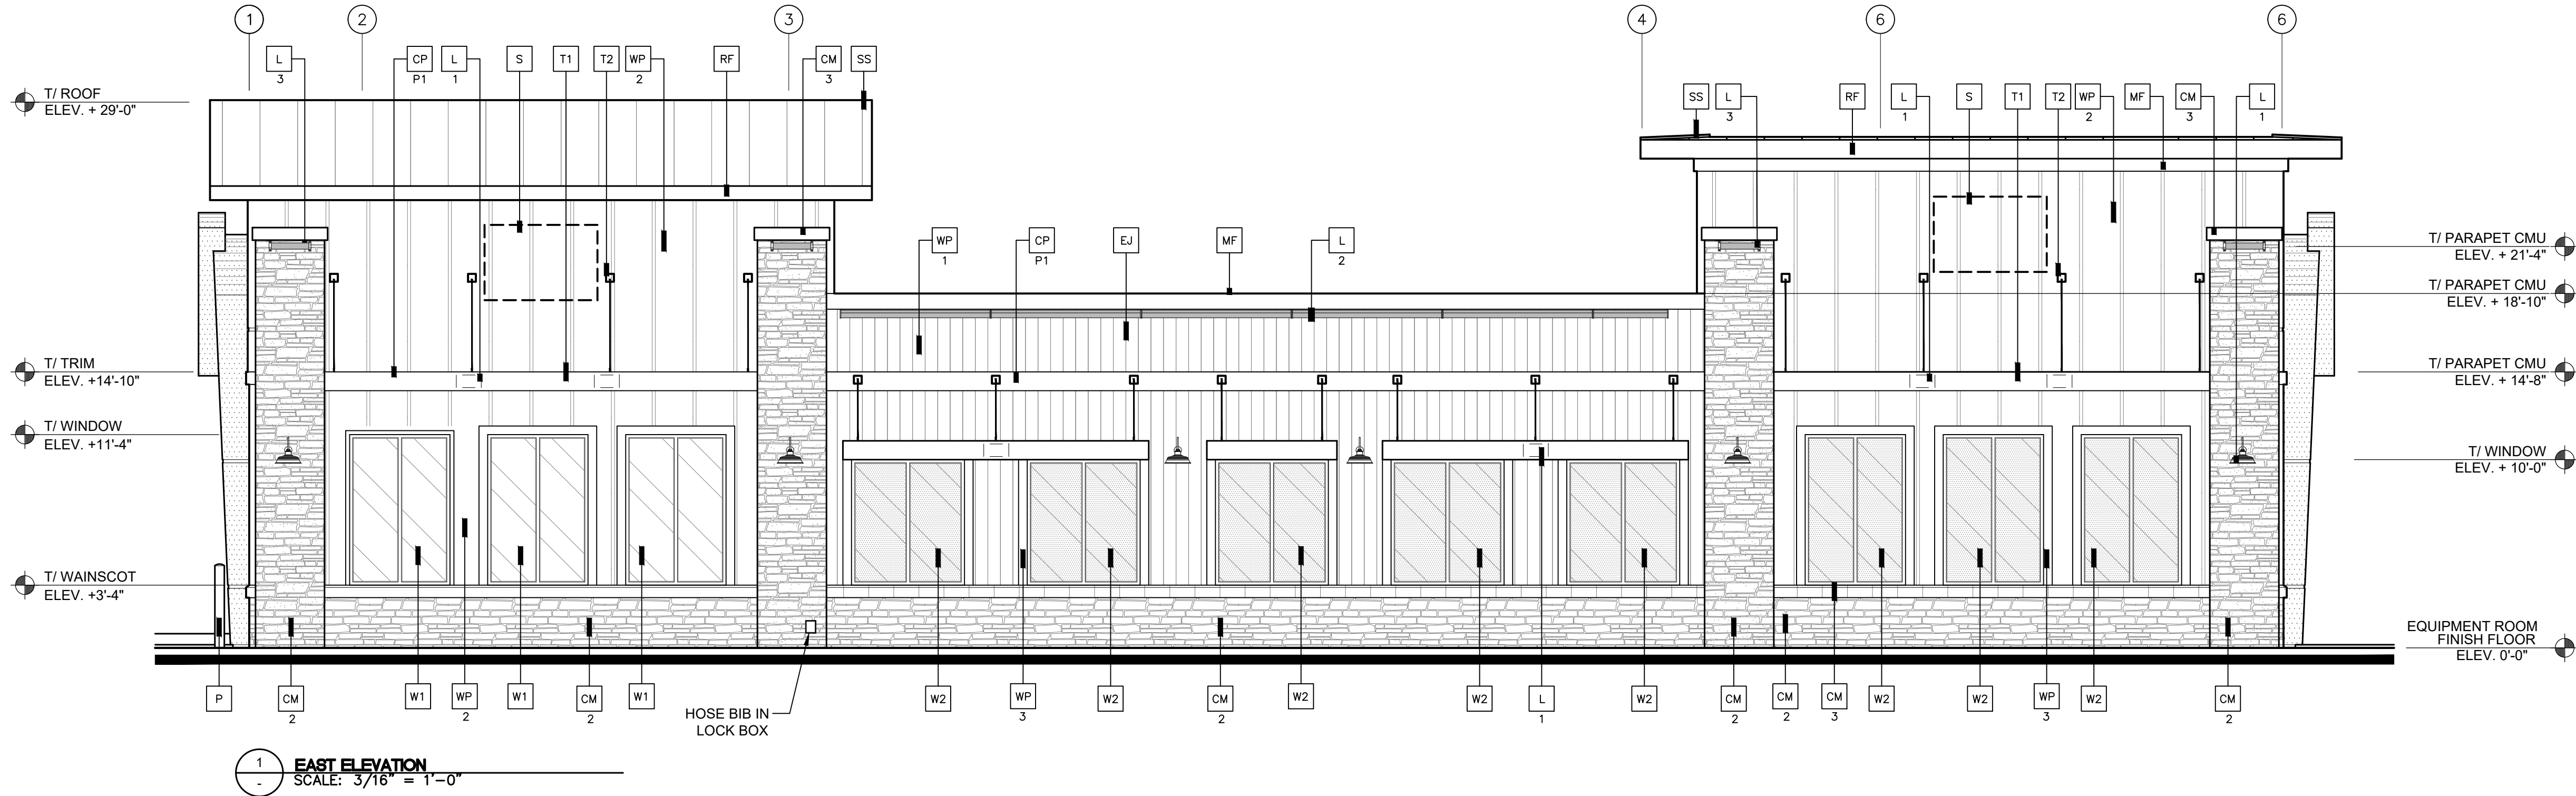

EXTERIOR ELEVATION NOTES:
ALL ROOF EQUIPMENT SHALL NOT EXCEED THE HEIGHT OF ALL PARAPETS. CONTRACTOR TO VERIFY PRIOR TO SETTING TRUSSES.
ALL EQUIPMENT SHALL BE SCREENED TO THE SATISFACTION OF THE PLANNING DEPARTMENT

TOP OF EQUIPMENT ROOM METAL FLASHING, TOP OF METAL TRELLIS ABOVE WINDOWS ON NORTH ELEVATION AND PLASTER BAND AROUND BUILDING SHALL ALIGN WITH EACH OTHER.

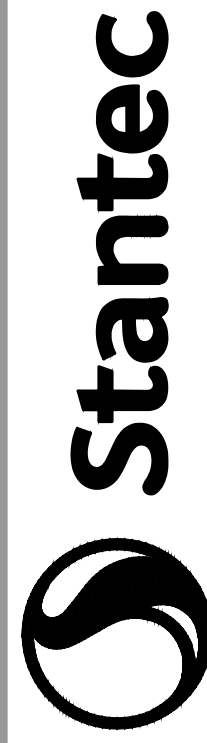

Architecture Inc.

3133 West Frye Road, Suite 300
Chandler, AZ 85226-5110

TEL: 480.687.6100
www.stantec.com

The architect and engineer are responsible for all decisions, decisions, and the accuracy and reliability of the information provided. The architect and engineer are not responsible for the construction of the project. The copyright to all designs and drawings are the property of Stantec. No part of this document may be reproduced or used in any form without the prior written permission of Stantec. Reproduction or use for any other purpose other than that authorized by Stantec is forbidden.

Revision	By	Appd.	Issued
PLANNING RESUBMITTAL			22.12.13
PLANNING SUBMITTAL			22.10.12
ISSUED			YY.MM.DD



Client/Project
QUICK QUACK CARWASH #44-299
23825 CATT ROAD
WILDOMAR, CA

Permit/Seal

Project Number: 2007130215

File Name:

Dwn. Chkd. Dsgn. YY.MM.DD

Drawing No.

Revision Sheet


A301 of

Title
EXTERIOR ELEVATIONS

SHOWROOM KEYNOTES												
ID	EQUIPMENT	FURNISHED	MANUFACTURER	MODEL	WEIGHT	HYDRAULIC	WATER	VOLTS	HP	AMPS	CONNECTION	NOTES
A1	TIRE SWITCH	OFOI	—	—	—	—	—	—	—	—	—	RECESSED INTO SLAB – LOW VOLTAGE. GC TO PROVIDE ½” CONDUIT FROM OUTSIDE EDGE TO UTILITY TRENCH
A2	BUG JUICE	OFOI	—	—	—	—	—	—	—	—	—	GC TO PROVIDE 1½” CONDUIT UNDERGROUND TO EQUIPMENT ROOM (DOSITRON)
A3	PUSH BUTTON TOUCH SCREEN	OFOI	—	—	—	—	—	—	—	—	—	LOW VOLTAGE – GC TO SUPPLY ¾ ” CONDUIT FROM I.T. ROOM
A4	ENTRY ARCH	OFOI	—	—	—	—	—	—	—	—	—	
A5	FLEX WRAPS	OFOI	—	—	—	PROVIDE	—	—	—	—	—	
A6	TOP BRUSH I	OFOI	—	—	—	PROVIDE	—	—	—	—	—	
A7	TOP BRUSH/FLEX WRAP COMBO	OFOI	—	—	—	PROVIDE	—	—	—	—	—	
A8	WHEEL BLASTER	OFOI	—	—	—	—	—	—	—	—	—	
A9	RECLAIM RINSE	OFOI	—	—	—	—	—	—	—	—	—	
A10	BUBBLEIZER – NOT USED											
A11	TOP BRUSH II	OFOI	—	—	—	—	—	—	—	—	—	
A12	RAIN REPEL	OFOI	—	—	—	—	—	—	—	—	—	
A13	APPLICATION ARCH I	OFOI	—	—	—	—	—	—	—	—	—	
A14	APPLICATION ARCH II	OFOI	—	—	—	—	—	—	—	—	—	
A15	APPLICATION ARCH III	OFOI	—	—	—	—	—	—	—	—	—	
A16	TIRE SHINE SIGN	OFOI	—	—	—	—	—	—	—	—	—	
A17	TIRE SHINE I	OFOI	—	—	—	PROVIDE	—	—	—	—	—	
A18	TIRE SHINE II	OFOI	—	—	—	PROVIDE	—	—	—	—	—	
A19	BLOWER ARCHES	OFOI	—	—	—	—	—	480	15	17.7	HARD WIRED	SEE NOTE #1 – PROVIDE 12 – 30 AMP DISCONNECTS (VERIFY NUMBER OF BLOWERS) ON ADJACENT WALL.
A20	ANTI-COLLISION PAD	OFOI	—	—	—	—	—	—	—	—	—	
A21	TOP MITTER – NOT USED	OFOI	SONNY’S	SFM807	—	—	—	480	—	2	—	NARROW FRAME WITH SIDE WASHERS – SEE NOTE #1. 20 AMP DISCONNECT
EQUIPMENT ROOM KEYNOTES												
ID	EQUIPMENT	FURNISHED	MANUFACTURER	MODEL	WEIGHT	HYDRAULIC	WATER	VOLTS	HP	AMPS	CONNECTION	NOTES
B1	PRESSURE WASHER	OFOI	—	—	—	—	1” SUPPLY	480	7.5	11	HARD WIRED	SEE NOTE #1 – 15 AMP DISCONNECT
B2	WHEEL BLASTER	OFOI	—	—	—	—	—	480	—	—	—	SEE NOTE #1 – 25 AMP DISCONNECT
B3	CONVEYOR HYDRAULIC UNIT	OFOI	—	—	—	—	—	480	25	34	HARD WIRED	SEE NOTE #1 – 50 AMP DISCONNECT
B4	CONVEYOR CHAIN TENSION UNIT	OFOI	—	—	—	—	—	—	—	—	—	SEE NOTE #1 – LOW VOLTAGE
B5	HYDRO POWER PACK	OFOI	—	—	—	—	—	480	—	5	—	SEE NOTE #1 – 20 AMP DISCONNECT
B6	CHILLER/COOLER	OFOI	—	—	—	—	—	—	—	—	—	
B7	HYDRO COOLER	OFOI	—	—	—	—	—	—	—	—	—	
B8	AIR TREE	OFOI	—	—	—	—	—	—	—	—	—	
B9	JUNCTION BOX	OFOI	—	—	—	—	—	480	—	7	—	SEE NOTE #1 – 20 AMP DISCONNECT
B10	SOAP CONTROL BOX	OFOI	—	—	—	—	—	480	—	1.5	—	SEE NOTE #1 – 20 AMP DISCONNECT
B11	SOAP BOARD 1	OFOI	—	—	—	—	—	—	—	—	—	SEE NOTE #2 (SELF CONTAINED DISCONNECT)
B12	HYDRA FLEX PUMPS	OFOI	—	—	—	—	—	—	—	—	—	TOTAL OF THREE
B13	SOAP BOARD 2	OFOI	—	—	—	—	—	—	—	—	—	
B14	TIRE SHINE UNIT	OFOI	—	—	—	—	—	—	—	—	—	
B15	NOT USED	—	—	—	—	—	—	—	—	—	—	
B16	DOSITRON	OFOI	—	—	—	—	—	—	—	—	—	
B17	WATER MANIFOLD	OFOI	—	—	—	—	—	—	—	—	—	
B18	RECLAIM UNIT	OFOI	—	—	—	—	1 1/2”	480	5	7.6	HARD WIRED	SEE NOTE #2 (SELF CONTAINED DISCONNECT) – 480 FROM MDP AND 120 VOLT – 25 AMP DISCONNECT
B19	BOOSTER PUMP	OFOI	—	—	—	—	—	480	5	7.6	—	SEE NOTE #1 – 10 AMP – 15 AMP DISCONNECT
B20	MUDDY DUCK – NOT USED	OFOI	—	—	—	—	—	—	—	—	—	SEE NOTE #1
B21	RO UNIT	OFOI	—	—	—	—	1 1/2”	480	5	7.6	—	SEE NOTE #2 – 480V FROM MDP – 20 AMP DISCONNECT
B22	750 GALLON TANK	OFOI	—	—	—	—	750	—	—	—	—	
B23	AIR COMPRESSOR	OFOI	—	—	—	—	—	480	7.5	11.0	HARD WIRED	SEE NOTE #2 (1 UNIT – 2 MOTORS) – 15 AMP DISCONNECT, PLUS 2 – 120V, 1 AMP RECEPTACLES (1 FOR EACH)
B24	AIR MANIFOLD	OFOI	—	—	—	—	—	—	—	—	—	
B25	WATER SOFTNER – NOT USED	OFOI	—	—	—	—	—	—	—	—	—	IN MARKETS WHERE NEEDED
ELECTRICAL ROOM KEYNOTES												
ID	EQUIPMENT	FURNISHED	MANUFACTURER	MODEL	WEIGHT	HYDRAULIC	WATER	VOLTS	HP	HP	CONNECTION	NOTES
C1	MAIN DISTRIBUTION PANEL	CFCI	—	—	—	N/A	N/A	277/480	—	800	—	800 AMP SERVICE
C2	TELEPHONE BACKBOARD	CFCI	—	—	—	N/A	N/A	—	—	—	—	½” X 4’ X 8’ FIRE RETARDANT TREATED PLYWOOD
C3	MCC PANEL	OFCI	—	—	—	N/A	N/A	480	—	400	—	
C4	CONTROL PANEL	OFOI	—	—	—	N/A	N/A	120	—	5	—	
C5	ELECTRICAL PANEL “L1”	CFCI	—	—	—	N/A	N/A	120/208	—	400	—	400 AMPS
C6	TRANSFORMER	CFCI	—	—	—	N/A	N/A	480	—	—	—	
C7	ELECTRICAL PANEL “L2”	CFCI	—	—	—	N/A	N/A	120/208	—	125	—	125 AMPS
C8	ELECTRICAL PANEL “L3”	CFCI	—	—	—	N/A	N/A	120/208	—	100	—	100 AMPS
C9	NOT USED	—	—	—	—	—	—	—	—	—	—	
CONTRACTOR TO VERIFY COMPLETE EQUIPMENT LIST WITH QUICK QUACK REPRESENTATIVE PRIOR TO START OF CONSTRUCTION				N/A – NOT APPLICABLE OF OWNER FURNISHED CF – CONTRACTOR FURNISHED				OI – OWNER INSTALLED CI – CONTRACTOR INSTALLED		NOTES: 1. PROVIDE DISCONNECT – FROM MCC PANEL 2. PROVIDE DISCONNECT – FROM MDP		

GENERAL NOTES

1. THE INFORMATION CONTAINED ON THIS SHEET IS FOR EQUIPMENT LOCATION REFERENCE. VERIFY LOCATION OF ALL ELECTRICAL, CONDUIT, & PIPING REPRESENTED IN THESE DOCUMENTS W/ OWNER PRIOR TO INSTALLATION. PERFORM AN ON-SITE MEETING WITH THE OWNER, REPRESENTATIVE, GC, AND SUBCONTRACTORS TO REVIEW THE EXTENT OF THE EQUIPMENT MATRIX & FINALIZE MATERIALS NECESSARY TO INSTALL ALL INFRASTRUCTURE FOR A COMPLETE OPERATION OF THE EQUIPMENT.
2. ALL NECESSARY COORDINATION SINGLE LINE DRAWING OR DIAGRAMS FOR THE SYSTEM OPERATION SHALL BE PROVIDED BY THE VENDOR OR SUBCONTRACTOR & FULLY VERIFIED BY THE GENERAL CONTRACTOR AND OWNER.
3. THE TUNNEL FLOOR SLOPES FROM ONE END TO THE OTHER AT 1" PER 15 FEET.
4. REFER TO SHEET A200 FOR ADDITIONAL INFORMATION SUCH AS DIMENSIONS, WALL TYPES, SECTION CUTS, ETC
5. TRENCH GRATES, UNLESS OTHERWISE NOTED, WILL BE PROVIDED BY THE OWNER.
6. ELECTRICAL CONTRACTOR TO SUPPLY & INSTALL CONDUITS AND WIRE FROM MCC AND MAIN DISTRIBUTION PANEL TO EQUIPMENT IN SHOWROOM REQUIRING ELECTRICAL SERVICE, INCLUSIVE OF ALL DISCONNECTS
7. ALL ELECTRICAL CONDUIT TO BE RUN IN CMU WALLS OR UNDER SLAB
8. GENERAL CONTRACTOR AND ELECTRICAL CONTRACTOR TO PROVIDE CONDUITS, WIRES AND MAKE ALL FINAL CONNECTIONS
9. GENERAL CONTRACTOR TO INCORPORATE 5 DISCONNECTS THE WEEK AFTER QUICK QUACK SCHEDULE
10. ELECTRICAL CONTRACTOR TO INSTALL DISCONNECTS THE WEEK AFTER QUICK QUACK STANDUP CREW
11. ALL DISCONNECTS, BOXES AND SWITCHES TO BE NEMA 4X RATED
12. ABSOLUTELY NO WIRE NUTS ON ANY CONNECTIONS TO MOTORS OVER 5HP. SPLIT BOLTS ARE REQUIRED
13. NO 90 DEGREE ELBOWS ON ANY CHASES, MUST USE 90 SWEEPS.
14. THE WATER SOFTENER IS AN OWNER FURNISHED CONTRACTOR INSTALLED ITEM. AT GROUND BREAK, GC SHALL TEST THE LOCAL WATER FOR HARDNESS AND TDS AND REPORT THAT INFORMATION BACK TO QUICK QUACK FOR ORDERING. THE CONTRACTOR WILL BE RESPONSIBLE FOR COORDINATING THE DELIVERY AND INSTALLATION OF THE WATER SOFTENER AT EACH LOCATION AS NEEDED.

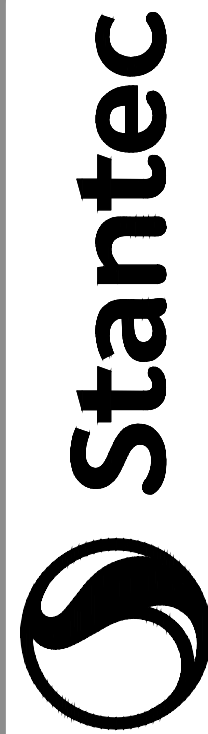

Architecture Inc.
3133 West Frye Road, Suite 300
Chandler, AZ. 85226-5110

www.stantec.com

The Contractor shall verify and be responsible for all dimensions. DO NOT scale the drawing - any errors or omissions shall be reported to Stantec without delay. The Copyrights to all designs and drawings are the property of Stantec. Reproduction

[illegible]

Client/Project
QUICK QUACK CARWASH #44-299
23825 CATT ROAD
WILDOMAR, CA

Permit-Seal

Project Number: 2007130215

File Name:

Dwn. Chkd. Dsgn. YY.MM.DD

Revision Sheet

Revision Sheet

A701 of




West Elevation




North Elevation


Color Legend:

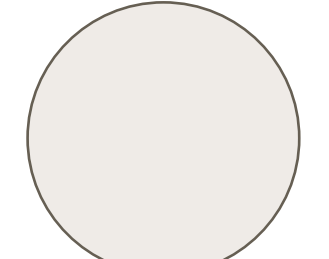


Sherwin Williams #7004
"Snowbound"

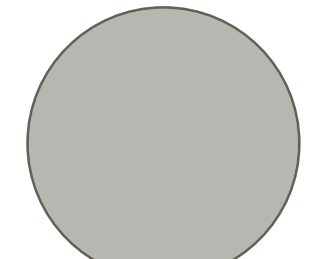


Sherwin Williams #7658
"Gray Clouds"

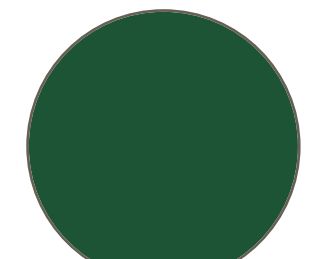


Sherwin Williams
"Quick Quack Green"

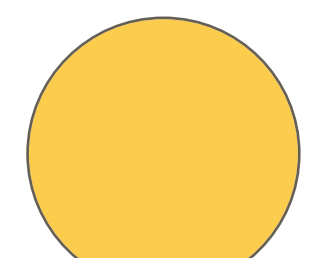

Sherwin Williams #6902
"Decisive Yellow"

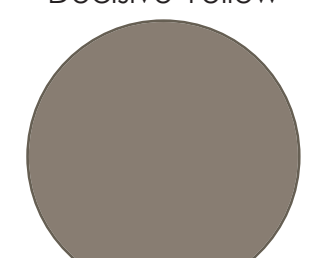


Sherwin Williams #7025
"Backdrop"

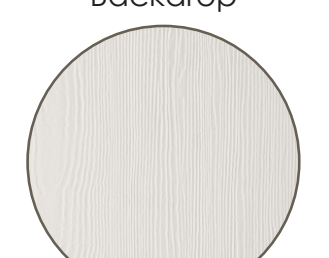

Hardie Panel Vertical Siding
"Arctic White"



Hardie Panel Vertical Siding
SW #7025 "Backdrop"

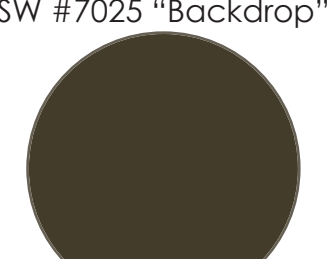

AEP Span Wide Batten
"Dark Bronze"



Coronado Stone Veneer -
County Rubble "Aspen"



Quick Quack Carwash
Site# 44-299
23825 Catt Road
Wildomar, CA




East Elevation




South Elevation


Color Legend:

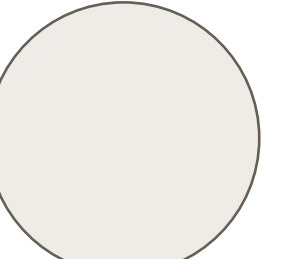


Sherwin Williams #7004
"Snowbound"

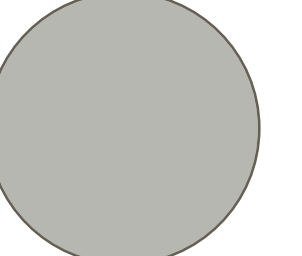


Sherwin Williams #7658
"Gray Clouds"

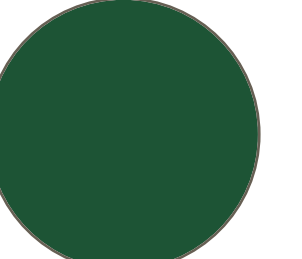

Sherwin Williams
"Quick Quack Green"

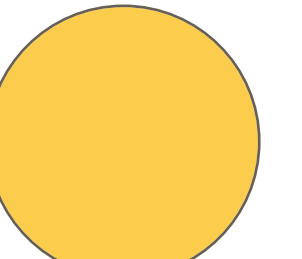


Sherwin Williams #6902
"Decisive Yellow"

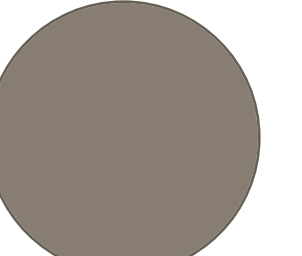


Sherwin Williams #7025
"Backdrop"



Hardie Panel Vertical Siding
"Arctic White"

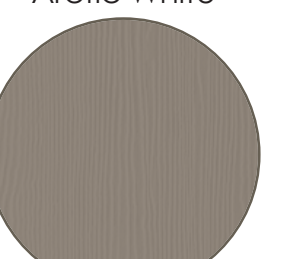

Hardie Panel Vertical Siding
SW #7025 "Backdrop"

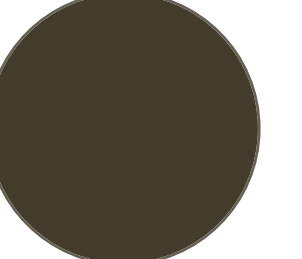

AEP Span Wide Batten
"Dark Bronze"



Coronado Stone Veneer -
County Rubble "Aspen"



Quick Quack Carwash
Site# 44-299
23825 Catt Road
Wildomar, CA



South Elevation



West Elevation




North Elevation




East Elevation


Color Legend:

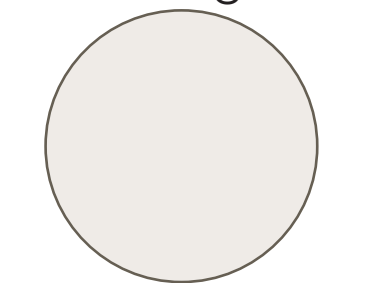


Sherwin Williams #7004
"Snowbound"

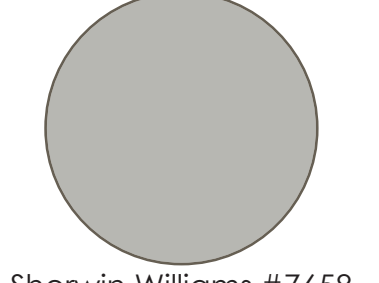


Sherwin Williams #7658
"Gray Clouds"

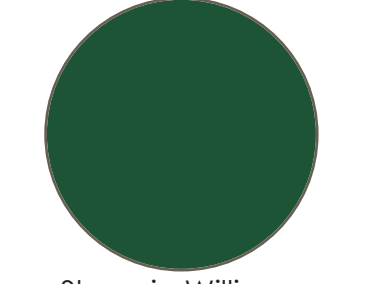

Sherwin Williams
"Quick Quack Green"

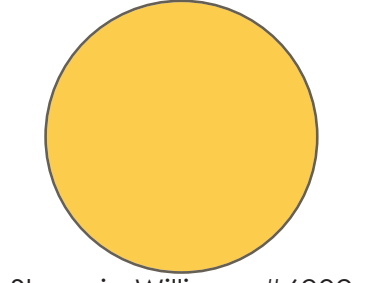


Sherwin Williams #6902
"Decisive Yellow"

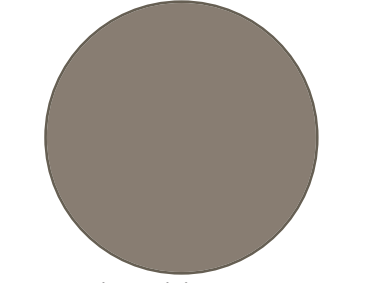


Sherwin Williams #7025
"Backdrop"



Hardie Panel Vertical Siding
"Arctic White"

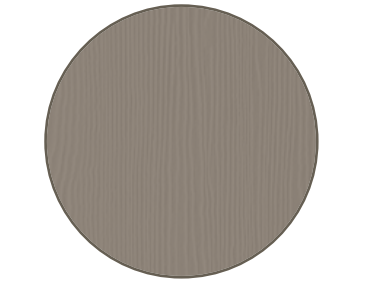

Hardie Panel Vertical Siding
SW #7025 "Backdrop"

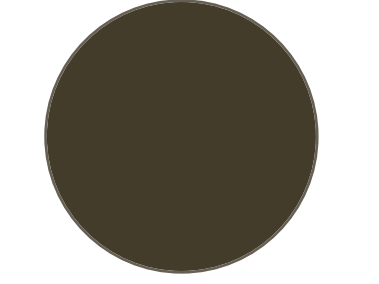

AEP Span Wide Batten
"Dark Bronze"




Coronado Stone Veneer -
County Rubble "Aspen"



Quick Quack Carwash
Site# 44-299
23825 Catt Road
Wildomar, CA


E:\Shared_Drives\Jobs 2022-23\22609\VE Planning\ES1.2.dwg
2022/12/02 3:57 PM By: Chris Gifford

ORIGINAL SHEET -- ARCH D

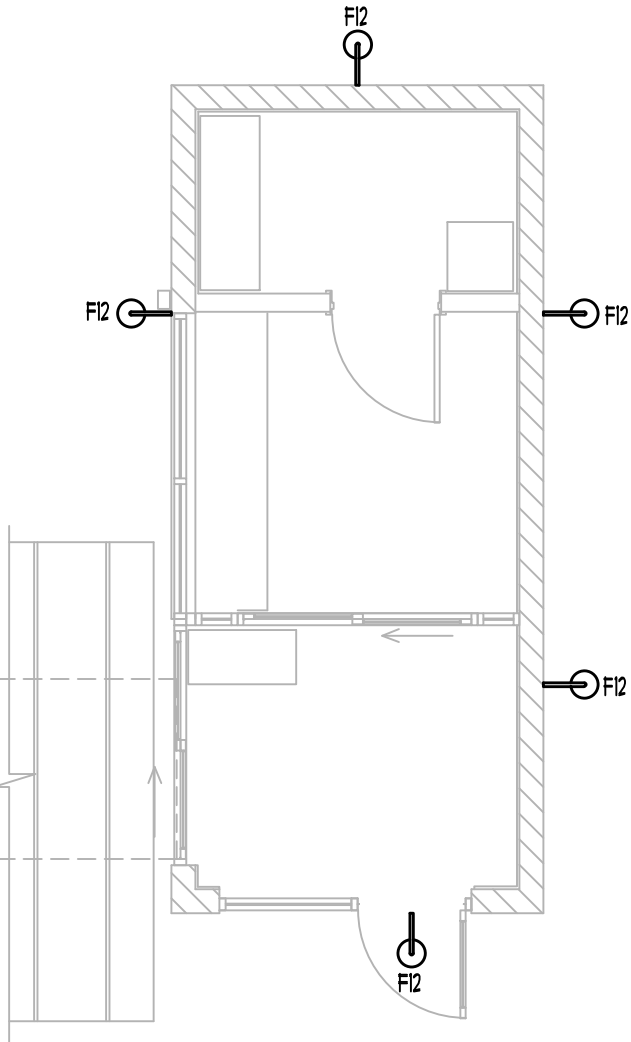

QUARTERBACK STATION
EXTERIOR LIGHTING PLAN
SCALE: 3/16"=1'-0"

B
ES1.2

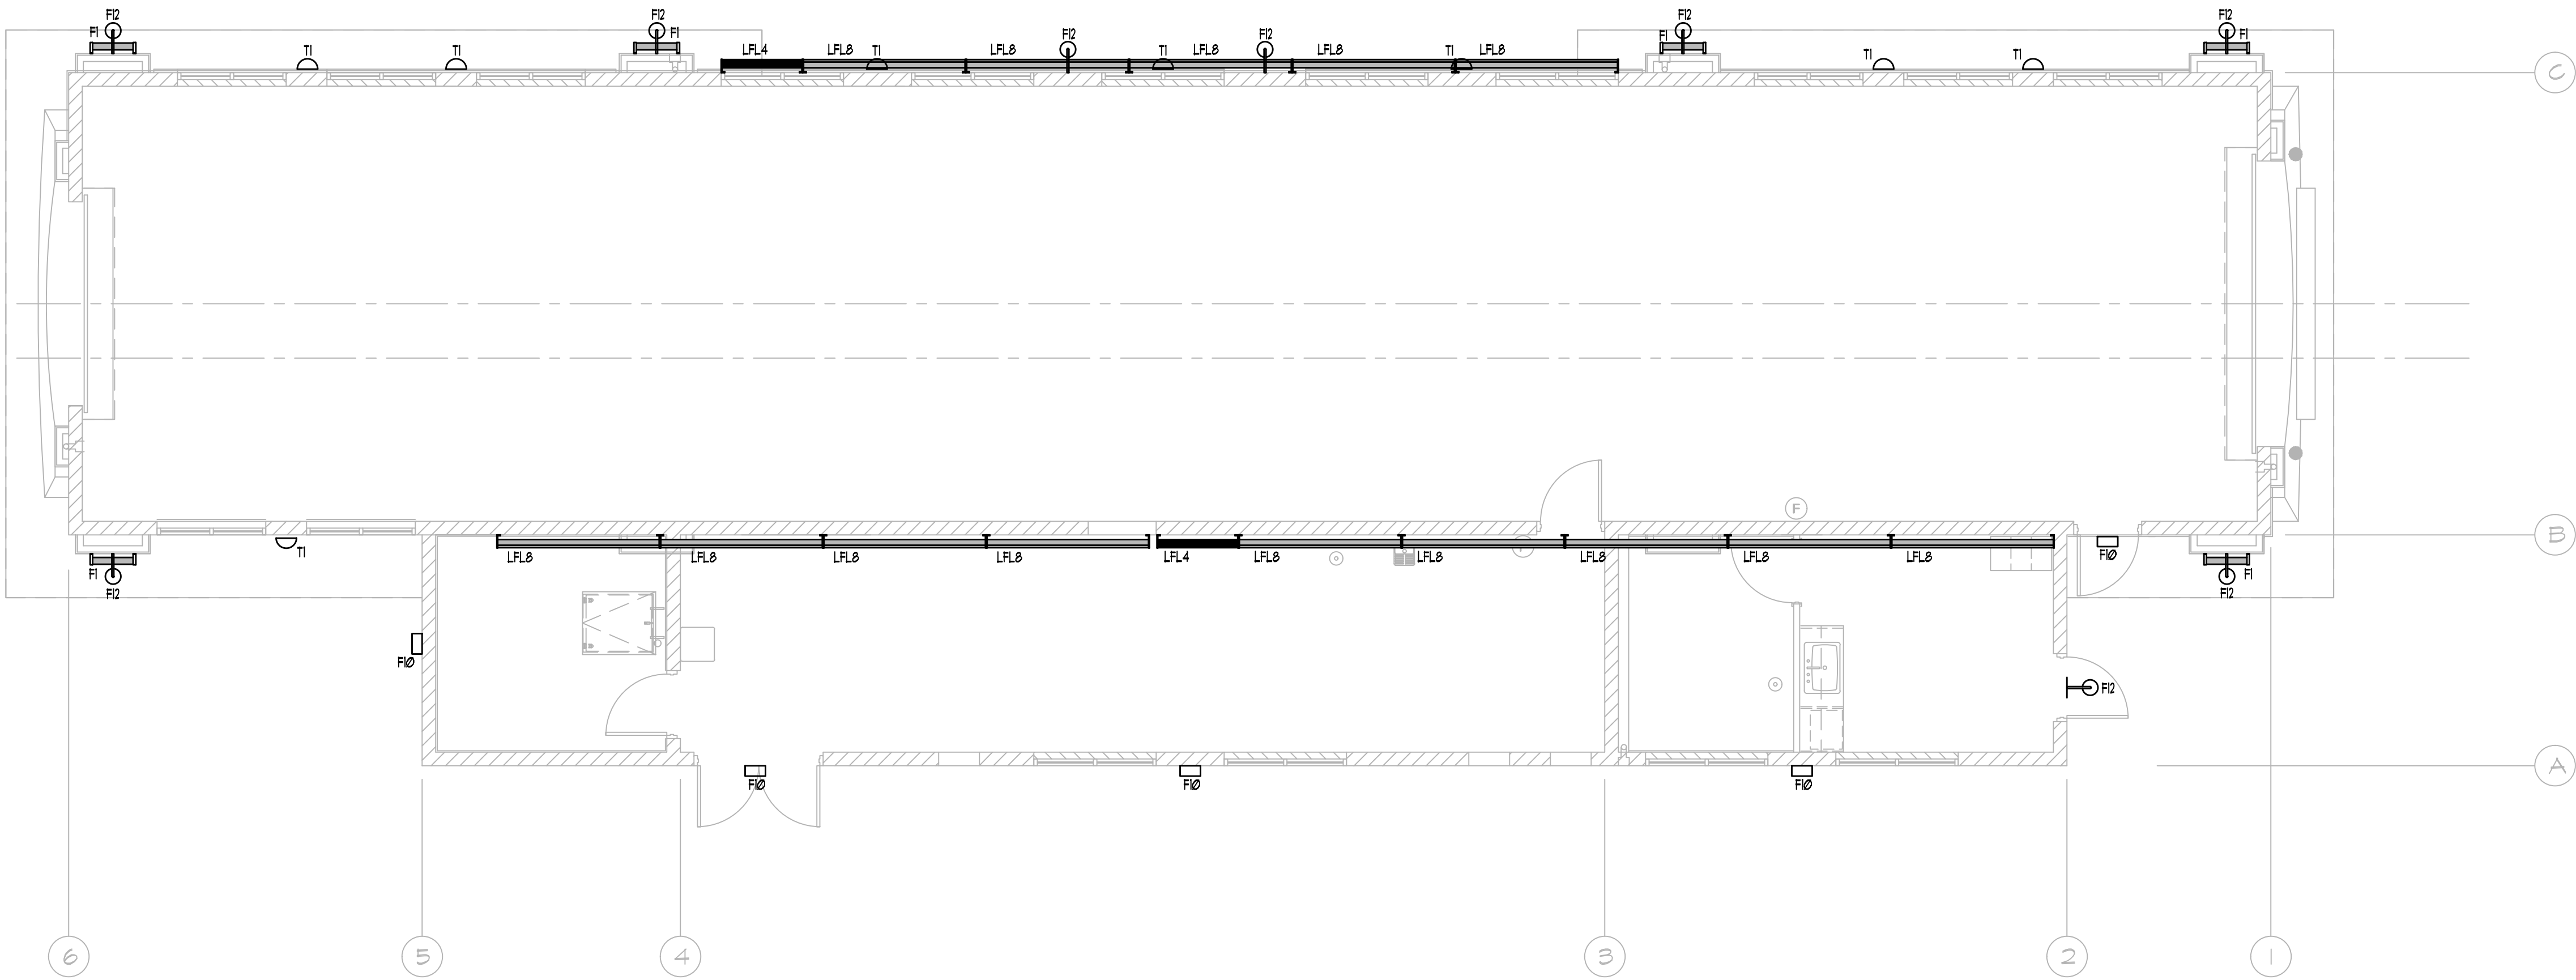


BUILDING EXTERIOR LIGHTING PLAN
SCALE: 3/16"=1'-0"

A
ES1.2

LIGHTING FIXTURE SCHEDULE							
SYMBOL OR TAG LETTER	MANUF.	CATALOG NUMBER	LAMP DATA		WATTS	MOUNTING	DESCRIPTION
			NO.	TYPE			
FI	SECURITY LTG	SLED-HE-24-DO-U-F9-5K	LED	LED	10	BRACKET ON WALL	2' LINEAR FLOOD, WALL/WASH FLOODLIGHT WITH MOUNTING ARM, BRONZE FINISH, MOUNT AT TOP OF PIER COLUMN AIMED DOWN, BRONZE FINISH
FI0	CREE	XSPW-B-4M-3HE-2L-51K-UL-VXX	LED	LED	19	WALL	WALL PACK, 8' MTG HT, BZ- BRONZE, 120-2TTV
FI1	CREE	V132044UNV50K	LED	LED	43	SURFACE	4' WET LOCATION LINEAR W/ STAINLESS LATCHES, PAY CANOPY, VACUUM CANOPY, 6100 LUMEN
FI2	ABOLITE	WAR-616-TL-UNV-50-PGG6-VXX-LD896UL/ GN-A-3-VXX (XXX = color finish TBD)	LED	LED	128	WALL	RUM DOYE WITH GOOSENECK, VERIFY FINISH, 120-2TTV
LFL4	SECURITY LTG	SLED-HE-48-DO-U-F9-5K	LED	LED	11	SURFACE	4' LINEAR FACADE LIGHT, DOWNLIGHT ONLY, SILVER FINISH, REFER TO EXTERIOR ELEVATIONS FOR MOUNTING HEIGHT
LFL8	SECURITY LTG	SLED-HE-96-DO-U-F9-5K	LED	LED	34	SURFACE	8' LINEAR FACADE LIGHT, DOWNLIGHT ONLY, SILVER FINISH, REFER TO EXTERIOR ELEVATIONS FOR MOUNTING HEIGHT
SF	L8I	MRS-LED-18L-SIL-FI-50-10CRI-SINGLE-16 POLE, 24" BASE	LED	LED	135	POLE	SINGLE POLE LIGHT FIXTURE, DIRECT ARM MOUNT, BRONZE FINISH
SF2C	L8I	MRS-LED-18L-SIL-FI-50-10CRI-D180-16 POLE, 24" BASE	LED	LED	210	POLE	(2) HEAD POLE LIGHT FIXTURE, DIRECT ARM MOUNT, BRONZE FINISH
TI	L8I	X18-LED-2L-FI11-UNV-D1M-50-80CRI-M5V	LED	LED	5	WALL	RADIAL SCORCE, DOWNLIGHT ONLY, (WINDOW CANOPY/TRELLIS) 120-2TTV.

ALL EXTERIOR LIGHT FIXTURES TO HAVE A BRONZE FINISH

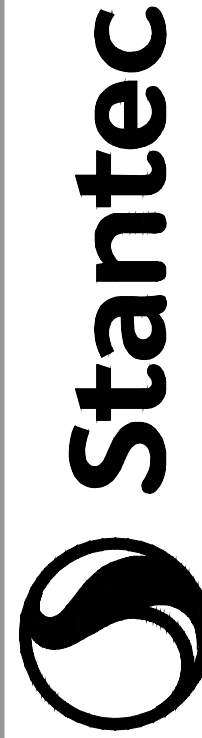

Architecture Inc.
3133 West Frye Road, Suite 300
Chandler, AZ 85226-5110
TEL: 480.687.7100
www.stantec.com

The Contractor shall verify and be responsible for all dimensions, DO NOT scale drawings. Any errors or omissions shall be reported to Stantec immediately. The Contractor shall be responsible for all dimensions and locations of all fixtures or uses for any purpose other than that authorized by Stantec's specification.



Client/Project
QUICK QUACK CARWASH #44-299
23825 CATT ROAD
WILDOMAR, CA

Title
BUILDING EXTERIOR LIGHTING PLAN

Permit-Seal



Date Signed: 12/2/2022

Project Number: 2007130215

File Name:

Dwn. Chkd. Dsgn. YY.MM.DD

Drawing No.

Revision Sheet

ES1.2 of

SLED

HIGH EFFICIENCY LINEAR LED FACADE FIXTURE

FEATURES

- The SLED Linear LED Lighting System offers a discrete and minimalist design to maximize the lighting effect for marketing your building as your brand while keeping energy usage and maintenance to a minimum.
- Thanks to its intuitive "plug and play" mounting design with integral driver system, installation is quick and simple and only requires that power be brought to one fixture in each continuous row.
- The unique fixture design and the long Life Mid-Power LED source minimizes maintenance to only an occasional cleaning of outer lens surfaces.
- This successful system is truly a "set it and forget it" solution that is only offered from Security Lighting

DATE:	LOCATION:
TYPE: SLED2/F1	PROJECT: Quick Quack
CATALOG #:	SLED-HE-24-DO-U-PS-5K

SPECIFICATIONS

CONSTRUCTION

- Powder-coated mounting brackets that support power cables
- Fixture to fixture connections are made external to the fixture

OPTICS

- 5000K color temp standard
- Tempered glass lens
- Down only full cut off

INSTALLATION

- Each order ships with a formed drilling template for accurate and quick installation
- All subsequent fixtures quickly plug together in series
- Fixtures are not opened during the installation process
- Complete instructions for fixture installation posted on web site at www.securitylighting.com

ELECTRICAL

- Fully integrated driver for completely self-contained lighting system
- Power feed required only at beginning of each continuous row or stand alone fixture

WARRANTY

- 5 year warranty
- See [HLL Standard Warranty](#) for additional information

ORDERING GUIDE

CATALOG # SLED-HE-24-DO-U-PS-5K

Example: SLED-XX-DO-U-XXXXX

S	LED	HE	24	DO	U	PS	5K
Series	Source	Type	Size	Distribution	Voltage	Finish	Options
S Linear Facade Fixture	LED MidPower	HE High Efficiency	48 4-foot 36 3-foot 24 2-foot	DO Downlight Only (0.5 Watts per foot)	U Universal 120 to 277VAC	PS Platinum Silver DB Dark Bronze WH White BK Black IO Iron Ore RL RAL Color 14	3K 3000K color temp ¹ 4K 4000K color temp ¹

Notes:

- 1 Must Provide RAL color number and powder coat manufacture name at time of quote request
- 2 Color paint chip would need to be provided at time of quote request
- 3 Must only use factory accepted who to maintain water light integrity and product warranty
- 4 5000K color temperature standard
Optional 3000K and 4000K color temp, built to order

KEY DATA

Lumens	834 / 1211
Wattage	3.0
Efficacy (LPW)	83.6 / 82.9
Reported Life (Hours)	L70 >120,000
Input Current Range (Amps)	.036 - .012

Page: 1/2 Rev 01/23/20
SLED, SLED2

© 2020 Security Lighting, a division of Hubbell Lighting, Inc. Specifications subject to change without notice.
2100 Golf Road, Suite 460 • Rolling Meadows, IL 60009-4704 / Tel 1800-LIGHT IT, 1800-544-4548
Fax 847/29-0642 Website www.securitylighting.com

HUBBELL
Lighting

SLED

HIGH EFFICIENCY LINEAR LED FACADE FIXTURE

FEATURES

- The SLED Linear LED Lighting System offers a discrete and minimalist design to maximize the lighting effect for marketing your building as your brand while keeping energy usage and maintenance to a minimum.
- Thanks to its intuitive "plug and play" mounting design with integral driver system, installation is quick and simple and only requires that power be brought to one fixture in each continuous row.
- The unique fixture design and the long life Mid-Power LED source minimizes maintenance to only an occasional cleaning of outer lens surfaces.
- This successful system is truly a "set it and forget it" solution that is only offered from Security Lighting

DATE: 5/26/2016 LOCATION:
 TYPE: SLED-U/LF4 PROJECT: Quick Quack
 CATALOG #: SLED-HE-48-DO-U-PS-5K

SPECIFICATIONS

CONSTRUCTION

- Powder-coated mounting brackets that conceal power cables
- Fixture to fixture connections are made external to the fixture

OPTICS

- 5000K color temp standard
- Tempered glass lens
- Down only full cut off

INSTALLATION

- Each order ships with a formed drilling template for accurate and quick installation
- All subsequent fixtures quickly plug together in series
- Fixtures are not opened during the installation process
- Complete instructions for fixture installation posted on web site at www.securitylighting.com

ELECTRICAL

- Fully integrated driver for completely self-contained lighting system
- Power feed required only at beginning of each continuous row or stand alone fixture

WARRANTY

- 5 year warranty
- See [all Standard Warranty](#) for additional information

ORDERING DESCRIPTION

CATALOG # SLED-HE-48-DO-U-PS-5K

Example: S-LED-XXX-DO-U-XXXX

S	LED	HE	48	DO	U	PS	5K
Series	Source	Type	Size	Distribution	Voltage	Finish	Options
S Linear Facade Fixture	LED Mid-Powered	HE High Efficiency	48 48" long 36 3-foot 24 2-foot 36 8-foot	DO Downlight Only 825 Watts per foot	U Universal 120 to 277 Volt	PS Platinum Seal DB Dark Bronze WH White BK Black IO Iron Ore RL RAL Color 14	3K 3000K color temp ² 4K 4000K color temp ²

Notes:

- 1 Must Provide RAL color number and powder coat manufacture name at time of quote request
- 2 Color exact color would need to be provided at time of quote request
- 3 Must only use factory supplied whip kit to maintain water tight integrity and product warranty
- 4 Must be order, 4 to 8 week lead time
Optional 3000K and 4000K color temp, built to order

Accessories (Order Separately)

☒ **93073838** Href -LED Whip Kit power feed assembly.
 One required per stand alone fixture or linear run for use with SLED HE 3

KEY DATA	
Lumens	834 / 12ft
Wattage	30
Efficacy (LPW)	83.6 / 82.9
Reported Life (Hours)	L70 >120,000
Input Current Range (Amps)	0.36 - 0.12

Page 1/2 Rev. 01/21/20
 SLED_SPEC

© 2020 Security Lighting, a division of Hubbell Lighting, Inc. Specifications subject to change without notice.
 200 Golf Road, Suite 460 • Rolling Meadows, IL 60008-4704 / Tel 1800 LIGHT IT, 1.800.544.4848
 Fax 847.279.0642 Website www.securitylighting.com

HUBBELL
Lighting



Catalog #: **XWS LED 2L FTW UNV DIM 50 80CRI MSV**
Project: **Quick Quack**

Prepared By: _____ Date: _____ Type: **F10**

Mirada Small Wall Sconce (XWS)

Outdoor LED Wall Light





OVERVIEW	
Lumen Output Range	2,000 - 6,000
Wattage Range	15 - 52
Efficacy range (LPW)	119 - 151
Luminaire Weight lbs (kg)	8 (3.6)

QUICK LINKS

[Ordering Guide](#)
[Performance](#)
[Photometrics](#)
[Dimensions](#)

FEATURES & SPECIFICATIONS

Construction

- Rugged die-cast aluminum housing.
- Fixtures are finished with LSI's DuraGrip® polyester powder coat finishing process. The DuraGrip finish withstands extreme weather changes without cracking or peeling. Other standard LSI finishes available. Consult factory.
- Extended housing available with 1/2" threaded hubs for surface conduit and rated wire.
- Standard luminaire shipping weight: 10 lbs in carton.
- Max luminaire shipping weight (with back housing): 20 lbs in carton.

Optical System

- Choice of acrylic lens or high impact resistant polycarbonate lens.
- The lens is fully gasketed with a one-piece solid silicone gasket to keep out moisture and dust, providing an IP65 rating for the luminaire.
- Reflector system with recessed light engine reduces glare and brightness.
- Forward Throw Wide and Medium distributions available.
- Optional diffused lens for reduced LED pixilation over the lens and maximum visual comfort.
- Zero uplight.
- Available in 5000K, 4000K, 3500K, 3000K and 2700K color temperatures per ANSI C87.37.
- Minimum CRI of 80

Electrical

- High-performance driver features over-voltage, short-circuit and over temperature protection.
- 0-10V dimming (10% - 100%) standard.
- Standard Universal Voltage (120-277 VAC) Input 50/60 Hz or optional High Voltage (347-480 VAC).
- L70 Calculated Life: >60k Hours
- Total harmonic distortion: <20%
- Operating temperature: -40°C to +50°C (-40°F to +122°F).
- Power factor: >90
- Input power stays constant over life.
- Optional 10kV surge protection device meets a minimum Category C2 Low operation (per ANSI/IEEE C62.41.2).
- High-efficiency LEDs mounted to metal-core circuit board to maximize heat dissipation.
- Driver is fully enclosed in potting material for moisture resistance. Driver complies with FCC standards. Accessible driver and electrical components.
- Optional Dual Drivers/Circuit/Power Feeds.
- Optional battery backup provides 90-minutes of constant power to the LED system, ensuring code compliance. A test switch/indicator button is installed on the housing for ease of maintenance. Standard battery rated for 0° to 50° with cold weather battery rated for -20° to 50°. 120-277V Only.

Controls

- Optional integral passive infrared Bluetooth™ motion and photocell sensor. Fixtures operate independently and can be commissioned via iOS or Android configuration app.

- LSI's AirLink™ wireless control system options reduce energy and maintenance costs while optimizing light quality 24/7.

Installation

- Universal wall mounting plate mounts directly to vertical surface or 4" junction box (octagonal or square).
- Luminaire hinges to the top of the mounting plate and is secured via two flush mount screws that help to conceal the hardware and prevent over tightening during installation.

Warranty

- LSI luminaires carry a 5-year limited warranty. Refer to <https://www.lsiCorp.com/resources/terms-conditions-warranty/> for more information.

Listings

- Listed to UL 1598 and UL 8750.
- Meets Bay American Act requirements.
- IDA compliant; with 2700K or 3000K color temperature selection.
- Title 24 Compliant; see local ordinance for qualification information.
- Suitable for wet locations.
- IP65 rated luminaire per IEC 60598-1.
- IK10 rated luminaire per IEC 62682.
- mechanical impact code with clear polycarbonate lens (MTP).
- Design/Lists Consortium™ (DLC) qualified product. Not all versions of this product are DLC qualified. Please check the DLC Qualified Products List at www.designlights.org/PLC to confirm which versions are qualified.



LSI Industries Inc. 10000 Alliance Rd. Cincinnati, OH 45242 • www.lsiCorp.com

(513) 372-3200 • ©2020 LSI industries Inc. All Rights Reserved. Specifications subject to change without notice.

Page 1 of 6 Rev. 09/28/21

SPEC.10374_A.1



Catalog #: **MRS LED 18L SFT UNV DIM 50 70CRI MV**

Prepared By: _____ Date: _____ Type: **SF**

Project: Quick Quack

Mirada Small Area (MRS)

Outdoor LED Area Light










OVERVIEW	
Lumen Package	6,000 - 24,000
Wattage Range	41 - 196
Efficiency Range (LPW)	112 - 156
Fixture Weight lbs (kg)	20 (9.1)

FEATURES & SPECIFICATIONS

Construction

- Rugged die-cast aluminum housing contains factory prewired driver and optical lens. Cast aluminum wiring access door located underneath.
- Fixtures are finished with LSI's DuraGrip® polyester powder coat finishing process. The DuraGrip finish withstands extreme weather changes without cracking or peeling. Other standard LSI finishes available. Consult factory.
- Shipping weight: 27 lbs in carton.

Optical System

- State-of-the-Art one piece silicone optic sheet delivers industry leading optical control with an integrated gasket to provide IP66 rated seal.
- Proprietary silicone refractor optics provide exceptional coverage and uniformity in distribution types 2, 3, 5W, and T1. Silicone optical material does not yellow or crack with age and provides a typical light transmittance of 93%.
- Zero uplight.
- Available in 5000K, 4000K, and 3000K color temperatures per ANSI C78.377
- Minimum CRI of 70.
- Integral low-voltage (L) and house-side shield (H) options available for improved backlight control without sacrificing street side performance. See page 3 for more details.

Electrical

- High-performance driver features over-voltage, under-voltage, short-circuit, and over temperature protection.
- 0-10V dimming (10% - 100%) standard.

QUICK LINKS

[Ordering Guide](#)
[Performance](#)
[Photometrics](#)
[Dimensions](#)

Warranty

- LSI luminaires carry a 5-year limited warranty. Refer to <https://www.lsicorp.com/resources/terms-conditions-warranty/> for more information.

Listings

- Listed to UL 1598 and UL 8750.
- Meets Buy American Act requirements.
- IDA compliant, with 3000K color temperature selection.
- Title 24 Compliant; see local ordinance for qualification information.
- Suitable for wet locations.
- IP66 rated Luminaire per IEC 60598-1.
- 33 rated for ANSI C136.31 high vibration applications are qualified.
- DesignLights Consortium® Listings in progress.

Specifications and dimensions subject to change without notice.

LSI Industries Inc. 10000 Alliance Rd. Cincinnati, OH 45242 • www.lsi-industries.com

(513) 372-3200 • ©2020 LSI Industries Inc. All Rights Reserved. Specifications subject to change without notice.

Page 1/8 Rev. 07/01/21
SPEC. 1005.A.0602

VT3-20

LED Vaportite

Product Description

The VT3-20 LED Linear Vaportite is designed to give long lasting, energy efficient light in demanding locations. This IP65 rated fixture is dust and water tight and replaces legacy fluorescent strip lights in car wash operations, garages, maintenance facilities, canopies, locker rooms and stairwells.

Construction

- Fully gasketed polycarbonate housing
- Ten captive stainless steel latches ensure a water tight seal
- Eight drill through knockouts available (6 on back, 1 on each end)

Optical System

- UV stabilized, frosted polycarbonate diffuser
- Wapopted lens provides 5% uplight
- 80+ CRI

Electrical

- High efficacy using latest generation mid power LED's
- Universal input 120-277VAC, THD <20%, power factor >0.9
- Dimmable to 10% via 0-10VDC dimming
- TM-21 Projected L70,000 life > 100,000 hours
- LM-79, LM-80 testing performed in accordance with IESNA standards

Finish

- Light grey, gloss polycarbonate body with frosted lens

Installation

- Toolless surface mount installation via spring steel clips
- Clips contain mounting hook for cable suspension
- Can be surface mounted to walls and ceilings for application variability
- Operating temperature rating of -40°F to 104°F (-40°C to 40°C)
- For installations where power surge may be possible, NICOR recommends installing additional surge protection at the electrical distribution panel

Warranty

- 5-year limited system warranty standard
- Warranty does not cover product failure due to an overvoltage event (power surge)

Project _____

Catalog _____

Type F11 _____

Type _____

Date _____

CLASSIC SERIES

DCSHM

ROUND LED WALLPACK LUMINAIRE

PROJECT

QUICK QUACK

DATE

TYPE

T1

NOTES

REV: 06/2021

AVAILABLE IN QUICKSHIP

When Specifying Options, Please Check with Factory for Availability and Lead Time. Any finish other than Paraflex finishes orders are non-cancelable and non-refundable. Any modified product, any selected options added to standard products, them are non-cancelable and non-refundable. All RMA, Return Material Authorization, must be factory approved.

ORDERING GUIDE

Sample Part # DCSHM-24W-40K-8Z-D1

MODEL	WATTAGE	COLOR TEMPERATURE (CCT)	HOUSING COLOR	OPTIONS & ACCESSORIES
DCSHM	24W	50K	SL	
12W 10 Watts	27K 2000K: WARM WHITE	BZ BRONZE (STANDARD)	MS MOTION SENSOR	
24W 14 Watts	30K 3000K: NEUTRAL WHITE	WH WHITE	MS-DZ MOTION SENSOR WITH BLEVEL DIMMING	
36W 18 Watts	35K 3000K: NEUTRAL WHITE	BL BLACK	D2 0-10V DIMMING	
48W 24 Watts	40K 4000K: NEUTRAL WHITE	SL SILVER	D2 0-10V DIMMING	
60W 30 Watts	50K 5000K: COOL WHITE	CC CUSTOM COLOR	EM EMERGENCY BATTERY PACK	
	57K 5000K: DAYLIGHT		V1* 480V/4V INPUT (20/27V STANDARDS)	
			*NOT AVAILABLE WITH EM OR MOTION SENSOR	

PRODUCT SPECIFICATIONS

NOMINAL WATTAGE	SYSTEM WATTAGE	CCT	LUMENS	EFFICACY	DLC V9.0 LISTING
12W	11.65	3000K	1,300.00	112.05	PREMIUM
12W	12.65	4000K	1,686.50	127.60	PREMIUM
12W	13.50	5000K	1,668.80	135.75	PREMIUM
24W	23.68	3000K	2,802.00	118.33	PREMIUM
24W	25.08	4000K	3,540.00	141.24	PREMIUM
24W	26.08	5000K	3,089.11	130.46	PREMIUM
36W	34.27	3000K	4,333.00	122.44	PREMIUM
36W	36.27	4000K	4,413.15	128.78	PREMIUM
36W	38.27	5000K	4,633.81	134.71	PREMIUM
48W	44.20	3000K	5,654.00	120.26	PREMIUM
48W	46.20	4000K	5,856.00	128.57	PREMIUM
48W	48.20	5000K	5,178.41	131.58	PREMIUM
60W	56.20	3000K	7,005.00	125.16	PREMIUM
60W	58.20	4000K	7,335.25	129.43	PREMIUM
60W	60.20	5000K	7,573.81	135.90	PREMIUM

PRODUCT DIMENSIONS

POWER

POWER FACTOR >0.90 - THD <20

PARAFLEX does not warrant or represent that the information is true, correct or accurate. This information may change without notice and PARAFLEX is not to any way liable for the accuracy of any information printed and stated or in any way interpreted or used.

A 3 Luger Rd. #1 - Denville, NJ 07834


E info@paraflex.com

W www.paraflex.com

P 973-940-6400

Fast Flexible Focused Lighting

[illegible]

 	
Client/Project QUICK QUACK CARWASH #44-299 QUICK QUACK CARWASH 23825 CATT ROAD WILDOMAR, CA	Title _____ LIGHT FIXTURE SELECTIONS
Permit-S seal	
	 10555 Old Plazaville Road Sacramento, CA 95827-2503 Phone: (916) 308-4468 Fax: (916) 308-4400 www.scceng.com Job No. 26609
Date Signed: 12/2/2022	
Project Number: 2007130215	
File Name: _____	
Dwn. _____	Chkd. _____
Desgn. _____	YY.MM.DD _____
Drawing No.	
Revision	Sheet
ES1.3 of _____	

