

PROPOSED PLANS FOR
WALMART #3882-02

SOUTHWEST CORNER OF BUNDY CANYON DRIVE AND MONTE VISTA DRIVE
CITY OF WILDOMAR, 92595
RIVERSIDE COUNTY, CALIFORNIA

LEGAL DESCRIPTION

THE LAND REFERRED TO HEREIN IS SITUATED IN THE STATE OF CALIFORNIA, COUNTY OF RIVERSIDE, CITY OF WILDOMAR, AND DESCRIBED AS FOLLOWS:

PARCEL A:
THOSE PORTIONS OF LOT 4, LOT 5, LOT 12, LOT 13, LOT BB, LOT CC AND LOT F OF SEDCO TRACT NO.1, IN THE COUNTY OF RIVERSIDE, STATE OF CALIFORNIA, AS SHOWN ON MAP ON FILE IN BOOK 10, PAGES 58 TO 75 OF MAPS, RECORDS OF RIVERSIDE COUNTY, DESCRIBED AS FOLLOWS:

BEGINNING AT THE INTERSECTION OF THE CENTER LINE OF BUNDY CANYON ROAD WITH THE CENTER LINE OF MONTE VISTA DRIVE; THENCE SOUTHERLY ALONG THE CENTER LINE OF MONTE VISTA DRIVE 490.28 FEET TO THE TRUE POINT OF BEGINNING THENCE N88°49'00"W 32.00 FEET TO THE WESTERLY RIGHT OF WAY OF MONTE VISTA DRIVE; THENCE NORTH 88°51'58" WEST 132.85 FEET; THENCE NORTH 33°55'28" WEST 216.67 FEET; THENCE NORTH 01°08'02" EAST 62.89 FEET; THENCE NORTH 88°51'58" WEST 346.67 FEET; THENCE NORTHERLY TO A POINT ON THE SOUTHERLY RIGHT OF WAY OF BUNDY CANYON ROAD NORTH 01°11'43" EAST 230.00 FEET; THENCE NORTH 01°08'02" EAST 20.00 FEET TO THE CENTER LINE OF BUNDY CANYON ROAD THENCE WESTERLY ALONG THE CENTERLINE OF BUNDY CANYON ROAD NORTH 88°51'58" WEST 18.19 FEET THENCE SOUTH 01°08'02" WEST 20.00 FEET TO A POINT ON THE SOUTHERLY RIGHT OF WAY OF BUNDY CANYON ROAD; THENCE SOUTH 01°11'23" WEST 412.54 FEET; THENCE NORTH 87°20'55" WEST 642.49 FEET TO THE EASTERLY RIGHT OF WAY OF CHERRY STREET; THENCE NORTH 88°48'53" WEST 20.00 FEET TO THE CENTERLINE OF CHERRY STREET; THENCE SOUTHERLY ALONG THE CENTER LINE OF CHERRY STREET SOUTH 01°11'07" WEST 11.35 FEET TO A POINT ON THE NORTHEASTERLY LINE OF THE LAND CONVEYED TO THE STATE OF CALIFORNIA, BY DEED RECORDED DECEMBER 18, 1953 IN BOOK 1536 PAGE 462 OF OFFICIAL RECORDS OF SAID RIVERSIDE COUNTY; THENCE SOUTHEASTERLY ALONG THE NORTHEASTERLY LINE OF SAID LAND CONVEYED TO STATE OF CALIFORNIA SOUTH 33°55'28" EAST 285.30 FEET TO A POINT ON THE NORTH EASTERLY LINE OF LAND GRANTED TO THE STATE OF CALIFORNIA BY DEED FROM HERVA M. CONLEY RECORDED DECEMBER 18, 1953 AS INSTRUMENT NO. 60330, PER MAP RECORDED IN BOOK 10 PAGES 58 TO 75, INCLUSIVE, OF MAPS, RECORDS OF SAID COUNTY; THENCE SOUTHEASTERLY ALONG SAID LAND GRANTED TO THE STATE OF CALIFORNIA FROM HERVA M. CONLEY THE FOLLOWING 4 COURSES; SOUTH 33°55'28" EAST 246.83 FEET; THENCE SOUTH 37°50'50" EAST 175.41 FEET; THENCE SOUTH 33°55'28" EAST 70.00 FEET; THENCE SOUTH 27°04'54" EAST 100.72 FEET; THENCE SOUTH 33°55'28" EAST 214.43 FEET TO THE CENTERLINE OF CANYON DRIVE; THENCE EASTERLY ALONG THE CENTERLINE CANYON DRIVE SOUTH 88°51'58" EAST 688.68 FEET TO THE INTERSECTION OF THE CENTERLINE OF CANYON DRIVE WITH THE CENTER LINE OF MONTE VISTA DRIVE; THENCE NORTHERLY ALONG THE CENTERLINE OF MONTE VISTA DRIVE NORTH 01°11'00" EAST 829.48 FEET TO THE TRUE POINT OF BEGINNING.

(SAID LAND IS CREATED AND DESCRIBED AS PARCEL "D" IN THAT CERTAIN LOT LINE ADJUSTMENT NO. 4862, RECORDED JULY 13, 2005 AS INSTRUMENT NO. 2005-0559695, OF OFFICIAL RECORDS.)

PARCEL B:
AN EASEMENT FOR INGRESS AND EGRESS AS SET FORTH IN THAT CERTAIN DOCUMENT RECORDED AUGUST 11, 2005 AS INSTRUMENT NO. 05-652927 OF OFFICIAL RECORDS, OVER THE EASTERLY 38.00 FEET OF LOT 12 OF SEDCO TRACT 1, AS SHOWN BY MAP ON FILE IN BOOK 10, PAGES 58-75, OF MAPS, RECORDS OF RIVERSIDE COUNTY, CALIFORNIA.

EXCEPTING THEREFROM, THAT PORTION CONVEYED TO PAUL KEEN ET UX., BY DEED RECORDED JUNE 16, 1969, AS INSTRUMENT NO. 59636, OF OFFICIAL RECORDS,

PARCEL C:
A NON-EXCLUSIVE EASEMENT FOR INGRESS, EGRESS AND PARKING OVER THE COMMON AREA, AS SET FORTH IN THAT CERTAIN DOCUMENT ENTITLED DECLARATION OF COVENANTS, CONDITIONS, RESTRICTIONS AND RECIPROCAL EASEMENTS, RECORDED AUGUST 11, 2005 AS INSTRUMENT NO. 2005-652926 OF OFFICIAL RECORDS,

BENCHMARK:

COUNTY OF RIVERSIDE BENCHMARK.

U.S.C.&G.S. DESIGNATION: 1254 (USCGS) RESET 1964
RIVERSIDE COUNTY DESIGNATION: E-21


STANDARD DISC LOCATED AT WILDOMAR, IN THE SOUTHWEST CORNER OF THE INTERSECTION OF CENTRAL STREET AND PALAMAR STREET, 55 FEET SOUTH OF THE CENTERLINE OF CENTRAL STREET, 79 FEET WEST OF THE CENTERLINE OF PALAMAR STREET, 142 FEET NORTHEAST OF THE WILDOMAR SCHOOL AND ABOUT 123 FEET SOUTH OF THE POST OFFICE. A STANDARD DISK SET IN DRILL HOLE IN THE BASE IF THE WILDOMAR SCHOOL BELL TOWER, 6 INCHES WEST OF THE NORTH WEST CORNER OF THE TOWER.

ELEVATION = 1,255.326 FEET NGVD29 DATUM

BASIS OF BEARINGS

THE BASIS OF BEARINGS FOR THIS MAP IS CALIFORNIA COORDINATE SYSTEM, NAD83, ZONE 6, GRID BEARING BETWEEN MONUMENTS Z 10438 AND Z 9140 AS SHOWN PER THE RIVERSIDE COUNTY FLOOD CONTROL & WATER CONSERVATION DISTRICT GPS CONTROL NETWORK.

I.E.: N 00°56'44" E

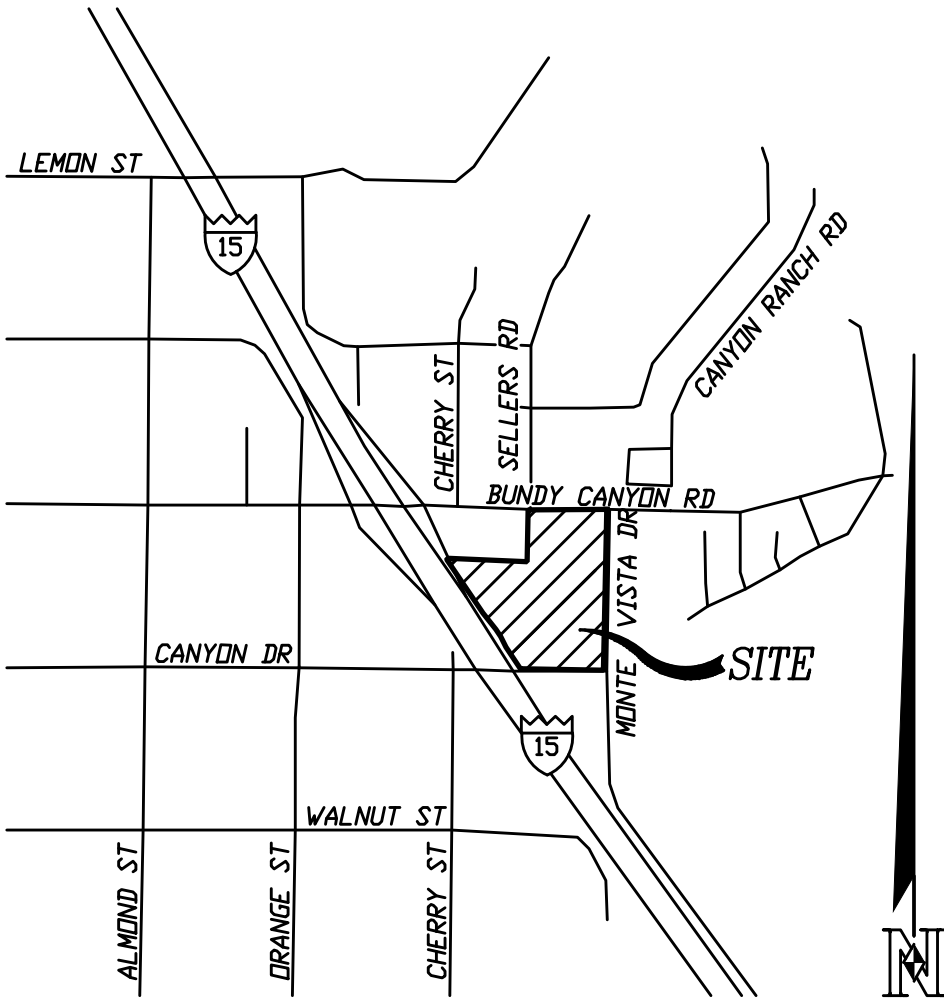

VICINITY MAP

NO SCALE

PROPERTY OWNER AND DEVELOPER

WAL-MART STORES, INC.
2001 S.E. 10th STREET
BENTONVILLE, AR 72716
(479) 254-4000

PROPERTY ADDRESS

SOUTHWEST CORNER OF BUNDY CANYON ROAD AND MONTE VISTA DRIVE
CITY OF WILDOMAR, CA 92595

ENGINEERING OF WORK

NASLAND ENGINEERING
4740 RUFFNER STREET
SAN DIEGO, CA 92111
(858) 292-7770

APPLICANT/LEASE HOLDER

WAL-MART STORES, INC.
2001 S.E. 10th STREET
BENTONVILLE, AR 72716
(479) 254-4000

EARTHWORK QUANTITIES

CUT = 85,000 CY
FILL = 120,000 CY
IMPORT = 35,000 CY

NOTE: EARTHWORK QUANTITIES DO NOT REFLECT ANY SPECIAL CONDITIONS THAT MAY BE SPECIFIED IN THE SOILS REPORT AND ARE FOR REFERENCE ONLY. SINCE THE ENGINEER CANNOT CONTROL THE EXACT METHOD OR MEANS USED BY THE CONTRACTOR DURING GRADING OPERATIONS, NOR CAN THE ENGINEER GUARANTEE THE EXACT SOIL CONDITION OVER THE ENTIRE SITE, THE ENGINEER ASSUMES NO RESPONSIBILITY FOR FINAL EARTHWORK QUANTITIES. THE CONTRACTOR SHALL BE RESPONSIBLE FOR DETERMINING HIS OWN EARTHWORK QUANTITIES FOR BIDDING, CONTRACT, AND CONSTRUCTION PURPOSES.

DECLARATION OF RESPONSIBLE CHARGE

I HEREBY DECLARE THAT I AM THE ENGINEER OF WORK FOR THIS PROJECT, THAT I HAVE EXERCISED RESPONSIBLE CHARGE OVER THE DESIGN OF THE PROJECT AS DEFINED IN SECTION 6703 OF THE BUSINESS AND PROFESSIONS CODE AND THAT THE DESIGN IS CONSISTENT WITH CURRENT STANDARDS.

I UNDERSTAND THAT THE CHECK OF PROJECT DRAWINGS AND SPECIFICATIONS BY THE CITY OF WILDOMAR IS CONFINED TO A REVIEW ONLY AND DOES NOT RELIEVE ME, AS ENGINEER OF WORK, OF MY RESPONSIBILITIES FOR THE PROJECT DESIGN.

PETER B. RITCHEY R.C.E. 67652 DATE
NASLAND ENGINEERING
4740 RUFFNER STREET, SAN DIEGO, CA 92111


SHEET INDEX

- | | |
|----|-----------------------------------|
| 1 | TITLE SHEET |
| 2 | SITE PLAN |
| 3 | CONCEPTUAL GRADING PLAN |
| 4 | CONCEPTUAL GRADING PLAN |
| 5 | CONCEPTUAL GRADING PLAN |
| 6 | PRELIMINARY UTILITY PLAN |
| 7 | EXISTING DRAINAGE CONDITIONS |
| 8 | PROPOSED DRAINAGE AND BMP EXHIBIT |
| 9 | SITE LIGHTING PLAN |
| 10 | SITE LIGHTING PLAN |

REVISIONS BY

T (858) 992-7770
4740 Ruffner Street
San Diego, CA 92111
nasland.com

Civil Engineering
Surveying
Land Planning

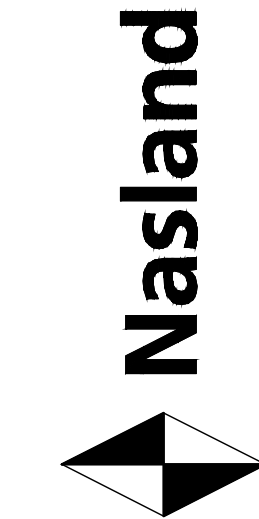


#3882-02 WILDOMAR, CA WALMART
CITY WILDOMAR, RIVERSIDE COUNTY, CALIFORNIA
WALMART STORES, INC.
BENTONVILLE, AR

DRAWN
SH
CHECKED
PR
DATE
01/30/2015
SCALE
AS SHOWN
JOB No.
310-040.1
SHEET

1
1 OF 10 SHEETS

TITLE SHEET

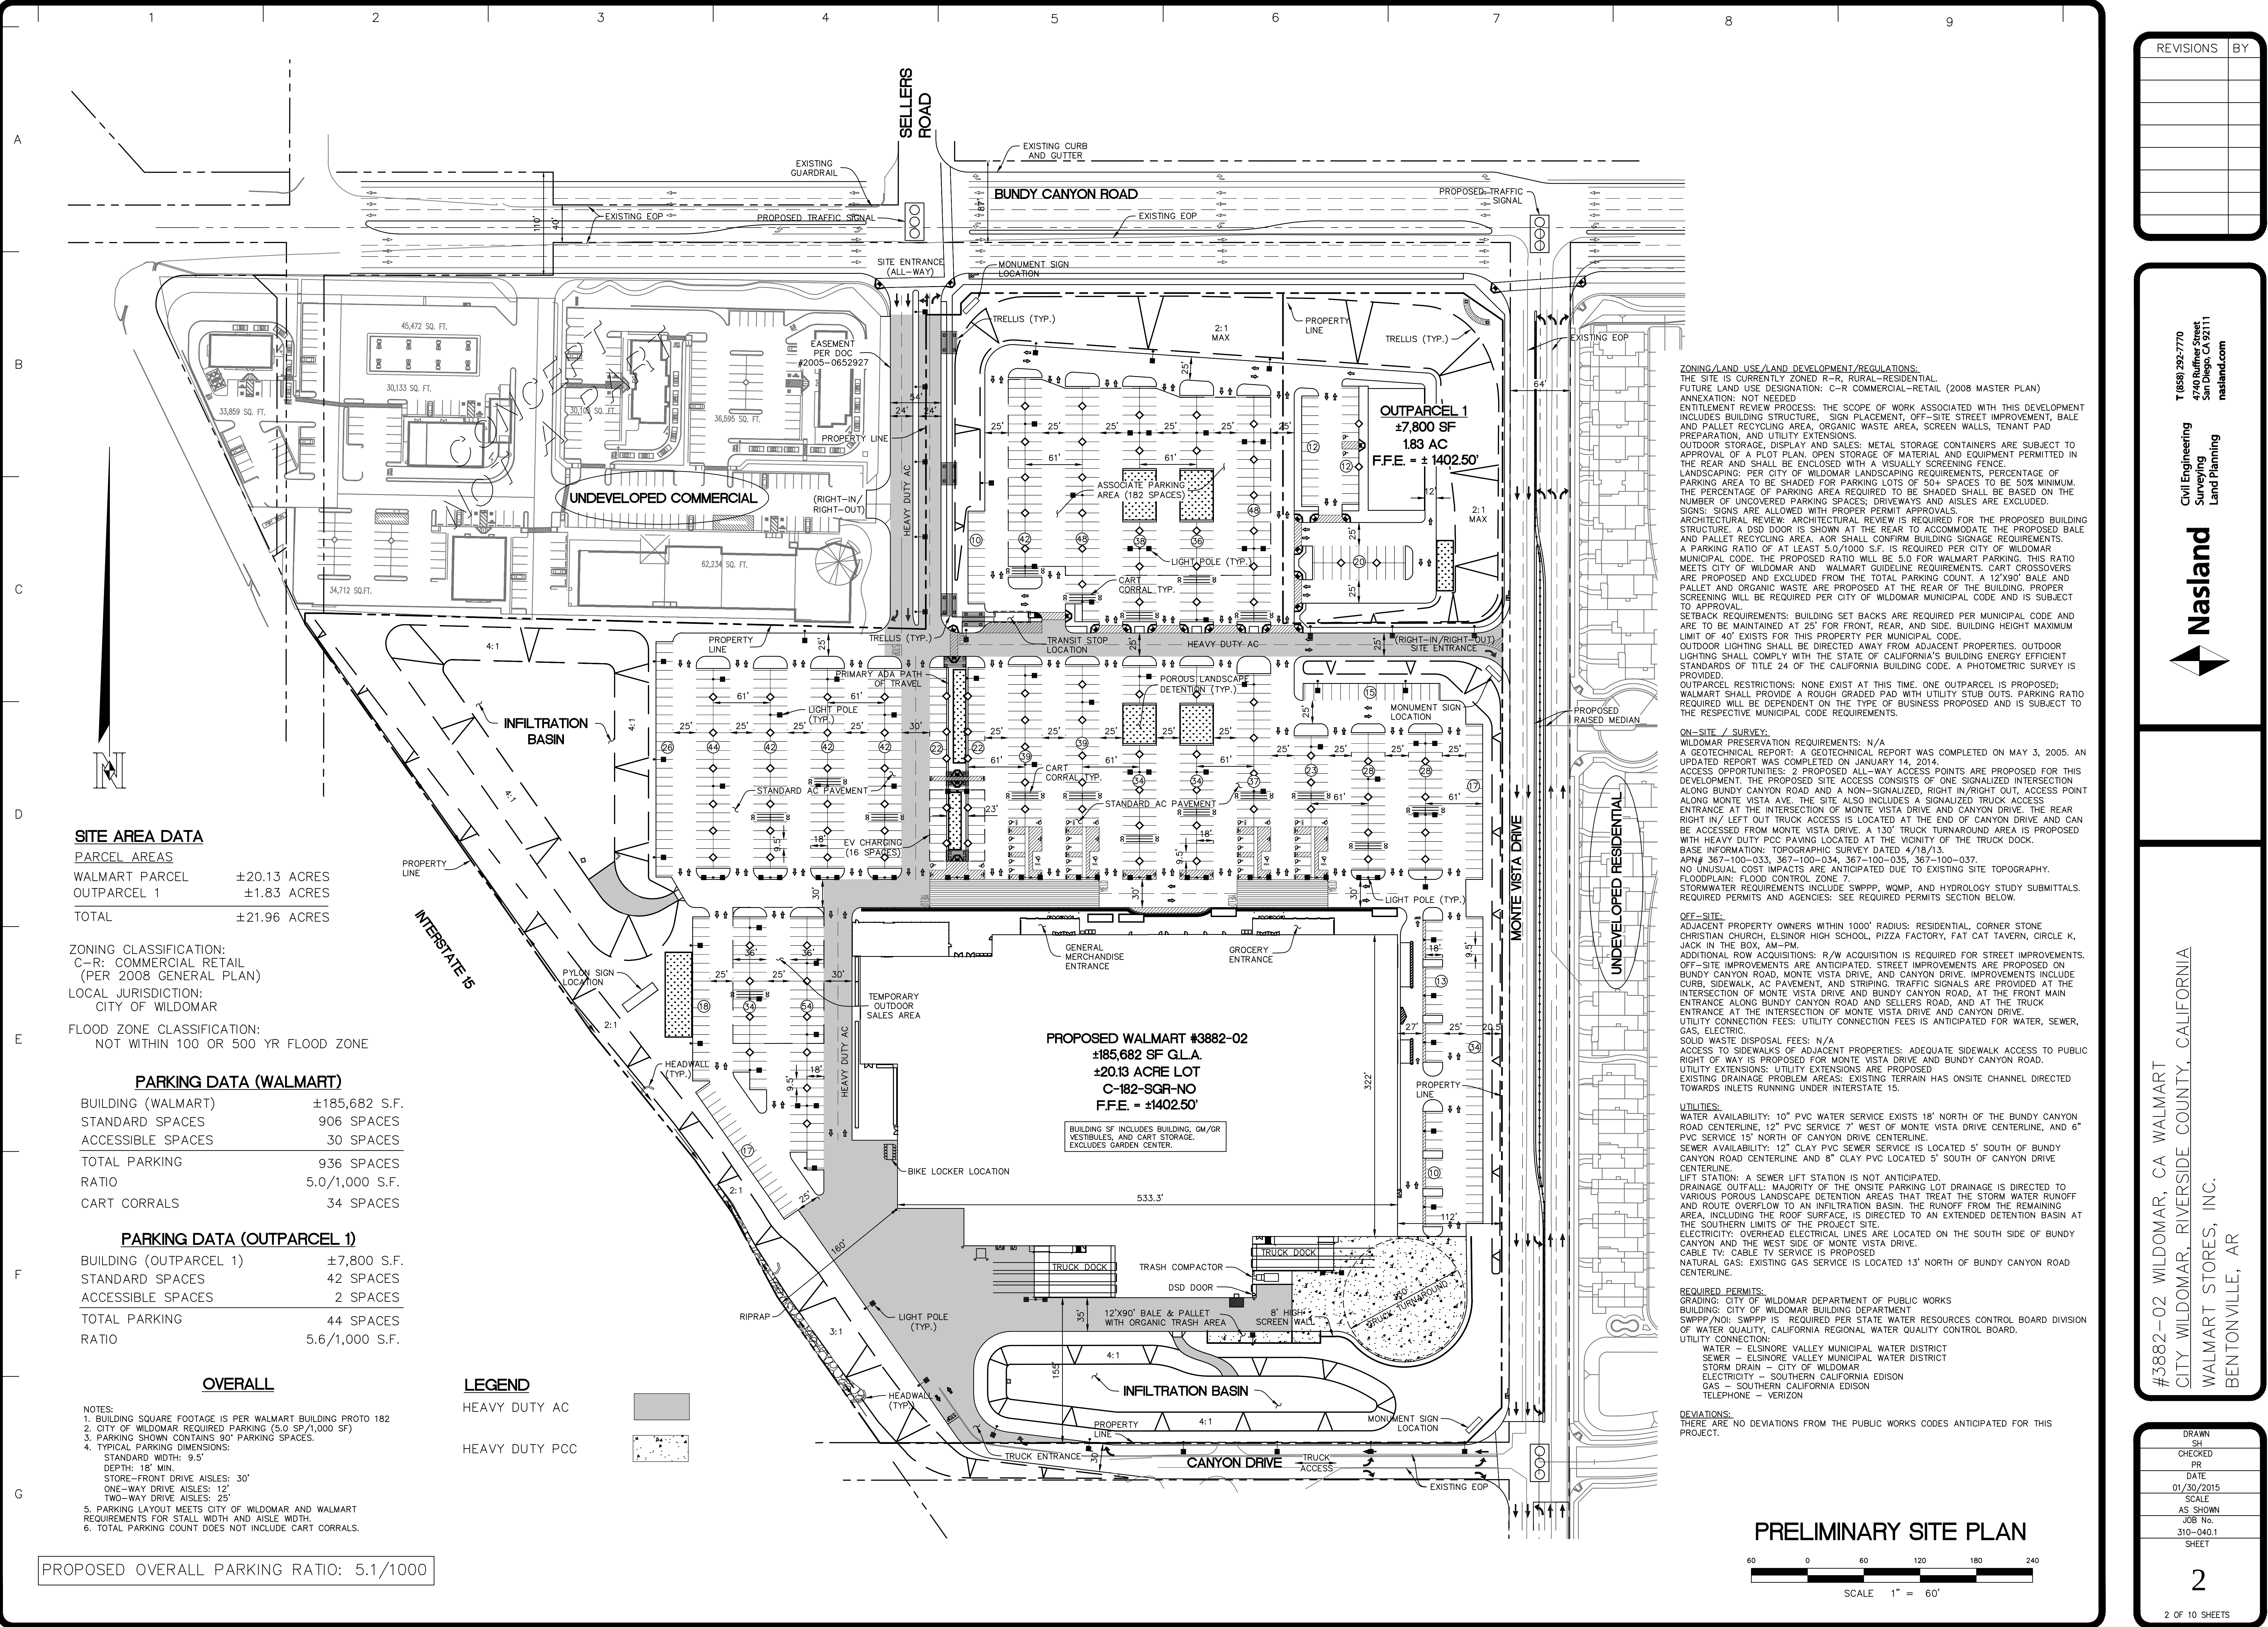

SITE AREA DATA

PARCEL AREAS

WALMART PARCEL	±20.13 ACRES
OUTPARCEL 1	±1.83 ACRES
TOTAL	±21.96 ACRES

ZONING CLASSIFICATION:
C-R: COMMERCIAL RETAIL
(PER 2008 GENERAL PLAN)

LOCAL JURISDICTION:
CITY OF WILDOMAR

FLOOD ZONE CLASSIFICATION:
NOT WITHIN 100 OR 500 YR FLOOD ZONE

PARKING DATA (WALMART)

BUILDING (WALMART)	±185,682 S.F.
STANDARD SPACES	906 SPACES
ACCESSIBLE SPACES	30 SPACES
TOTAL PARKING	936 SPACES
RATIO	5.0/1,000 S.F.
CART CORRALS	34 SPACES

PARKING DATA (OUTPARCEL 1)

BUILDING (OUTPARCEL 1)	±7,800 S.F.
STANDARD SPACES	42 SPACES
ACCESSIBLE SPACES	2 SPACES
TOTAL PARKING	44 SPACES
RATIO	5.6/1,000 S.F.

OVERALL

LEGEND

HEAVY DUTY AC

HEAVY DUTY PCC

- NOTES:
1. BUILDING SQUARE FOOTAGE IS PER WALMART BUILDING PROTO 182
 2. CITY OF WILDOMAR REQUIRED PARKING (5.0 SP/1,000 SF)
 3. PARKING SHOWN CONTAINS 90' PARKING SPACES.
 4. TYPICAL PARKING DIMENSIONS:
STANDARD WIDTH: 9.5'
DEPTH: 18' MIN
STORE-FRONT DRIVE AISLES: 30'
ONE-WAY DRIVE AISLES: 12'
TWO-WAY DRIVE AISLES: 25'
 5. PARKING LAYOUT MEETS CITY OF WILDOMAR AND WALMART REQUIREMENTS FOR STALL WIDTH AND AISLE WIDTH.
 6. TOTAL PARKING COUNT DOES NOT INCLUDE CART CORRALS.

PROPOSED OVERALL PARKING RATIO: 5.1/1000

ZONING AND USE AND DEVELOPMENT REGULATIONS:
THE SITE IS CURRENTLY ZONED R-R, RURAL-RESIDENTIAL.
FUTURE LAND USE DESIGNATION: C-R COMMERCIAL-RETAIL (2008 MASTER PLAN)
ANNEXATION: NOT NEEDED
ENTITLEMENT REVIEW PROCESS: THE SCOPE OF WORK ASSOCIATED WITH THIS DEVELOPMENT INCLUDES BUILDING STRUCTURE, SIGN PLACEMENT, OFF-SITE STREET IMPROVEMENT, BALE AND PALLET RECYCLING AREA, ORGANIC WASTE AREA, SCREEN WALLS, TENANT PAD PREPARATION, AND UTILITY EXTENSIONS.
OUTDOOR STORAGE, DISPLAY AND SALES: METAL STORAGE CONTAINERS ARE SUBJECT TO APPROVAL OF A PLOT PLAN, OPEN STORAGE OF MATERIAL AND EQUIPMENT PERMITTED IN THE REAR AND SHALL BE ENCLOSED WITH A VISUALLY SCREENING FENCE.
LANDSCAPING: PER CITY OF WILDOMAR LANDSCAPING REQUIREMENTS, PERCENTAGE OF PARKING LOTS TO BE SHADED FOR PARKING LOTS OF 50+ SPACES TO BE 50% MINIMUM. THE PERCENTAGE OF PARKING AREA REQUIRED TO BE SHADED SHALL BE BASED ON THE NUMBER OF UNCOVERED PARKING SPACES; DRIVEWAYS AND AISLES ARE EXCLUDED.
SIGNS: SIGNS ARE ALLOWED WITH PROPER PERMIT APPROVALS.
ARCHITECTURAL REVIEW: ARCHITECTURAL REVIEW IS REQUIRED FOR THE PROPOSED BUILDING STRUCTURE. A DSD DOOR IS SHOWN AT THE REAR TO ACCOMMODATE THE PROPOSED BALE AND PALLET RECYCLING AREA. AOR SHALL CONFIRM BUILDING SIGNAGE REQUIREMENTS.
A PARKING RATIO OF AT LEAST 5.0/1000 S.F. IS REQUIRED PER CITY OF WILDOMAR MUNICIPAL CODE. THE PROPOSED RATIO WILL BE 5.0 FOR WALMART PARKING. THIS RATIO MEETS CITY OF WILDOMAR AND WALMART GUIDELINE REQUIREMENTS. CART CROSSEOVERS ARE PROPOSED AND EXCLUDED FROM THE TOTAL PARKING COUNT. A 12'X90' BALE AND PALLET AND ORGANIC WASTE ARE PROPOSED AT THE REAR OF THE BUILDING. PROPER SCREENING WILL BE REQUIRED PER CITY OF WILDOMAR MUNICIPAL CODE AND IS SUBJECT TO APPROVAL.
SETBACK REQUIREMENTS: BUILDING SET BACKS ARE REQUIRED PER MUNICIPAL CODE AND ARE TO BE MAINTAINED AT 25' FOR FRONT, REAR, AND SIDE. BUILDING HEIGHT MAXIMUM LIMIT OF 40' EXISTS FOR THIS PROPERTY PER MUNICIPAL CODE.
OUTDOOR LIGHTING SHALL BE DIRECTED AWAY FROM ADJACENT PROPERTIES. OUTDOOR LIGHTING SHALL COMPLY WITH THE STATE OF CALIFORNIA'S BUILDING ENERGY EFFICIENT STANDARDS OF TITLE 24 OF THE CALIFORNIA BUILDING CODE. A PHOTOMETRIC SURVEY IS PROVIDED.
OUTPARCEL RESTRICTIONS: NONE EXIST AT THIS TIME. ONE OUTPARCEL IS PROPOSED; WALMART SHALL PROVIDE A ROUGH GRADED PAD WITH UTILITY STUB OUTS. PARKING RATIO REQUIRED WILL BE DEPENDENT ON THE TYPE OF BUSINESS PROPOSED AND IS SUBJECT TO THE RESPECTIVE MUNICIPAL CODE REQUIREMENTS.

ON-SITE / SURVEY:
WILDOMAR PRESERVATION REQUIREMENTS: N/A
A GEOTECHNICAL REPORT: A GEOTECHNICAL REPORT WAS COMPLETED ON MAY 3, 2005. AN UPDATED REPORT WAS COMPLETED ON JANUARY 14, 2014.
ACCESS OPPORTUNITIES: 2 PROPOSED ALL-WAY ACCESS POINTS ARE PROPOSED FOR THIS DEVELOPMENT. THE PROPOSED SITE ACCESS CONSISTS OF ONE SIGNALIZED INTERSECTION ALONG BUNDY CANYON ROAD AND A NON-SIGNALIZED, RIGHT IN/RIGHT OUT, ACCESS POINT ALONG MONTE VISTA AVE. THE SITE ALSO INCLUDES A SIGNALIZED TRUCK ACCESS ENTRANCE AT THE INTERSECTION OF MONTE VISTA DRIVE AND CANYON DRIVE. THE REAR RIGHT IN/ LEFT OUT TRUCK ACCESS IS LOCATED AT THE END OF CANYON DRIVE AND CAN BE ACCESSED FROM MONTE VISTA DRIVE. A 130' TRUCK TURNAROUND AREA IS PROPOSED WITH HEAVY DUTY PCC PAVING LOCATED AT THE VICINITY OF THE TRUCK DOCK.
BASE INFORMATION: TOPOGRAPHIC SURVEY DATED 4/18/13.
APN# 367-100-033, 367-100-034, 367-100-035, 367-100-037.
NO UNUSUAL COST IMPACTS ARE ANTICIPATED DUE TO EXISTING SITE TOPOGRAPHY.
FLOODPLAIN: FLOOD CONTROL ZONE 7
STORMWATER REQUIREMENTS INCLUDE SWPPP, WQMP, AND HYDROLOGY STUDY SUBMITTALS. REQUIRED PERMITS AND AGENCIES: SEE REQUIRED PERMITS SECTION BELOW.


OFF-SITE:
ADJACENT PROPERTY OWNERS WITHIN 1000' RADIUS: RESIDENTIAL, CORNER STONE, CHRISTIAN CHURCH, ELSINOR HIGH SCHOOL, PIZZA FACTORY, FAT CAT TAVERN, CIRCLE K, JACK IN THE BOX, AM-PM.
ADDITIONAL ROW ACQUISITIONS: R/W ACQUISITION IS REQUIRED FOR STREET IMPROVEMENTS.
OFF-SITE IMPROVEMENTS ARE ANTICIPATED. STREET IMPROVEMENTS ARE PROPOSED ON BUNDY CANYON ROAD, MONTE VISTA DRIVE, AND CANYON DRIVE. IMPROVEMENTS INCLUDE CURB, SIDEWALK, AC PAVEMENT, AND STRIPING. TRAFFIC SIGNALS ARE PROVIDED AT THE INTERSECTION OF MONTE VISTA DRIVE AND BUNDY CANYON ROAD, AT THE FRONT MAIN ENTRANCE ALONG BUNDY CANYON ROAD AND SELLERS ROAD, AND AT THE TRUCK ENTRANCE AT THE INTERSECTION OF MONTE VISTA DRIVE AND CANYON DRIVE.
UTILITY CONNECTION FEES: UTILITY CONNECTION FEES IS ANTICIPATED FOR WATER, SEWER, GAS, ELECTRIC.
SOLID WASTE DISPOSAL FEES: N/A
ACCESS TO SIDEWALKS OF ADJACENT PROPERTIES: ADEQUATE SIDEWALK ACCESS TO PUBLIC RIGHT OF WAY IS PROPOSED FOR MONTE VISTA DRIVE AND BUNDY CANYON ROAD.
UTILITY EXTENSIONS: UTILITY EXTENSIONS ARE PROPOSED.
EXISTING DRAINAGE PROBLEM AREAS: EXISTING TERRAIN HAS ONSITE CHANNEL DIRECTED TOWARDS INLETS RUNNING UNDER INTERSTATE 15.

UTILITIES:
WATER AVAILABILITY: 10" PVC WATER SERVICE EXISTS 18' NORTH OF THE BUNDY CANYON ROAD CENTERLINE, 12" PVC SERVICE 7' WEST OF MONTE VISTA DRIVE CENTERLINE, AND 6" PVC SERVICE 15' NORTH OF CANYON DRIVE CENTERLINE.
SEWER AVAILABILITY: 12" CLAY PVC SEWER SERVICE IS LOCATED 5' SOUTH OF BUNDY CANYON ROAD CENTERLINE AND 8" CLAY PVC LOCATED 5' SOUTH OF CANYON DRIVE CENTERLINE.
LIFT STATION: A SEWER LIFT STATION IS NOT ANTICIPATED.
DRAINAGE OUTFALL: MAJORITY OF THE ONSITE PARKING LOT DRAINAGE IS DIRECTED TO VARIOUS POROUS LANDSCAPE DETENTION AREAS THAT TREAT THE STORM WATER RUNOFF AND ROUTE OVERFLOW TO AN INFILTRATION BASIN. THE RUNOFF FROM THE REMAINING AREA, INCLUDING THE ROOF SURFACE, IS DIRECTED TO AN EXTENDED DETENTION BASIN AT THE SOUTHERN LIMITS OF THE PROJECT SITE.
ELECTRICITY: OVERHEAD ELECTRICAL LINES ARE LOCATED ON THE SOUTH SIDE OF BUNDY CANYON AND THE WEST SIDE OF MONTE VISTA DRIVE.
CABLE TV: CABLE TV SERVICE IS PROPOSED.
NATURAL GAS: EXISTING GAS SERVICE IS LOCATED 13' NORTH OF BUNDY CANYON ROAD CENTERLINE.

REQUIRED PERMITS:
GRADING: CITY OF WILDOMAR DEPARTMENT OF PUBLIC WORKS
BUILDING: CITY OF WILDOMAR BUILDING DEPARTMENT
SWPPP/NOI: SWPPP IS REQUIRED PER STATE WATER RESOURCES CONTROL BOARD DIVISION OF WATER QUALITY, CALIFORNIA REGIONAL WATER QUALITY CONTROL BOARD.
UTILITY CONNECTION:
WATER - ELSINORE VALLEY MUNICIPAL WATER DISTRICT
SEWER - ELSINORE VALLEY MUNICIPAL WATER DISTRICT
STORM DRAIN - CITY OF WILDOMAR
ELECTRICITY - SOUTHERN CALIFORNIA EDISON
GAS - SOUTHERN CALIFORNIA EDISON
TELEPHONE - VERIZON

DEVIATIONS:
THERE ARE NO DEVIATIONS FROM THE PUBLIC WORKS CODES ANTICIPATED FOR THIS PROJECT.

PRELIMINARY SITE PLAN

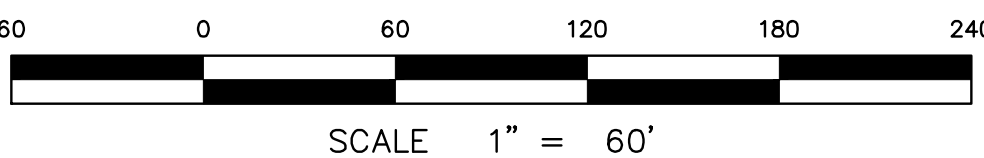


REVISIONS	BY

Nasland
Civil Engineering
Surveying
Land Planning
T (658) 392-7770
4740 Rufine Street
San Diego, CA 92111
nasland.com


#3882-02 WILDOMAR, CA WALMART
CITY WILDOMAR, RIVERSIDE COUNTY, CALIFORNIA
WALMART STORES, INC.
BENTONVILLE, AR

DRAWN	SH
CHECKED	PR
DATE	01/30/2015
SCALE	AS SHOWN
JOB No.	310-040.1
SHEET	2

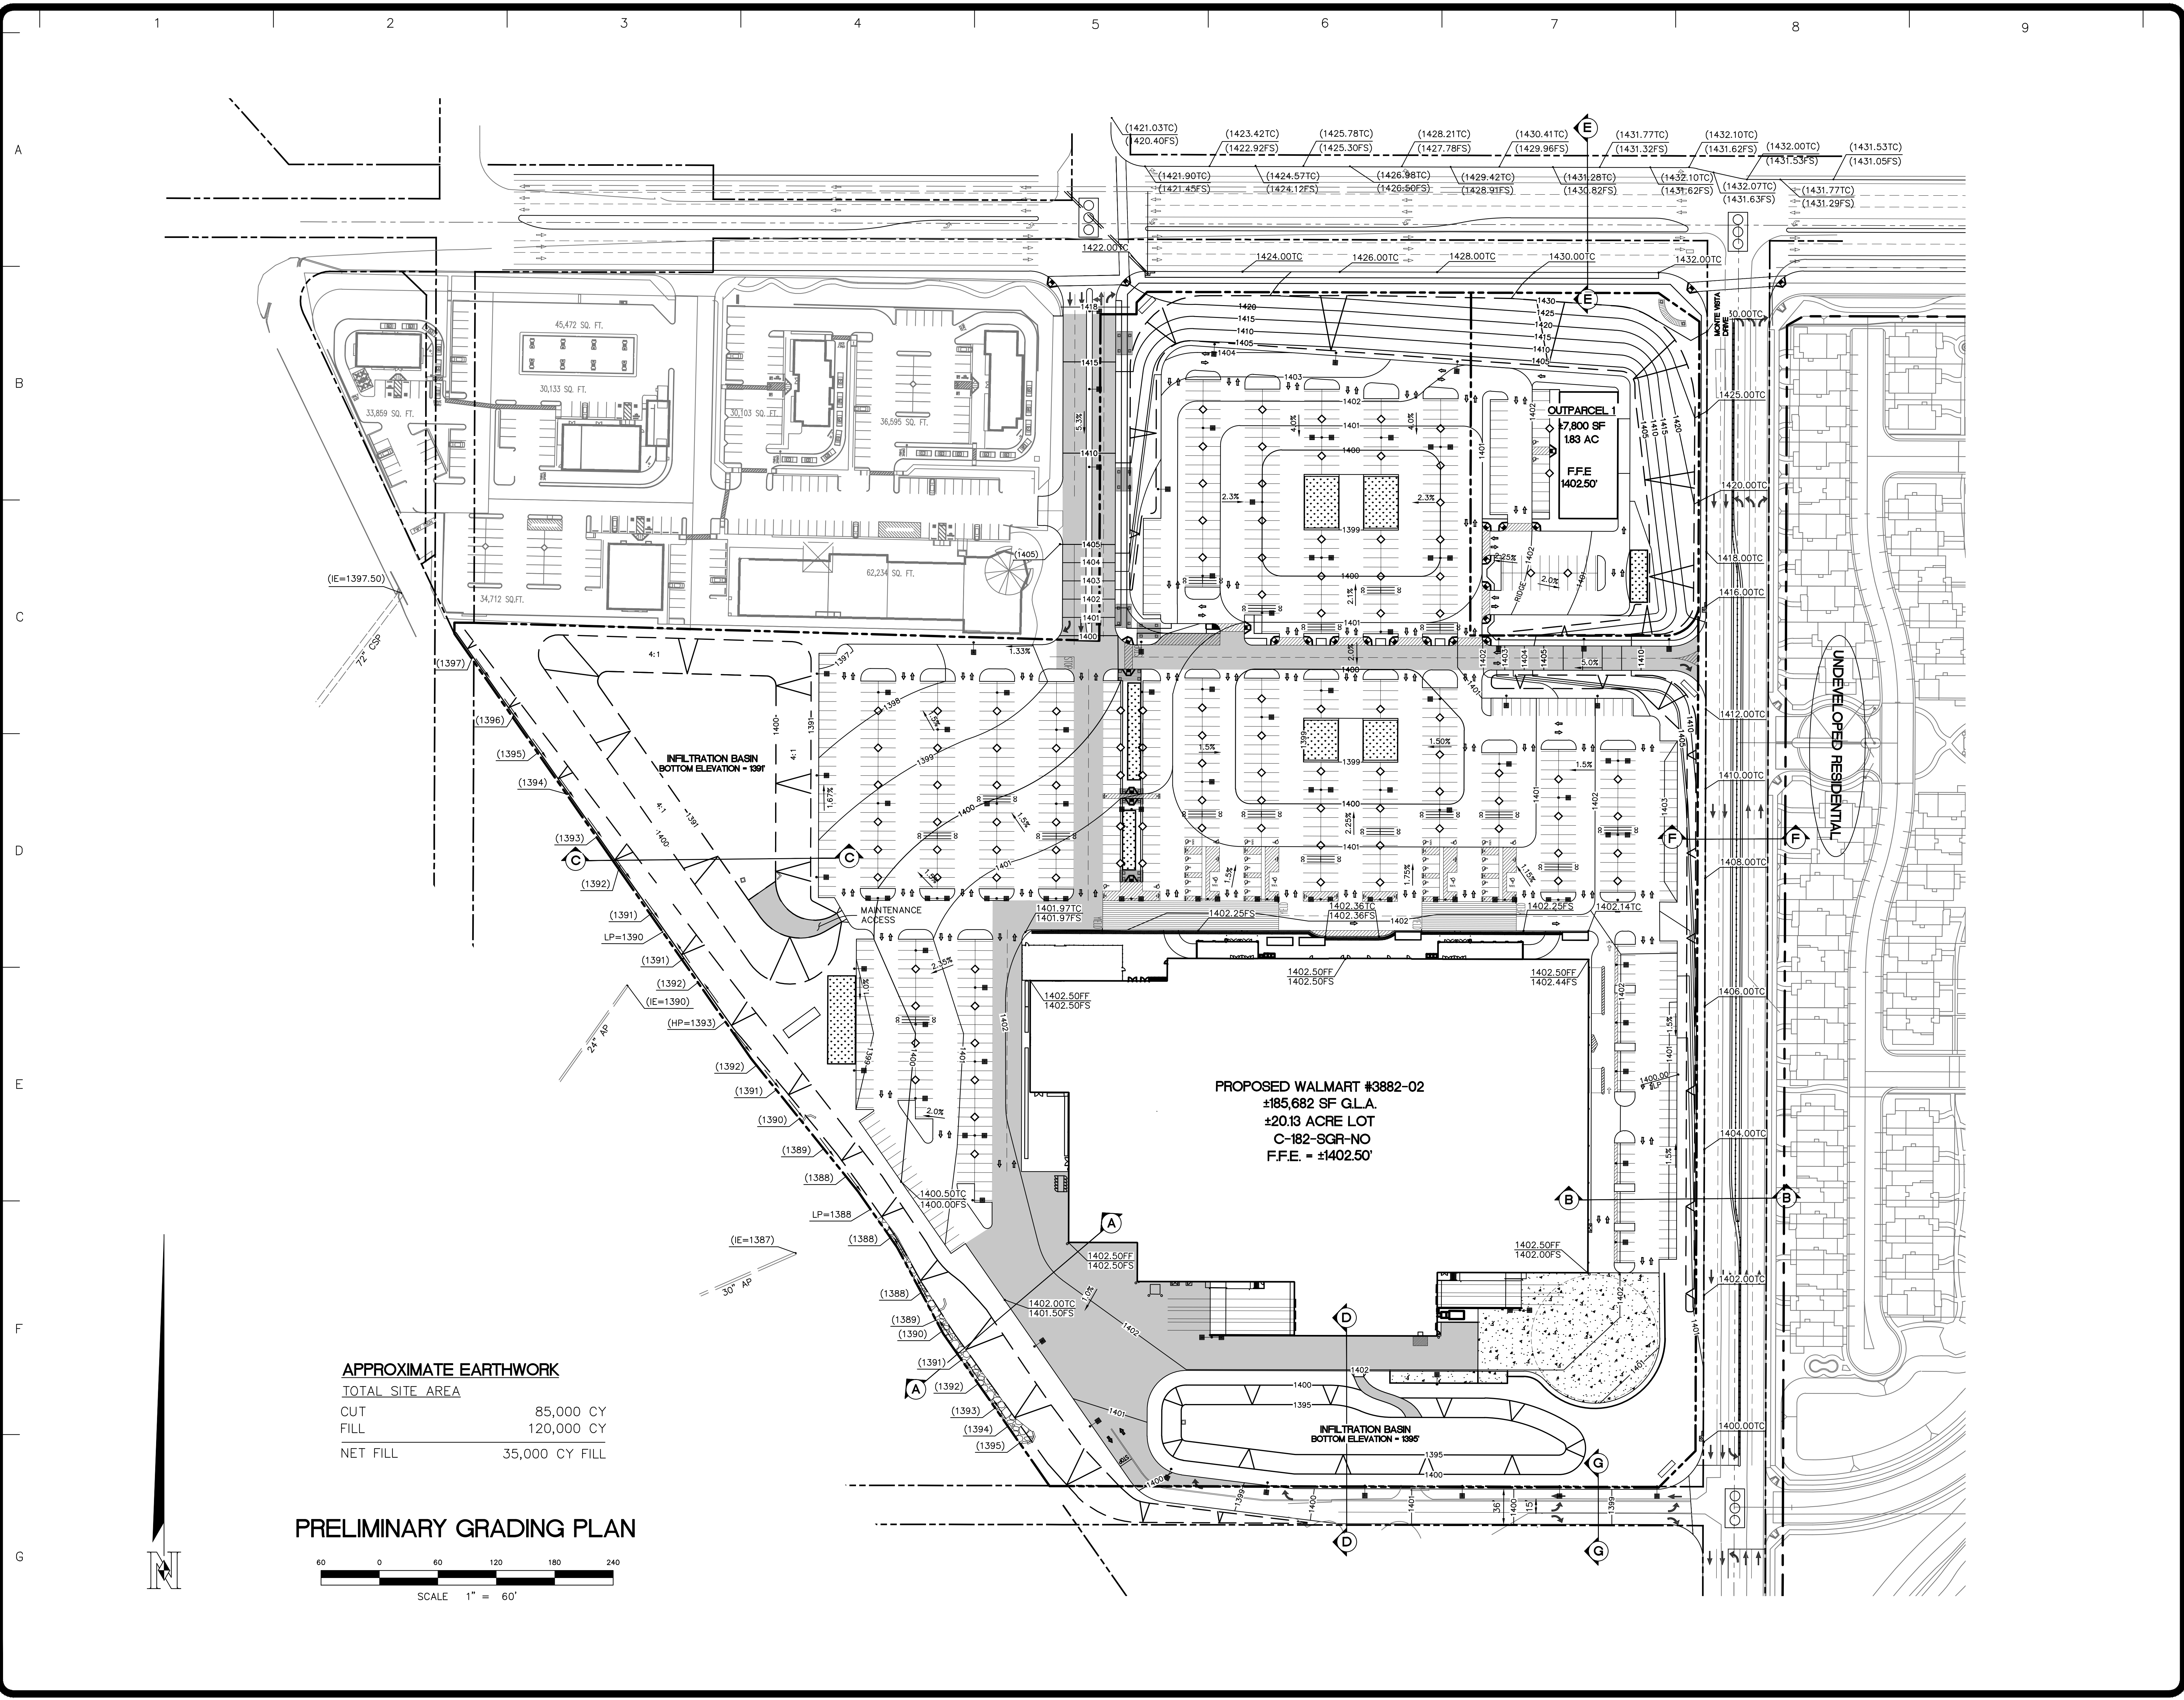

APPROXIMATE EARTHWORK

TOTAL SITE AREA	
CUT	85,000 CY
FILL	120,000 CY
NET FILL	35,000 CY FILL

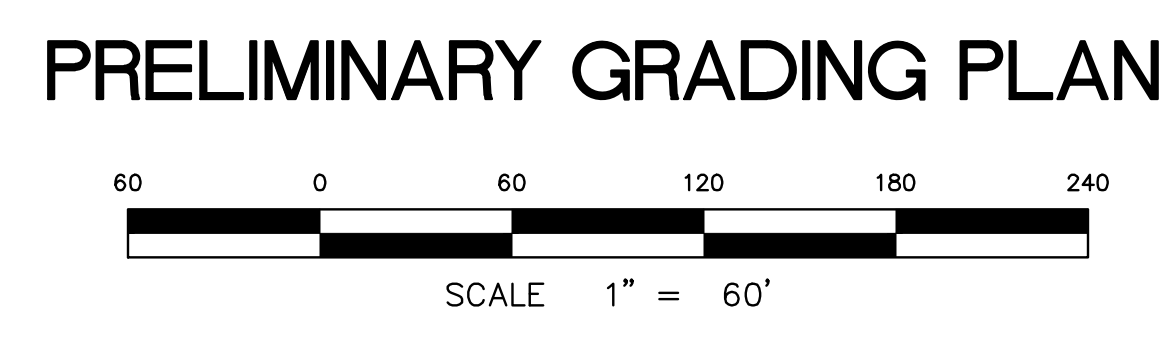

REVISIONS	BY

Nasland


Civil Engineering
Surveying
Land Planning

T (658) 292-7770
4740 Rufine Street
San Diego, CA 92111
nasland.com

#3882-02 WILDOMAR, CA WALMART
CITY WILDOMAR, RIVERSIDE COUNTY, CALIFORNIA
WALMART STORES, INC.
BENTONVILLE, AR

DRAWN	SH
CHECKED	PR
DATE	01/30/2015
SCALE	AS SHOWN
JOB No.	310-040.1
SHEET	3

3 OF 10 SHEET

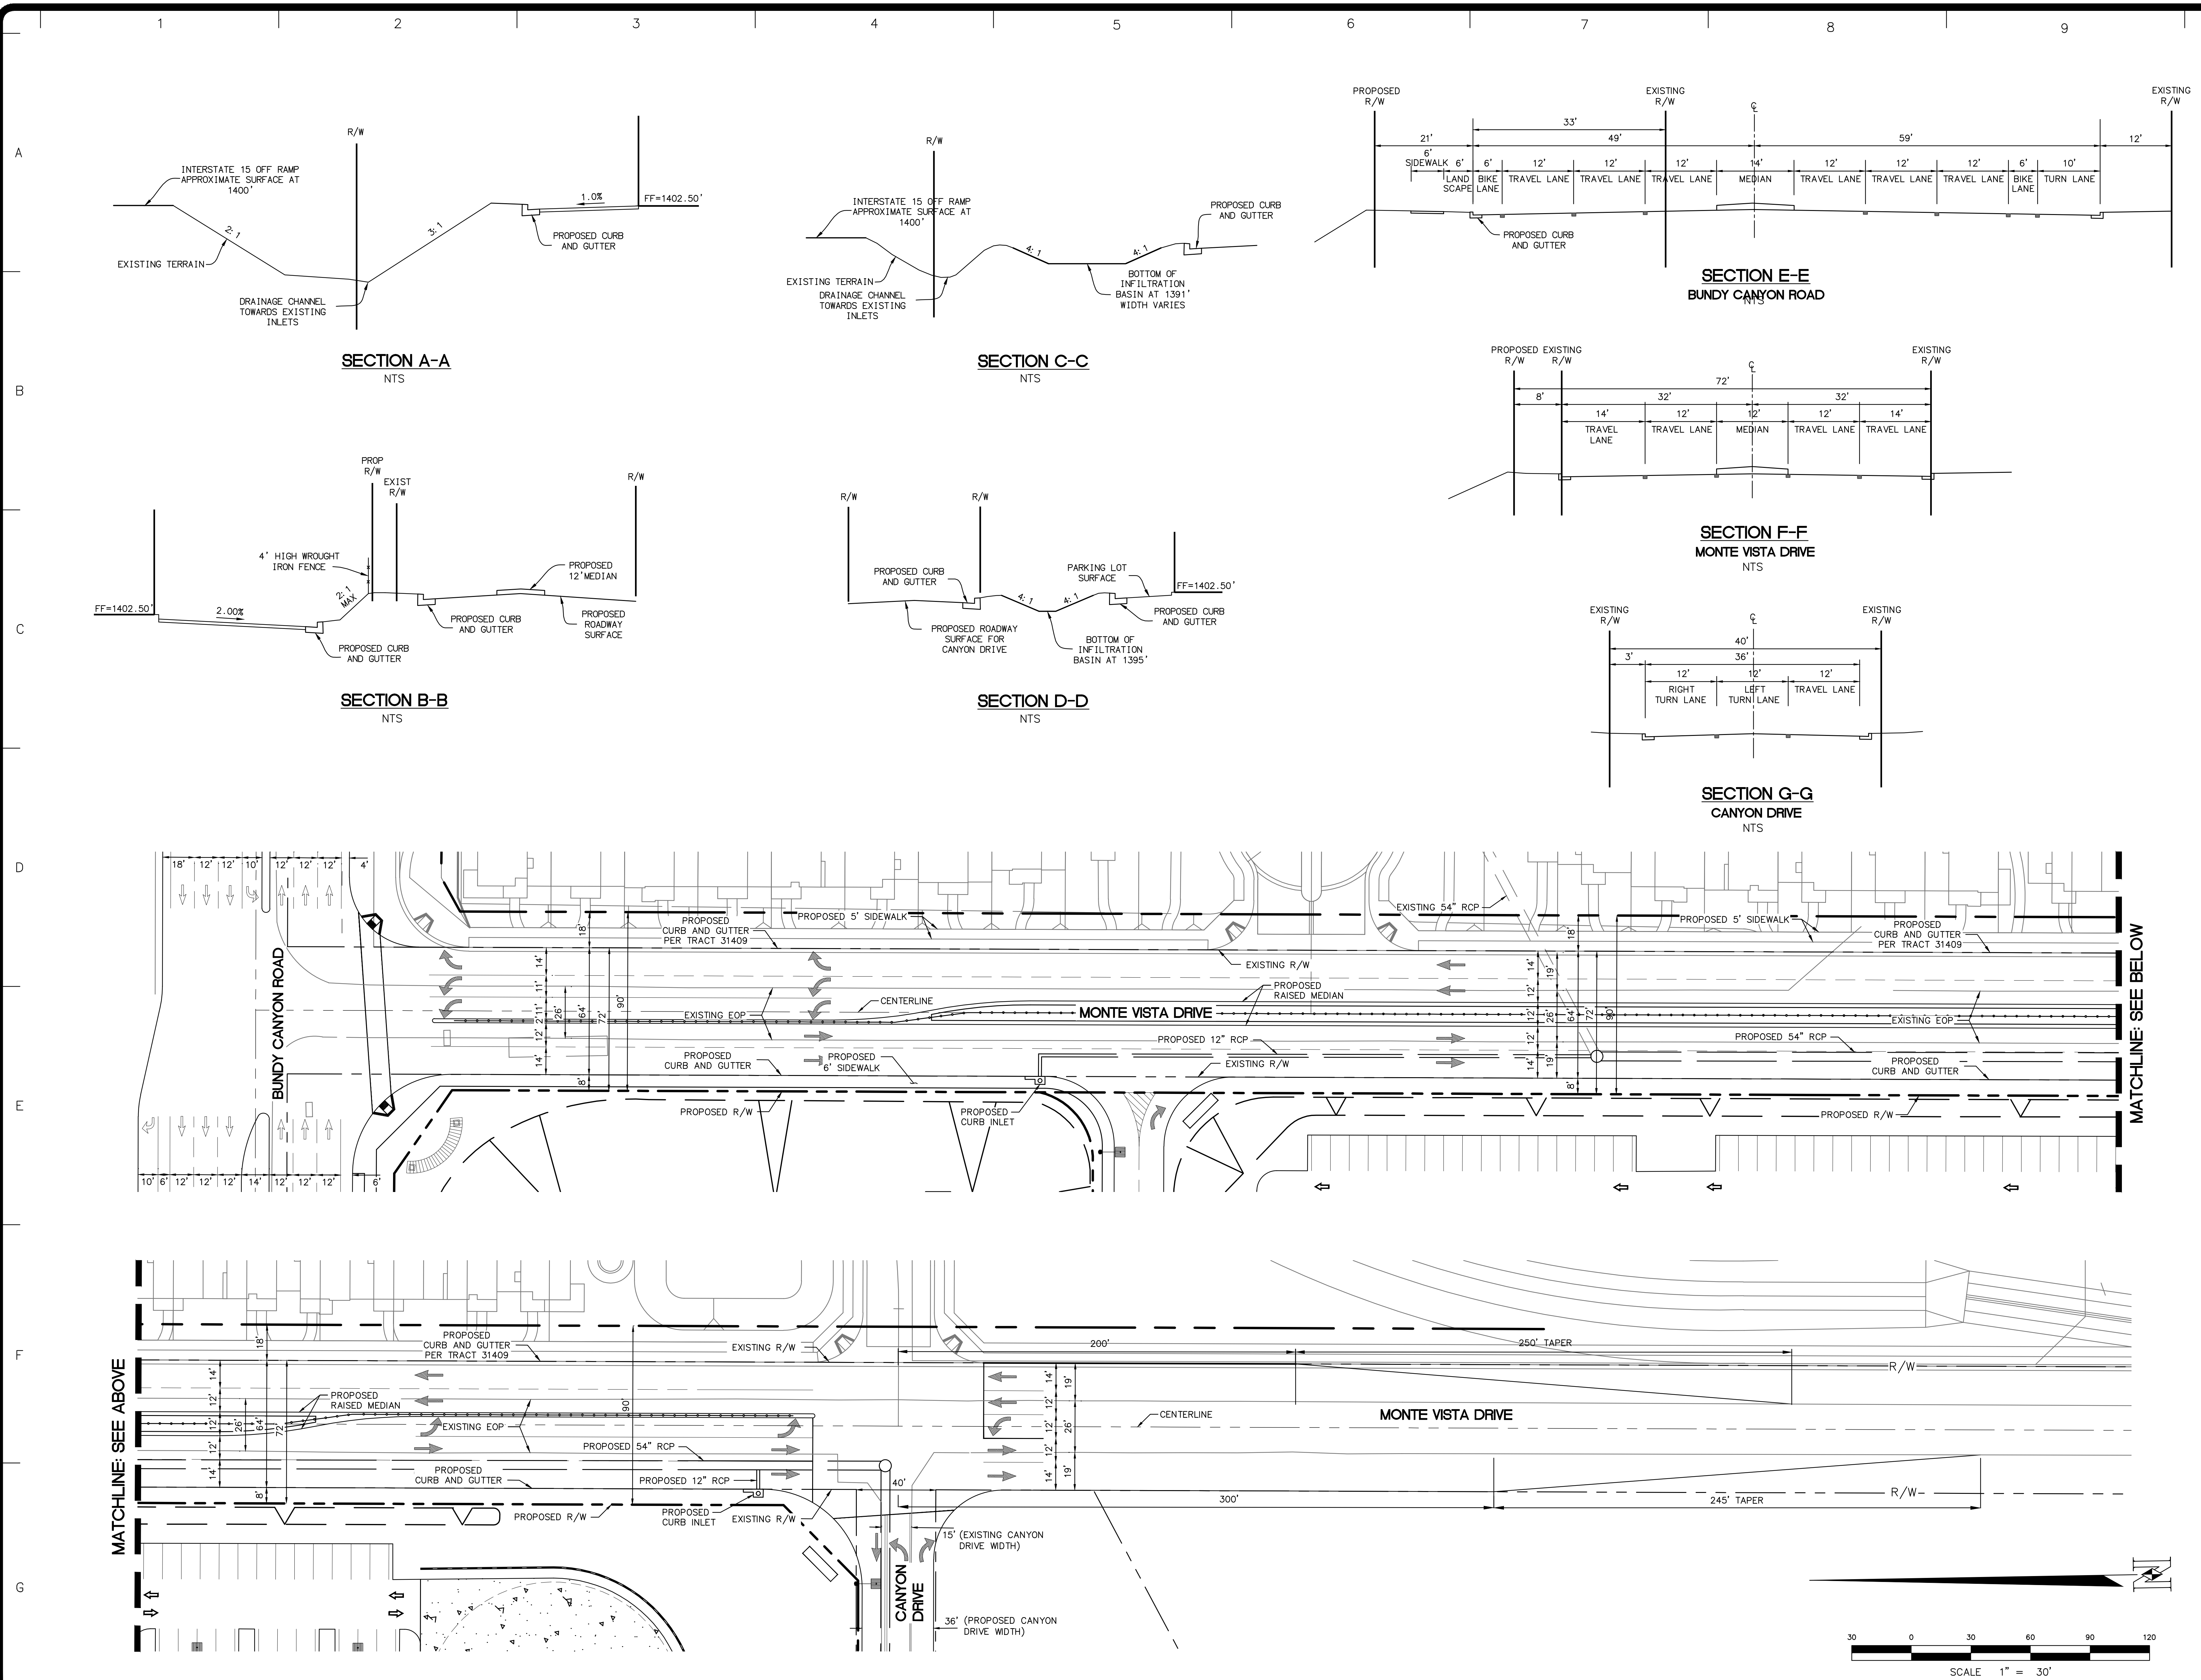

A
B
C
D
E
F
G

SECTION A-A
NTS

SECTION C-C
NTS

SECTION E-E
BUNDY CANYON ROAD
NTS

SECTION B-B
NTS

SECTION D-D
NTS

SECTION F-F
MONTE VISTA DRIVE
NTS

SECTION G-G
CANYON DRIVE
NTS

REVISIONS	BY


Nasland

Civil Engineering
Surveying
Land Planning


T (658) 292-7770
4740 Rufine Street
San Diego, CA 92111
nasland.com

#3882-02 WILDOMAR, CA WALMART
CITY WILDOMAR, RIVERSIDE COUNTY, CALIFORNIA
WALMART STORES, INC.
BENTONVILLE, AR

DRAWN	SH
CHECKED	PR
DATE	01/30/2015
SCALE	AS SHOWN
JOB No.	310-040.1
SHEET	4

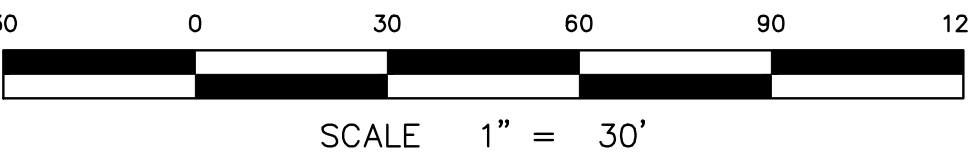

DRAWN
SH
CHECKED
PR
DATE
01/30/2015
SCALE
AS SHOWN
JOB No.
310-040.1
SHEET
5
5 OF 10 SHEET

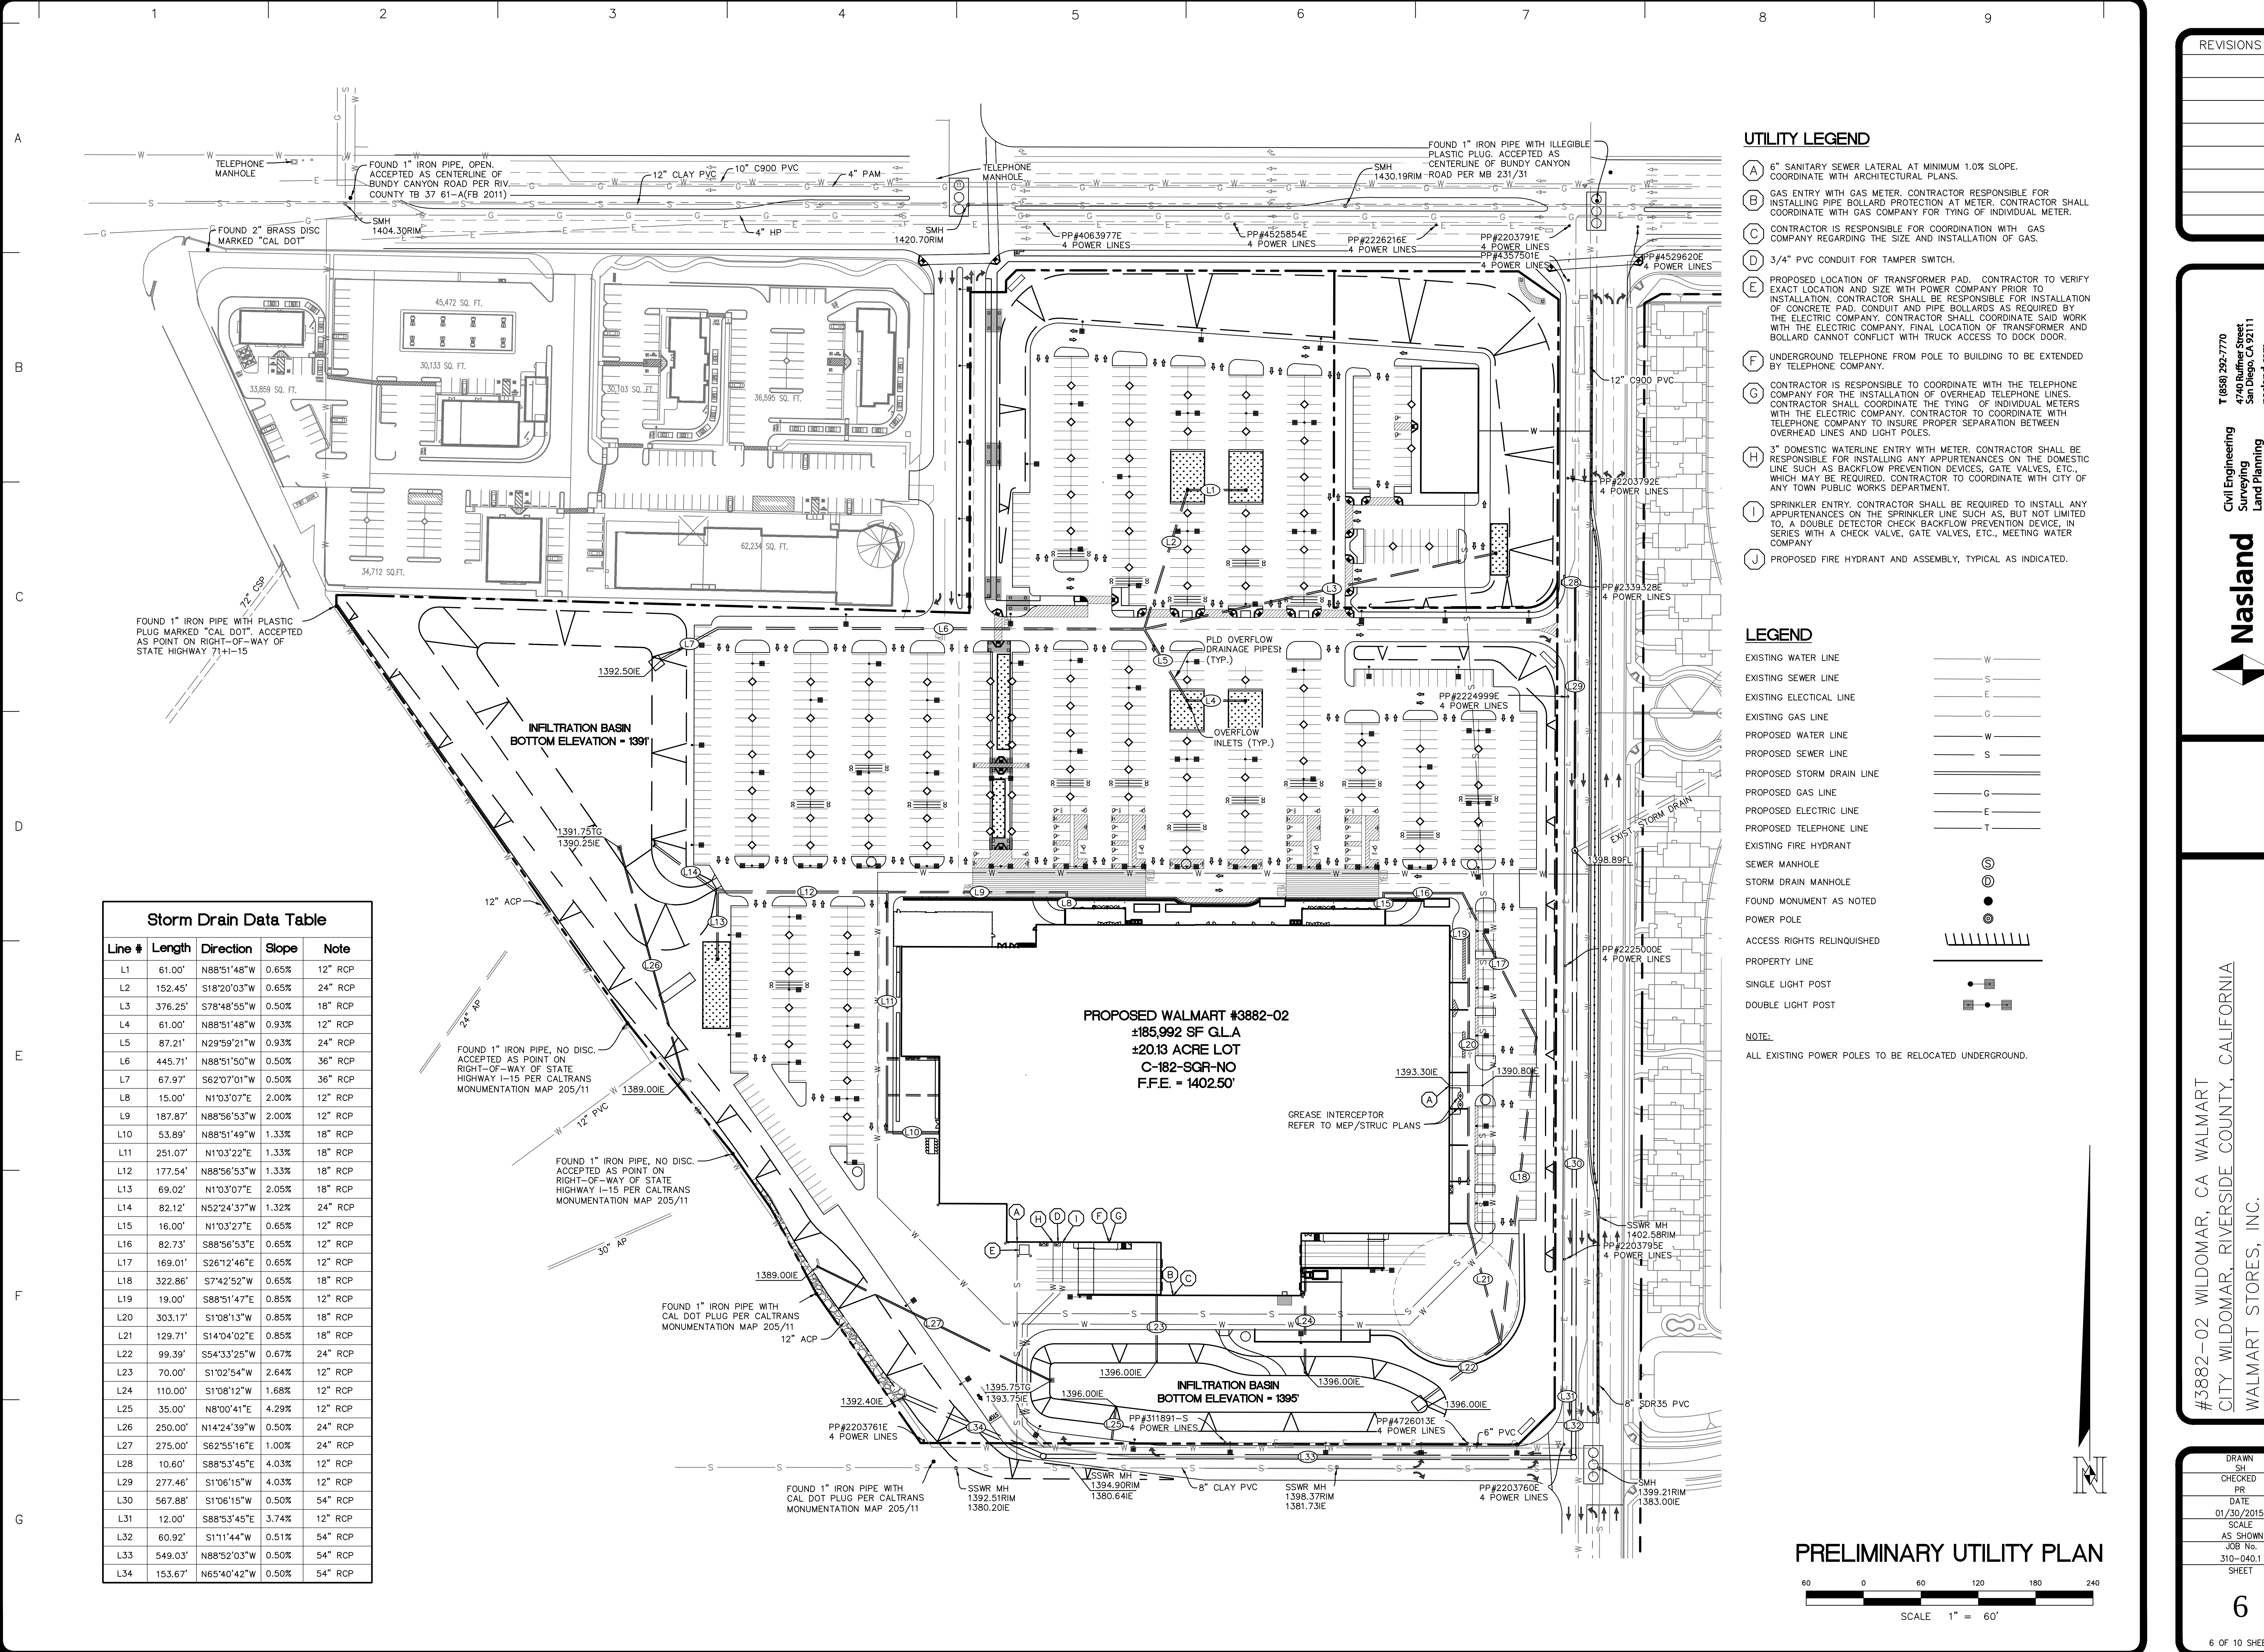

Storm Drain Data Table				
Line #	Length	Direction	Slope	Note
L1	61.00'	N88°51'48"W	0.65%	12" RCP
L2	152.45'	S18°20'03"W	0.65%	24" RCP
L3	376.25'	S78°48'55"W	0.50%	18" RCP
L4	61.00'	N88°51'48"W	0.93%	12" RCP
L5	87.21'	N29°59'21"W	0.93%	24" RCP
L6	445.71'	N88°51'50"W	0.50%	36" RCP
L7	67.97'	S62°07'01"W	0.50%	36" RCP
L8	15.00'	N1°03'07"E	2.00%	12" RCP
L9	187.87'	N88°56'53"W	2.00%	12" RCP
L10	53.89'	N88°51'49"W	1.33%	18" RCP
L11	251.07'	N1°03'22"E	1.33%	18" RCP
L12	177.54'	N88°56'53"W	1.33%	18" RCP
L13	69.02'	N1°03'07"E	2.05%	18" RCP
L14	82.12'	N52°24'37"W	1.32%	24" RCP
L15	16.00'	N1°03'27"E	0.65%	12" RCP
L16	82.73'	S88°56'53"E	0.65%	12" RCP
L17	169.01'	S26°12'46"E	0.65%	12" RCP
L18	322.86'	S7°42'52"W	0.65%	18" RCP
L19	19.00'	S88°51'47"E	0.85%	12" RCP
L20	303.17'	S1°08'13"W	0.85%	18" RCP
L21	129.71'	S14°04'02"E	0.85%	18" RCP
L22	99.39'	S54°33'25"W	0.67%	24" RCP
L23	70.00'	S1°02'54"W	2.64%	12" RCP
L24	110.00'	S1°08'12"W	1.68%	12" RCP
L25	35.00'	N8°00'41"E	4.29%	12" RCP
L26	250.00'	N14°24'39"W	0.50%	24" RCP
L27	275.00'	S62°55'16"E	1.00%	24" RCP
L28	10.60'	S88°53'45"E	4.03%	12" RCP
L29	277.46'	S1°06'15"W	4.03%	12" RCP
L30	567.88'	S1°06'15"W	0.50%	54" RCP
L31	12.00'	S88°53'45"E	3.74%	12" RCP
L32	60.92'	S1°11'44"W	0.51%	54" RCP
L33	549.03'	N88°52'03"W	0.50%	54" RCP
L34	153.67'	N65°40'42"W	0.50%	54" RCP

UTILITY LEGEND


- (A) 6" SANITARY SEWER LATERAL AT MINIMUM 1.0% SLOPE. COORDINATE WITH ARCHITECTURAL PLANS.
- (B) GAS ENTRY WITH GAS METER. CONTRACTOR RESPONSIBLE FOR INSTALLING PIPE BOLLARD PROTECTION AT METER. CONTRACTOR SHALL COORDINATE WITH GAS COMPANY FOR TYPING OF INDIVIDUAL METER.
- (C) CONTRACTOR IS RESPONSIBLE FOR COORDINATION WITH GAS COMPANY REGARDING THE SIZE AND INSTALLATION OF GAS.
- (D) 3/4" PVC CONDUIT FOR TAMPER SWITCH.
- (E) PROPOSED LOCATION OF TRANSFORMER PAD. CONTRACTOR TO VERIFY EXACT LOCATION AND SIZE WITH POWER COMPANY PRIOR TO INSTALLATION. CONTRACTOR SHALL BE RESPONSIBLE FOR INSTALLATION OF CONCRETE PAD. CONDUIT AND PIPE BOLLARDS AS REQUIRED BY THE ELECTRIC COMPANY. CONTRACTOR SHALL COORDINATE SAID WORK WITH THE ELECTRIC COMPANY. FINAL LOCATION OF TRANSFORMER AND BOLLARD CANNOT CONFLICT WITH TRUCK ACCESS TO DOCK DOOR.
- (F) UNDERGROUND TELEPHONE FROM POLE TO BUILDING TO BE EXTENDED BY TELEPHONE COMPANY.
- (G) CONTRACTOR IS RESPONSIBLE TO COORDINATE WITH THE TELEPHONE COMPANY FOR THE INSTALLATION OF OVERHEAD TELEPHONE LINES. CONTRACTOR SHALL COORDINATE THE TYPING OF INDIVIDUAL METERS WITH THE ELECTRIC COMPANY. CONTRACTOR TO COORDINATE WITH TELEPHONE COMPANY TO INSURE PROPER SEPARATION BETWEEN OVERHEAD LINES AND LIGHT POLES.
- (H) 3" DOMESTIC WATERLINE ENTRY WITH METER. CONTRACTOR SHALL BE RESPONSIBLE FOR INSTALLING ANY APPURTENANCES ON THE DOMESTIC LINE SUCH AS BACKFLOW PREVENTION DEVICES, GATE VALVES, ETC., WHICH MAY BE REQUIRED. CONTRACTOR TO COORDINATE WITH CITY OF ANY TOWN PUBLIC WORKS DEPARTMENT.
- (I) SPRINKLER ENTRY. CONTRACTOR SHALL BE REQUIRED TO INSTALL ANY APPURTENANCES ON THE SPRINKLER LINE SUCH AS, BUT NOT LIMITED TO, A DOUBLE DETECTOR CHECK BACKFLOW PREVENTION DEVICE, IN SERIES WITH A CHECK VALVE, GATE VALVES, ETC., MEETING WATER COMPANY
- (J) PROPOSED FIRE HYDRANT AND ASSEMBLY, TYPICAL AS INDICATED.

LEGEND

- EXISTING WATER LINE
- EXISTING SEWER LINE
- EXISTING ELECTRICAL LINE
- EXISTING GAS LINE
- PROPOSED WATER LINE
- PROPOSED SEWER LINE
- PROPOSED STORM DRAIN LINE
- PROPOSED GAS LINE
- PROPOSED ELECTRICAL LINE
- PROPOSED TELEPHONE LINE
- EXISTING FIRE HYDRANT
- SEWER MANHOLE
- STORM DRAIN MANHOLE
- FOUND MONUMENT AS NOTED
- POWER POLE
- ACCESS RIGHTS RELINQUISHED
- PROPERTY LINE
- SINGLE LIGHT POST
- DOUBLE LIGHT POST

NOTE:
ALL EXISTING POWER POLES TO BE RELOCATED UNDERGROUND.


PRELIMINARY UTILITY PLAN

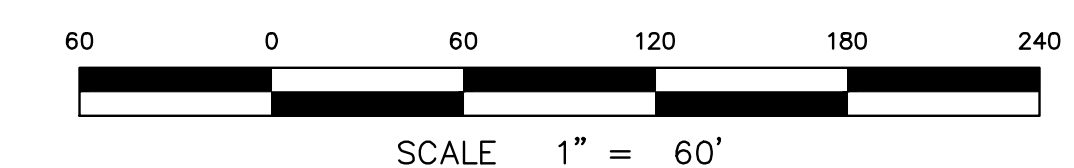

REVISIONS	BY


T (658) 292-7770
4740 Rufine Street
San Diego, CA 92111
nasland.com

Civil Engineering
Surveying
Land Planning

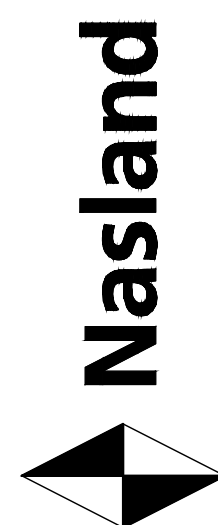

#3882-02 WILDOMAR, CA WALMART
CITY WILDOMAR, RIVERSIDE COUNTY, CALIFORNIA
WALMART STORES, INC.
BENTONVILLE, AR


DRAWN	SH
CHECKED	PR
DATE	01/30/2015
SCALE	AS SHOWN
JOB No.	310-040.1
SHEET	6

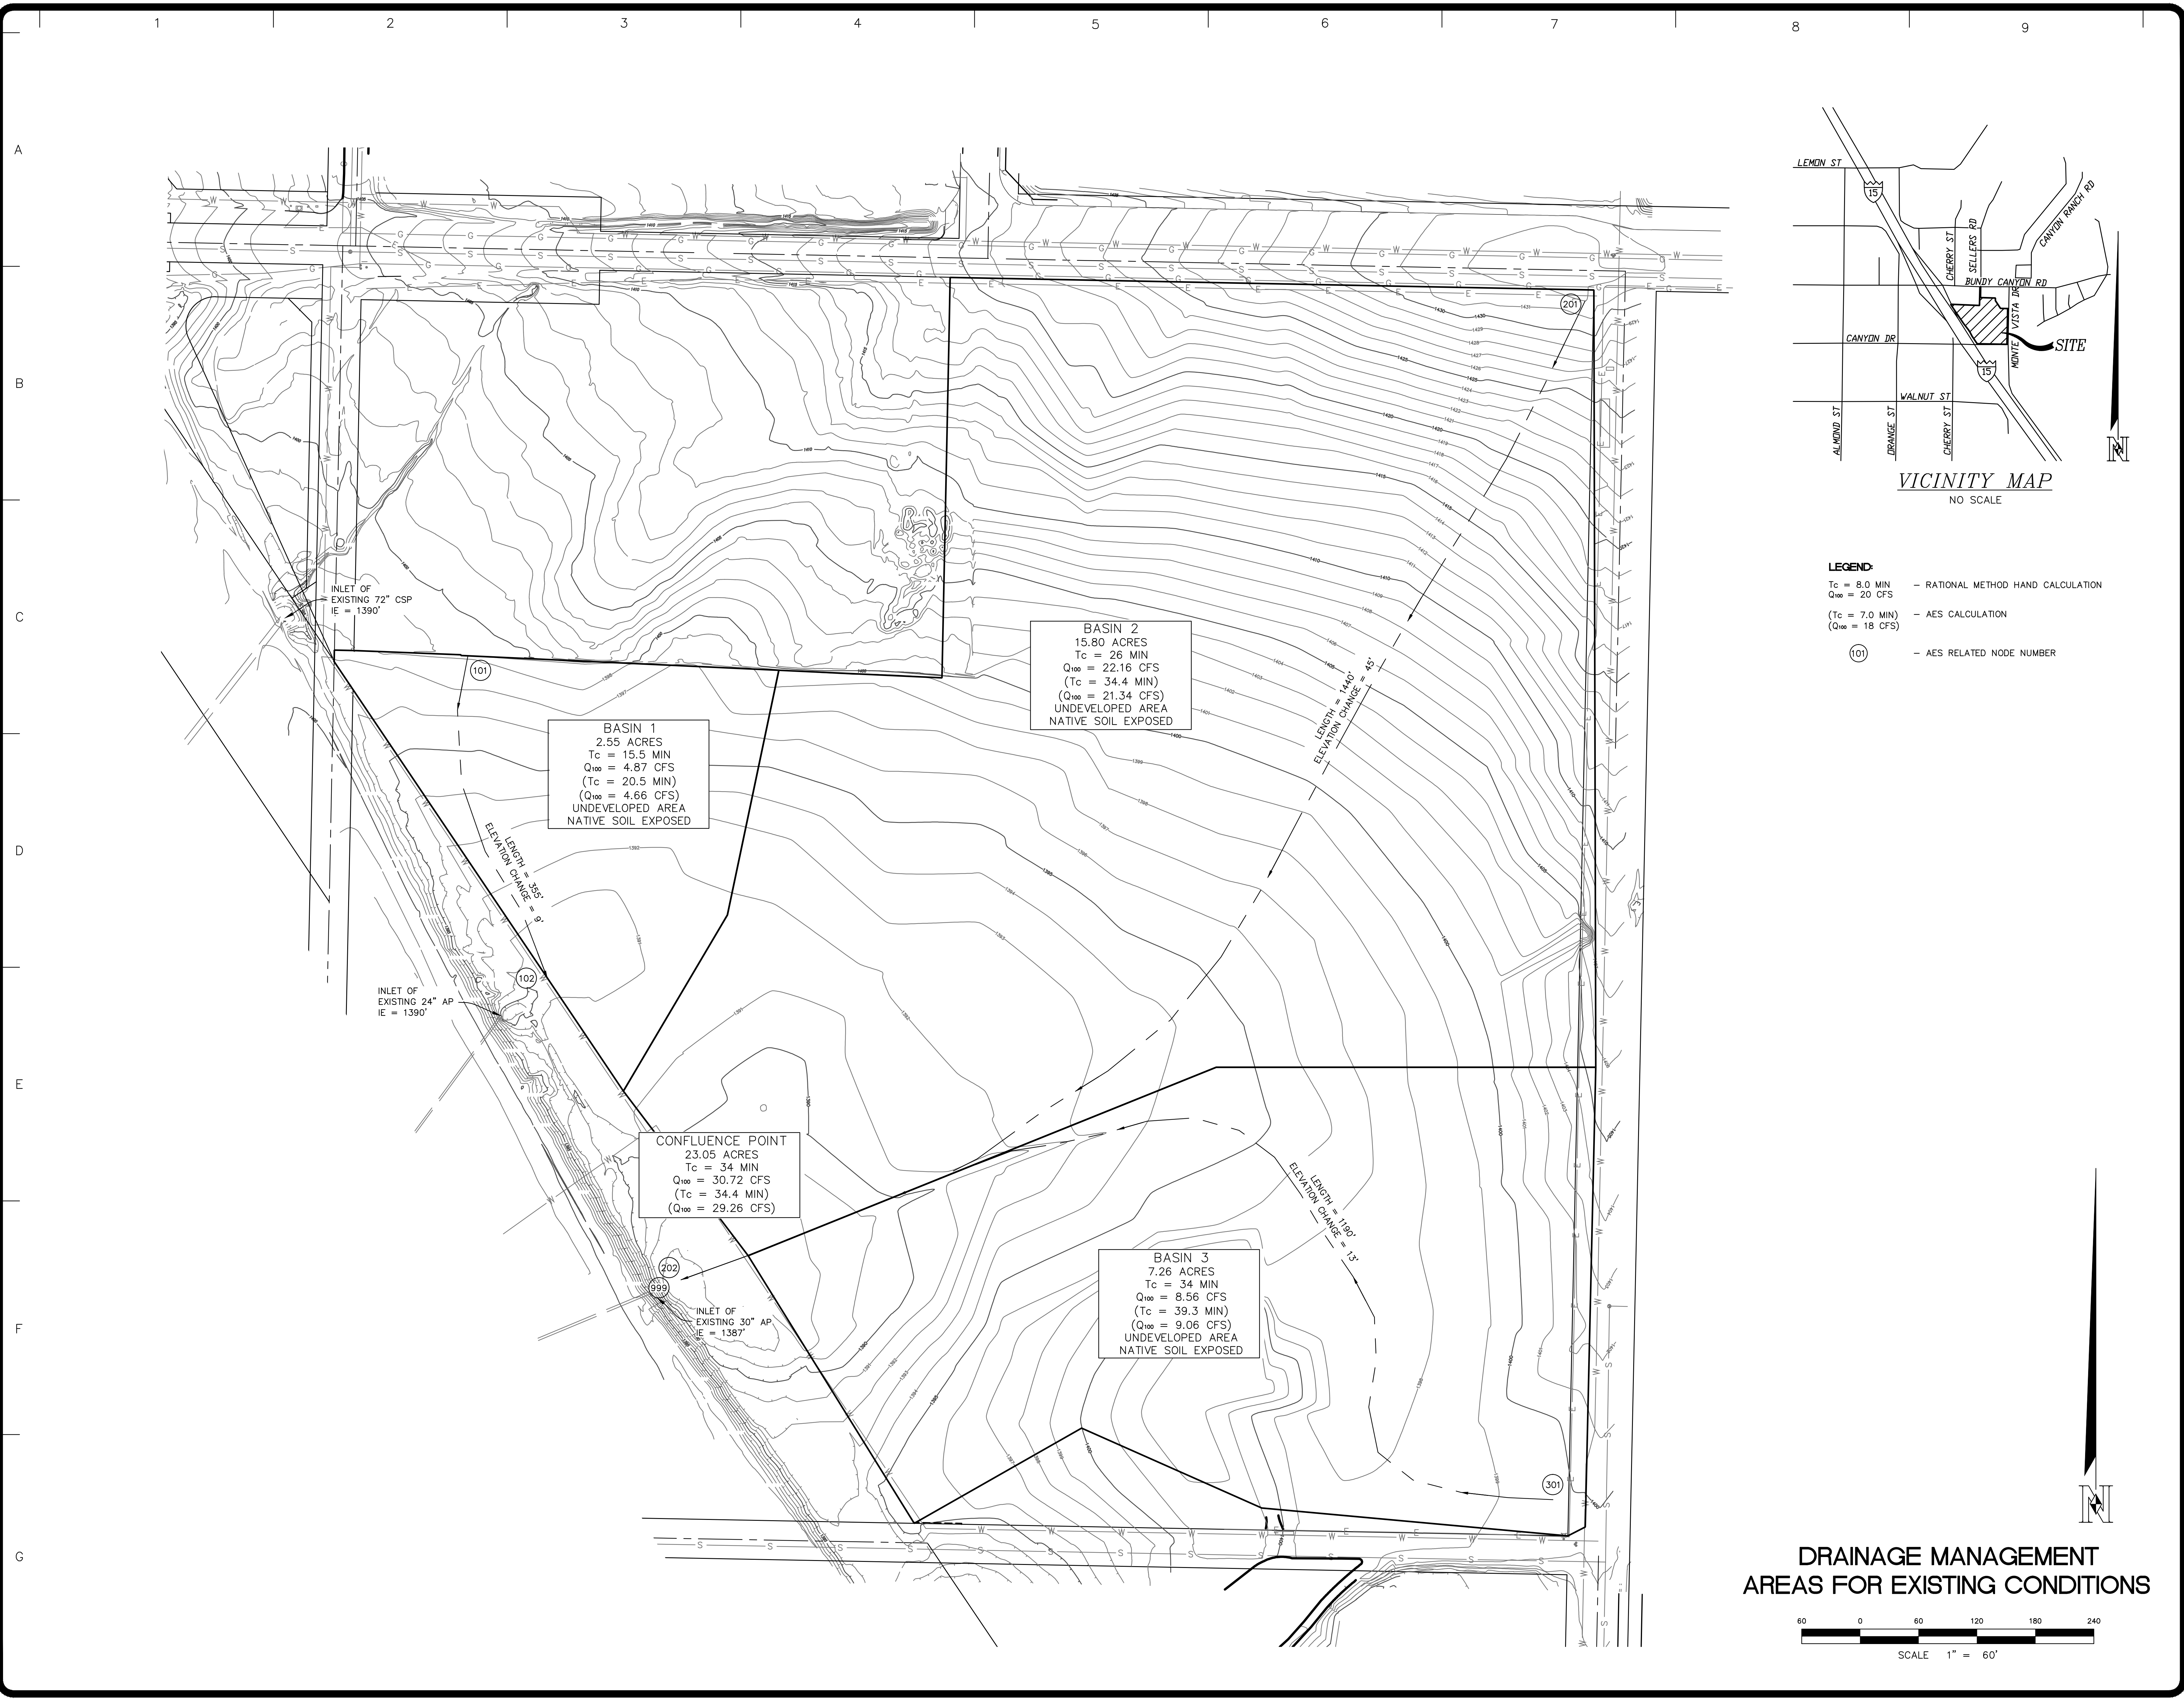

REVISIONS BY

T (658) 292-7770
4740 Ruffner Street
San Diego, CA 92111
nasland.com

Civil Engineering
Surveying
Land Planning

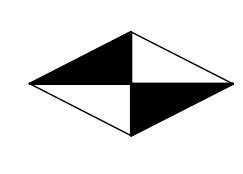**Nasland**


#3882-02 WILDOMAR, CA WALMART
CITY WILDOMAR, RIVERSIDE COUNTY, CALIFORNIA
WALMART STORES, INC.
BENTONVILLE, AR

DRAWN
SH
CHECKED
PR

DATE
01/30/2015
SCALE
AS SHOWN
JOB No.
310-040.1
SHEET

7


7 OF 10 SHEETS

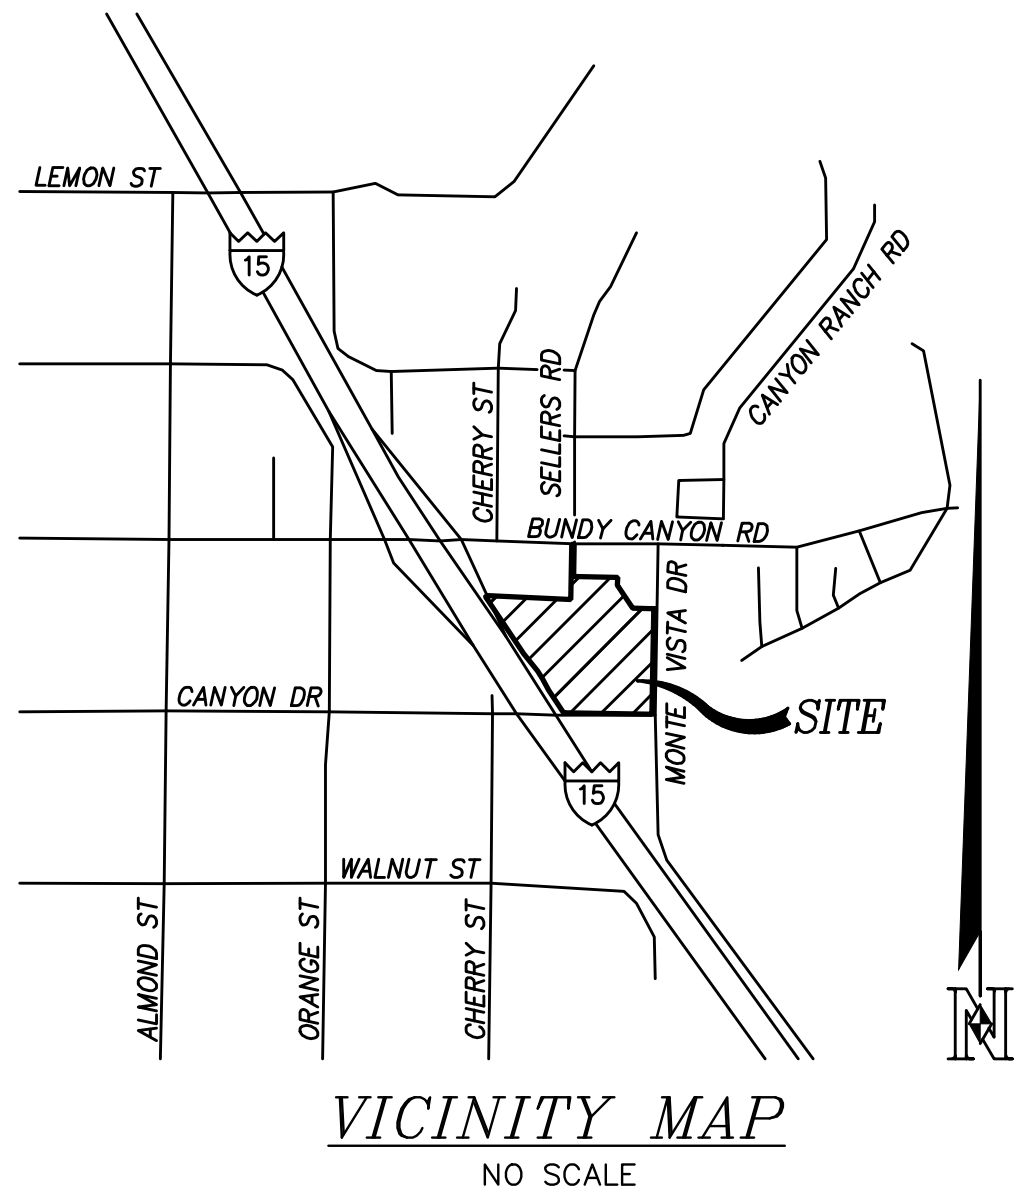


- LEGEND:**
- Tc = 8.0 MIN
Q₁₀₀ = 20 CFS — RATIONAL METHOD HAND CALCULATION
 - (Tc = 7.0 MIN)
(Q₁₀₀ = 18 CFS) — AES CALCULATION
 - 104 — AES RELATED NODE NUMBER
 - 2-A
4.02 AC — RATIONAL METHOD DRAINAGE AREAS
 - L7 — STORM DRAIN PIPE SEGMENT NUMBER

Storm Drain Data Table


Line #	Length	Direction	Slope	Note
L1	61.00'	N88°51'48"W	0.65%	12" RCP
L2	152.45'	S18°20'03"W	0.65%	24" RCP
L3	376.25'	S78°48'55"W	0.50%	18" RCP
L4	61.00'	N88°51'48"W	0.93%	12" RCP
L5	87.21'	N29°59'21"W	0.93%	24" RCP
L6	445.71'	N88°51'50"W	0.50%	36" RCP
L7	67.97'	S62°07'01"W	0.50%	36" RCP
L8	15.00'	N1°03'07"E	2.00%	12" RCP
L9	187.87'	N88°56'53"W	2.00%	12" RCP
L10	53.89'	N88°51'49"W	1.33%	18" RCP
L11	251.07'	N1°03'22"E	1.33%	18" RCP
L12	177.54'	N88°56'53"W	1.33%	18" RCP
L13	69.02'	N1°03'07"E	2.05%	18" RCP
L14	82.12'	N52°24'37"W	1.32%	24" RCP
L15	16.00'	N1°03'27"E	0.65%	12" RCP
L16	82.73'	S88°56'53"E	0.65%	12" RCP
L17	169.01'	S26°12'46"E	0.65%	12" RCP
L18	322.86'	S7°42'52"W	0.65%	18" RCP
L19	19.00'	S88°51'47"E	0.85%	12" RCP
L20	303.17'	S1°08'13"W	0.85%	18" RCP
L21	129.71'	S14°04'02"E	0.85%	18" RCP
L22	99.39'	S54°33'25"W	0.67%	24" RCP
L23	70.00'	S1°02'54"W	2.64%	12" RCP
L24	110.00'	S1°08'12"W	1.68%	12" RCP
L25	35.00'	N8°00'41"E	4.29%	12" RCP
L26	250.00'	N14°24'39"W	0.50%	24" RCP
L27	275.00'	S62°55'16"E	1.00%	24" RCP
L28	10.60'	S88°53'45"E	4.03%	12" RCP
L29	277.46'	S1°06'15"W	4.03%	12" RCP
L30	567.88'	S1°06'15"W	0.50%	54" RCP
L31	12.00'	S88°53'45"E	3.74%	12" RCP
L32	60.92'	S1°11'44"W	0.51%	54" RCP
L33	549.03'	N88°52'03"W	0.50%	54" RCP
L34	153.67'	N65°40'42"W	0.50%	54" RCP

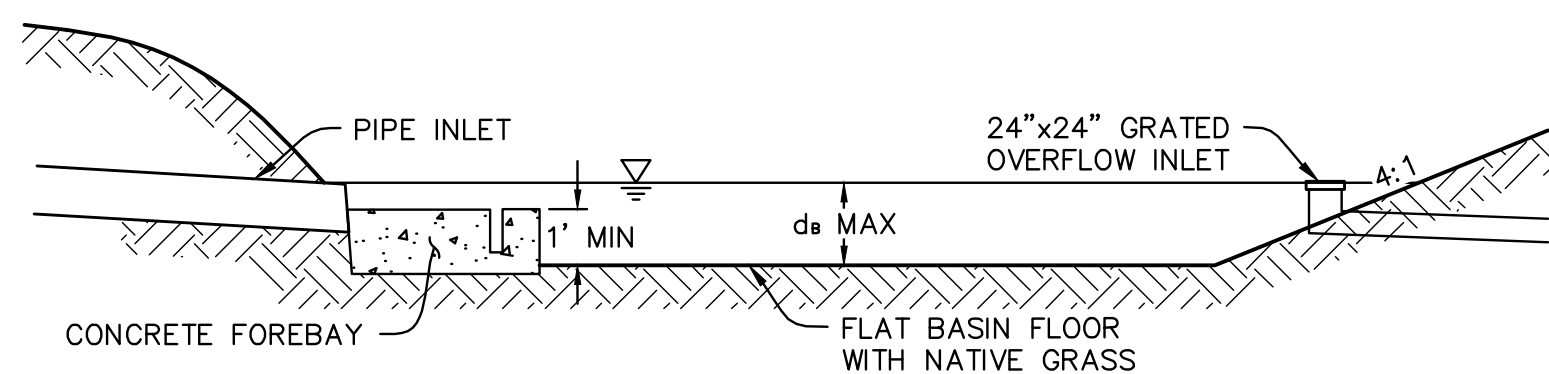

**CROSS SECTION:
INFILTRATION BASIN**
NOT TO SCALE

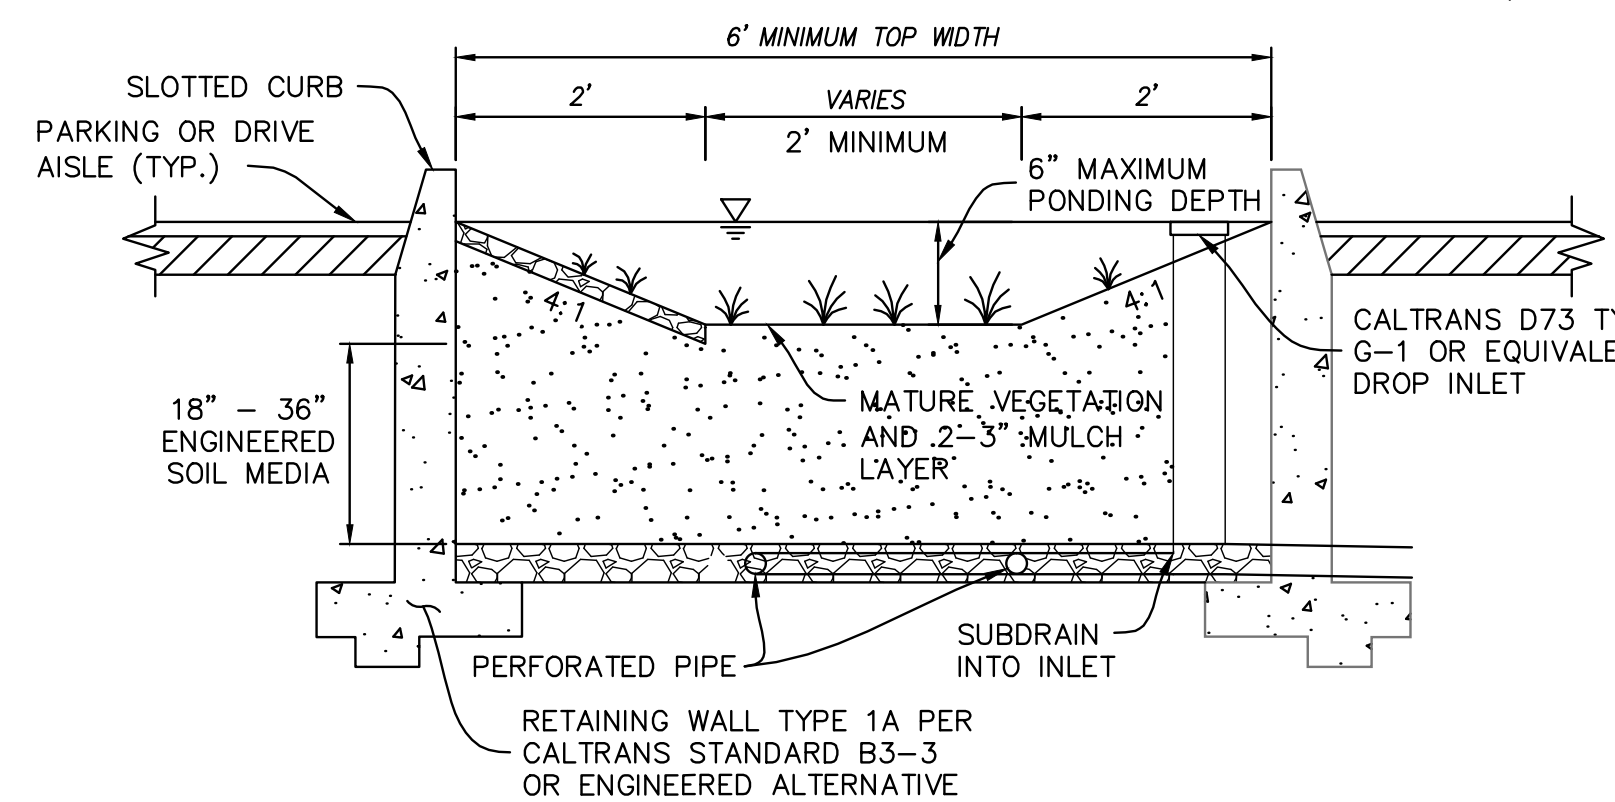


**CROSS SECTION:
POROUS LANDSCAPE DETENTION AREAS**
NOT TO SCALE

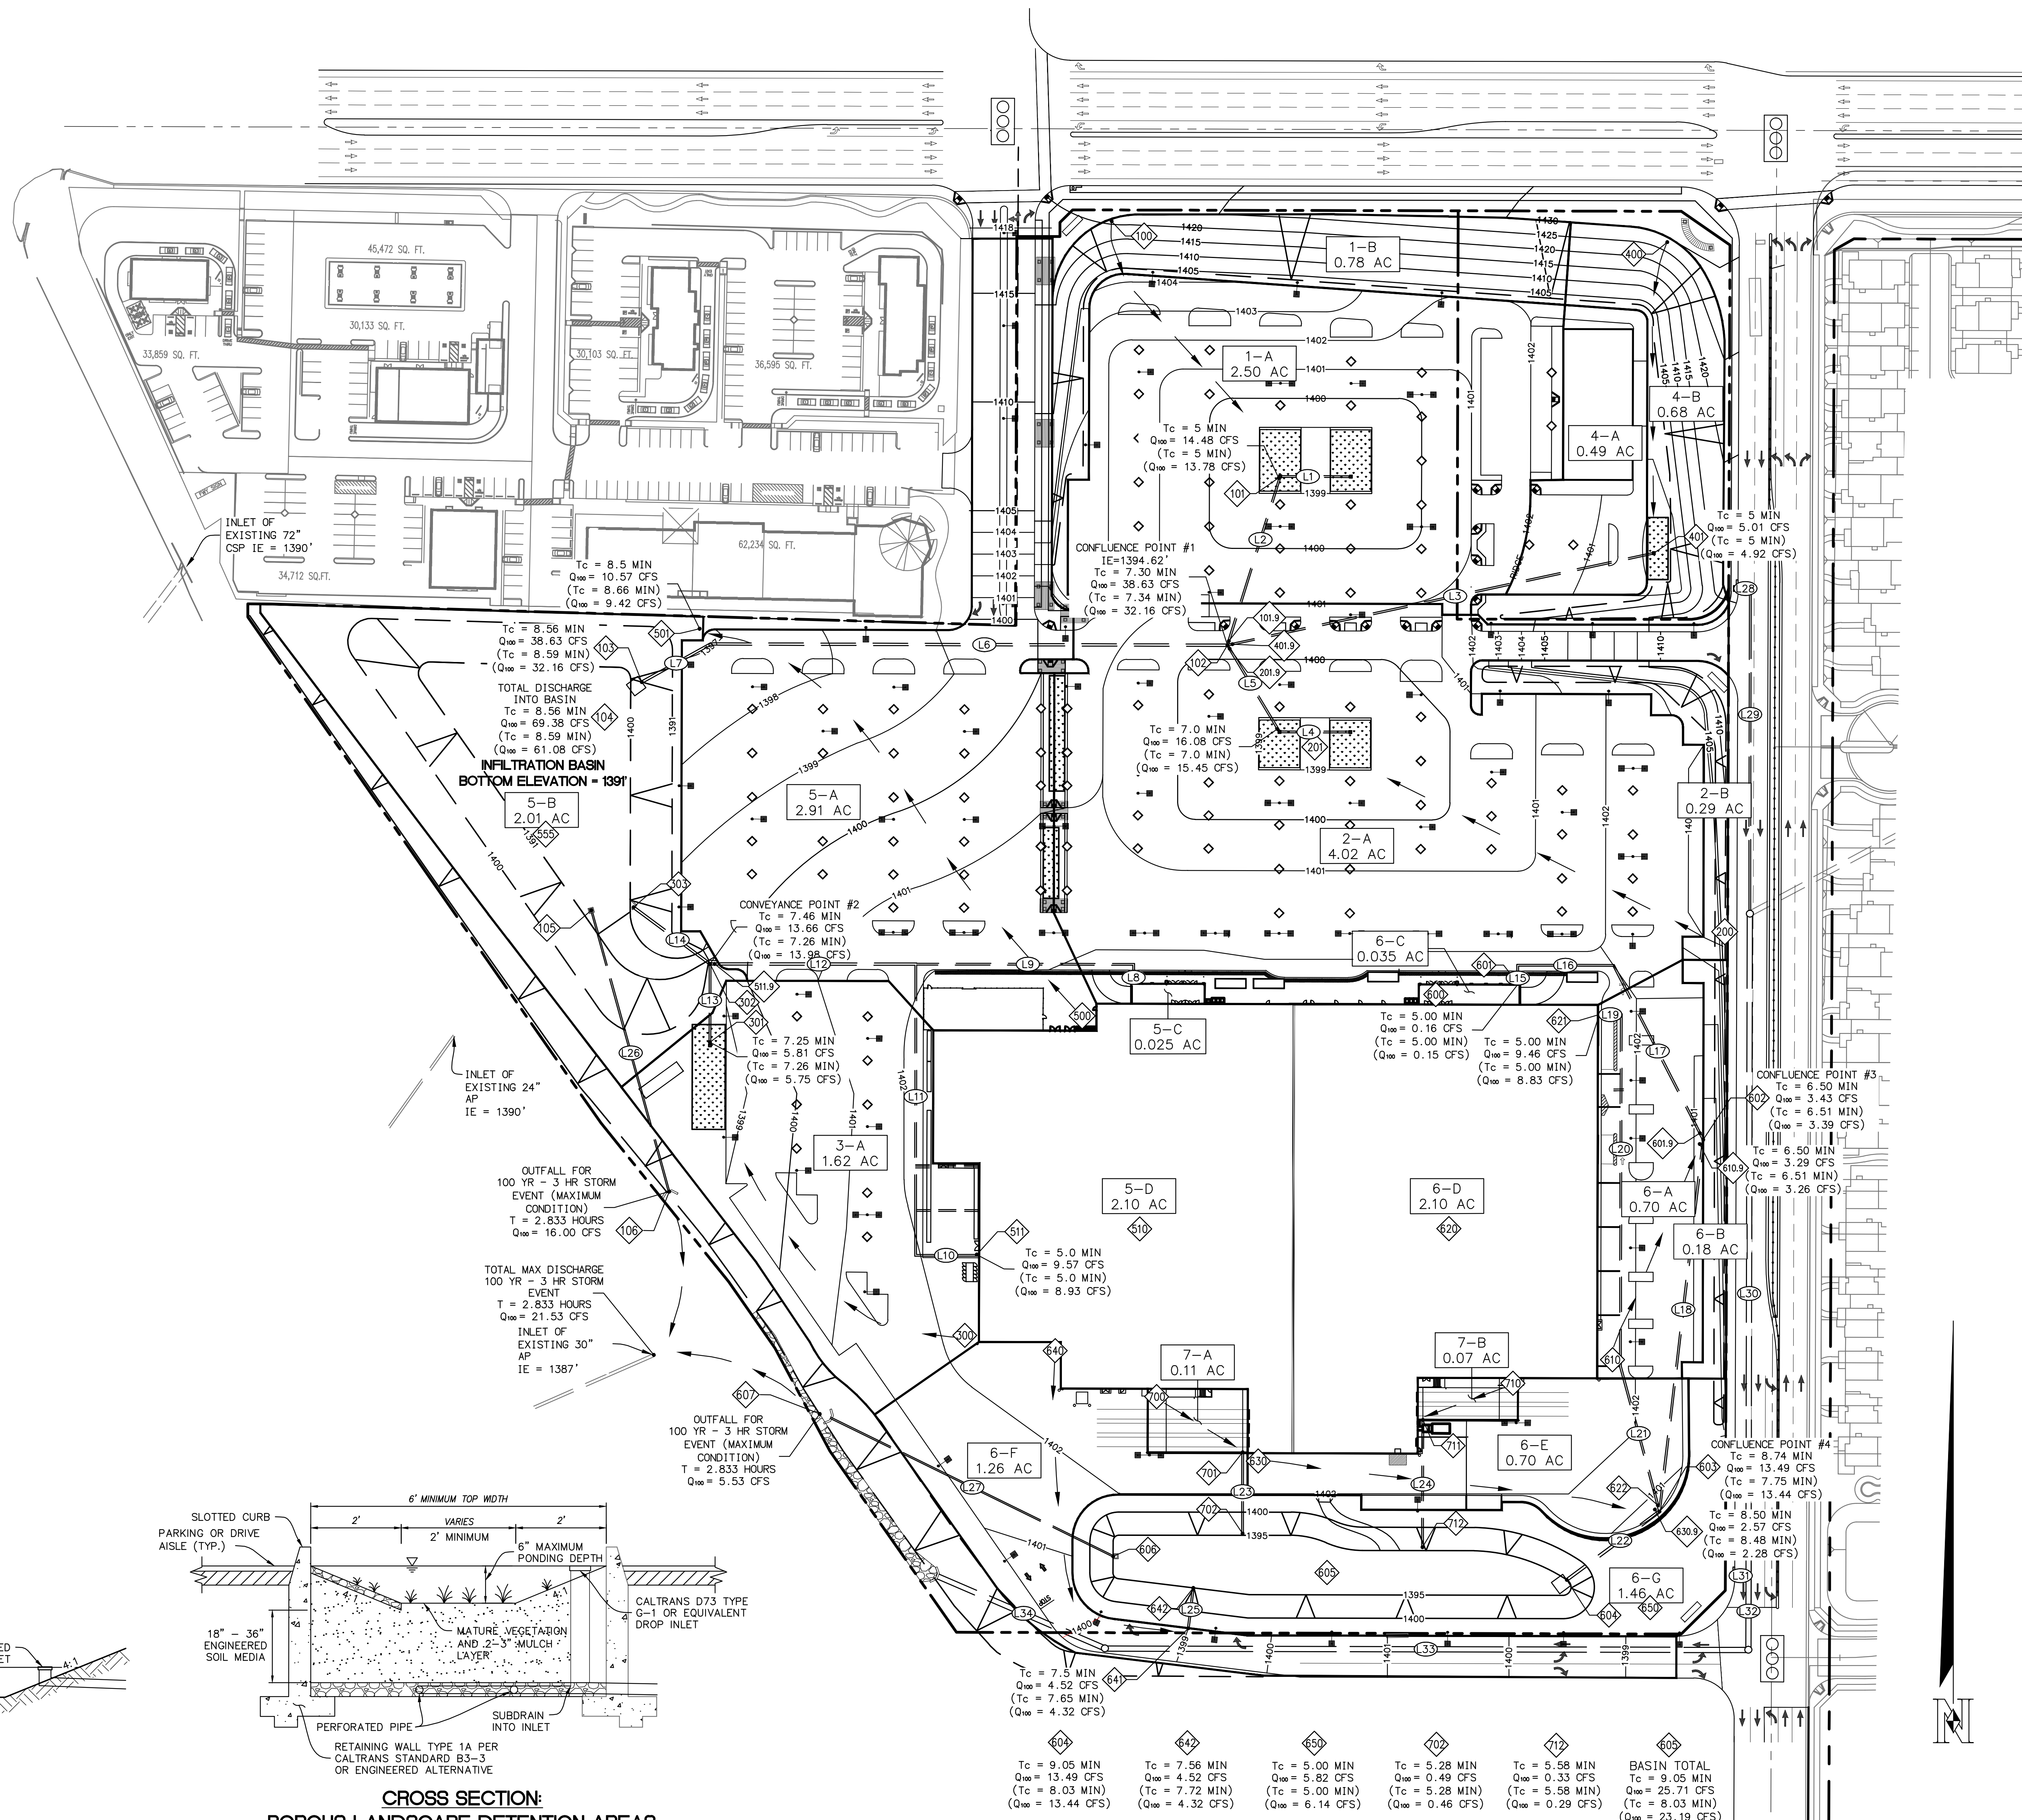

REVISIONS	BY

T (658) 292-7770
4740 Rufine Street
San Diego, CA 92111
nasland.com

Civil Engineering
Surveying
Land Planning

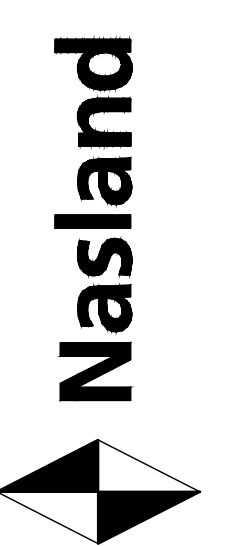

#3882-02 WILDOMAR, CA WALMART
CITY WILDOMAR, RIVERSIDE COUNTY, CALIFORNIA
WALMART STORES, INC.
BENTONVILLE, AR

DRAWN	SH
CHECKED	PR
DATE	01/30/2015
SCALE	AS SHOWN
JOB No.	310-040.1
SHEET	8

HARDScape Area = 890.135 sq ft					
Photometric Calculation Summary (Values are in foot-candles)					
	Avg	Max	Min	Max/Min	
250' Door, Ball, Pallet	1.7	0.7	0.3	5.67	
Entry Drive - East	2.38	3.8	1.2	3.17	
Entry Drive - North	2.21	4.4	1.0	4.40	
Entry Drive - South	4.37	6.9	2.3	3.00	
Limited Parking - East	1.77	4.2	0.3	14.00	
Limited Parking - West	2.84	7.2	0.6	12.00 *	
Main Parking	2.57	7.7	0.7	11.00 *	
Rear Drive - East	0.98	3.2	0.2	16.00	
Rear Drive - South	1.17	2.0	0.6	3.33	
Rear Drive - West	0.70	3.3	0.0	N.A.	
Vert Main Parking in	2.25	3.3	1.5	2.20	
Vert Main Parking Out	1.68	3.6	0.6	6.00	
Vert Prop Line @ 5 ft	0.48	2.1	0.0	N.A.	

Store #: 3882 City: Willingboro State: CA	MLO ALLOWANCES based on MLO release June 15, 2011 Allowable Lumens per Sq/Ft Handicap (initial) = 600 Lumens
Total Area in Square Feet (minus drive, sidewalk, canopies, Garden Cir., etc.) 890 135 Square Feet	Addit. Allowable Lumens per Entrance (initial) = 600 Lumens Addit. Allowance For Entrances (initial) = 1,200 Lumens
Number of Parking Area	Site Total Allowable Lumens (initial) = 4,451,875 Lumens

[illegible]

All values on this calculation may differ from those on the design tool (due to rounding) and are subject to revision.

PROJECT IS COMPLIANT?	Total Poles	Light Power Density (LPD)	Lumens per Watt (LPW)	Total Watts	Total Luminaires	Total Lumens
	YES	88	0.0312	77	27,750	111

Luminaire Schedule									
Symbol	Qty	Label	Arrangement	LLF	Description	Arr. Watts	Arr. Lum. Lumens	BUG Rating	
	21	EV_30	D180	0.750	CV2-3-180-LPS FP 27" POLE ON 3' BASE	500	35652	84-U5-G4	
	2	EV_42	D180	0.750	CV2-3-180-LPS-FP 38" POLE ON 3' BASE	500	35652	84-U5-G4	
	56	OV_30	SINGLE	0.750	CV2-3-180-LPS-FP 27" POLE ON 3' BASE	250	19241	84-U5-G4	
	9	OV_42	SINGLE	0.750	CV2-3-180-LPS FP 38" POLE ON 3' BASE	250	19241	84-U5-G4	

Calculated light levels and visualizations are based on specific information that has been supplied for LSI luminaires. Any differences in luminaire installation, lighted area geometry and obstructions in the lighted area may produce different results from the predicted values. Normal tolerances of voltage, lamp output, and ballast and luminaire manufacture will affect results.

Walmart Store # 3882-02

LSI CYPRESS (Low Pressure Sodium)
MOUNTING HEIGHT 30 FT & 42 FT
IN LOCATIONS SHOWN
PARKING: 2.5FC AVG, 1.0 FC MIN, 5:1 UNIFORMITY
FRONT AISLE 5.0 FC AVG, 3.0 FC MIN, 5:1 UNIFORMITY
HORIZONTAL F.C'S AT GRADE
VERTICAL & PROPERTY CALCULATIONS AT 5 FEET AFG
50,000 HOURS SHOWN

ISSUE BLOCK

[illegible]

Provided By

Jeff Bays
Benchmark Group Bl
1805 N 2nd St
Rogers, AR 72756
Phone: 479-636-5004
Phone: 479-619-3855
Fax: 479-619-3937

SITE LIGHTING PLAN

SHEET:
SLP1

PRINTED: 1/12/2015 12:33 PM BY: Jeff Bays LAST SAVED: 11/4/2014 2:25 PM BY: Boy
g:\161\16158\sheet\6141 - slp2 site lighting plan - 3882.dwg

CYPRESS

LUMINAIRE ORDERING INFORMATION

TYPICAL ORDER EXAMPLE: **CY2 3 180 LPS FP MT BRZ PCR**

Luminaire Fixture	Distribution	Lamp Wattage	Light Source ¹	Lens	Line Voltage	Luminaire Finish	Options
CY2 1 - Arm Mount	A - Asymmetrical	90 2190	LPS - Low Pressure Sodium 90, 2190 Watt	FP - Flat Clear Polycarbonate	347 480	BRZ - Bronze BLK - Black WHT - White	PCR - Photoelectric Control Receptacle ²
	3 - Type III	180	LPS - Low Pressure Sodium 180 Watt		MT - Mount Top		
CY2WM 2 - Side Wall Mount	FT - Forward Throw	180	LPS - Low Pressure Sodium 180 Watt				


FOOTNOTES:

- 1- To wall mount a 90 or 2190 Watt unit, order CY2 and BKS 90 WM * CLR Wall Mount Bracket.
Available in single or 2190 mounting configurations.
2- Includes Wall Mount Plate. To mount to pole, discard Wall Mount Plate. Consult factory for
2045-2190.

- 3- Lamp not included
4- PCR factory installed and prewired for highest voltage. Alternate voltages will require field
re-wiring. Photocell must be ordered separately, see Accessories.

ACCESSORY ORDERING INFORMATION		(Accessories are field installed)	
Description	Order Number	Description	Order Number
PC120 - Photocell	122014	CH480 - Double Fasting	121480
PC2190-2177 - Photocell for 2190V, 240V or 277V	122015a	TK427 - Single Fasting	TK427
PC2190 - Photocell	122015b	2295 - Round Pole Plate	122015B-K-A
PC480 - Photocell	122015c	BKS 90 WM * CLR	122015CLR
TK120 - Single Fasting	TK120		
TK277 - Single Fasting	TK277		
CH220R, 240 - Double Fasting	CH220R, 240		

Luminaire Schedule						
Symbol	Qty	Label	Arrangement	LLF	Description	
	21	EV_30	D180	0.750	CY2 3-180-LPS-FP 27 POLE ON 3' BASE	Arr. Watts 900
	2	EV_42	D180	0.750	CY2 3-180-LPS-FP 3P POLE ON 3' BASE	Arr. Lum. Lumens 38882
	56	GV_30	SINGLE	0.750	CY2 3-180-LPS-FP 27 POLE ON 3' BASE	BUG Rating B4-U0-G4
	9	GV_42	SINGLE	0.750	CY2 3-180-LPS-FP 3P POLE ON 3' BASE	Arr. Watts 250

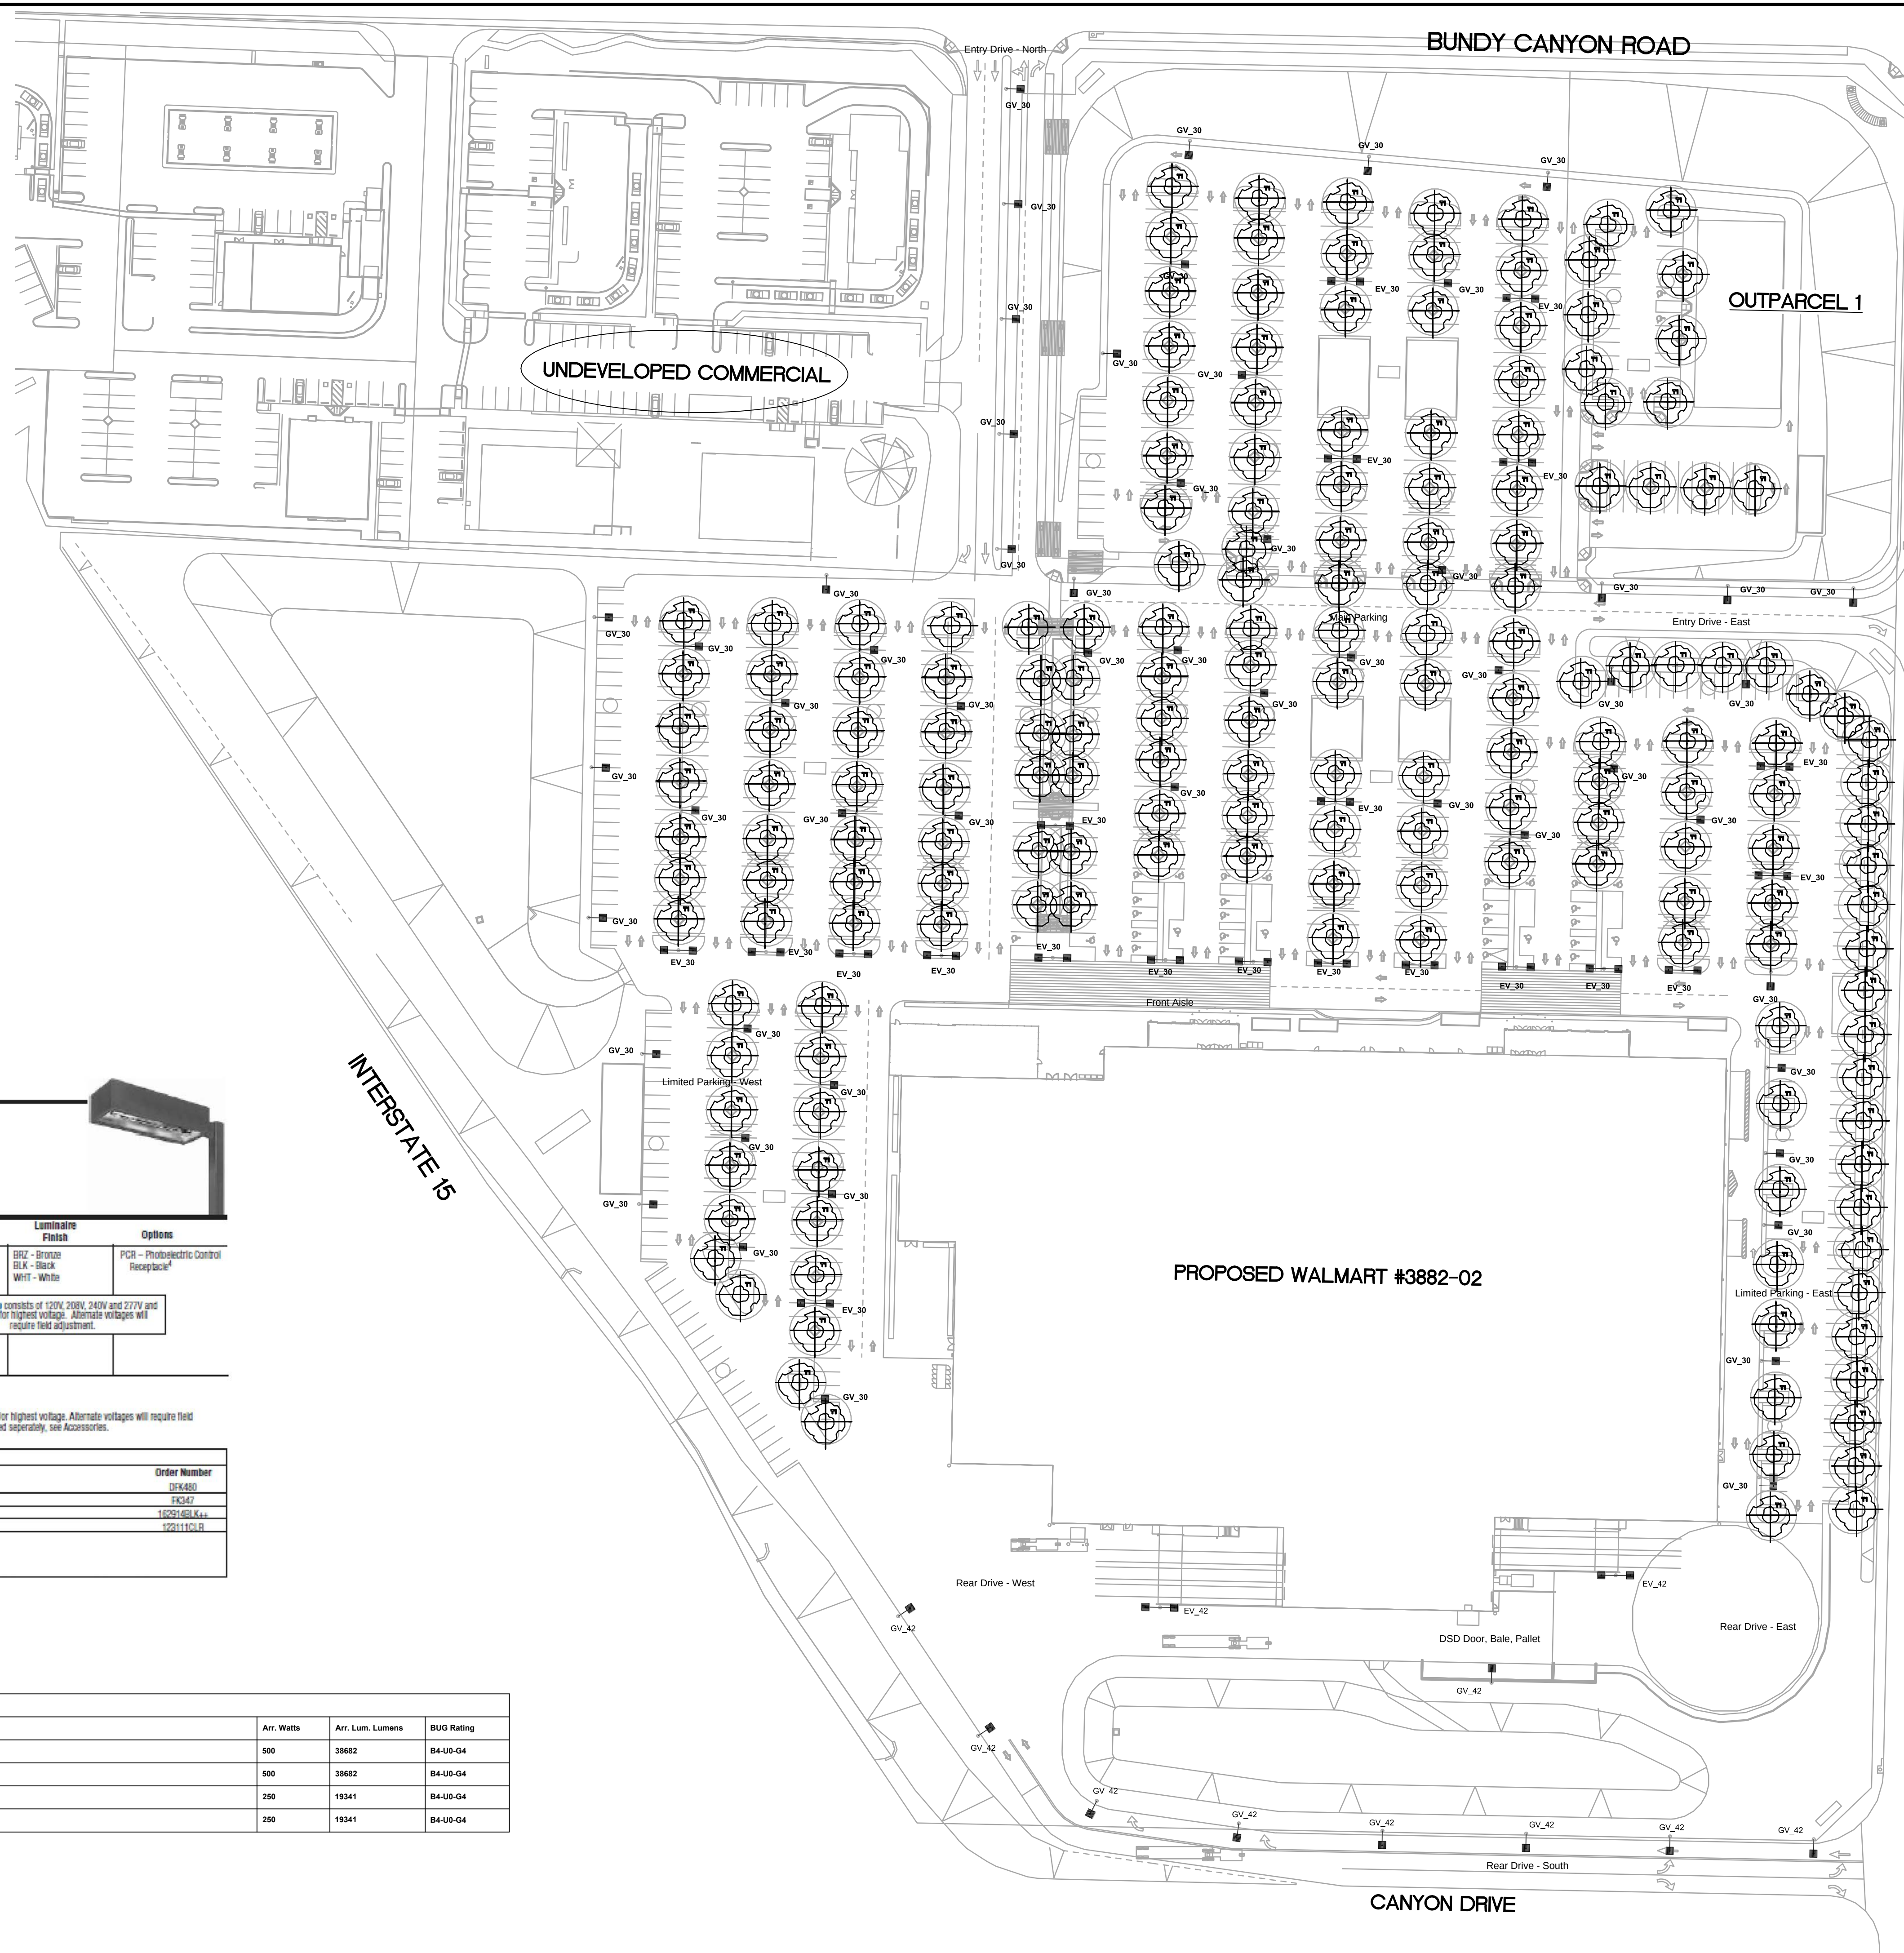

Calculated light levels and footcandle values are based on specific information that has been supplied for this project. Any differences in luminaire output, mounting height, or distribution may affect the predicted values. Normal tolerances of voltage, lamp output, and ballast and luminaire efficiency are allowed. Refer to IES LM-63-1986 Identifying Operating Factors for HID Luminaires.

Walmart Store # 3882-02

Midland, CA
LSI CYPRRESS (Low Pressure Sodium)
MOUNTING HEIGHT 30 FT & 42 FT
IN LOCATIONS SHOWN
PARKING: 2.5 FC AVG, 1.0 FC MIN, 5:1 UNIFORMITY
FRONT AISLE 5.0 FC AVG, 3.0 FC MIN, 5:1 UNIFORMITY
VERTICAL & PROPERLY CALCULATIONS AT 5 FEET AFG
50,000 HOURS SHOWN

ISSUE BLOCK





Provided By:

Jeff Bays
Benchmark Group Bldg
1805 N 2nd St
Rogers, AR 72756
Phone: 479-636-5004
Phone: 479-619-3855
Fax: 479-619-3937

SITE LIGHTING PLAN

SHEET:

SLP2

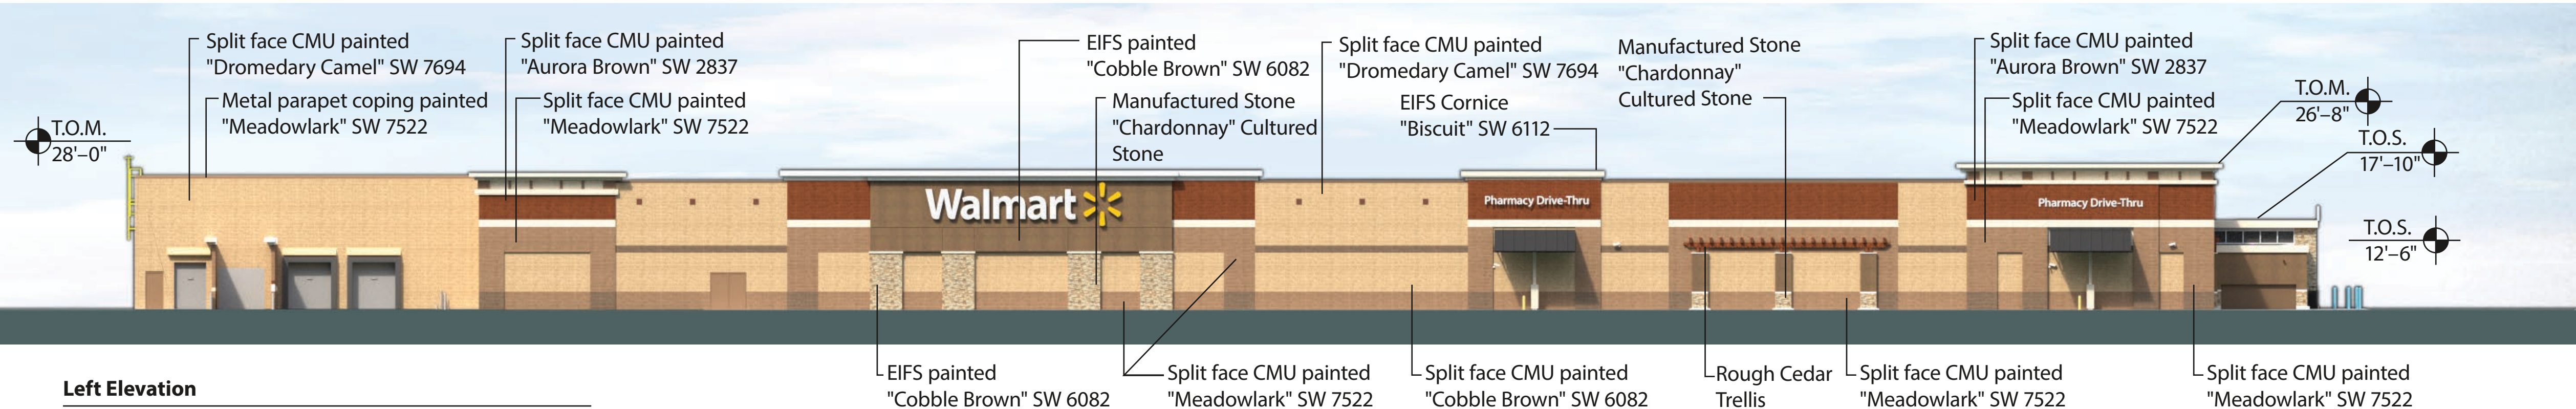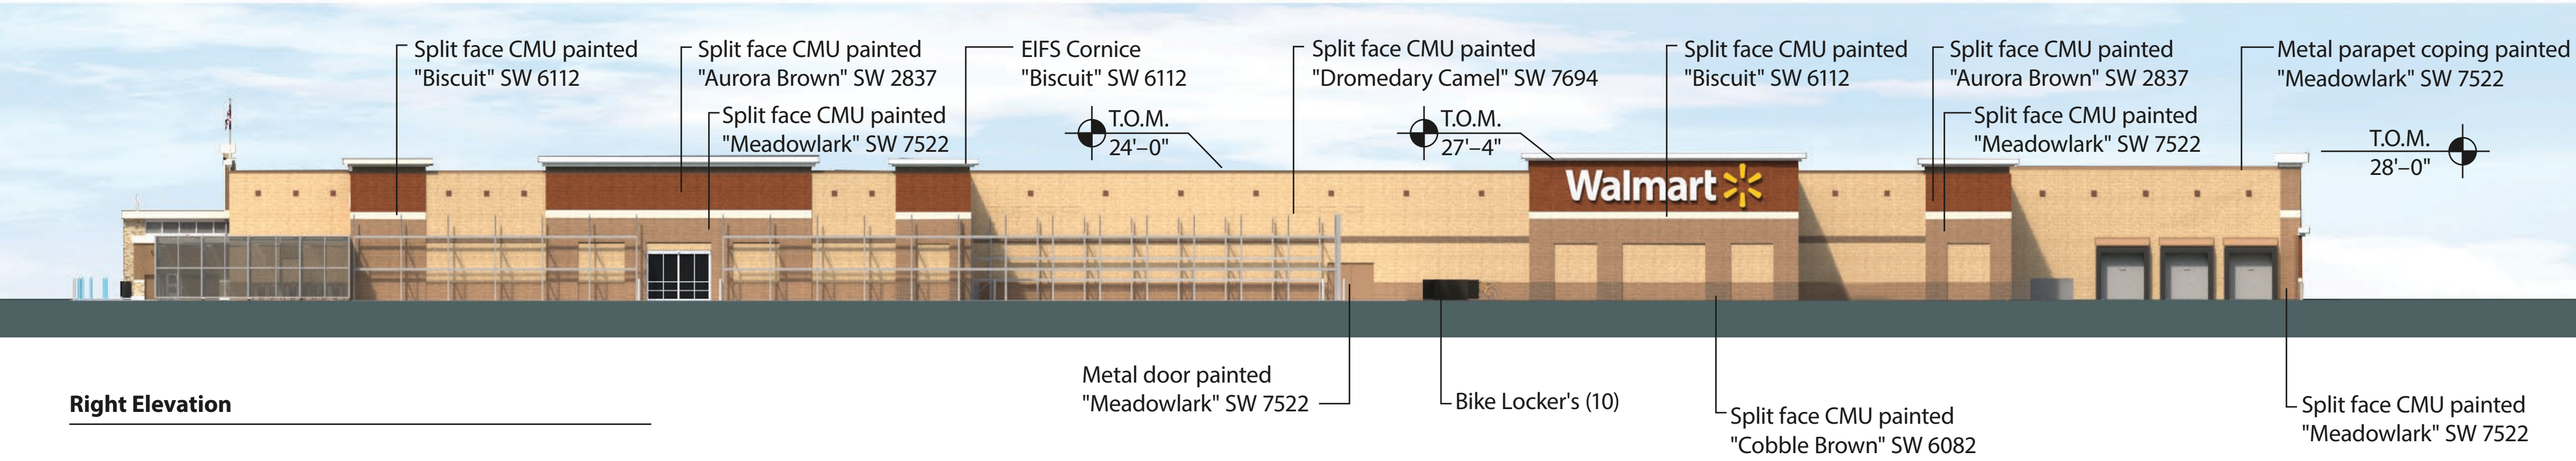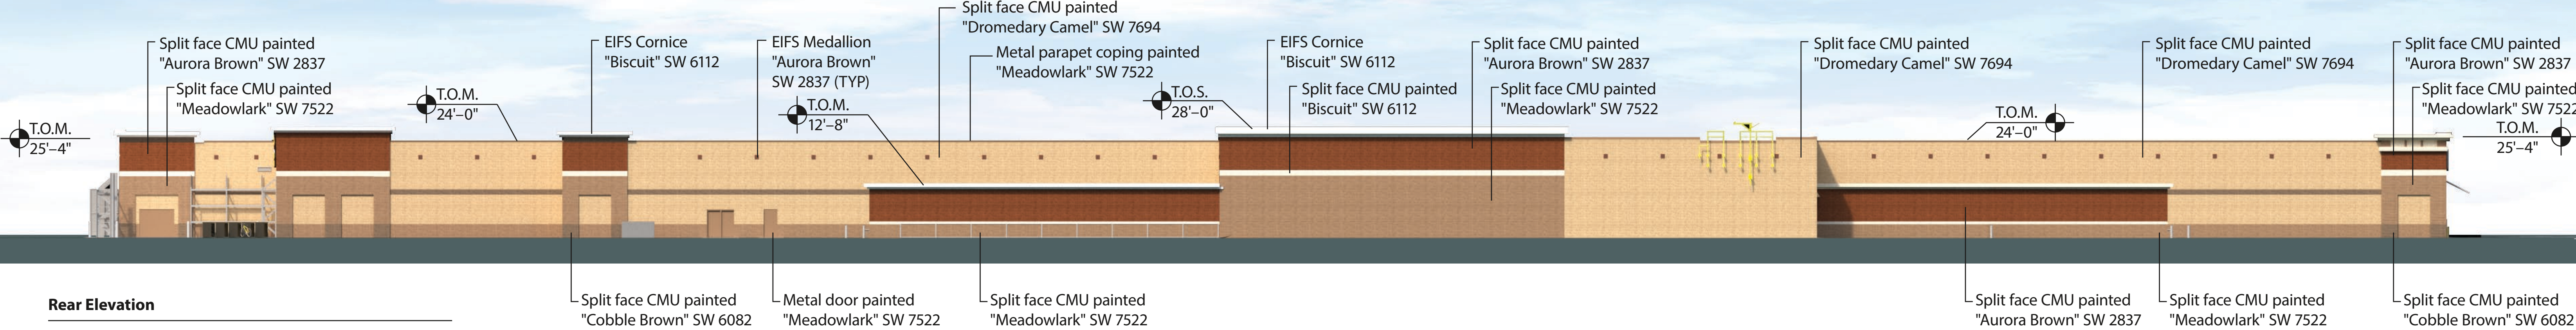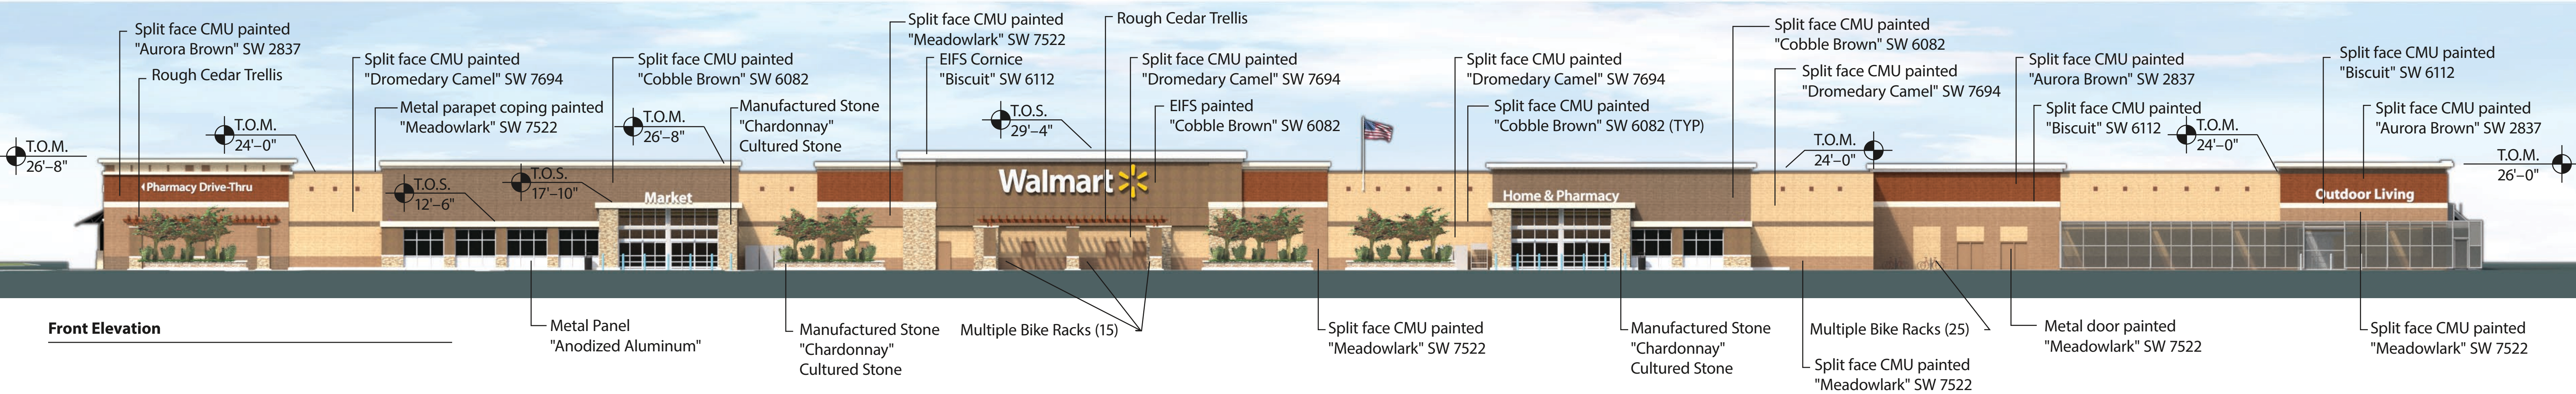

Sign	Qty.	Height	Area (S.F.)	Total S.F.
Walmart ✶	1	5'-6"	298.00	298.00
Market	1	2'-6"	28.17	28.17
Home & Pharmacy	1	2'-6"	97.66	97.66
Outdoor Living	1	2'-6"	77.17	77.17
Pharmacy Drive-Thru ▶	1	2'-0"	74.78	74.78
Front Elevation Building Signage				575.78
Sign	Qty.	Height	Area (S.F.)	Total S.F.
Walmart ✶	1	3'-6"/5'-1 1/8"	120.76	120.76
Right Elevation Building Signage				120.76
Sign	Qty.	Height	Area (S.F.)	Total S.F.
Walmart ✶	1	5'-6"	298.00	298.00
Pharmacy Drive-Thru	2	1'-6"	39.90	79.80
Left Elevation Building Signage				377.80
Total Building Signage				1032.20






SGA Design Group 
Daryl L. Bray C31287

July 14, 2014

Wildomar, California #3882 - New Store

Perspective



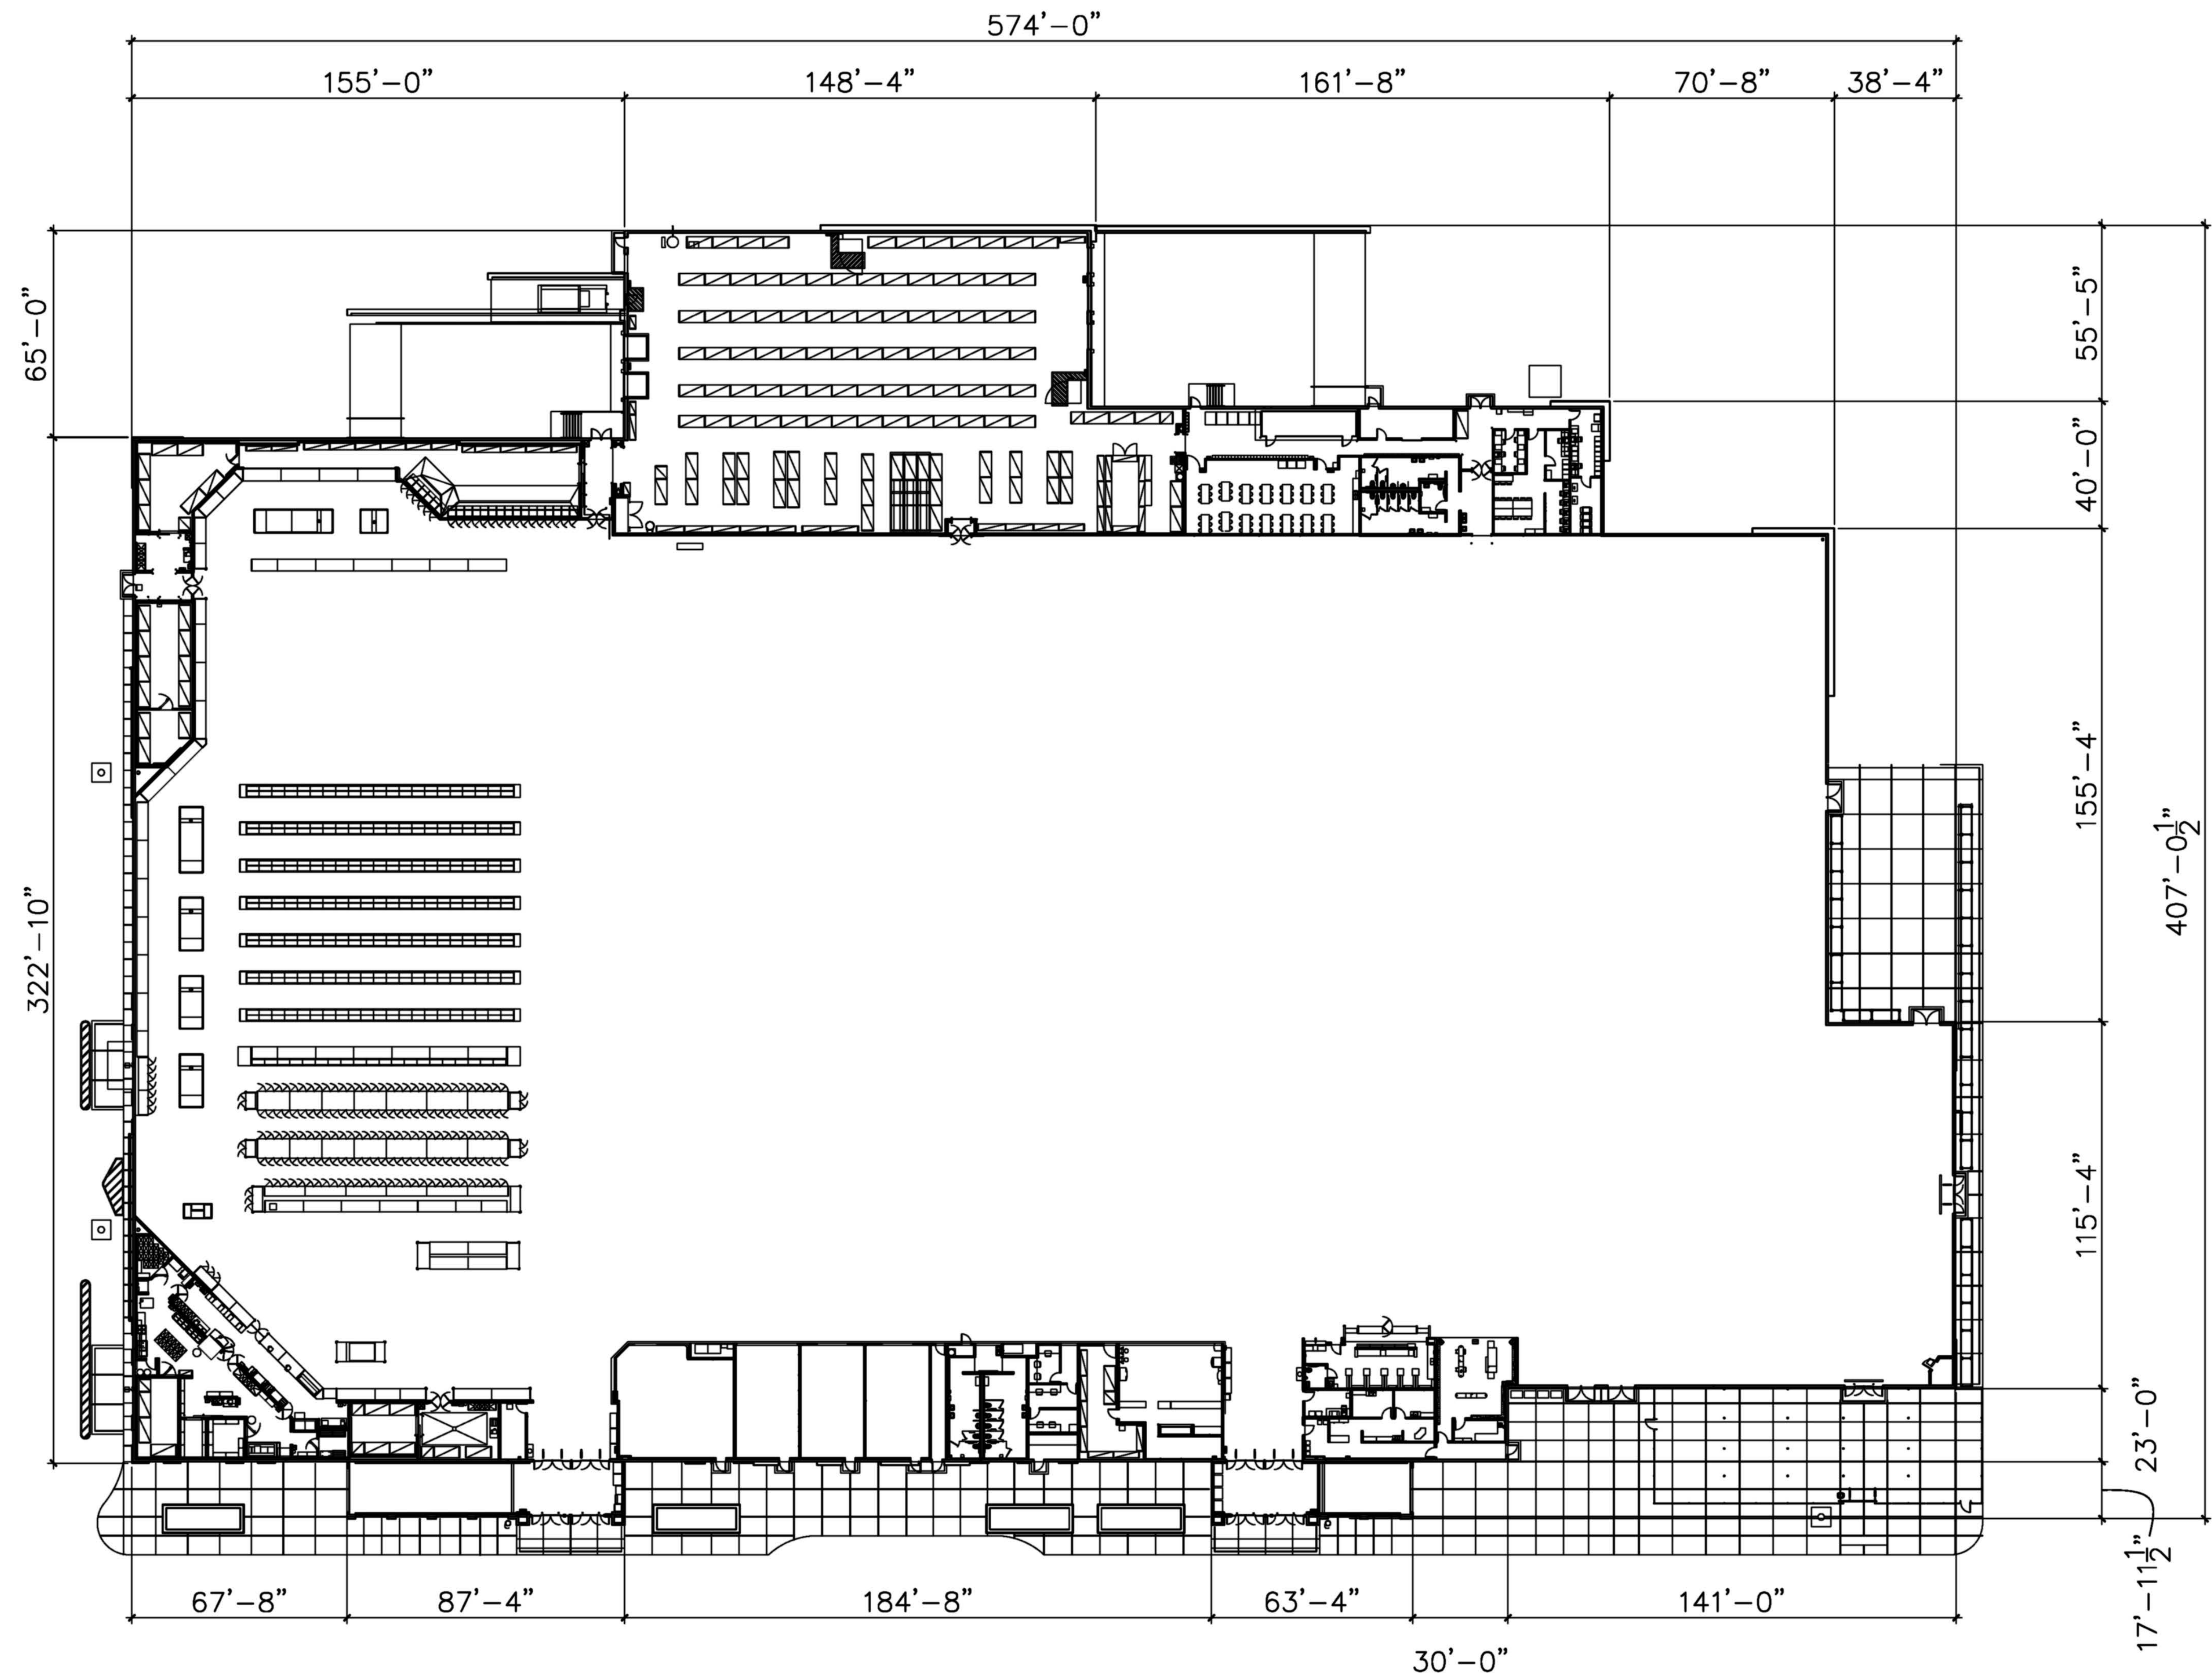


Sign	Qty.	Illumination	Area (S.F.)	Total S.F.
Walmart*	3	Internal	49.26	147.78
Walmart*	1	Internal	99.50	99.50
Total Site Signage				247.28



Pylon Sign
99.50 sf




Monument Sign
49.26 sf

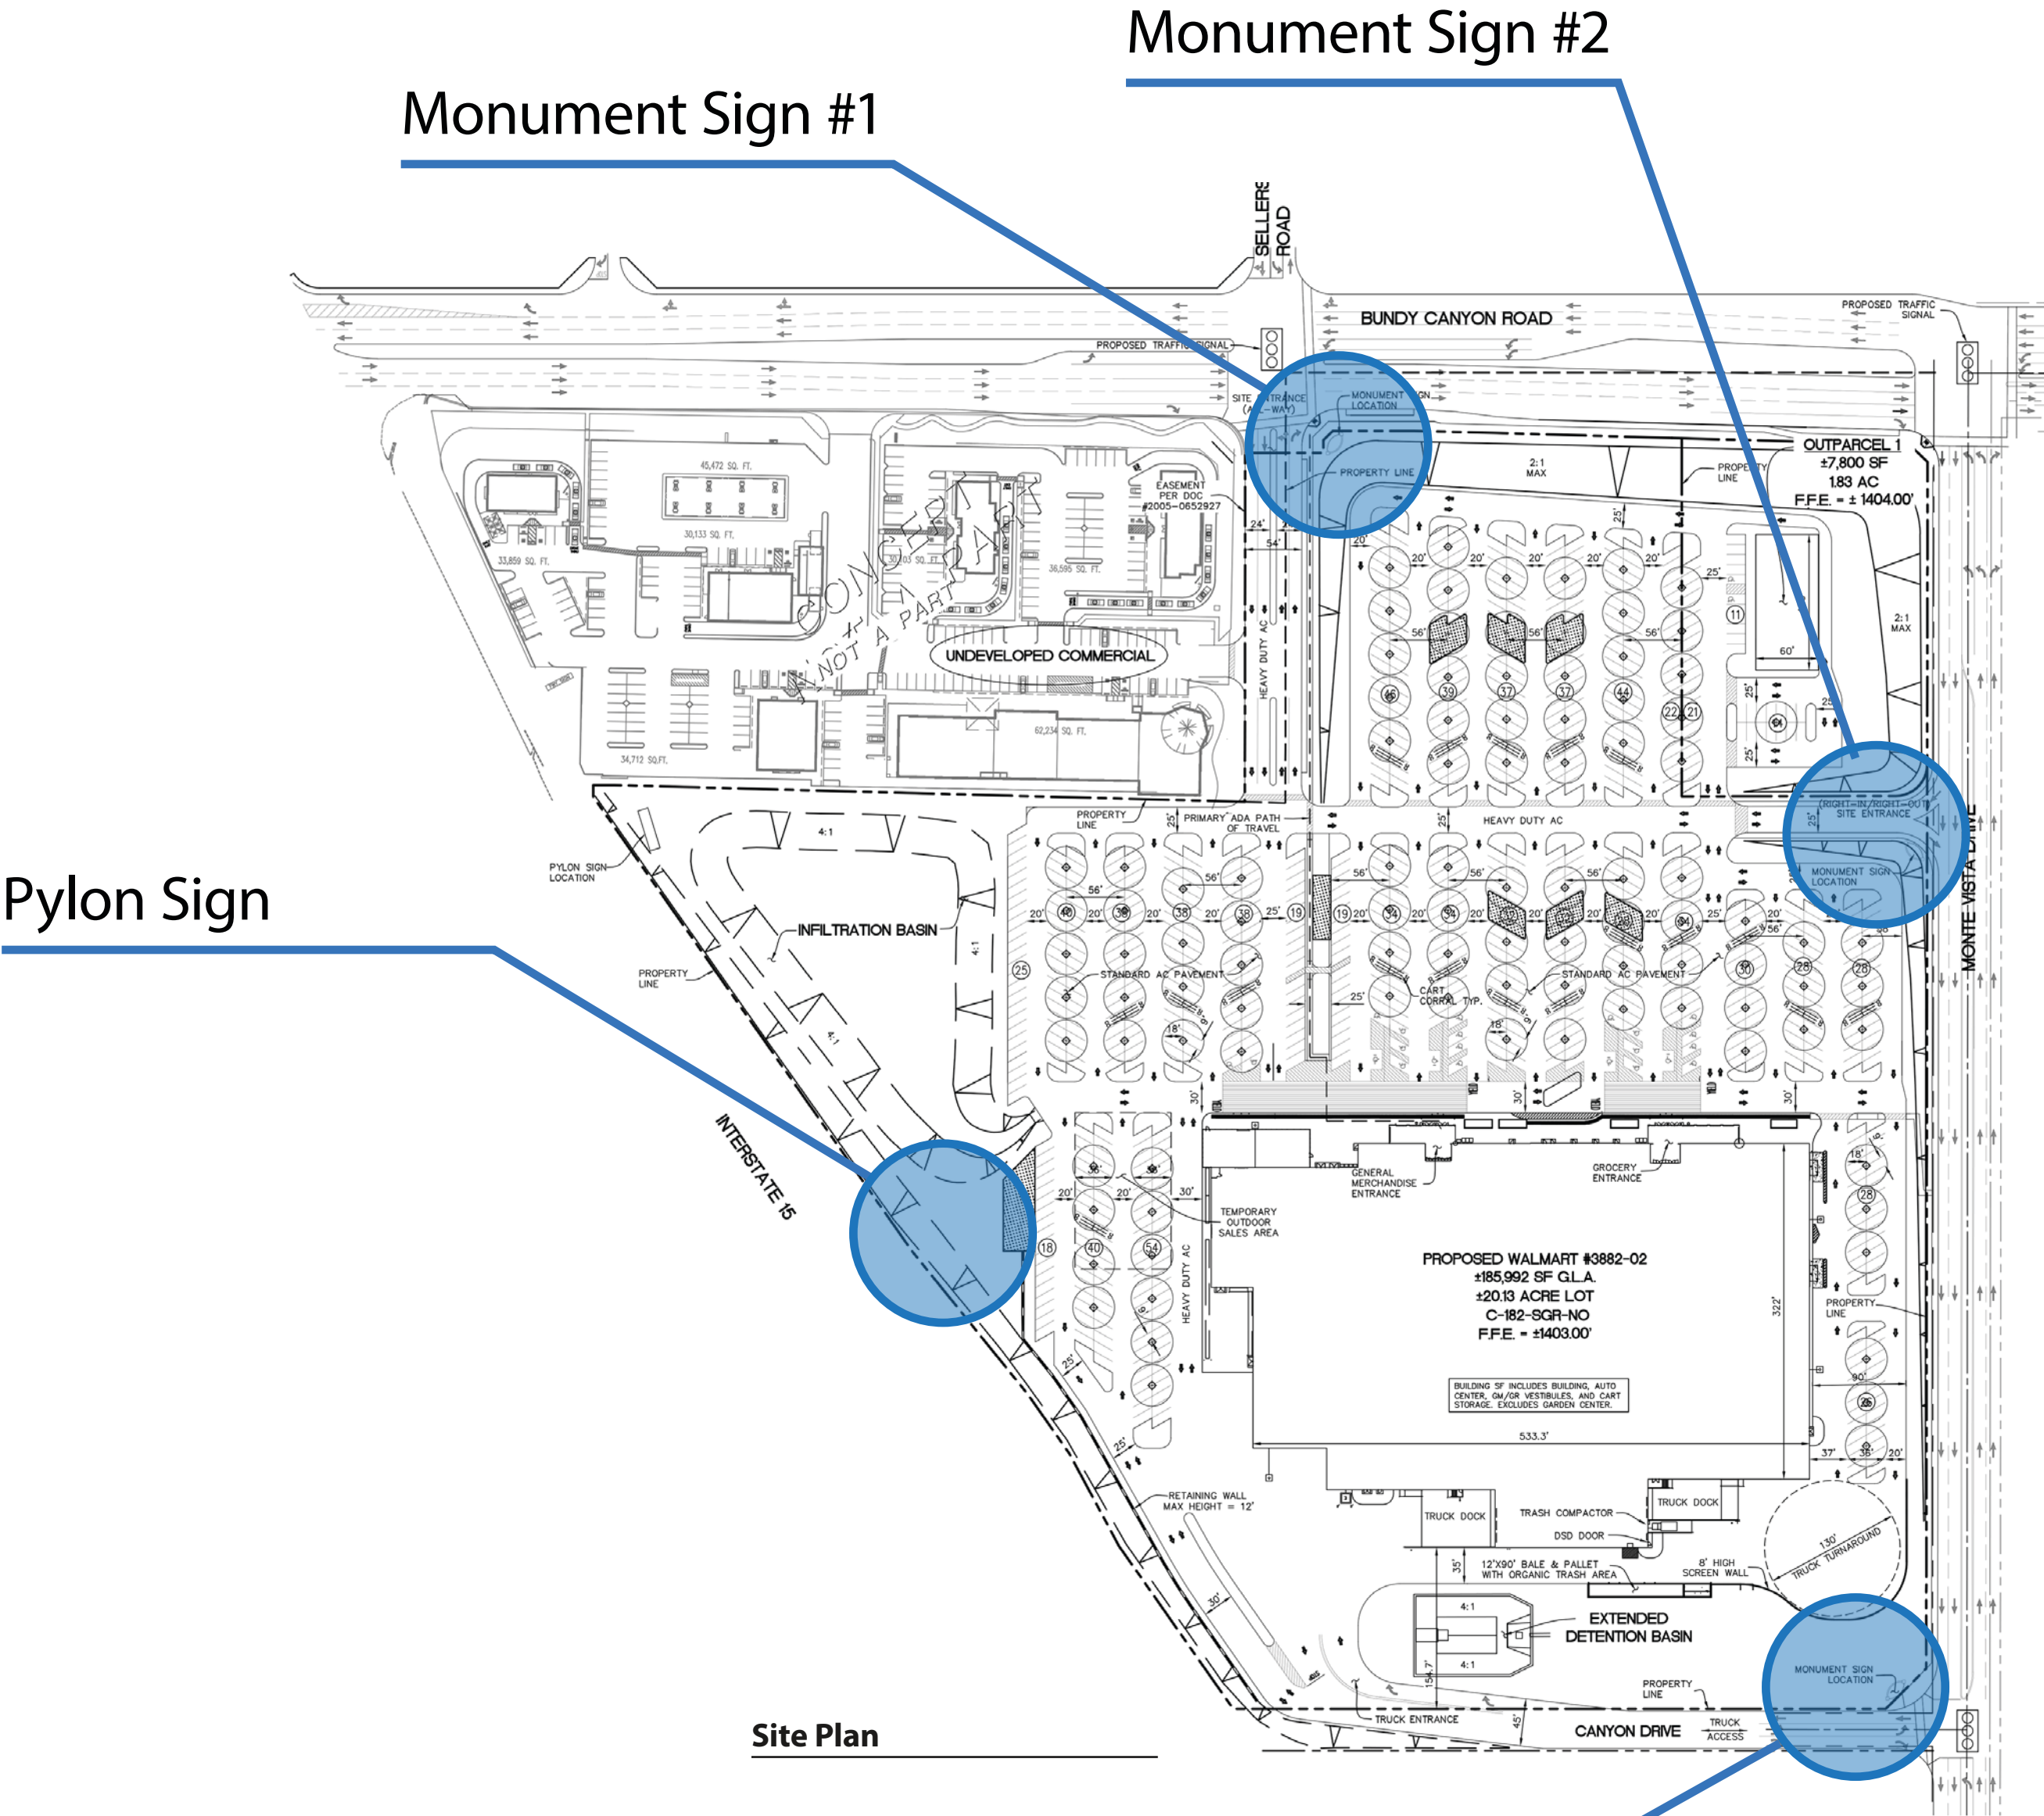




Perspective

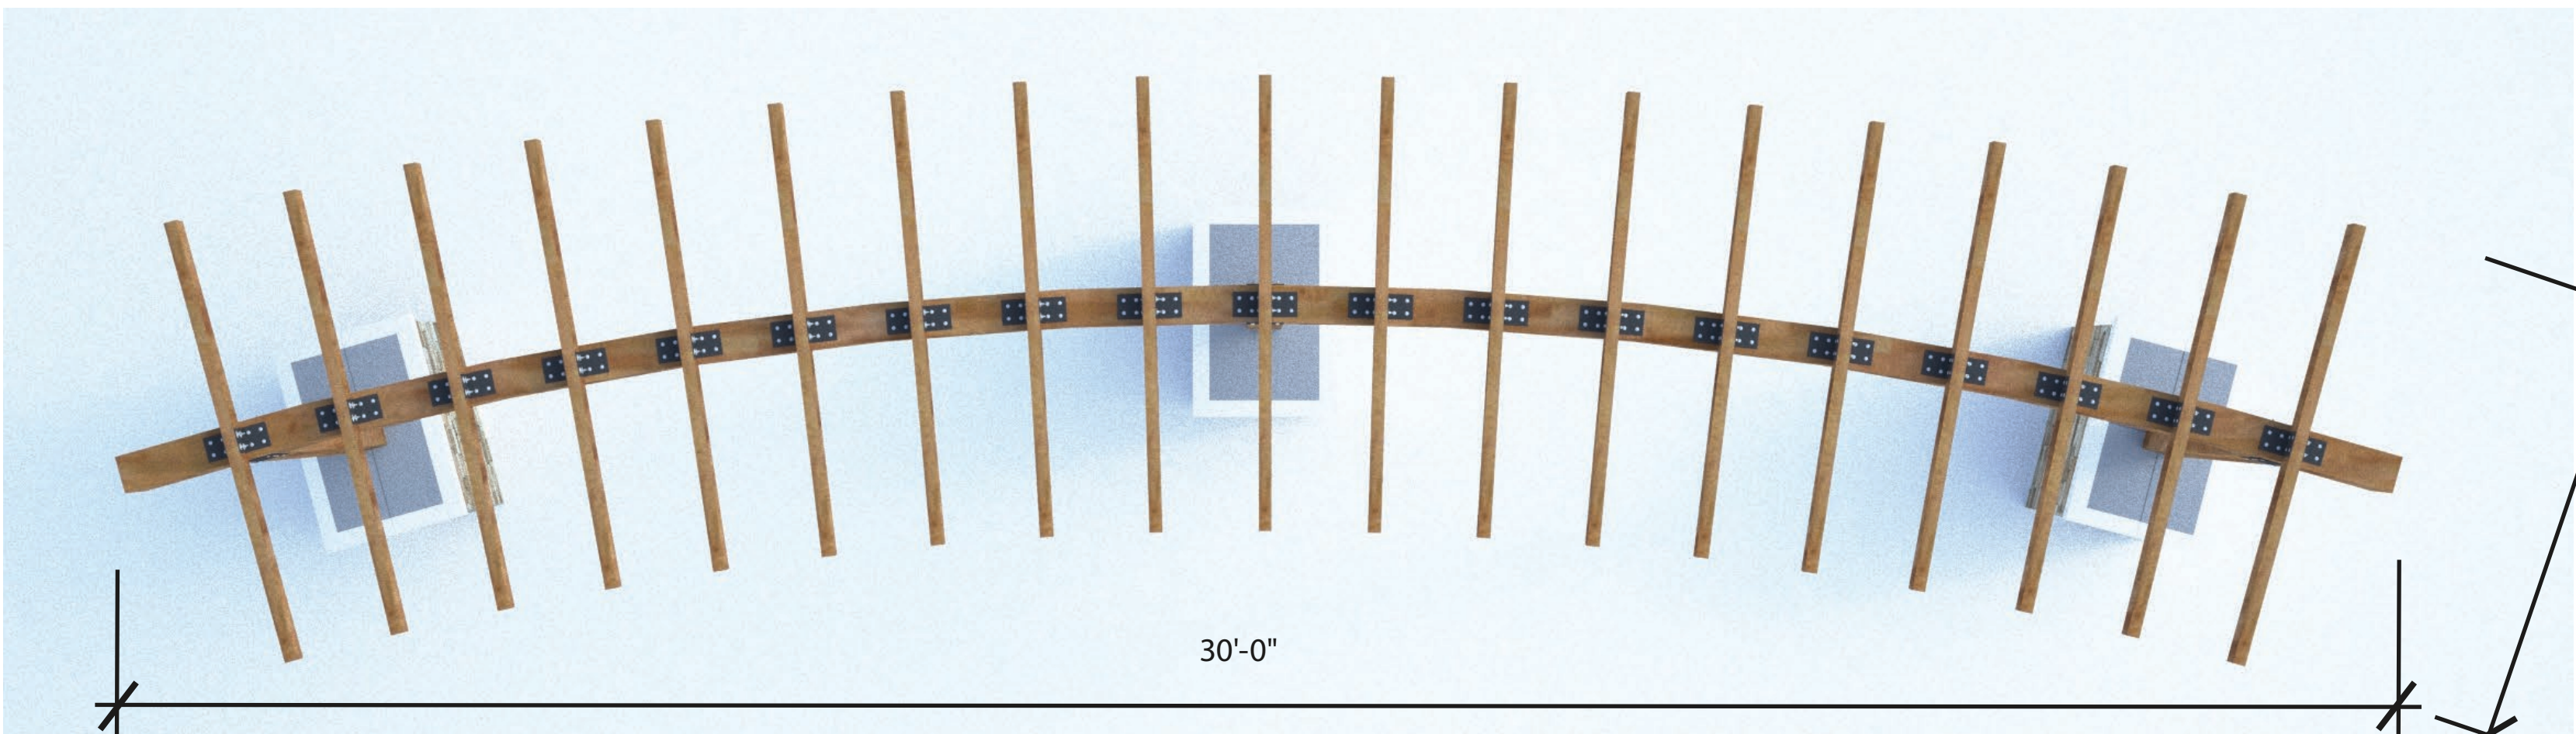

Plan

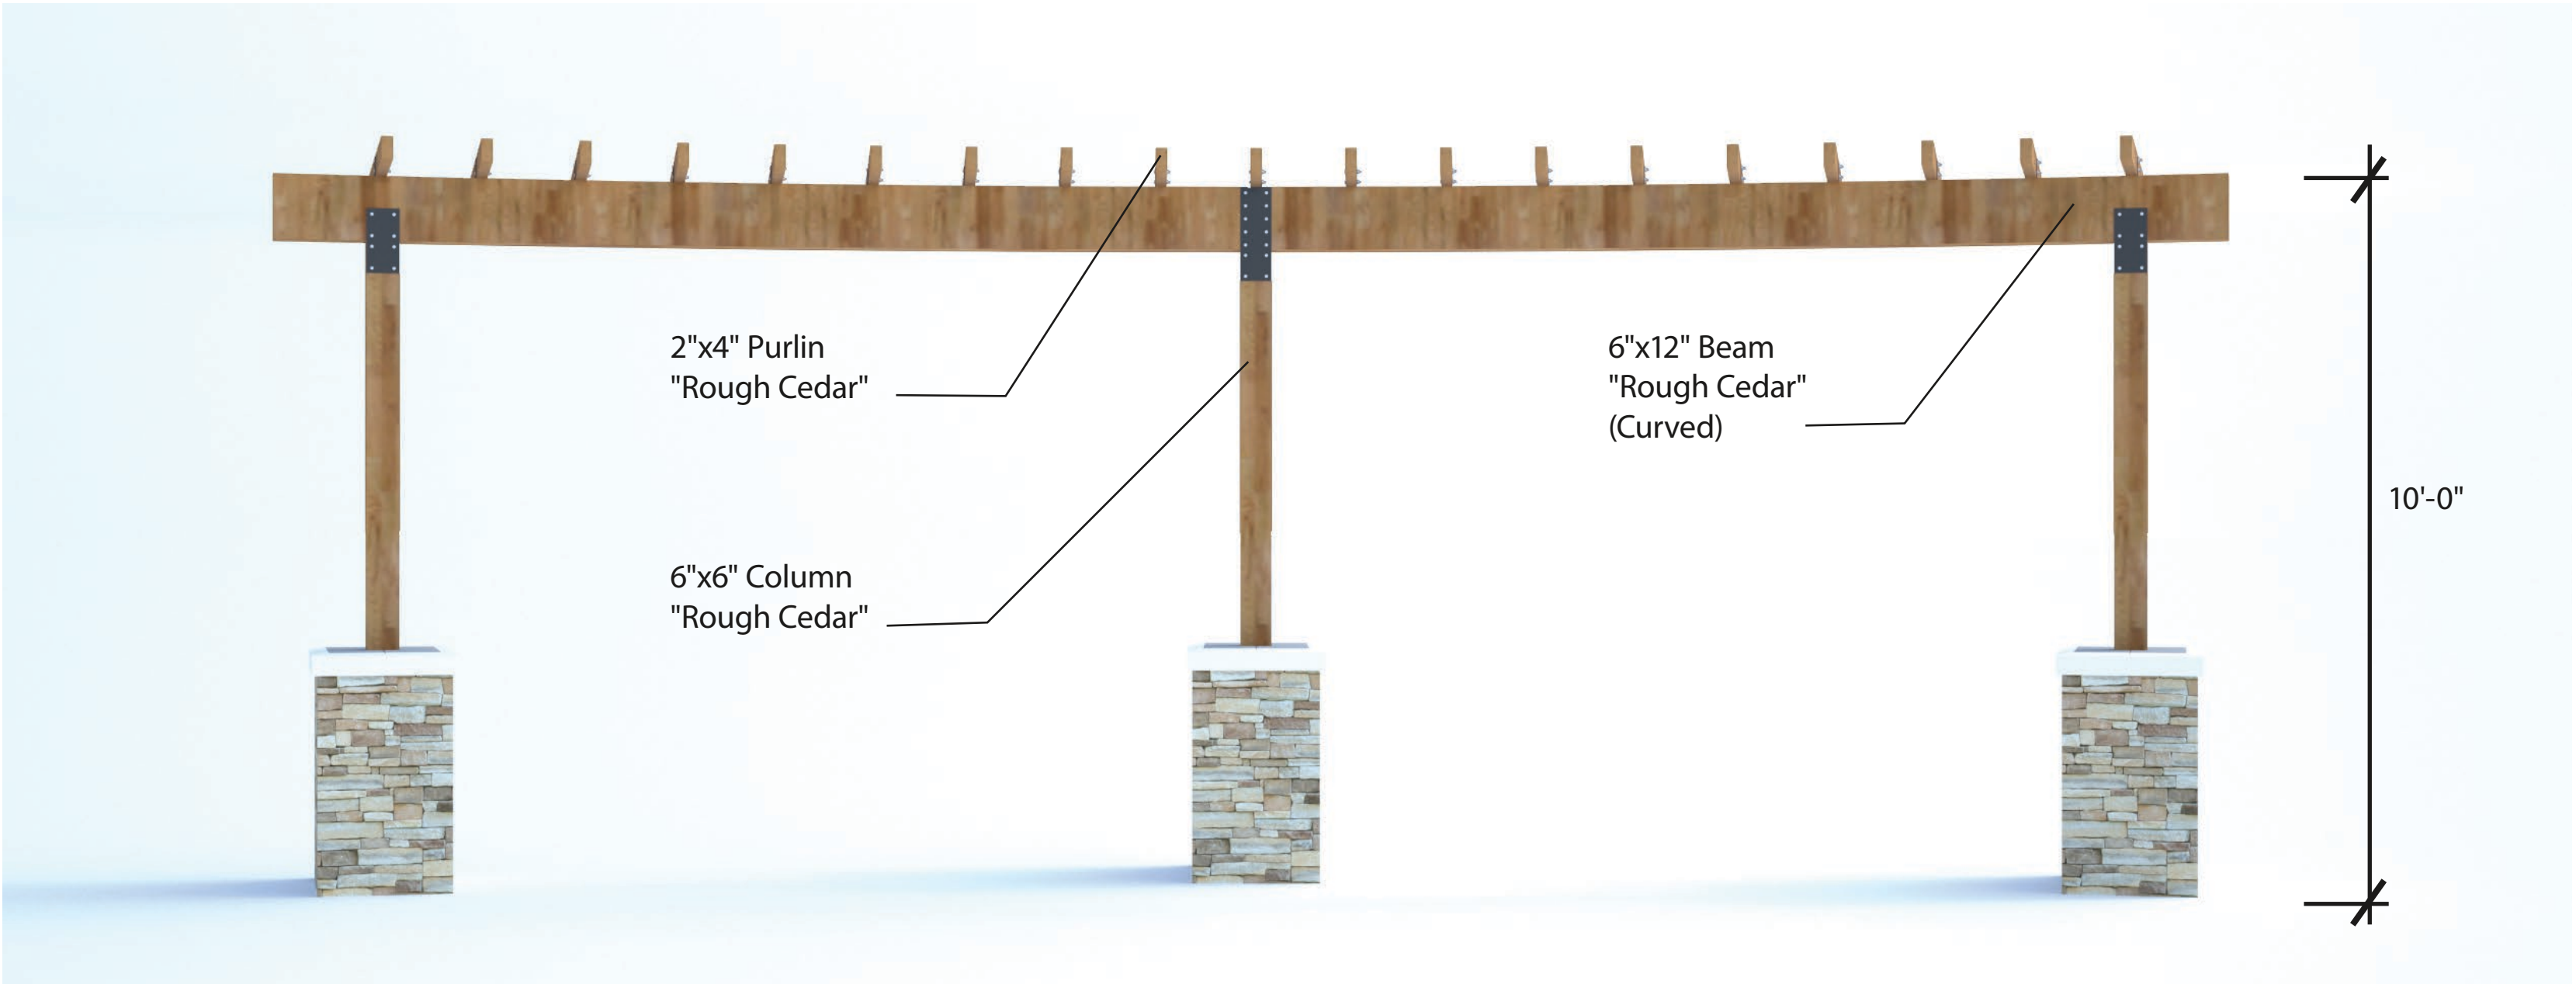


Elevation



Perspective



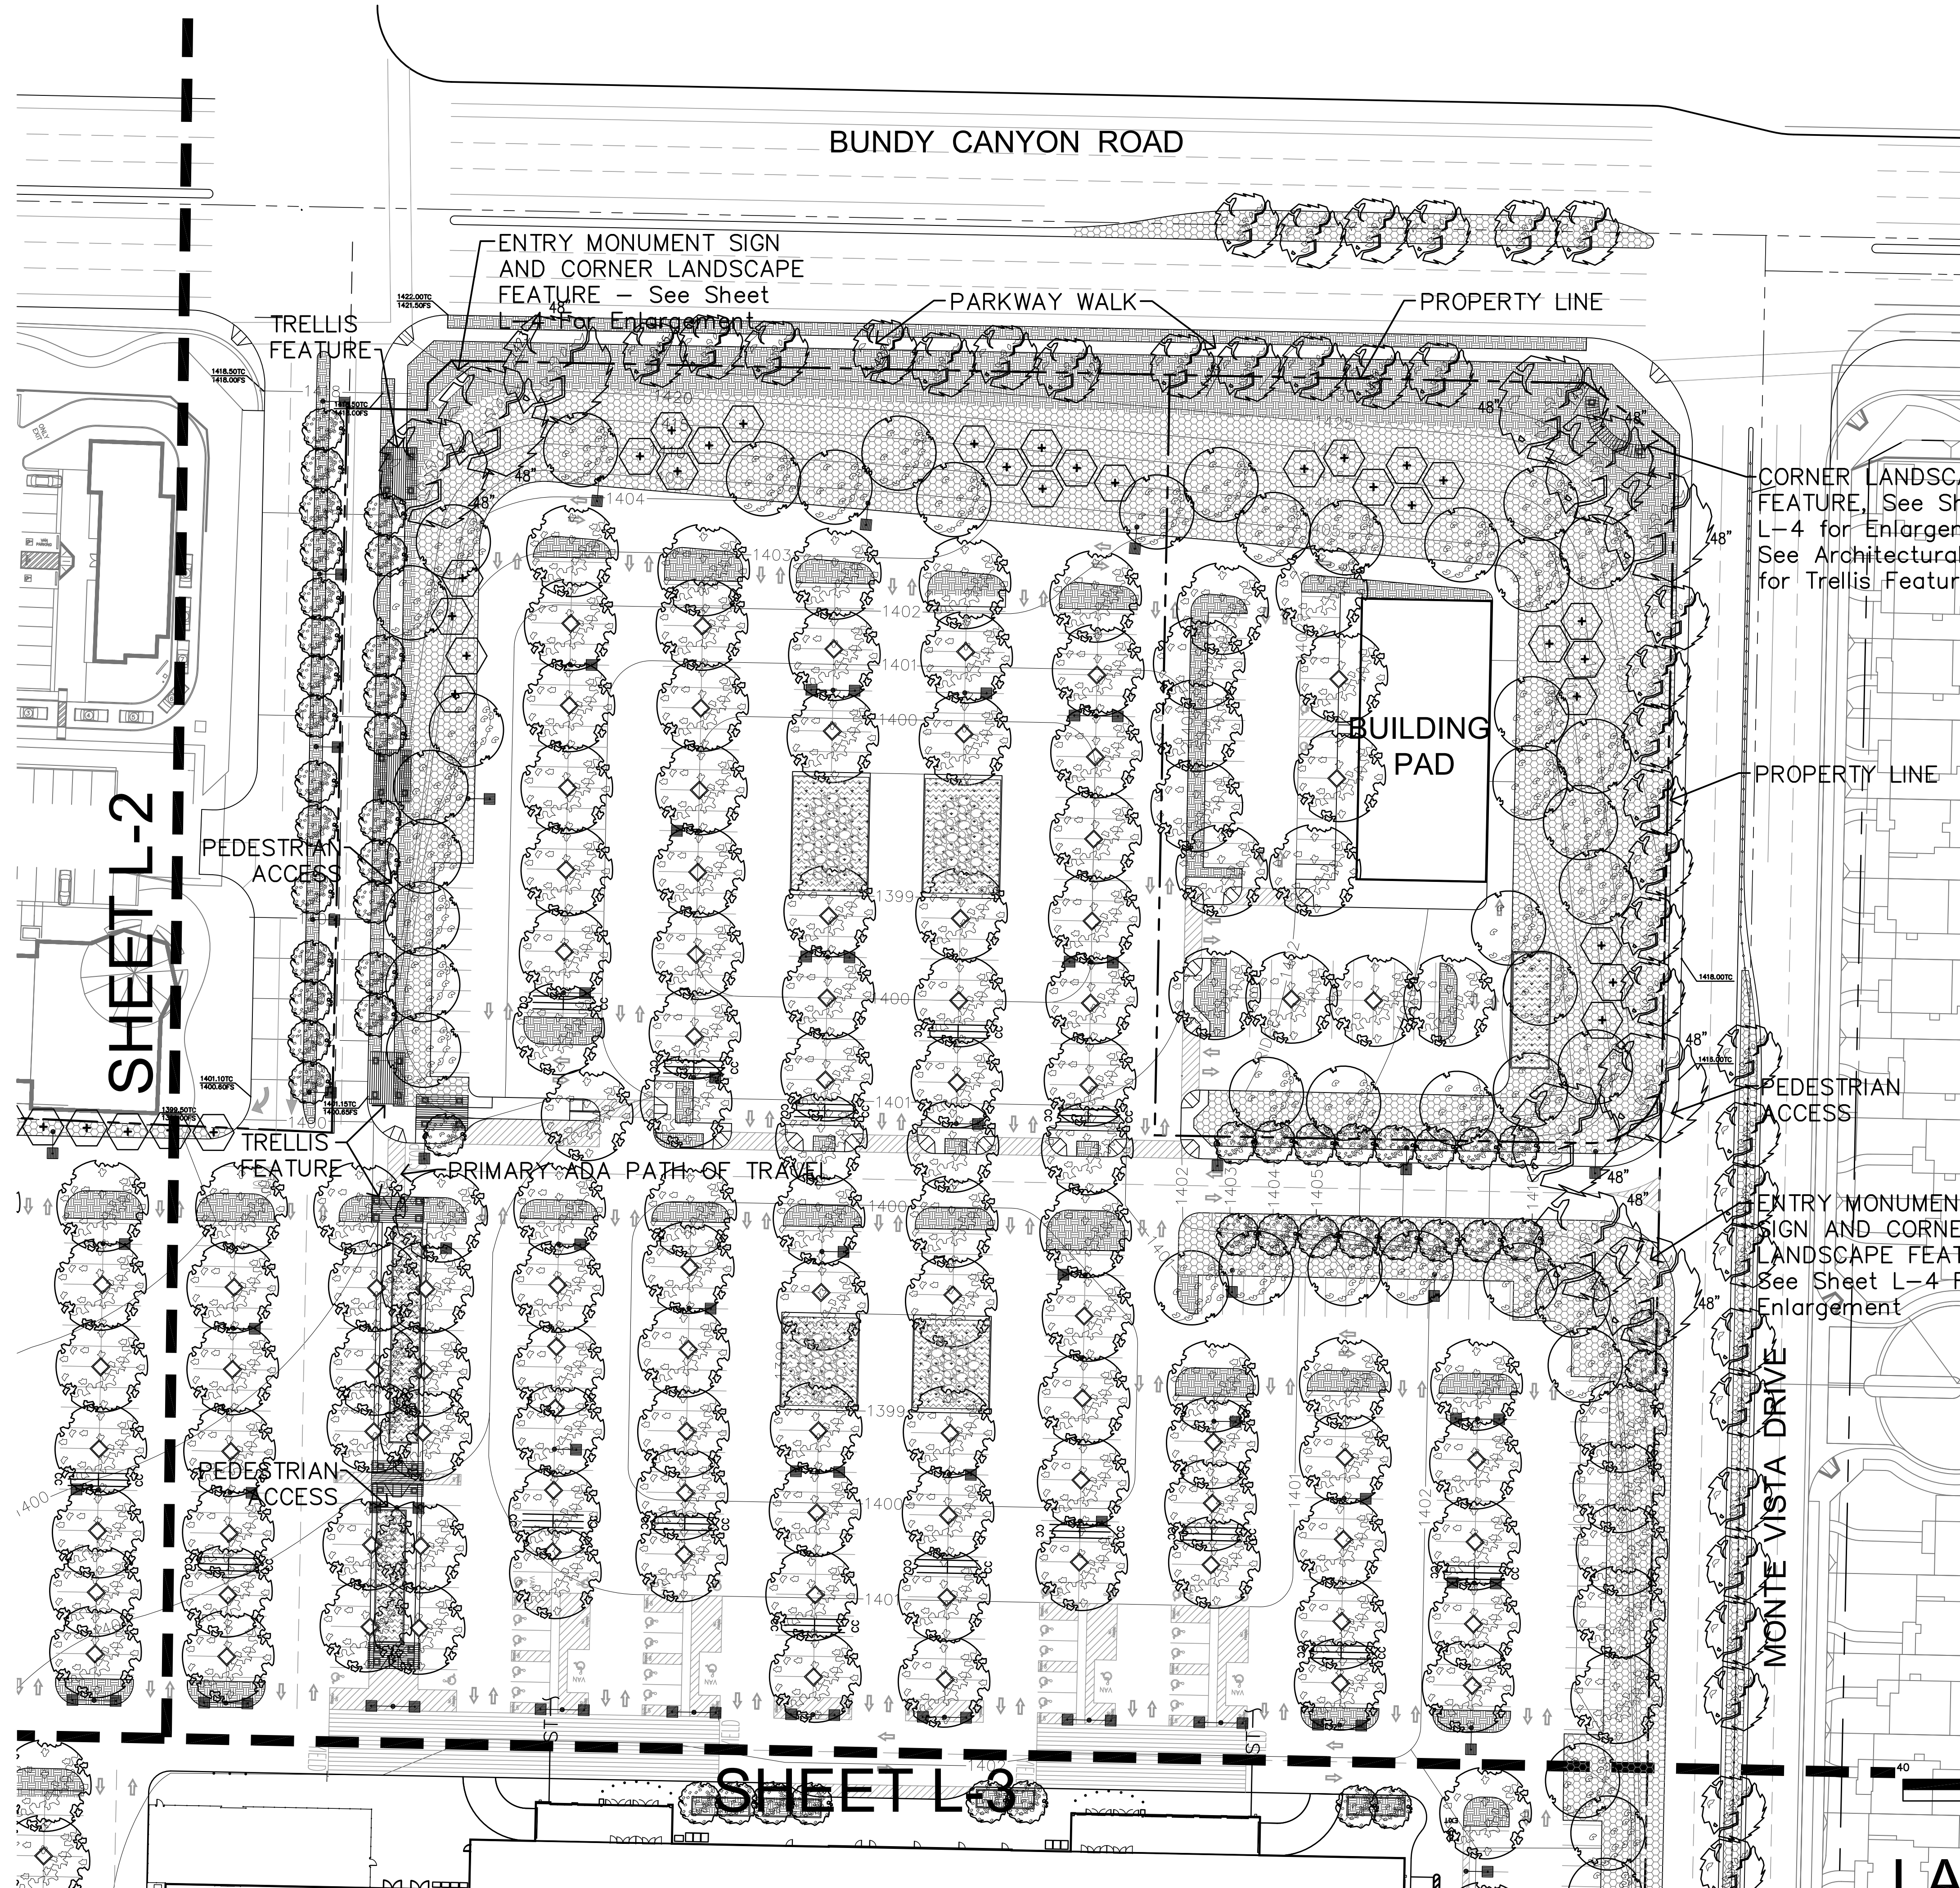

LANDSCAPE NOTES

GENERAL NOTES
Final landscape plans shall accurately show placement of trees, shrubs, and groundcovers.

Landscape Architect shall verify utility, sewer, storm drain easements and place planting locations accordingly to meet City of Wildomar requirements.

All required landscape areas shall be maintained by the owner. The landscape areas shall be maintained per the City of Wildomar requirements.




IRRIGATION NOTES
An automatic irrigation system shall be installed to provide coverage for all planting areas shown on the plan. Low precipitation equipment shall provide sufficient water for plant growth with a minimum water loss due to water run-off. Irrigation systems shall use high quality, automatic control valves, timers, moisture sensing devices and other necessary irrigation equipment. All drip systems shall be adequately filtered and regulated per the manufacturer's recommended design parameters. All components shall be of non-corrosive materials. Moisture sensing devices will be installed as required to monitor soil moisture levels. PVC lateral lines shall be buried 12" minimum below finish grade. PVC class 315 pressure mainline irrigation shall be installed as per manufacturer's specifications. All irrigation improvements shall follow the City of Wildomar Water Efficient Landscape Ordinance.

PLANTING NOTES
The selection of plant material is based on cultural, aesthetic, and maintenance considerations. All planting areas shall be prepared with soil conditioner, fertilizers, and appropriate supplements based upon soil samples taken from the site. Groundcovers or bark mulch shall fill in between the shrubs to shield the soil from the sun, evapotranspiration and run-off. All flower and shrub beds shall be mulched to a 3" depth to help conserve water, lower soil temperature and reduce weed growth. The shrubs shall be allowed to grow in their natural forms. All landscape improvements shall follow the City of Wildomar Landscape Ordinance.

LANDSCAPE SUMMARY

TOTAL SITE AREA (PRIVATE) -	1,106,424 S.F. (25.4 ACRES)
TOTAL SITE LANDSCAPE AREA -	350,000 S.F. (31.6%)
TOTAL RIGHT OF WAY LANDSCAPE AREA -	27,940 S.F.

SEE SHEET L-5 FOR PLANT MATERIAL SYMBOLS AND DESCRIPTIONS

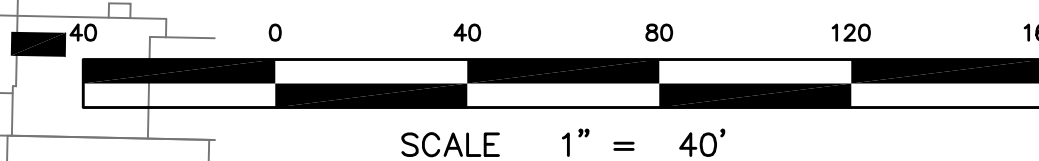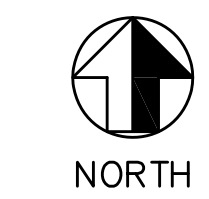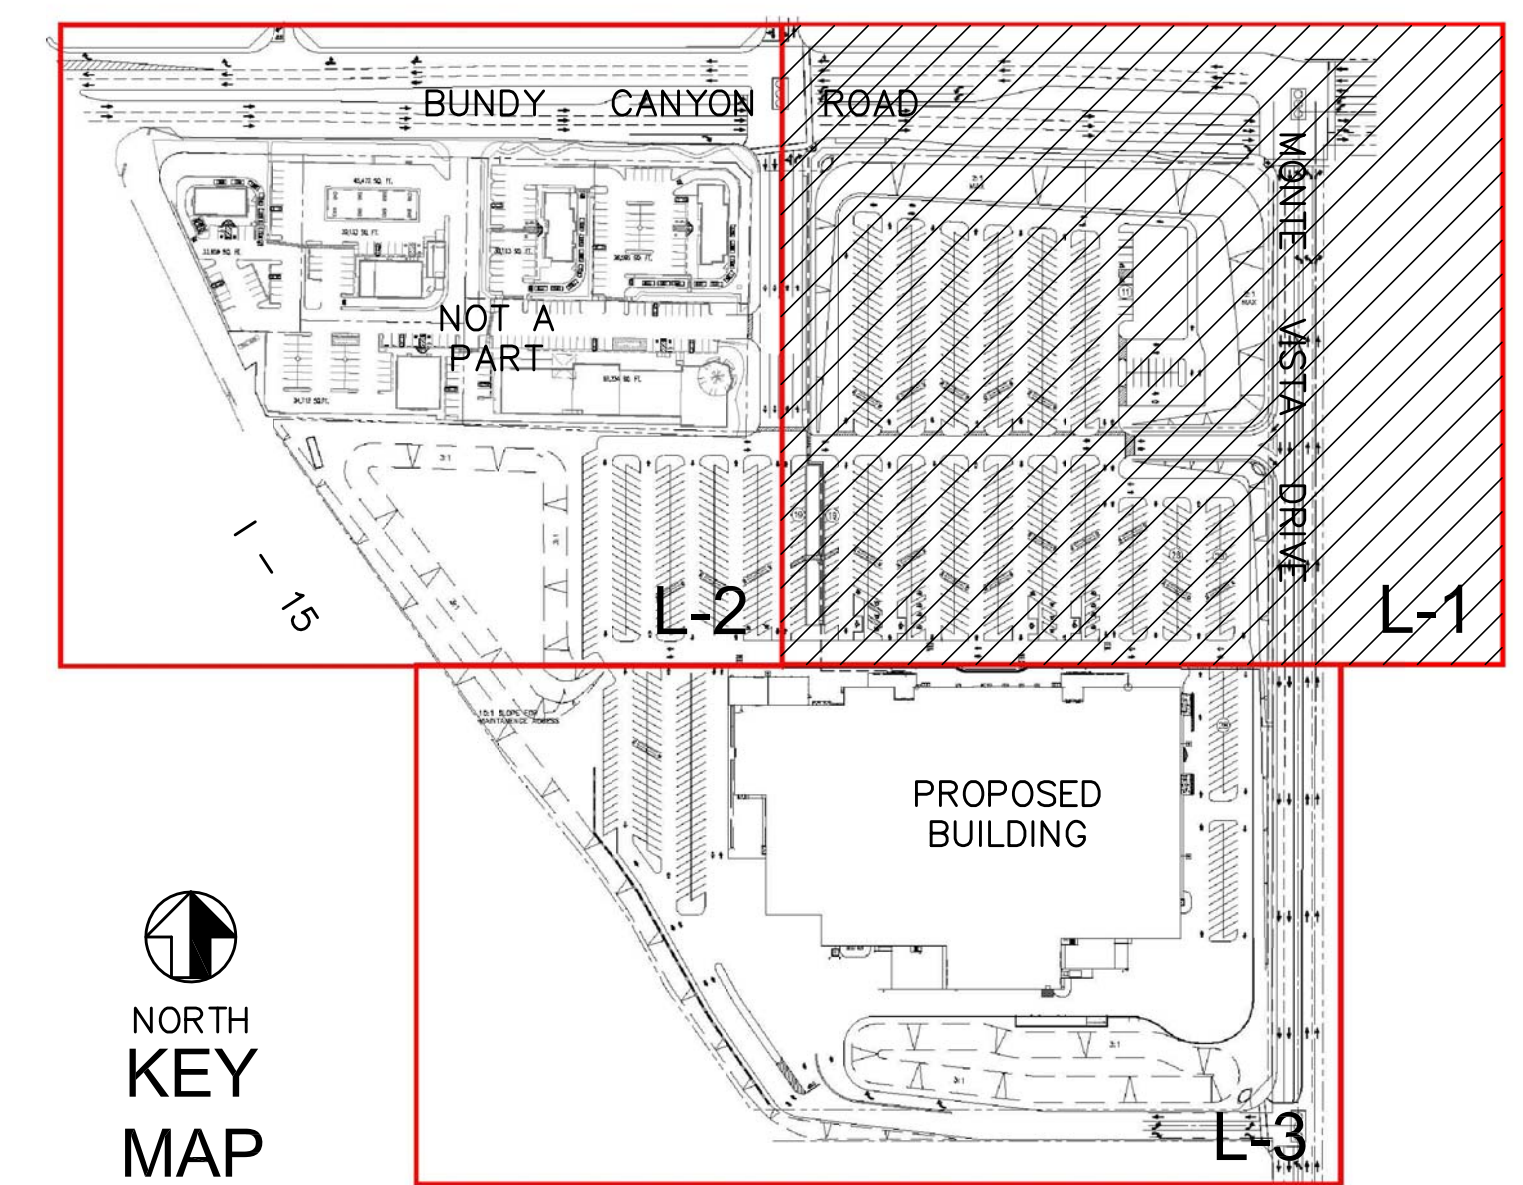

PARTERRE

SITE PLANNING / URBAN DESIGN / LANDSCAPE ARCHITECTURE
1221 Hayes Avenue San Diego, CA 92103
Phone (619) 296-3713 Fax (619) 296-3702

LANDSCAPE CONCEPT PLAN

REVISIONS	BY


NASLAND ENGINEERING
CIVIL ENGINEERING • LAND PLANNING
4710 Balboa Street, San Diego, California 92111 • 619-592-7770

WALMART #3882-02 GROUND UP
MONTE VISTA RD. AT
BUNDY CANYON RD.
WILDOMAR, CA 92595
WAL-MART STORES, INC.
2001 SE 10TH STREET
BENTONVILLE, AR 72716




DRAWN
CHECKED
PO
DATE
LO
SCALE
02/02/15
JOB No.
1"=40'
SHEET
L-1
OF X SHEETS

SEE SHEET L-5 FOR PLANT MATERIAL
SYMBOLS AND DESCRIPTIONS

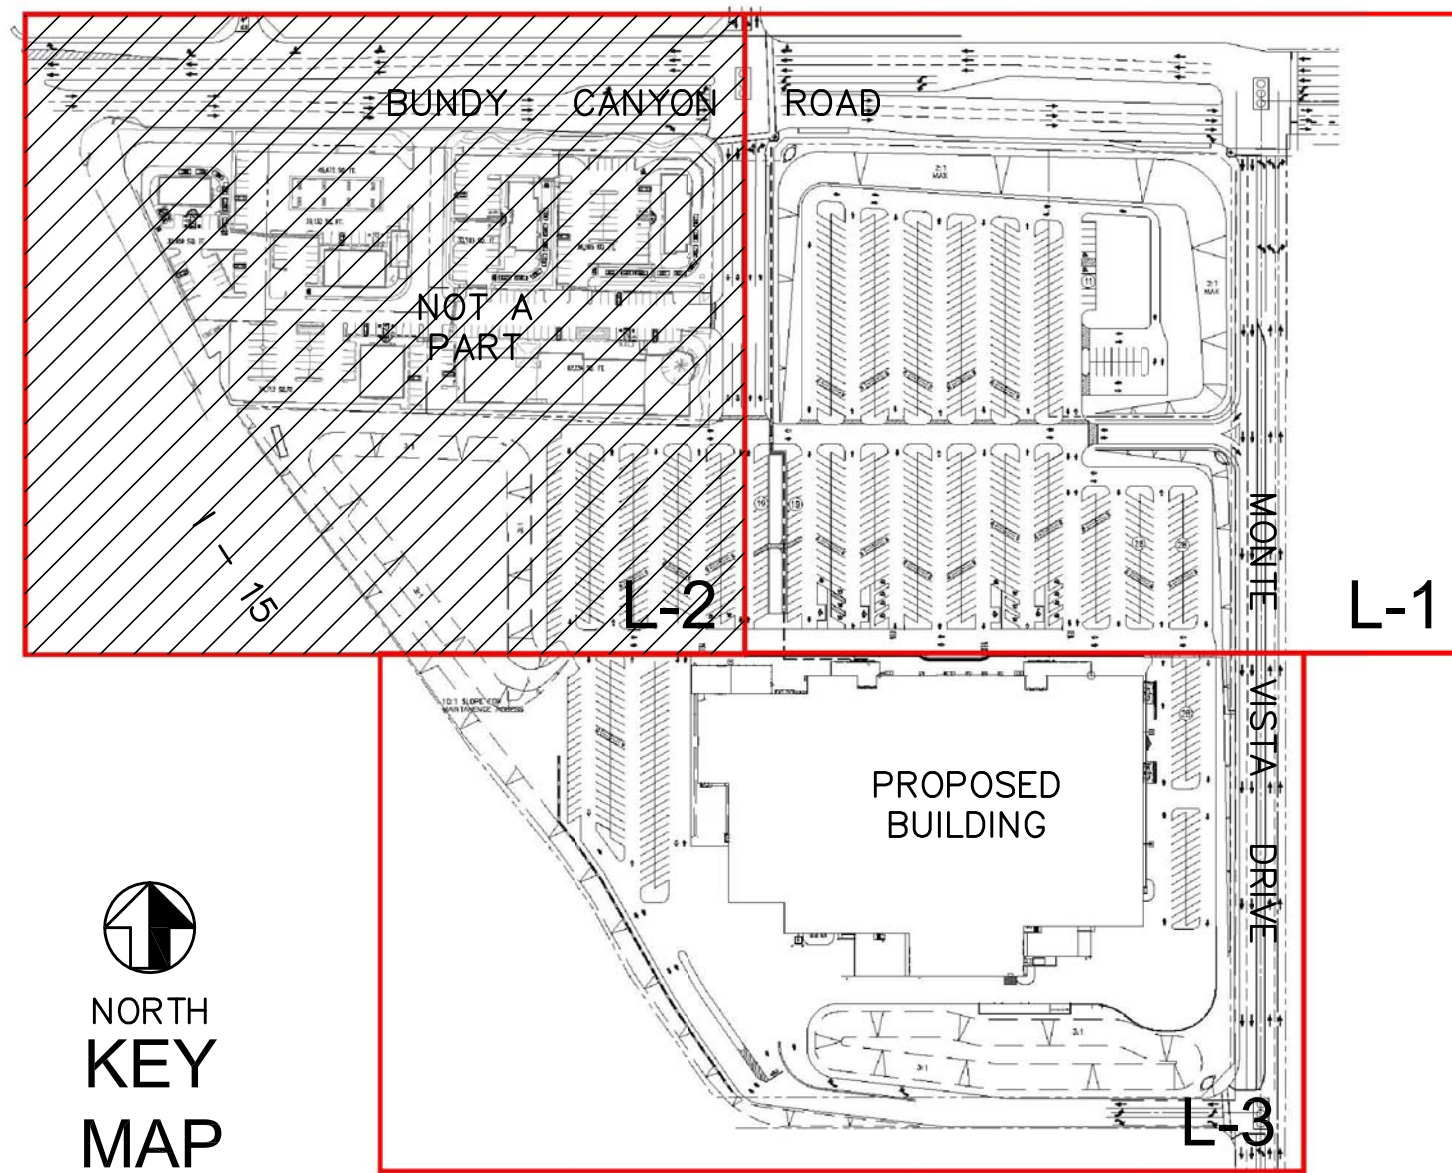

PARTERRE

SITE PLANNING / URBAN DESIGN / LANDSCAPE ARCHITECTURE
1221 Hayes Avenue San Diego, CA 92103
Phone (619) 296-3713 Fax (619) 296-3702

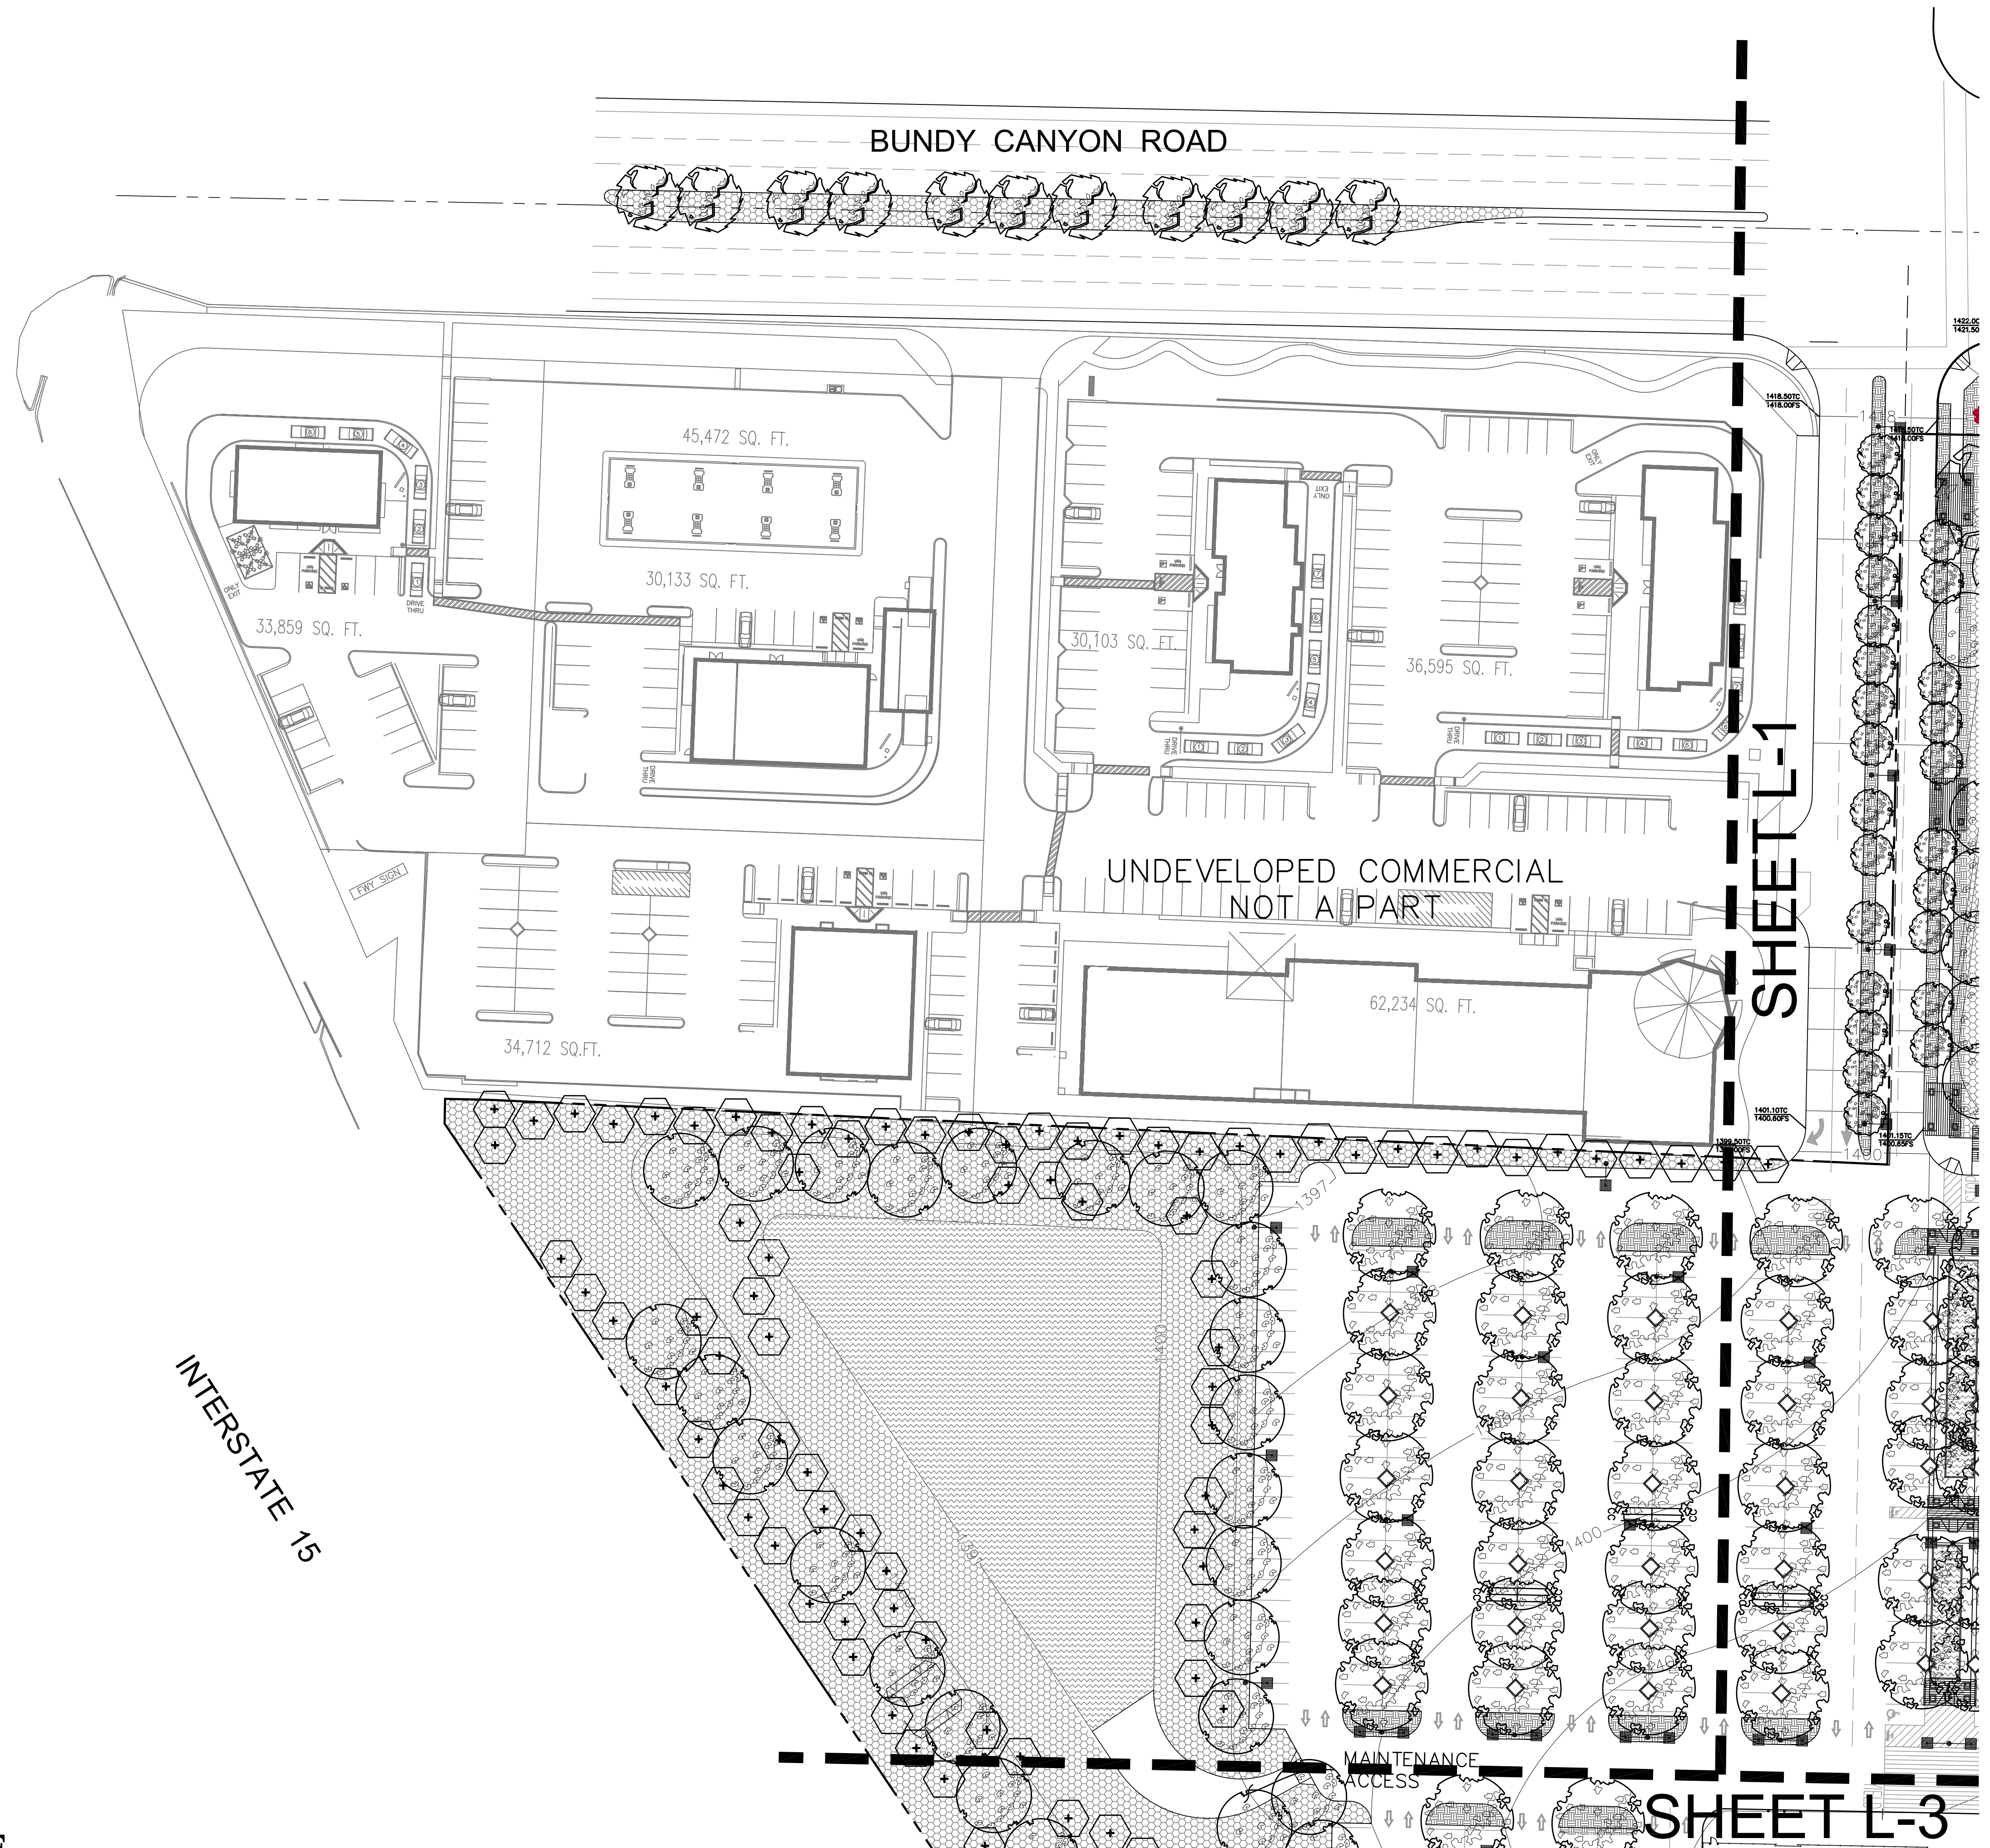

LANDSCAPE CONCEPT PLAN

REVISIONS	BY

NASLAND ENGINEERING
CIVIL ENGINEERING • SURVEYING • LAND PLANNING
4740 Muller Street, San Diego, California 92111 • (619) 296-7770

WALMART #3882-02 GROUND UP
MONTE VISTA RD. AT
BUNDY CANYON RD.
WILDOMAR, CA 92595
WAL-MART STORES, INC.
2001 SE 10TH STREET
BENTONVILLE, AR 72716



DRAWN

CHECKED

PO

DATE

LO

SCALE


02/02/14

JOB No.

1"=40'

SHEET

L-2
OF X SHEETS

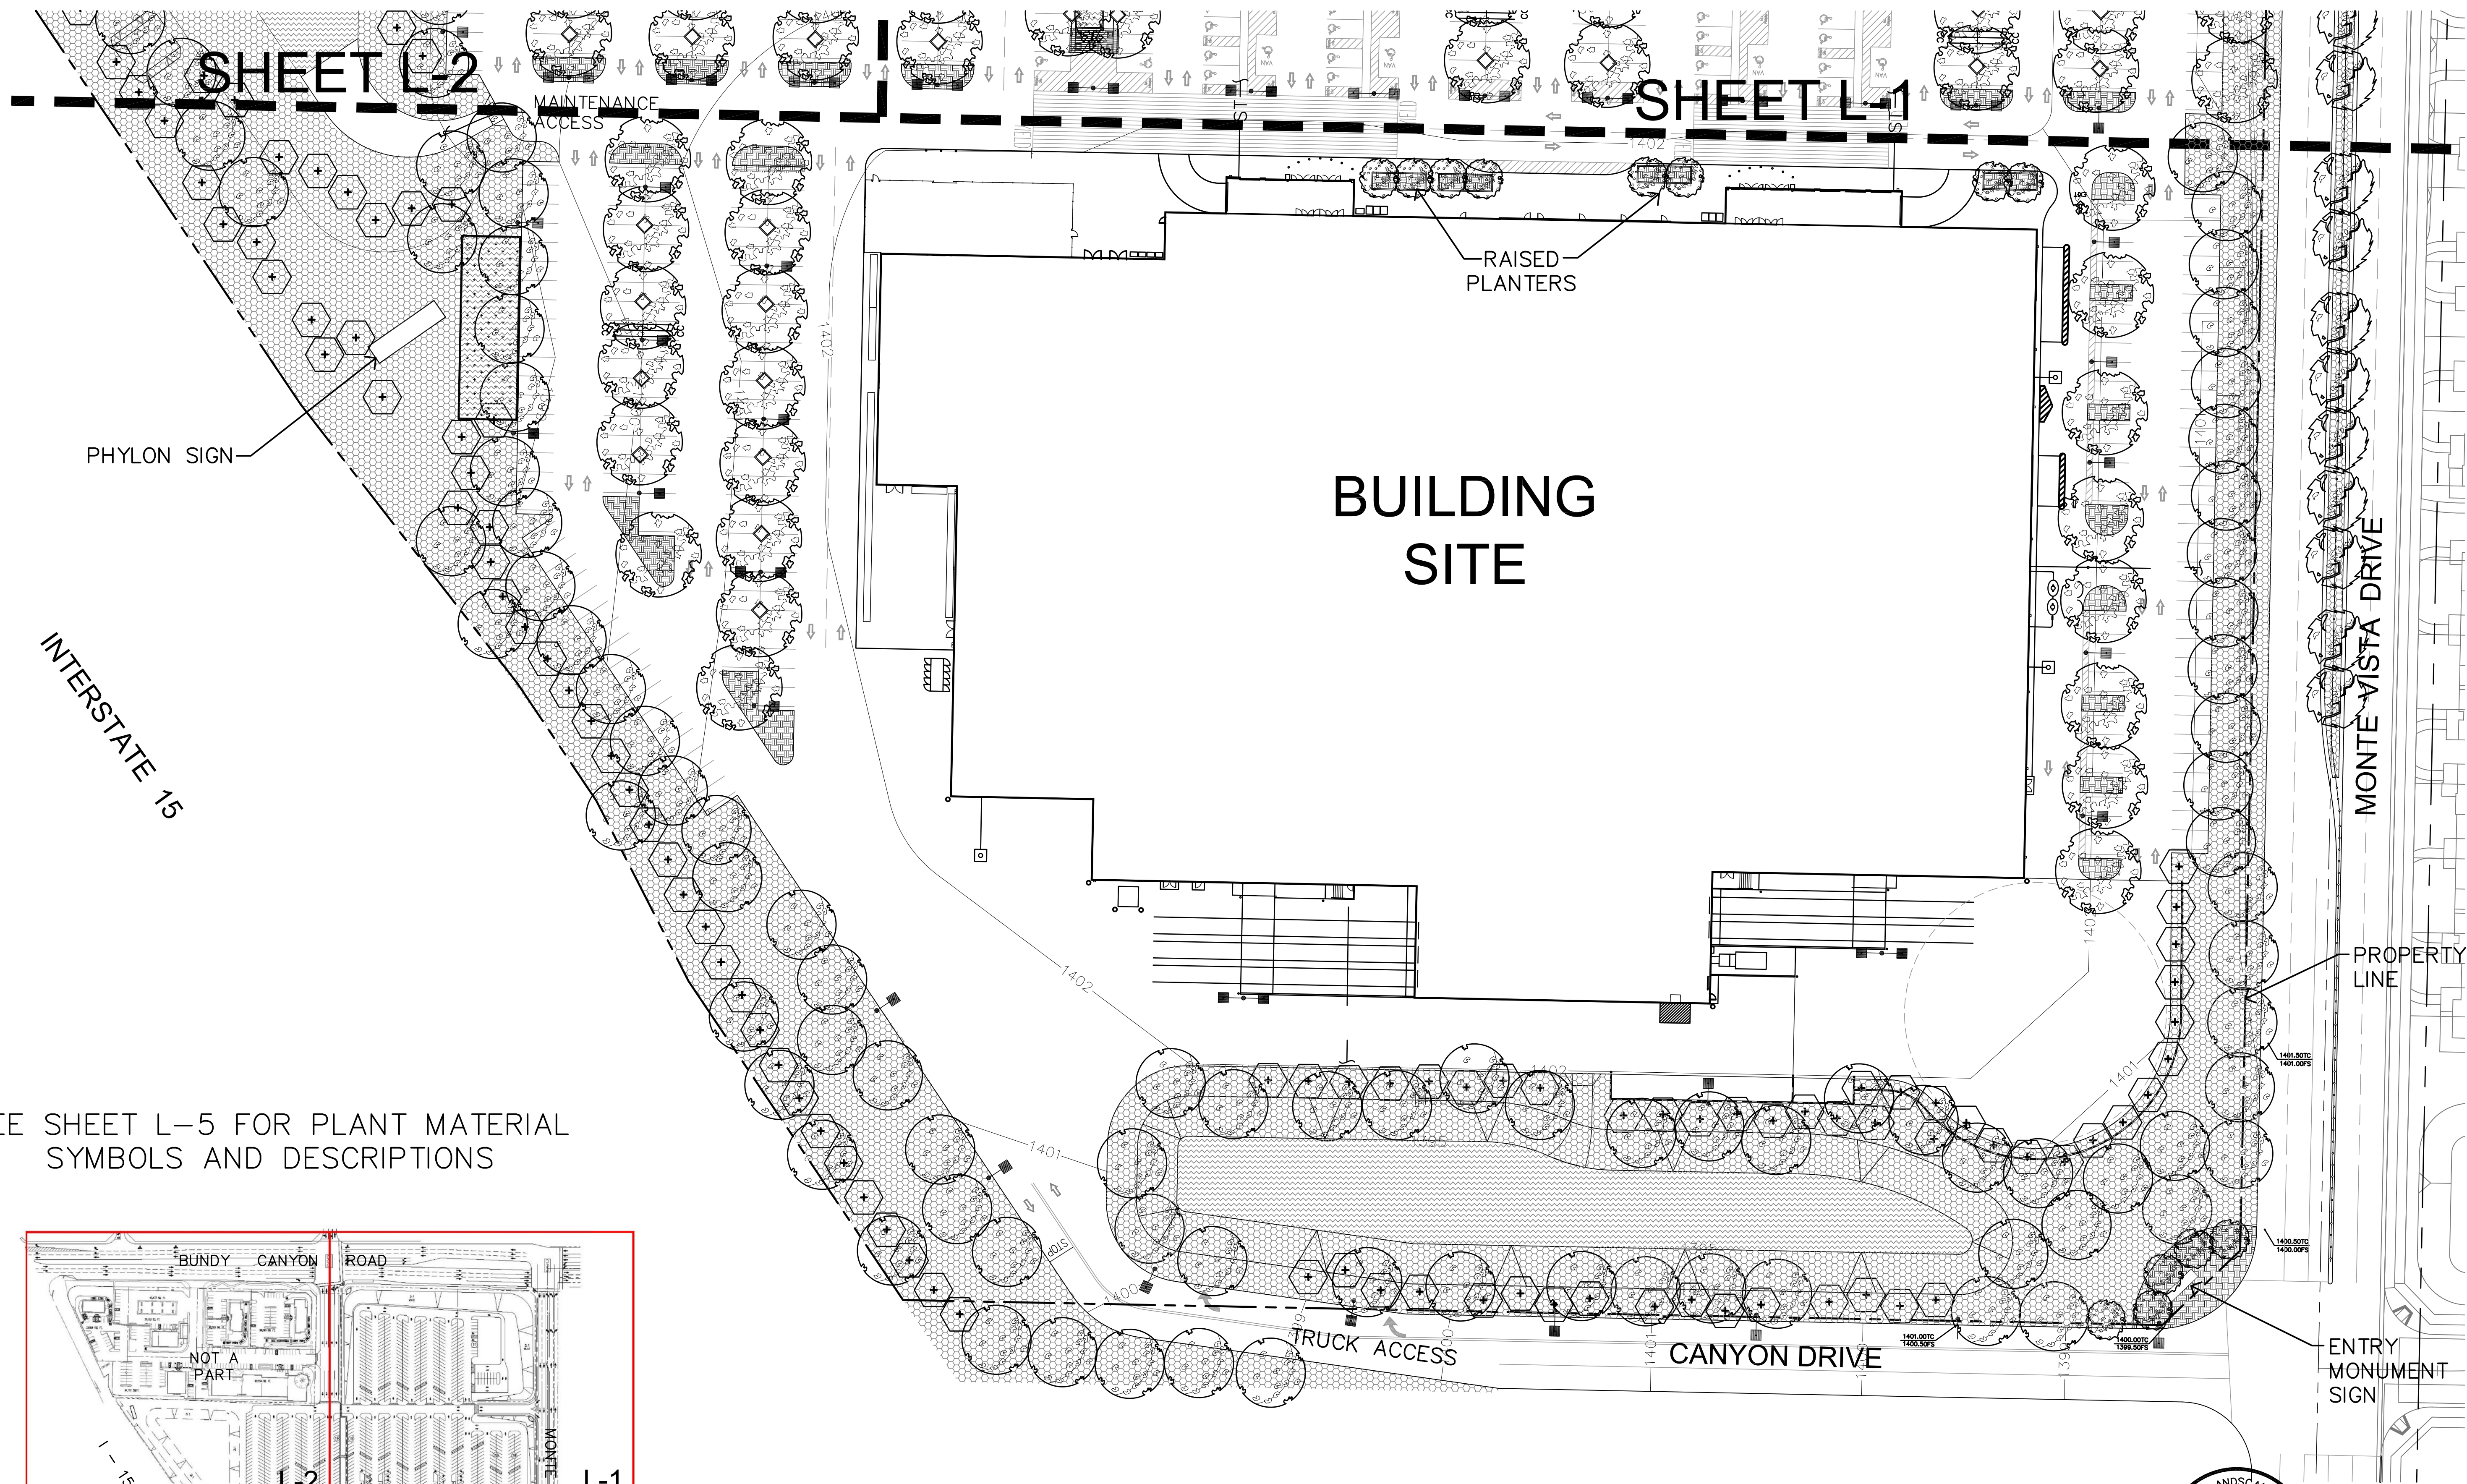

SHEET L-2

SHEET L-1

BUILDING SITE

PHYLON SIGN

RAISED PLANTERS

MONTE VISTA DRIVE


PROPERTY LINE

ENTRY MONUMENT SIGN


CANYON DRIVE

TRUCK ACCESS

SEE SHEET L-5 FOR PLANT MATERIAL SYMBOLS AND DESCRIPTIONS

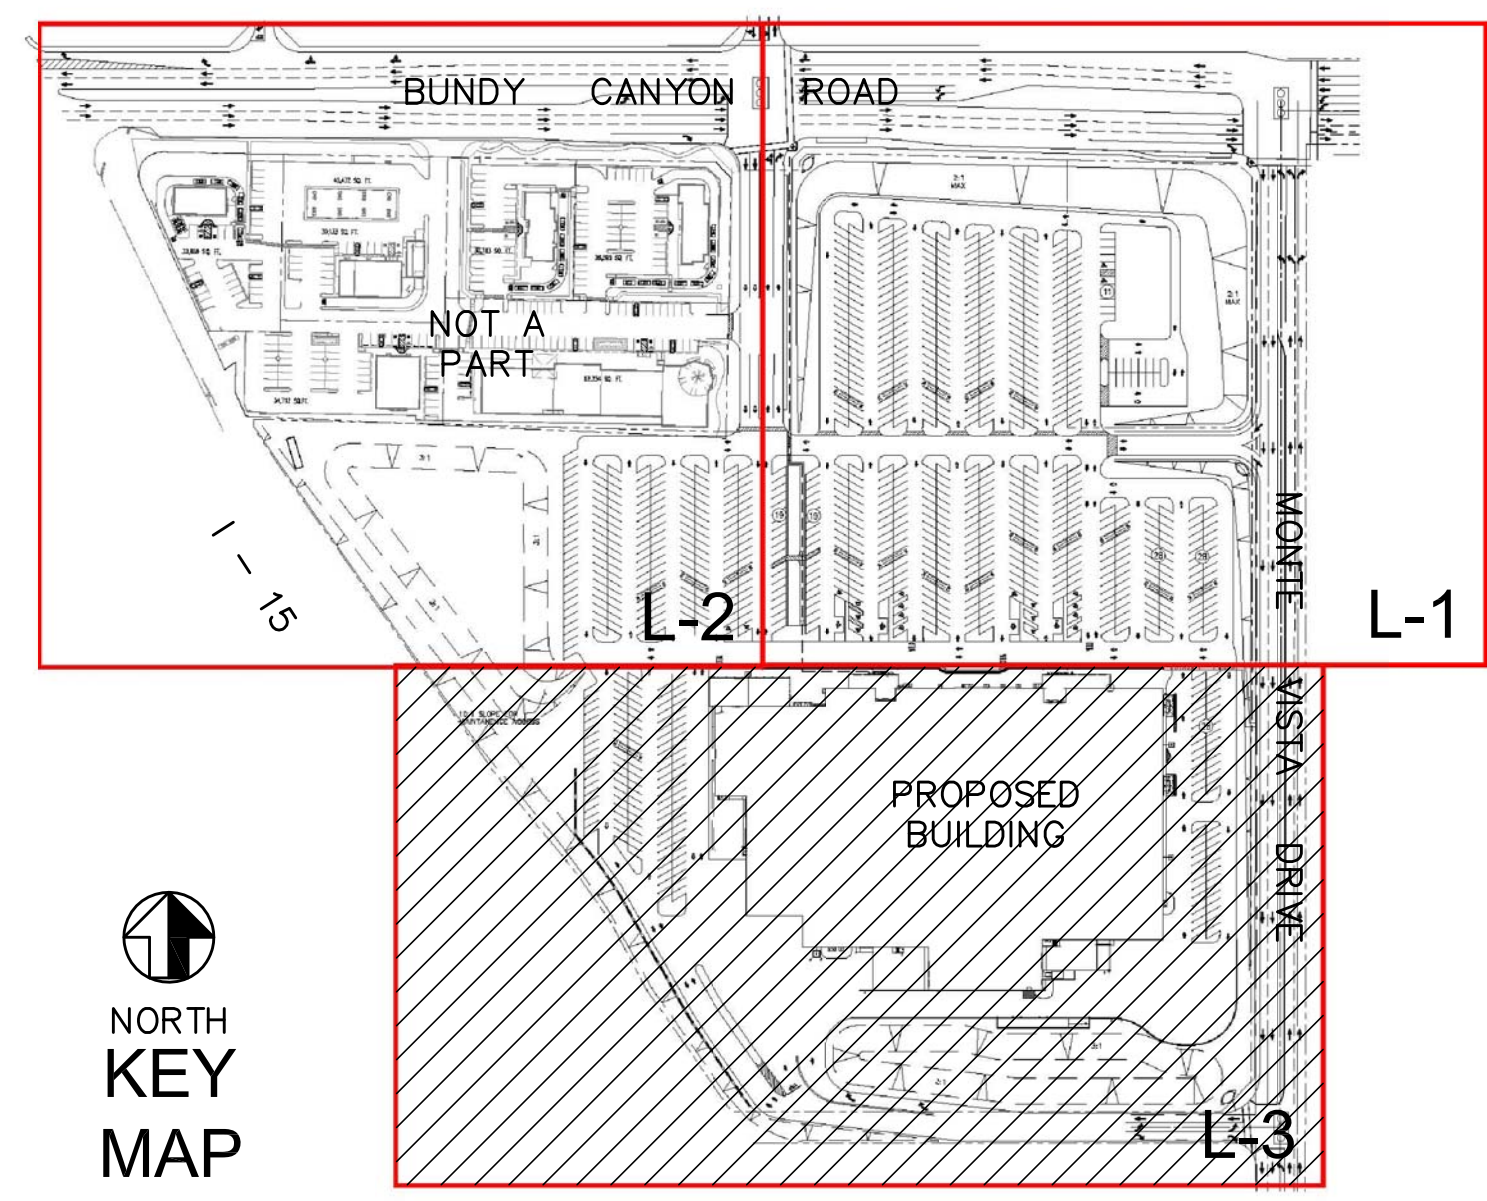

NORTH
KEY
MAP

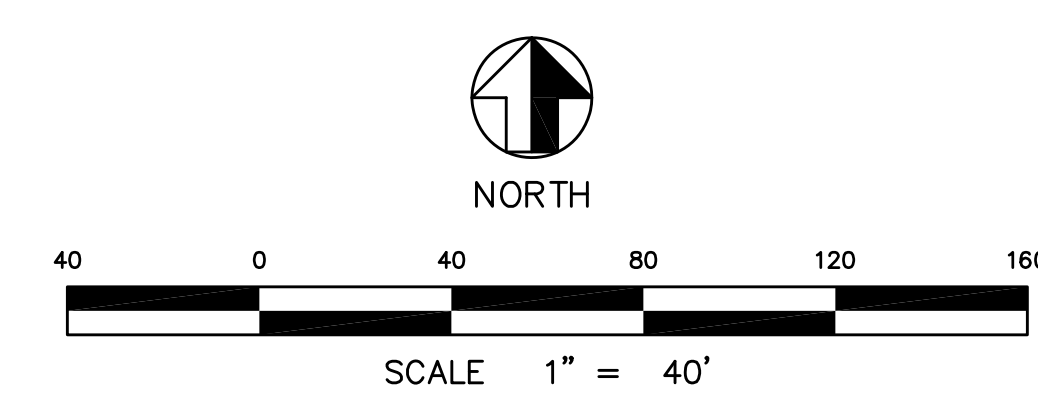

PARTERRE

SITE PLANNING / URBAN DESIGN / LANDSCAPE ARCHITECTURE
1221 Hayes Avenue San Diego, CA 92103
Phone (619) 296-3713 Fax (619) 296-3702

LANDSCAPE CONCEPT PLAN


REVISIONS	BY

NASLAND ENGINEERING
 CIVIL ENGINEERING • SURVEYING • LAND PLANNING
 4740 Balboa Street, San Diego, California 92111 • (619) 592-7770


WALMART #3882-02 GROUND UP
 MONTE VISTA RD. AT
 BUNDY CANYON RD.
 WILDOMAR, CA 92595
 WAL-MART STORES, INC.
 2001 SE 10TH STREET
 BENTONVILLE, AR 72716




DRAWN
CHECKED
PO
DATE
LO
SCALE
02/02/15
JOB No.
1"=40'
SHEET
L-3
OF X SHEETS

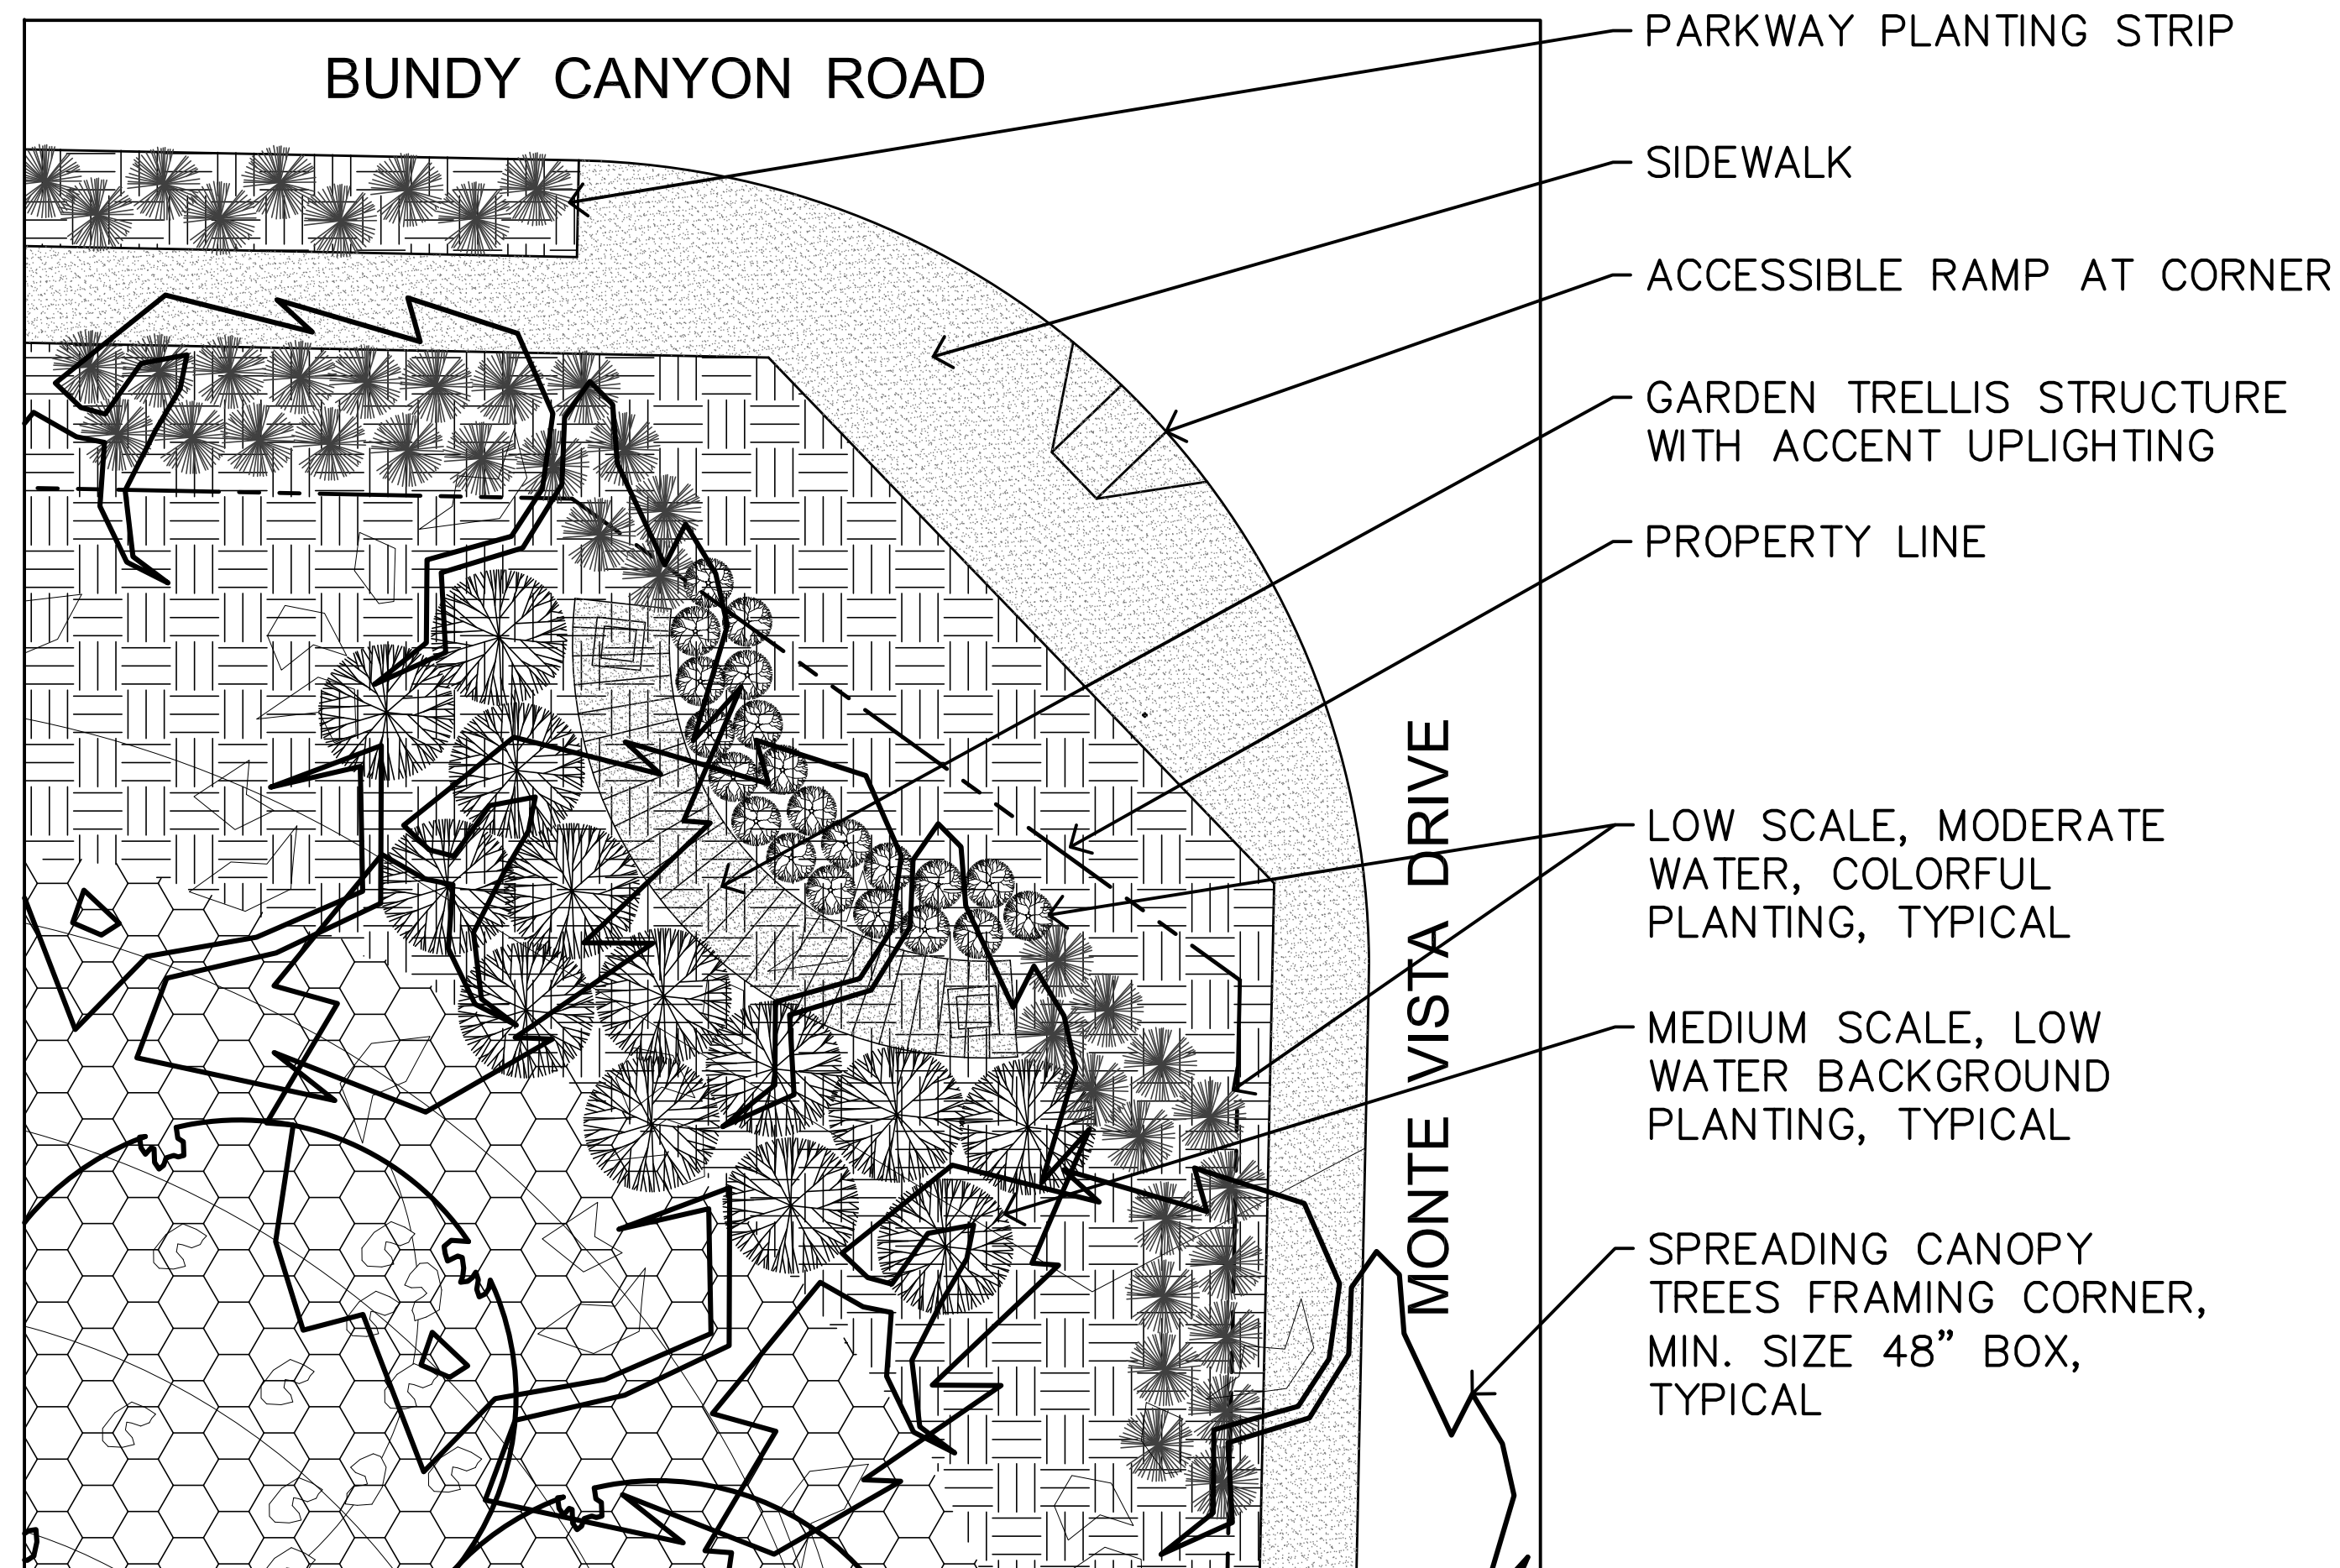


ENLARGEMENT AT CORNER OF BUNDY CANYON ROAD AND MONTE VISTA DRIVE

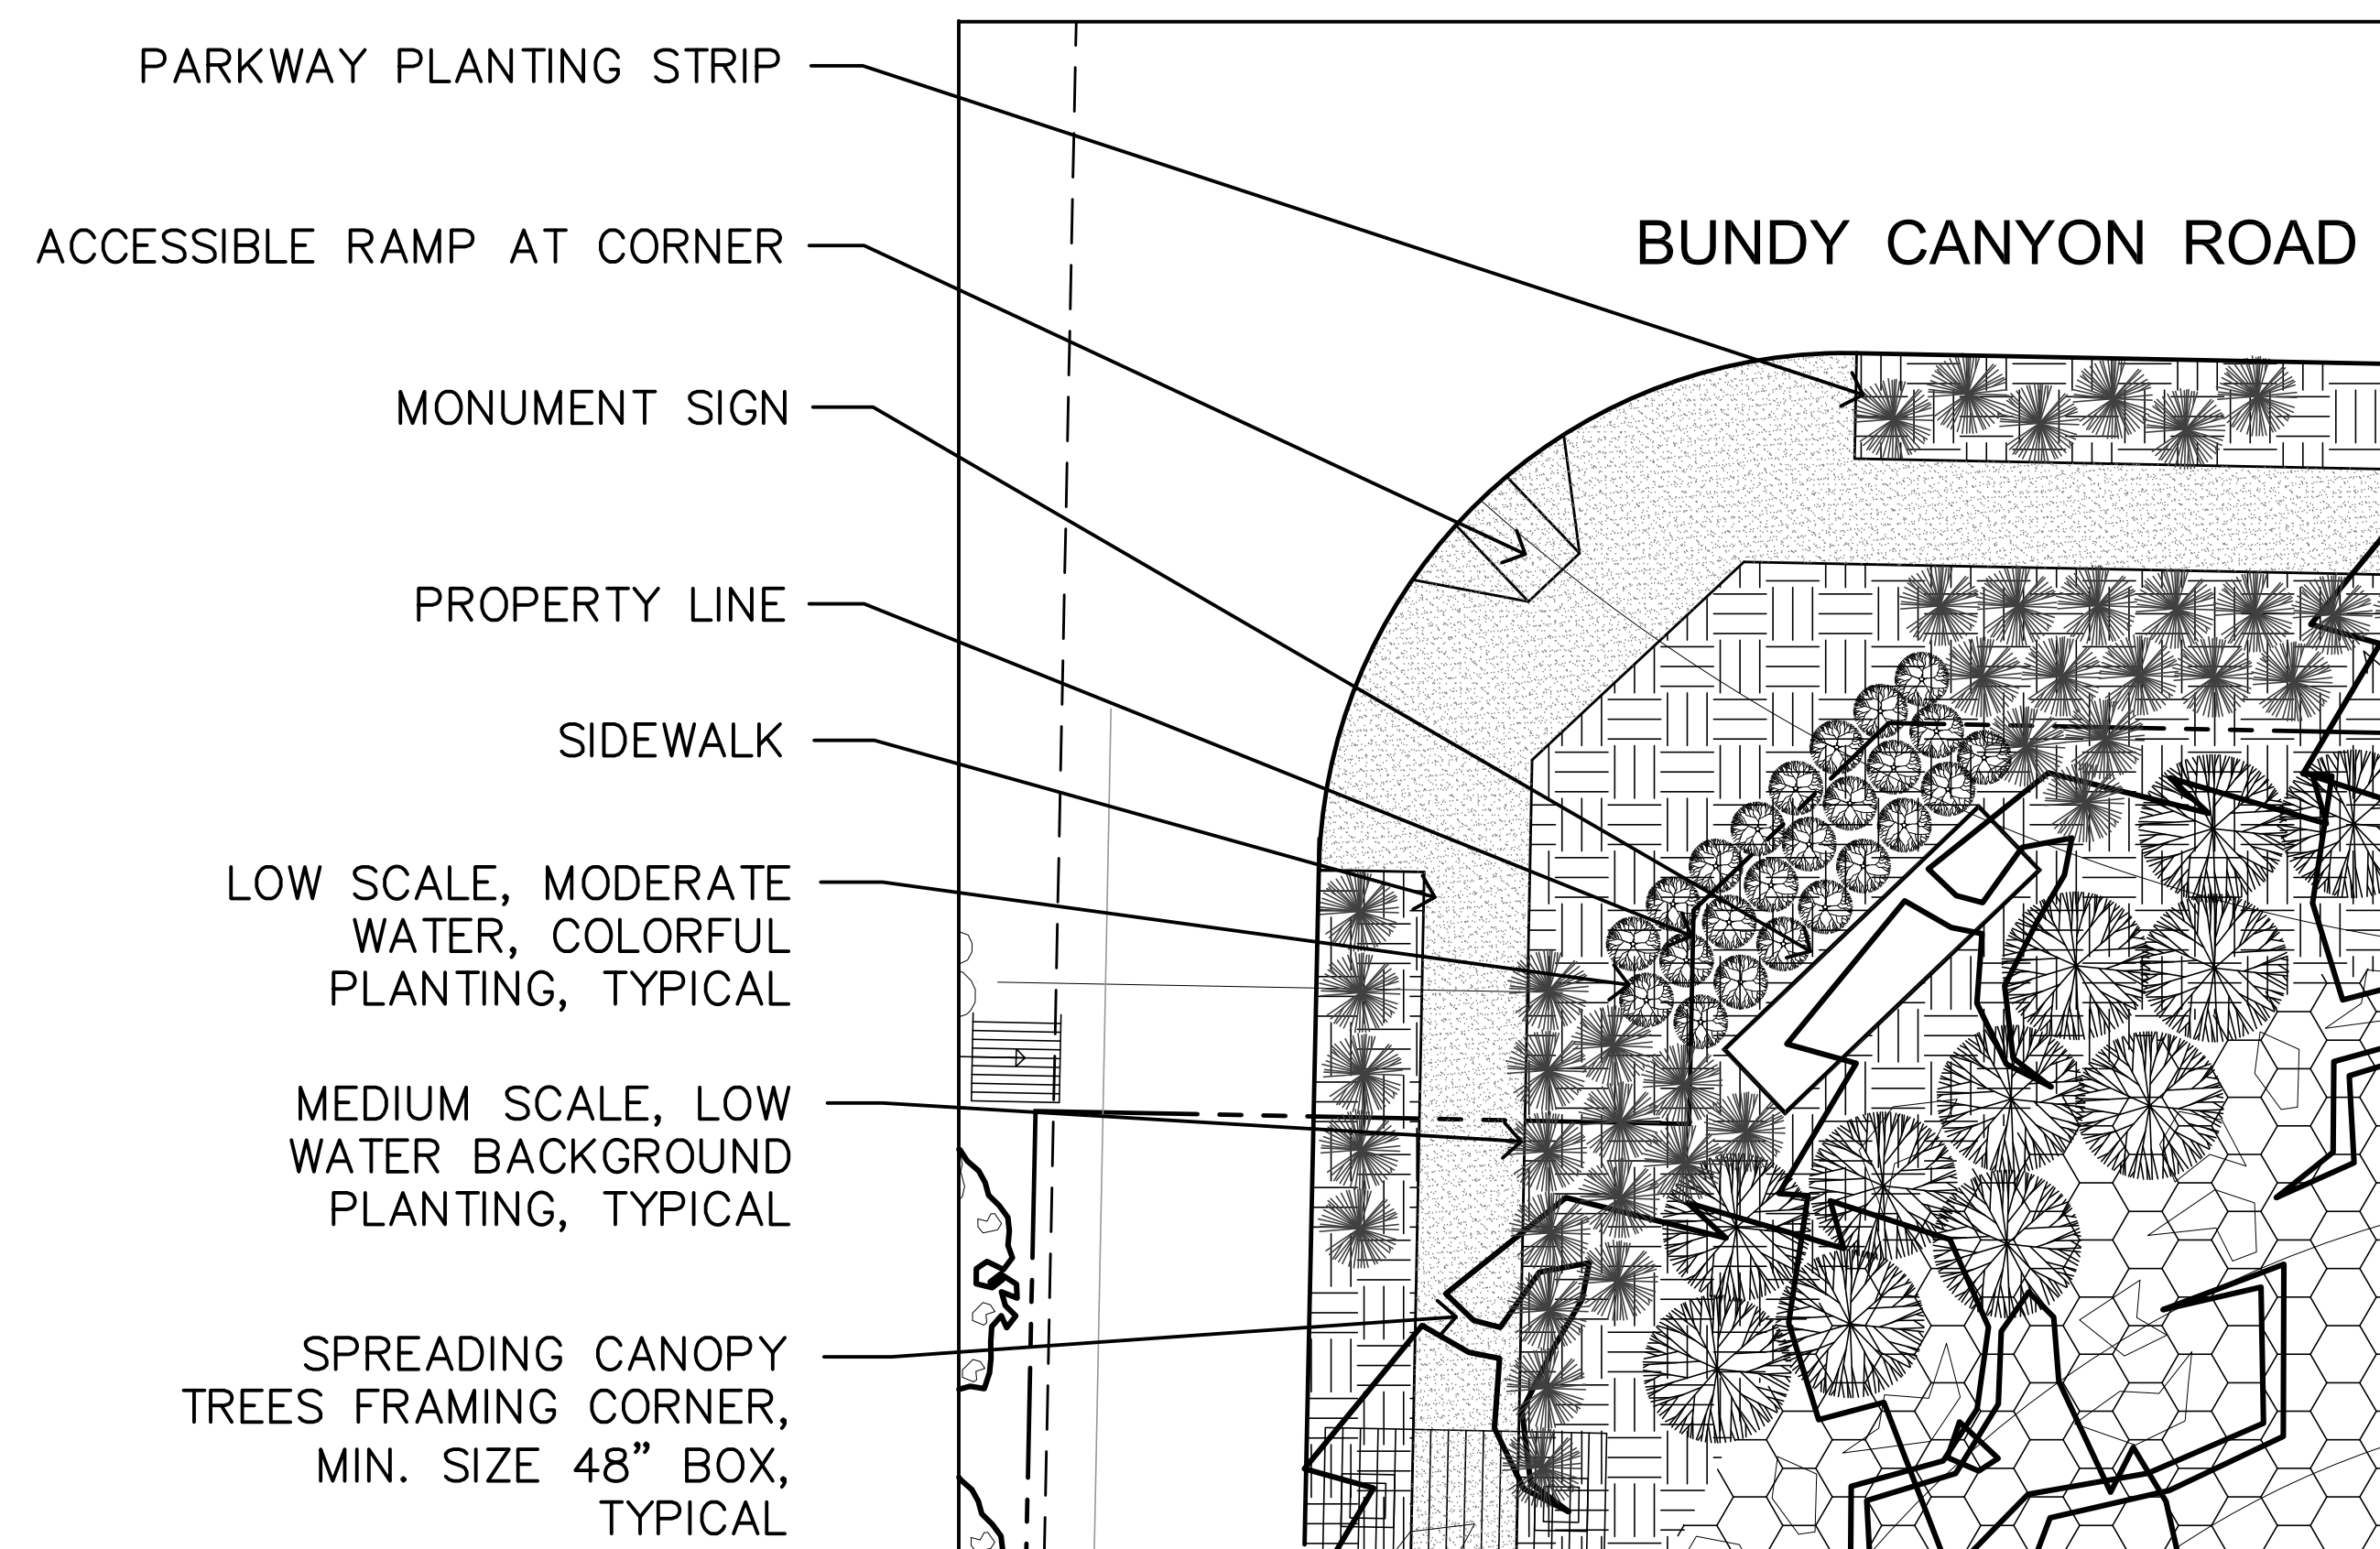

ENLARGEMENT AT ENTRY OFF BUNDY CANYON ROAD

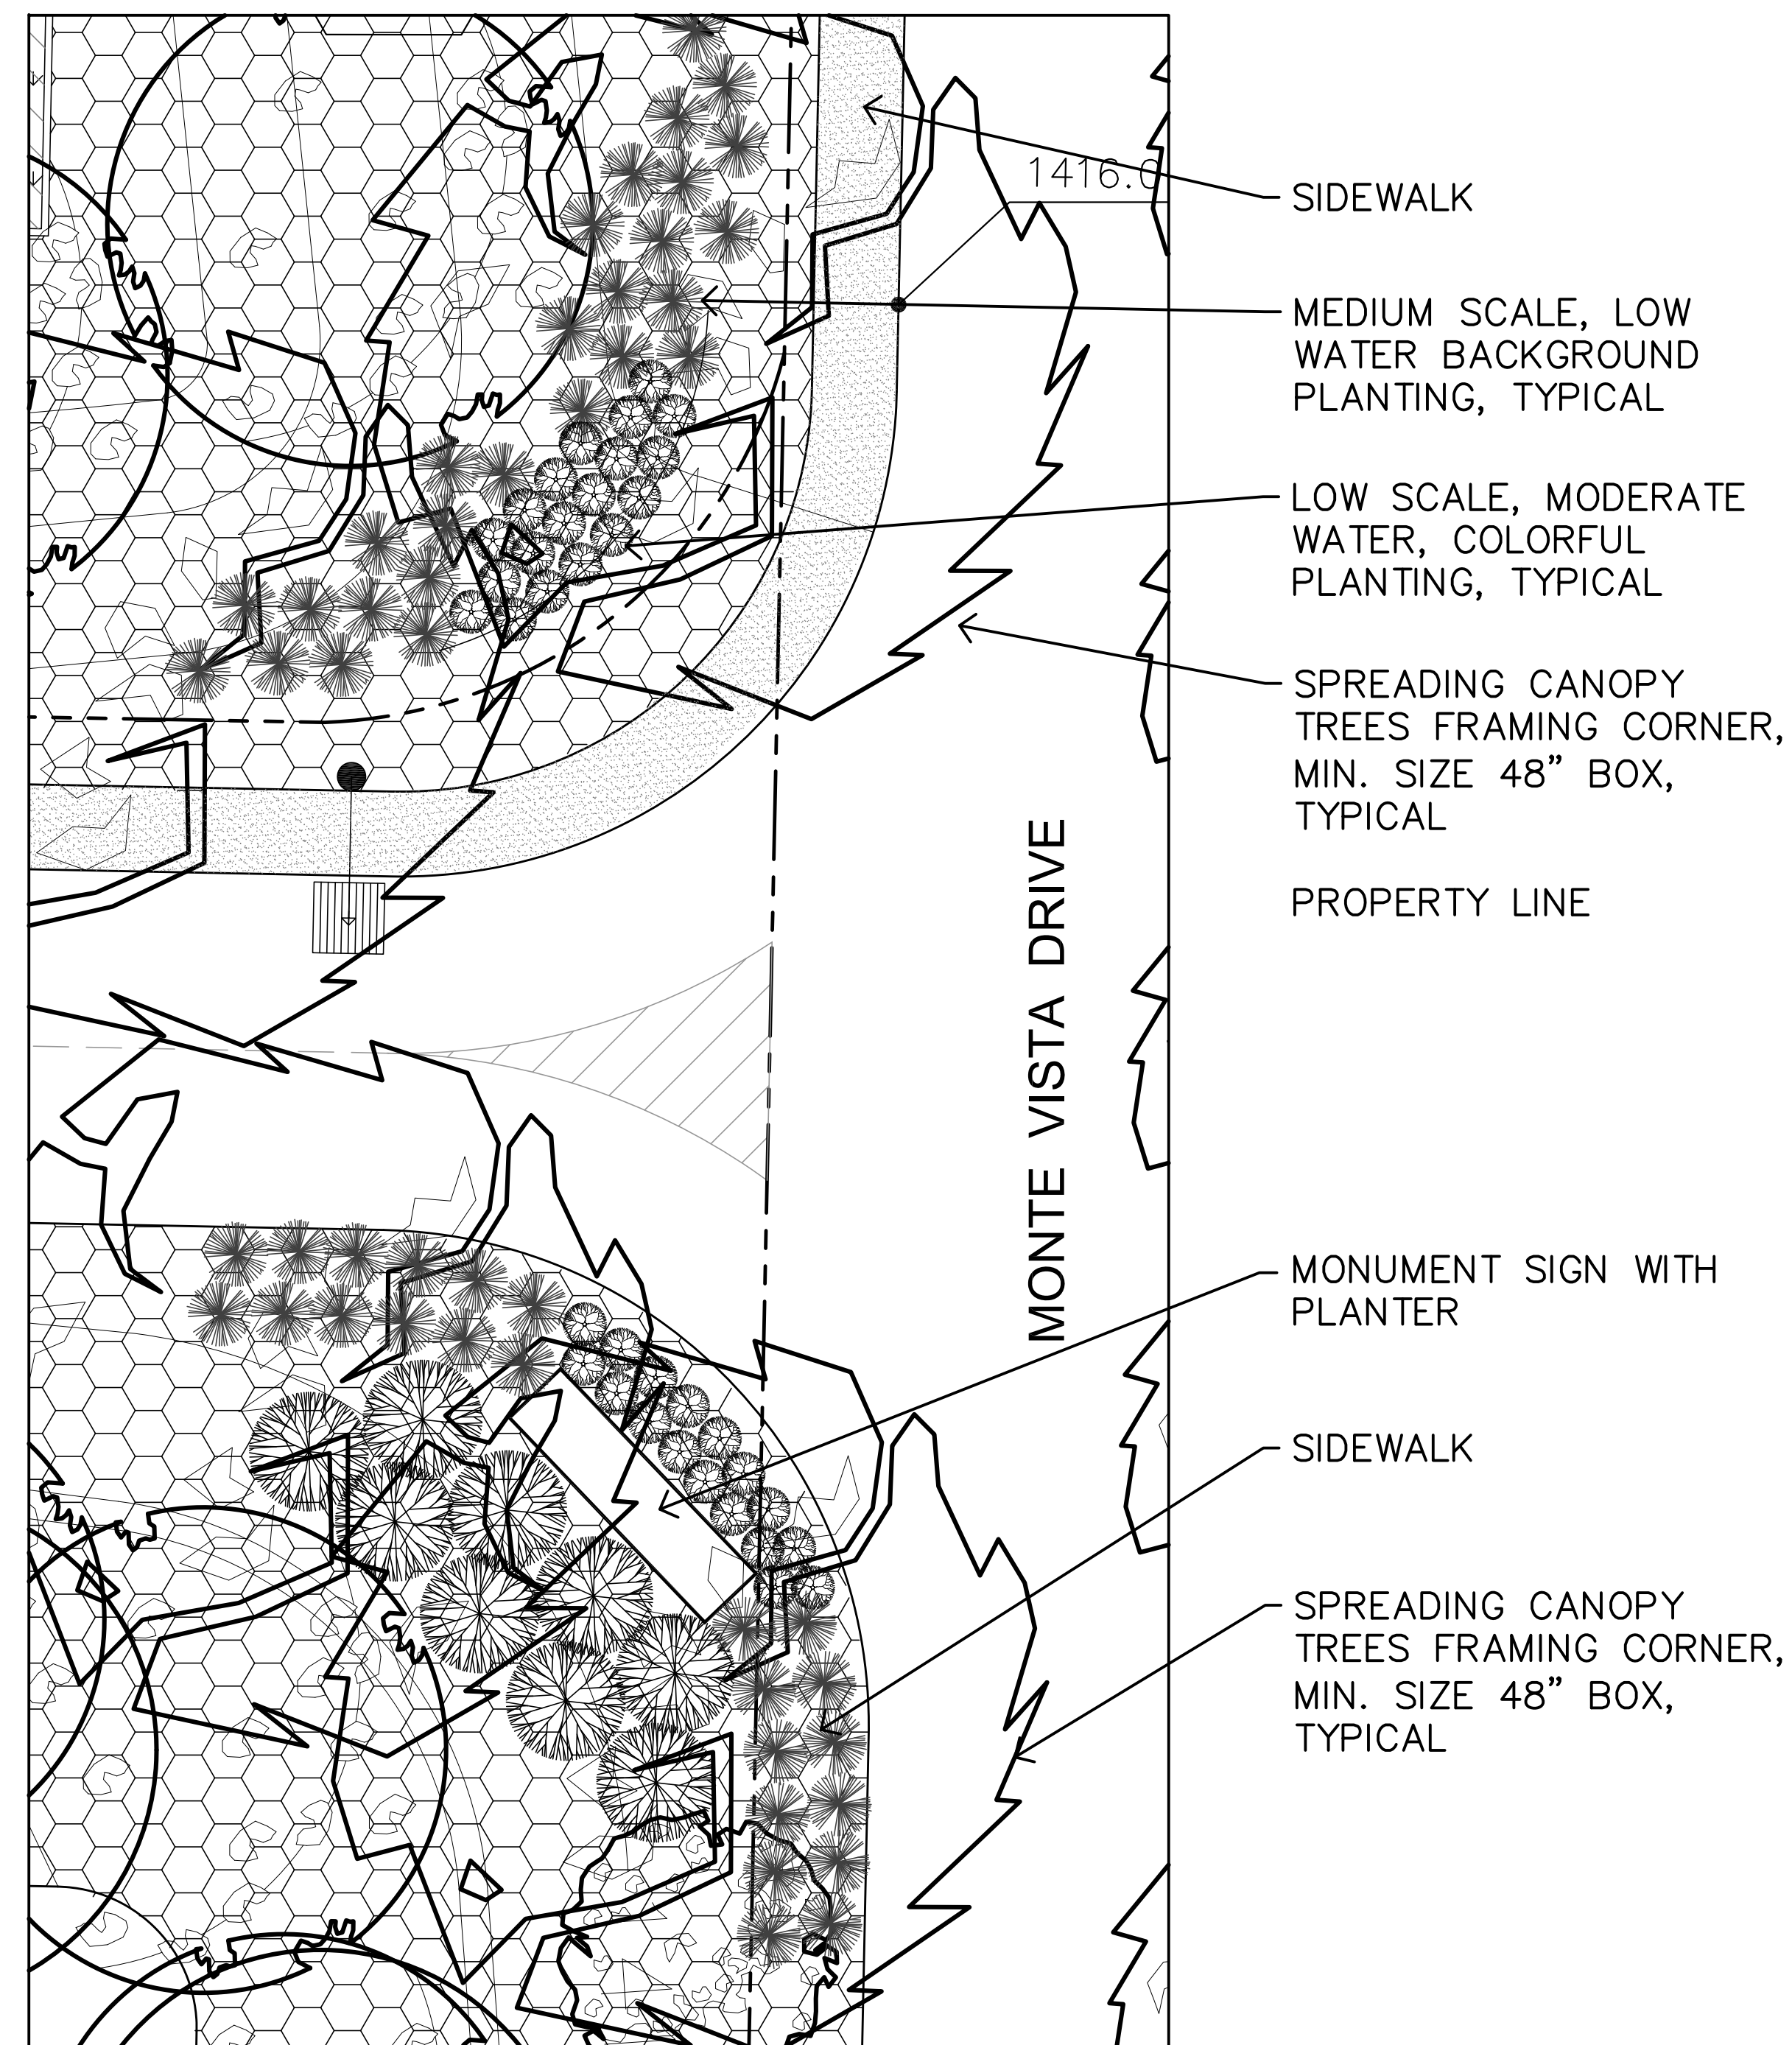

ENLARGEMENT AT ENTRY OFF MONTE VISTA DRIVE

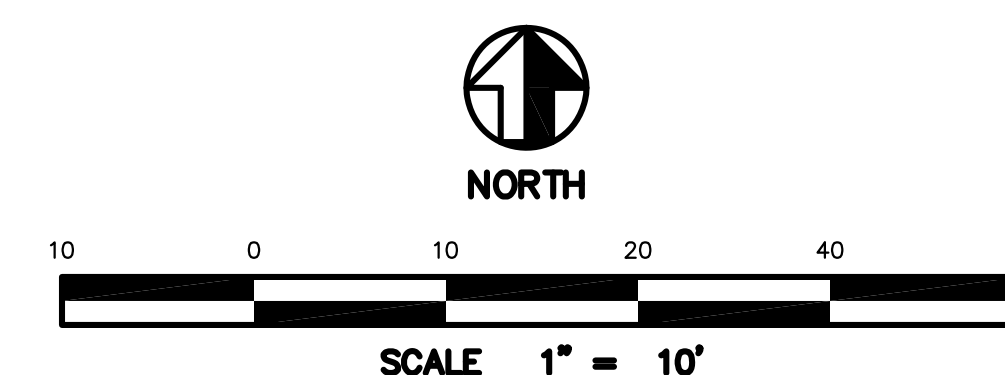

PARTERRE

SITE PLANNING / URBAN DESIGN / LANDSCAPE ARCHITECTURE
1221 Hayes Avenue San Diego, CA 92103
Phone (619) 296-3713 Fax (619) 296-3702

LANDSCAPE CONCEPT PLAN

REVISIONS	BY

NASLAND ENGINEERING
CIVIL ENGINEERING • SURVEYING • LAND PLANNING
4740 La Jolla Village Drive, San Diego, California 92161 • 619-594-7770

WALMART #3882-02 GROUND UP
MONTE VISTA RD. AT
BUNDY CANYON RD.
WILDOMAR, CA 92595
WAL-MART STORES, INC.
2001 SE 10TH STREET
BENTONVILLE, AR 72716

Walmart

DRAWN

CHECKED

PO

DATE

LO

SCALE

02/02/15

JOB No.

1"=10'

SHEET

L-4
OF X SHEETS

SYMBOL	CATEGORY / DESCRIPTION	WUCOLS REGION 4 WATER NEEDS
	<u>PARKING LOT TREE MINIMUM SIZE-36" BOX</u> (40'-80' HEIGHT, 30'-60' SPREAD) SUCH AS: PLATANUS ACERIFOLIA – LONDON PLANE TREE PISTACHIA CHINENSIS – CHINESE PISTACHE ULMUA PARVIFOLIA – CHINESE ELM	 MODERATE MODERATE LOW
	<u>MEDIAN / PARKWAY SETBACK TREE MINIMUM SIZE-36" BOX</u> (40'-80' HEIGHT, 30'-60' SPREAD) SUCH AS: PLATANUS ACERIFOLIA – LONDON PLANE TREE QUERCUS ILEX – HOLLY OAK TRISTANIA CONFERTA – BRISBANE BOX ULMUA PARVIFOLIA – CHINESE ELM NOTE: MEDIAN TREES WILL BE ACCENT UPLIGHTED	 MODERATE MODERATE MODERATE LOW
	<u>ENTRY MONUMENT TREE MINIMUM SIZE-48" BOX</u> (40'-80' HEIGHT, 30'-60' SPREAD) SUCH AS: PLATANUS ACERIFOLIA – LONDON PLANE TREE QUERCUS ILEX – HOLLY OAK ULMUA PARVIFOLIA – CHINESE ELM	 MODERATE MODERATE LOW
	<u>INTERIOR TREES MINIMUM SIZE-36" BOX</u> (30'-60' HEIGHT, 20'-40' SPREAD) SUCH AS: CHITALPA TASHKENTENSIS – CHITALPA GLEDISTIA TRIACANTHOS INERMIS – THORNLESS HONEY LOCUST "SHADEMASTER" OLEA EUROPAEA "SWAN HILL" – SWAN HILL OLIVE PINUS HALPENSIS – CALABRIAN PINE RHUS LANCEA – AFRICAN SUMAC	 LOW LOW LOW LOW LOW
	<u>ENTRY DRIVE / INTERIOR SPECIAL ACCENT TREE MINIMUM SIZE-36" BOX</u> (20'-30' HEIGHT, 15'-20' SPREAD) SUCH AS: LAGERSTROEMIA INDICA SP. – CRAPE MYRTLE PRUNUS CERASIFERA – PURPLE LEAF PLUM "KRAUTER VESUVIUS" PYRUS CALLERYANA "ARISTOCRAT" – CALLERY PEAR PYRUS CALLERYANA "CHANTICLEER" – CALLERY PEAR	 MODERATE MODERATE MODERATE MODERATE
	<u>SCREENING SHRUB MINIMUM SIZE, 15 GALLON</u> (10'-15' HEIGHT) SUCH AS: ELAEGNUS PUNGENS – SILVERBERRY ILEX VOMITORIA – YAUPON RHUS OVATA – SUGAR BUSH	 LOW LOW LOW
	EXISTING TREES/SHRUBS TO BE REMOVED	

SYMBOL	CATEGORY / DESCRIPTION	WUCOLS REGION 4 WATER NEEDS
	LOW WATER USE SHRUBS AND GROUNDCOVERS MINIMUM SIZE, 1 GALLON & 5 GALLON	SUCH AS:
	ACACIA REDOLENS "DESERT CARPET" – NCN	LOW
	BACCHARIS "CENTENNIAL" – CENTENNIAL BACCHARIS	LOW
	CALLISTEMON VIMINALIS – DWARF BOTTLEBRUSH "LITTLE JOHN"	LOW
	CEANOTHUS GRISEUS HORIZONTALIS – WILD LILAC "YANKEE POINT"	LOW
	CISTUS X PURPUREUS – ORCHID ROCKROSE	LOW
	HETEROMELES ARBUTIFOLIA – TOYON	LOW
	LAVATERA MARITIMA – TREE MALLOW	LOW
	LEUCOPHYLLUM ZYGOPHYLLUM – DWARF TEXAS SAGE "CIMMERON"	LOW
	MYOPORUM PARVIFOLIUM "PUTAH CREEK" – NCN	LOW
	ROSMARINUS OFFICINALIS – ROSMARY "HUNTINGTON CARPET"	LOW
	SALVIA SP. – SAGE	LOW
	MODERATE WATER USE SHRUBS AND GROUNDCOVERS MINIMUM SIZE, 1 GALLON & 5 GALLON	SUCH AS:
	HEMEROCALLIS HYBRIDS – DAYLILIES	MODERATE
	COTONEASTER SP. – COTONEASTER	MODERATE
	DIETES BICOLOR – FORTNIGHT LILY	MODERATE
	GAZANIA RIGINS HYGRIDS – GAZANIA	MODERATE
	LIGUSTRUM JAPONICUM – TEXAS PRIVET	MODERATE
	LIRIOPE GIGANTEA – GIANT LILYTURF	MODERATE
	MAHONIA SP. – OREGON GRAPE	MODERATE
	MISCANTHUS SINENSIS – JAPANESE SILVER GRASS	MODERATE
	MUHLENBERGIA RIGENS – DEER GRASS	MODERATE
	PITTOSPORUM TOBIRA – TOBIRA	MODERATE
	RHAPIOLEPSIS INDICA VAR. – INDIA HAWTHORN	MODERATE
	TRACHELOSPERMUM JASMINOIDES – STAR JASMINE	MODERATE
	DETENTION BASIN PLANTING 1 GALLON	SUCH AS:
	CAREX DIVULSA – BERKLEY SEDGE	LOW
	CAREX PRAEGRACILIS – CALIFORNIA FIELD SEDGE	MODERATE
	DISTICHLIS SPICATA – SALT GRASS	LOW
	LOMANDRA LONGIFOLIA "BREEZE" – MAT RUSH	MODERATE
	MISCANTHUS SINENSIS – JAPANESE SILVER GRASS	MODERATE



SITE PLANNING / URBAN DESIGN / LANDSCAPE ARCHITECTURE
1221 Hayes Avenue San Diego, CA 92103
Phone (619) 296-3713 Fax (619) 296-3702

LANDSCAPE CONCEPT PLAN

[illegible]

NASLAND ENGINEERING
 **CIVIL ENGINEERING • SURVEYING • LAND PLANNING**
 4740 Kullner Street, San Diego, California, 92111 • 619-598-7760

WALMART #3882-02 GROUND UP
MONTE VISTA RD. AT
BUNDY CANYON RD.
WILDOMAR, CA 92595
WAL-MART STORES, INC.
2001 SE 10TH STREET
BENTONVILLE, AR 72716



SHEET 1

-5-

OF X SHEETS




LEGEND


- AVERAGE PARKING LOT TREE CANOPY SPREAD AT APPROXIMATELY 15 YEARS OF AGE (35' DIAMETER). TYPICAL THIS SYMBOL.*
- SHADED AREA UNDER TREE, TYPICAL THIS SYMBOL.
- INDIVIDUAL PARKING STALL, TYPICAL THIS SYMBOL.
- LIMITS OF PARKING AREA TO BE SHADED, TYPICAL THIS SYMBOL.

* A VARIETY OF TREE SPECIES ARE RECOMMENDED FOR THE PARKING LOT AREA. EACH TREE SPECIE HAS DIFFERING HEIGHT AND CANOPY SPREAD CHARACTERISTICS. FOR REFERENCE ON TREE HEIGHT/SPREAD CHARACTERISTICS THE COUNTY OF RIVERSIDE CALIFORNIA FRIENDLY PLANT LIST IS USED. THE AVERAGE MAXIMUM CANOPY SPREAD SELECTED IS 50 FEET. AT 15 YEARS OF AGE A 70 PERCENT COVERAGE FACTOR IS USED (35 FEET).

THE SHADING PLAN REPRESENTS A 50 PERCENT MINIMUM OF PARKING AREA SHADED BY THE PROPOSED TREE CANOPY SPREAD.

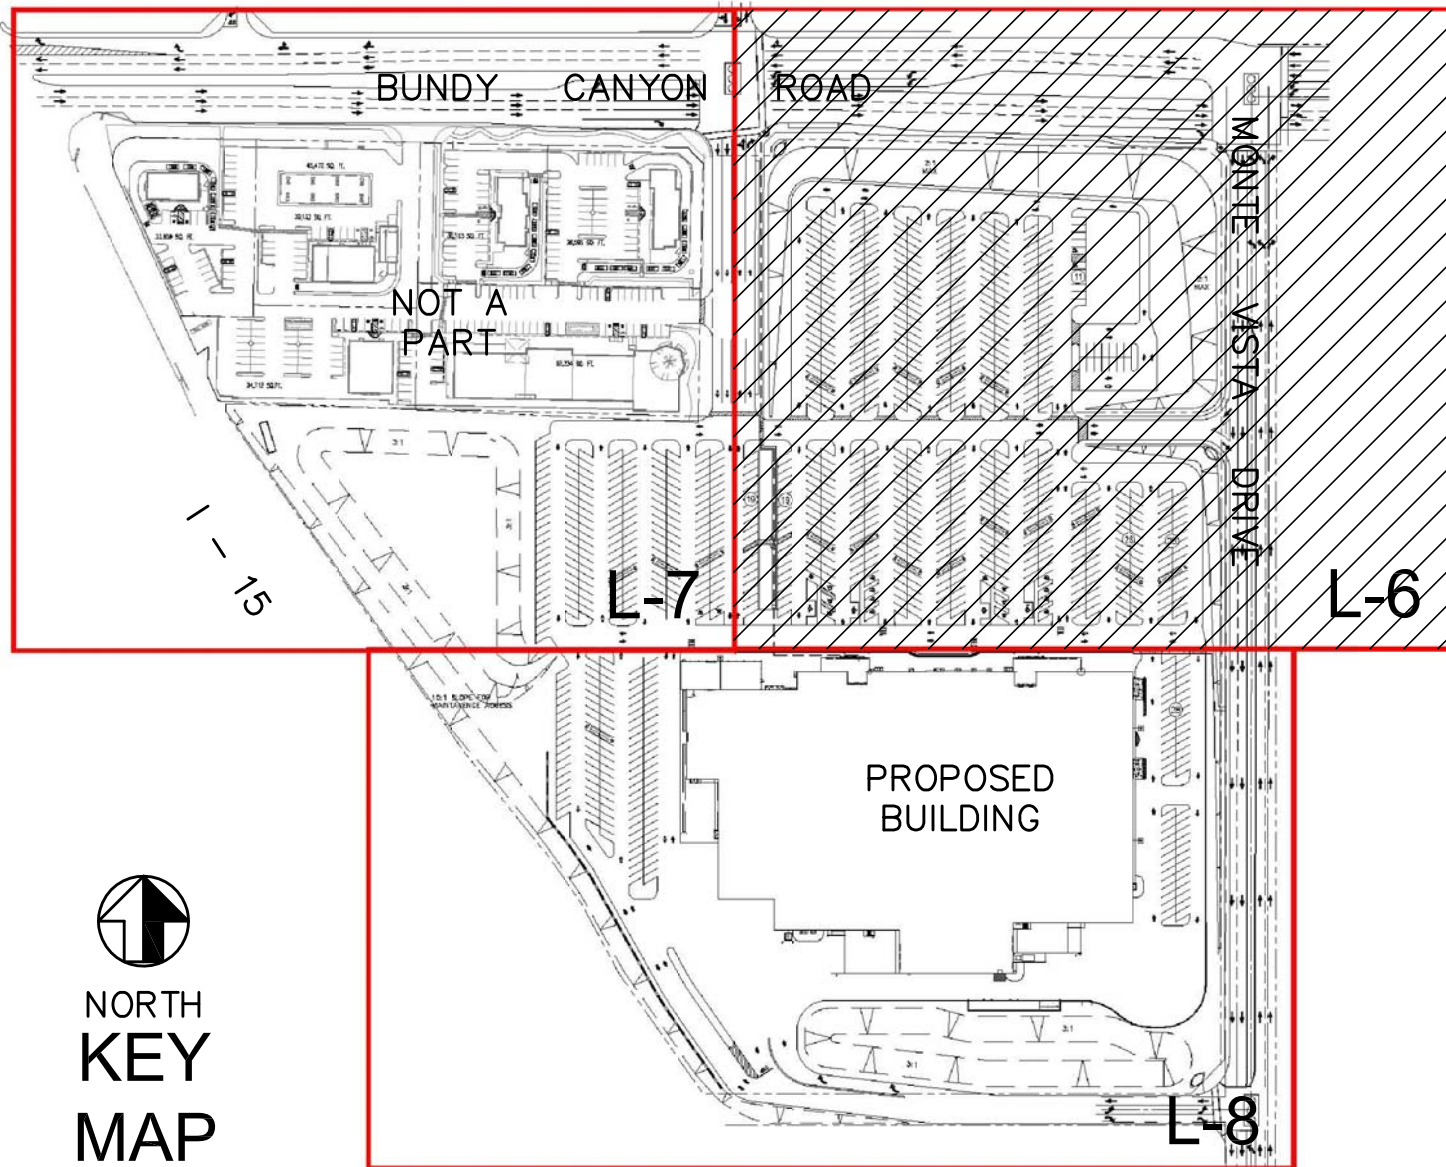

NORTH
KEY
MAP

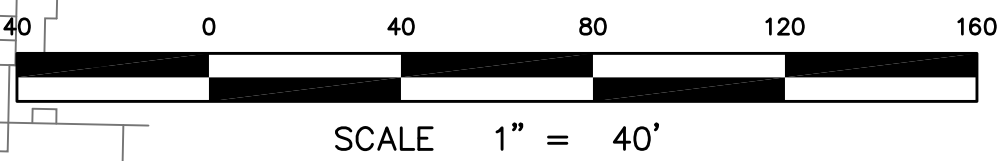

PARTERRE


SITE PLANNING / URBAN DESIGN / LANDSCAPE ARCHITECTURE
1221 Hayes Avenue San Diego, CA 92103
Phone (619) 296-3713 Fax (619) 296-3702

Shading Plan LANDSCAPE CONCEPT PLAN

REVISIONS	BY

**NASLAND ENGINEERING**
CIVIL ENGINEERING • SURVEYING • LAND PLANNING
4740 Baller Street San Diego, California 92111 • 619-592-7770

WALMART #3882-02 GROUND UP
MONTE VISTA RD. AT
BUNDY CANYON RD.
WILDOMAR, CA 92595
WAL-MART STORES, INC.
2001 SE 10TH STREET
BENTONVILLE, AR 72716

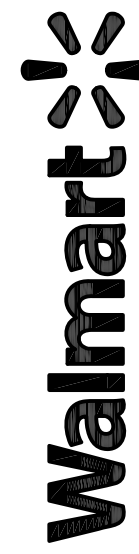**Walmart**


DRAWN
CHECKED
PO
DATE
LO
SCALE
02/02/15
JOB No.
1"=40'
SHEET
L-6
OF X SHEETS

LEGEND

- AVERAGE PARKING LOT TREE CANOPY SPREAD AT APPROXIMATELY 15 YEARS OF AGE (35' DIAMETER). TYPICAL THIS SYMBOL.*
- SHADED AREA UNDER TREE, TYPICAL THIS SYMBOL.
- INDIVIDUAL PARKING STALL, TYPICAL THIS SYMBOL.
- LIMITS OF PARKING AREA TO BE SHADED, TYPICAL THIS SYMBOL.



* A VARIETY OF TREE SPECIES ARE RECOMMENDED FOR THE PARKING LOT AREA. EACH TREE SPECIE HAS DIFFERING HEIGHT AND CANOPY SPREAD CHARACTERISTICS. FOR REFERENCE ON TREE HEIGHT/SPREAD CHARACTERISTICS THE COUNTY OF RIVERSIDE CALIFORNIA FRIENDLY PLANT LIST IS USED. THE AVERAGE MAXIMUM CANOPY SPREAD SELECTED IS 50 FEET. AT 15 YEARS OF AGE A 70 PERCENT COVERAGE FACTOR IS USED (35 FEET).

THE SHADING PLAN REPRESENTS A 50 PERCENT MINIMUM OF PARKING AREA SHADED BY THE PROPOSED TREE CANOPY SPREAD.

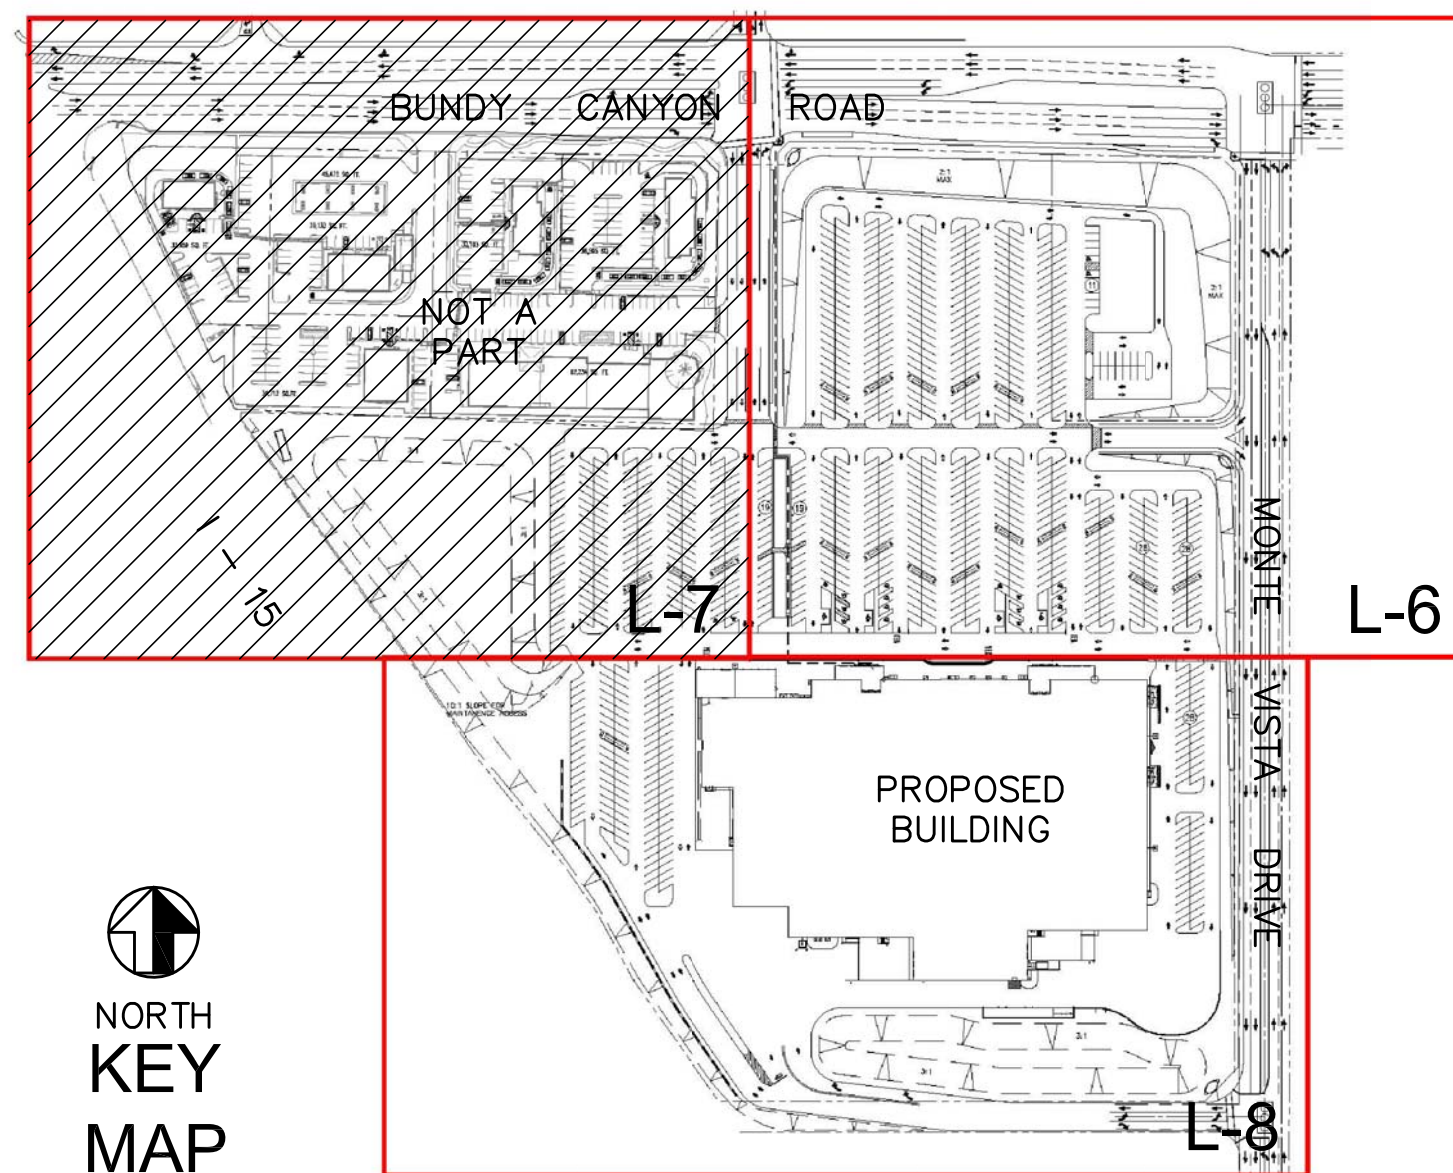

PARTERRE

SITE PLANNING / URBAN DESIGN / LANDSCAPE ARCHITECTURE
1221 Hayes Avenue San Diego, CA 92103
Phone (619) 296-3713 Fax (619) 296-3702

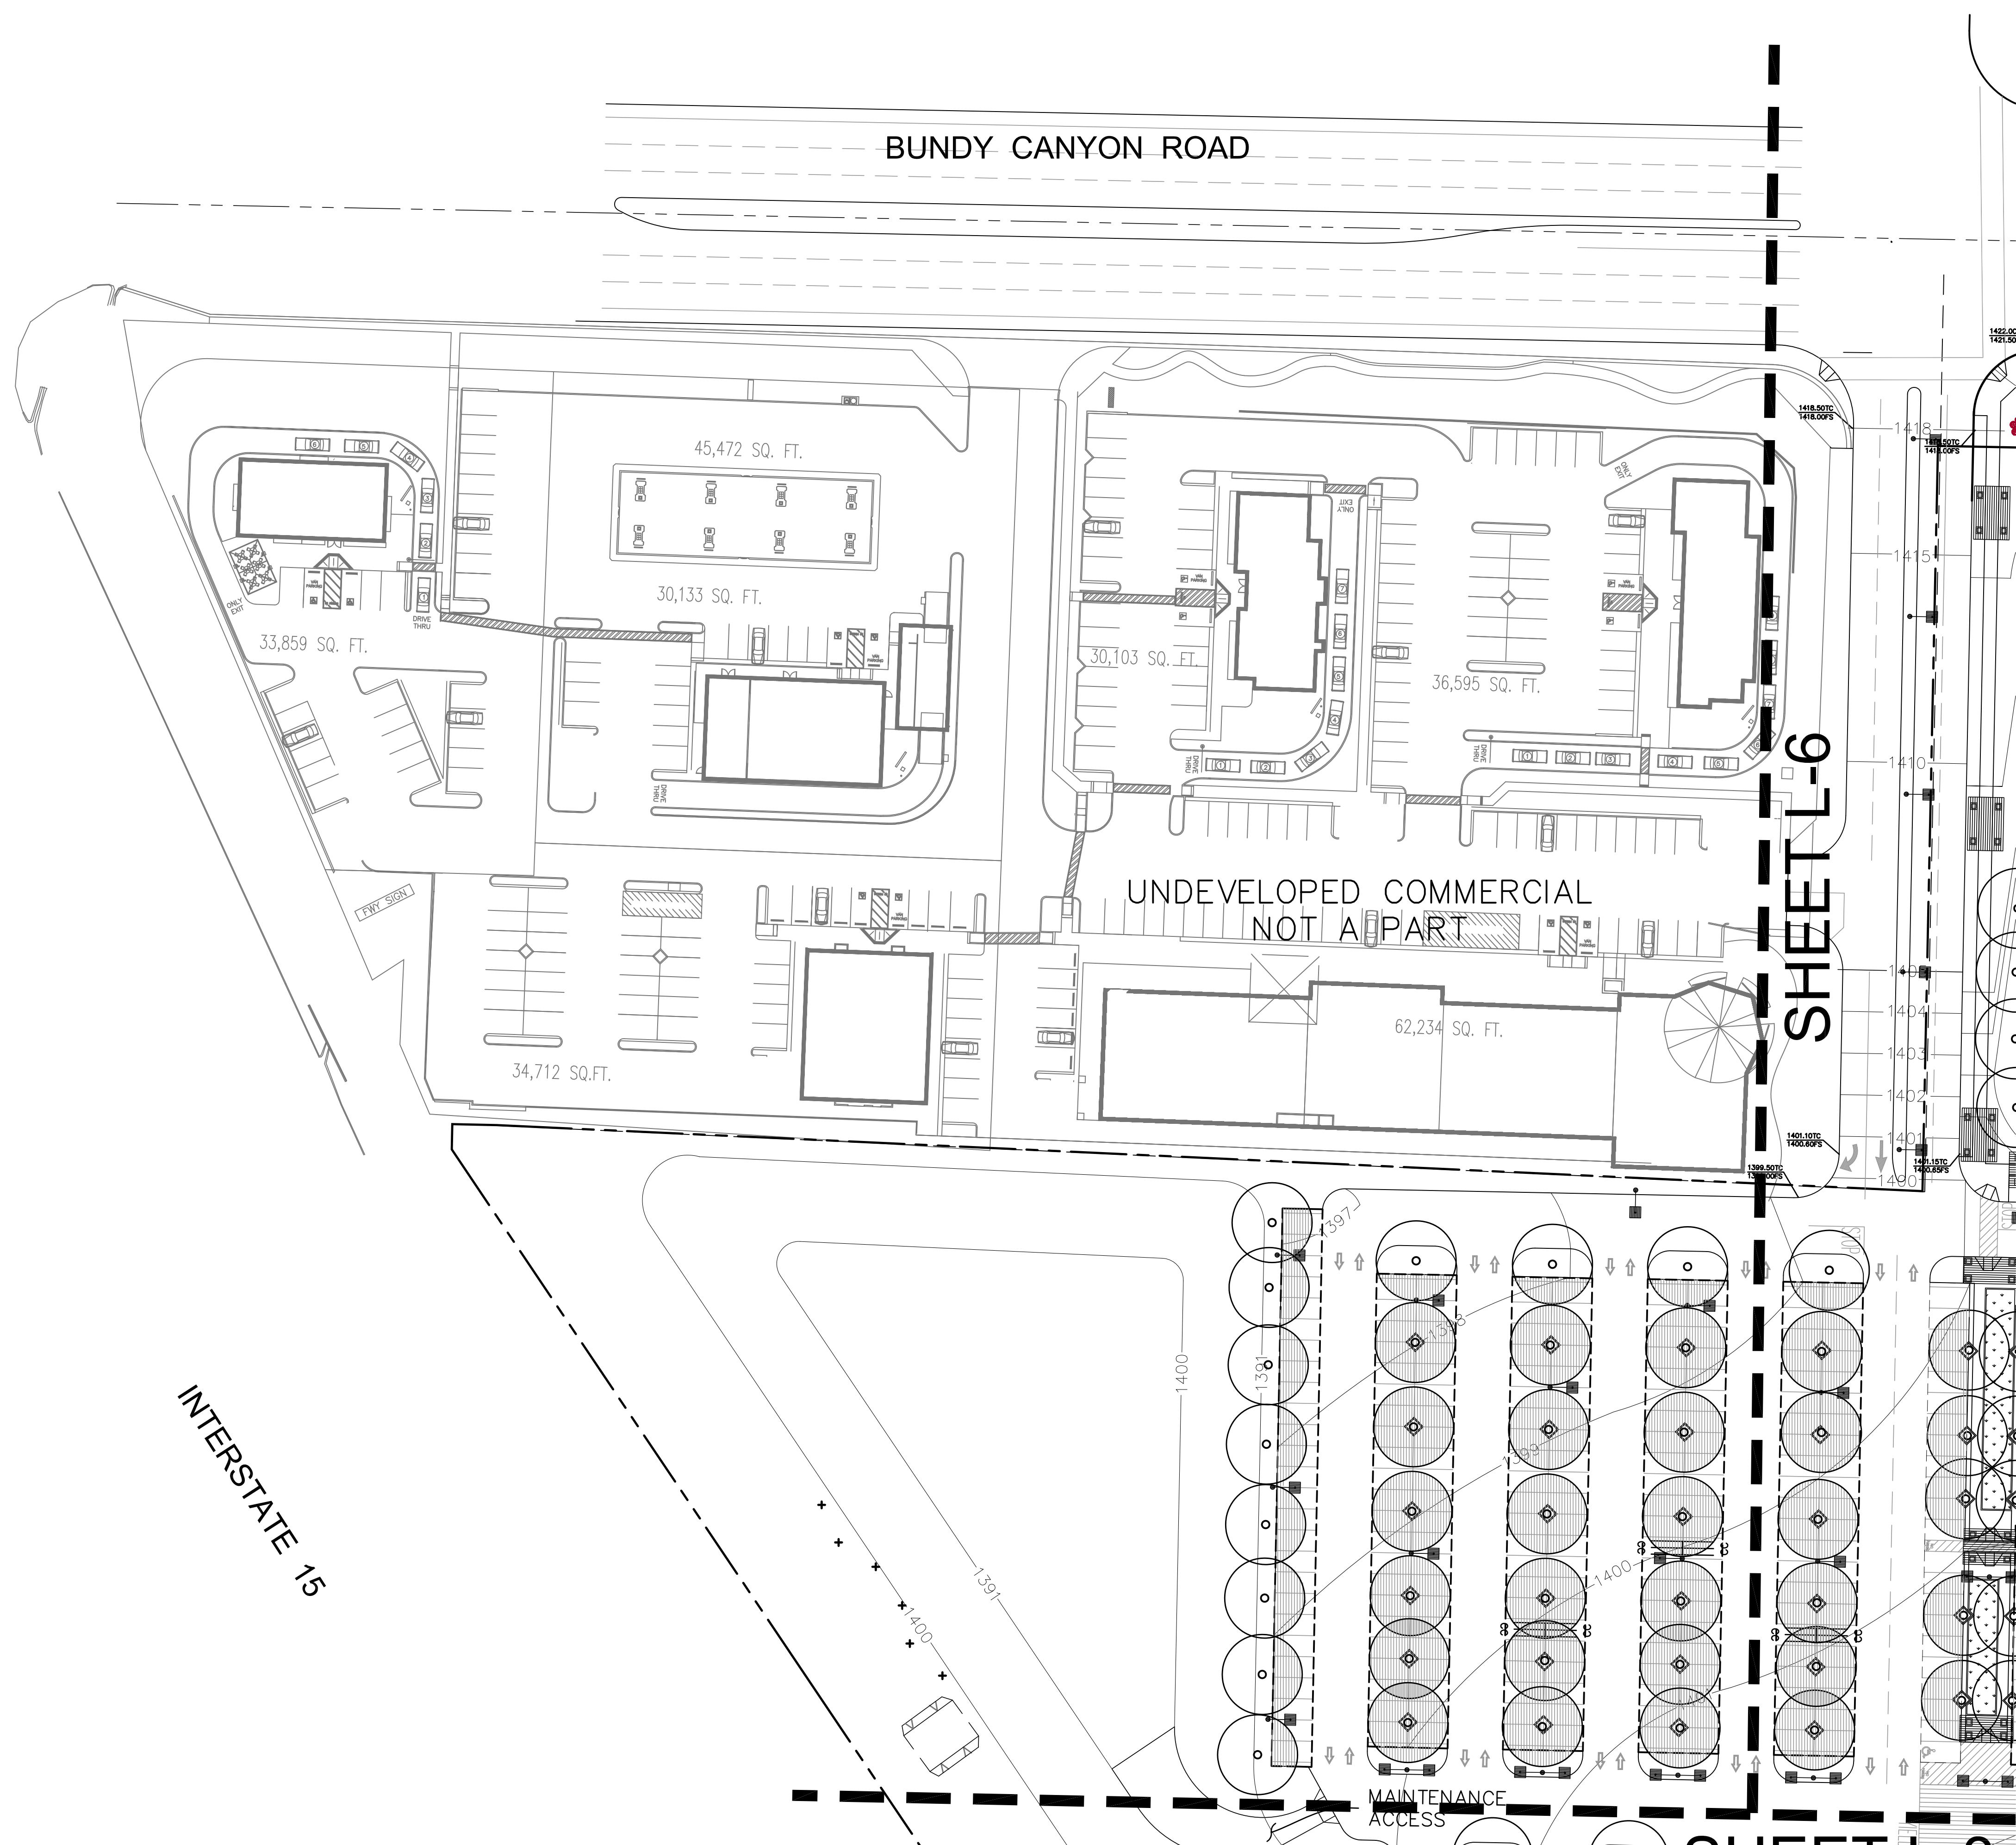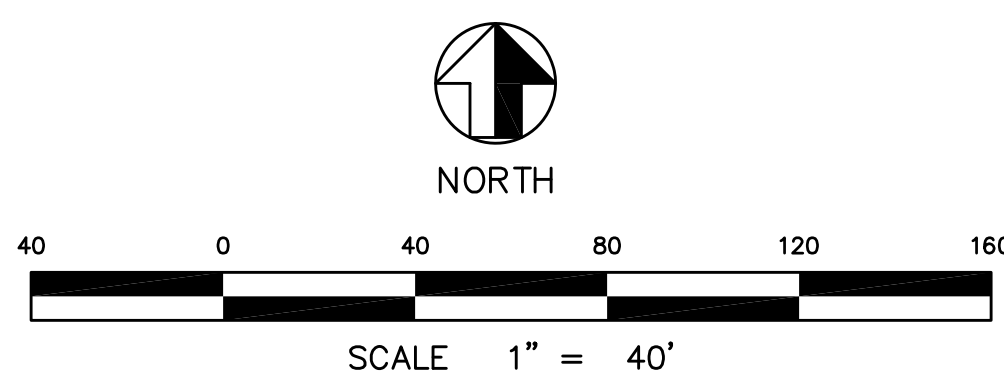

Shading Plan
LANDSCAPE CONCEPT PLAN

REVISIONS	BY

NASLAND ENGINEERING
CIVIL ENGINEERING • SURVEYING • LAND PLANNING
4740 Muller Street, San Diego, California 92111 • 619-586-7770

WALMART #3882-02 GROUND UP
MONTE VISTA RD. AT
BUNDY CANYON RD.
WILDOMAR, CA 92595
WAL-MART STORES, INC.
2001 SE 10TH STREET
BENTONVILLE, AR 72716



DRAWN
CHECKED
PO
DATE
LO
SCALE
02/02/15
JOB No.
1"=40'
SHEET
L-7
OF X SHEETS

SHEET L-7

SHEET L-6

INTERSTATE 15

MAINTENANCE ACCESS

BUILDING SITE


MONTE VISTA DRIVE

LEGEND


- AVERAGE PARKING LOT TREE CANOPY SPREAD AT APPROXIMATELY 15 YEARS OF AGE (35' DIAMETER). TYPICAL THIS SYMBOL.*
- SHADED AREA UNDER TREE, TYPICAL THIS SYMBOL.
- INDIVIDUAL PARKING STALL, TYPICAL THIS SYMBOL.
- LIMITS OF PARKING AREA TO BE SHADED, TYPICAL THIS SYMBOL.

* A VARIETY OF TREE SPECIES ARE RECOMMENDED FOR THE PARKING LOT AREA. EACH TREE SPECIE HAS DIFFERING HEIGHT AND CANOPY SPREAD CHARACTERISTICS. FOR REFERENCE ON TREE HEIGHT/SPREAD CHARACTERISTICS THE COUNTY OF RIVERSIDE CALIFORNIA FRIENDLY PLANT LIST IS USED. THE AVERAGE MAXIMUM CANOPY SPREAD SELECTED IS 50 FEET. AT 15 YEARS OF AGE A 70 PERCENT COVERAGE FACTOR IS USED (35 FEET).

THE SHADING PLAN REPRESENTS A 50 PERCENT MINIMUM OF PARKING AREA SHADED BY THE PROPOSED TREE CANOPY SPREAD.

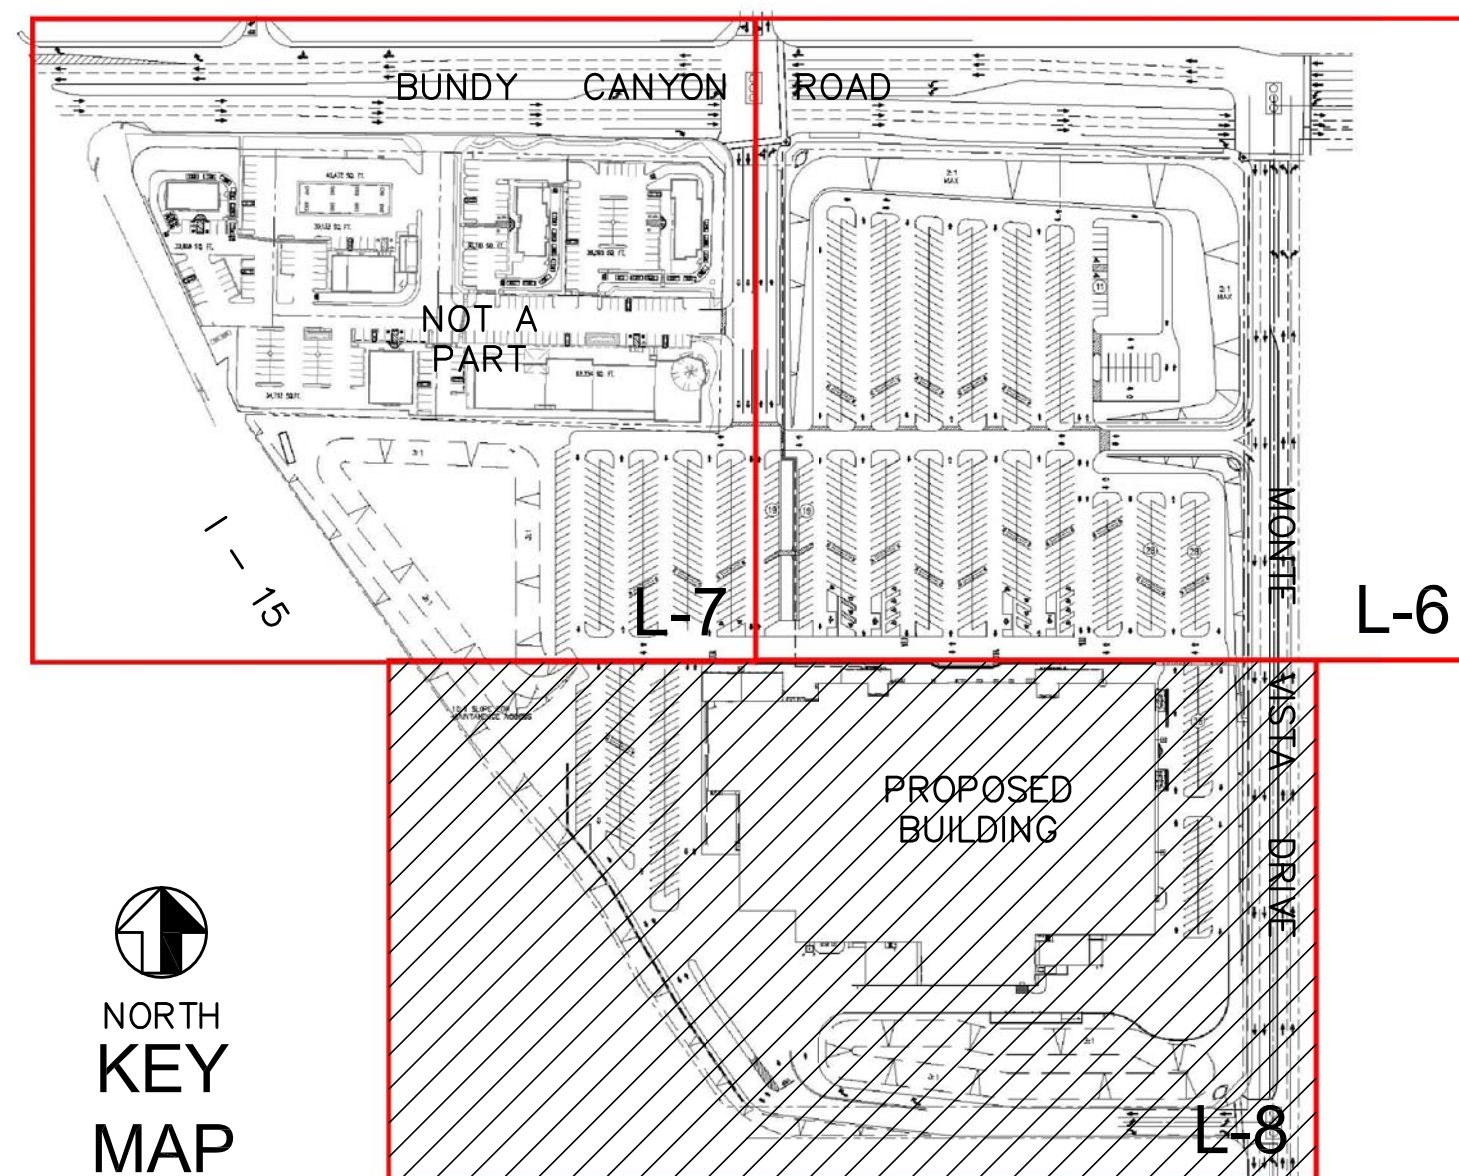

NORTH
KEY
MAP

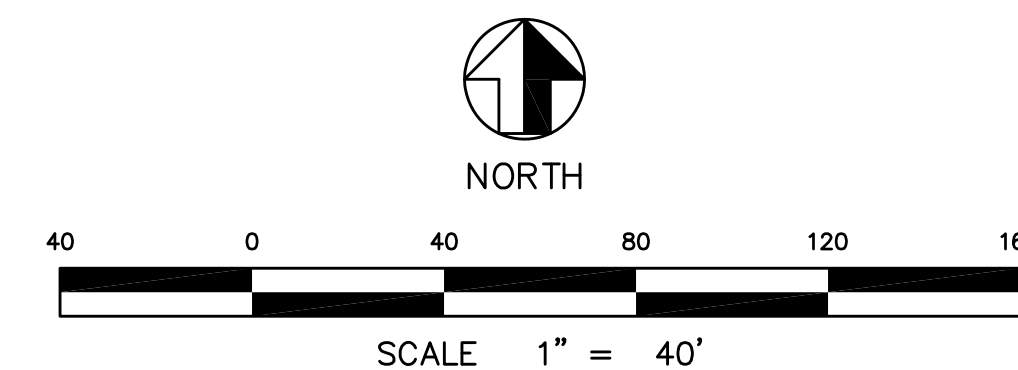

PARTERRE

SITE PLANNING / URBAN DESIGN / LANDSCAPE ARCHITECTURE
1221 Hayes Avenue San Diego, CA 92103
Phone (619) 296-3713 Fax (619) 296-3702

Shading Plan LANDSCAPE CONCEPT PLAN

REVISIONS	BY

NASLAND ENGINEERING
CIVIL ENGINEERING • SURVEYING • LAND PLANNING
4740 Ballant Street, San Diego, California 92111 • (619) 292-7770

WALMART #3882-02 GROUND UP
MONTE VISTA RD. AT
BUNDY CANYON RD.
WILDOMAR, CA 92595
WAL-MART STORES, INC.
2001 SE 10TH STREET
BENTONVILLE, AR 72716

Walmart

DRAWN

CHECKED

PO

DATE

LO

SCALE

02/02/15



JOB No.

1"=40'

SHEET

L-8

OF X SHEETS

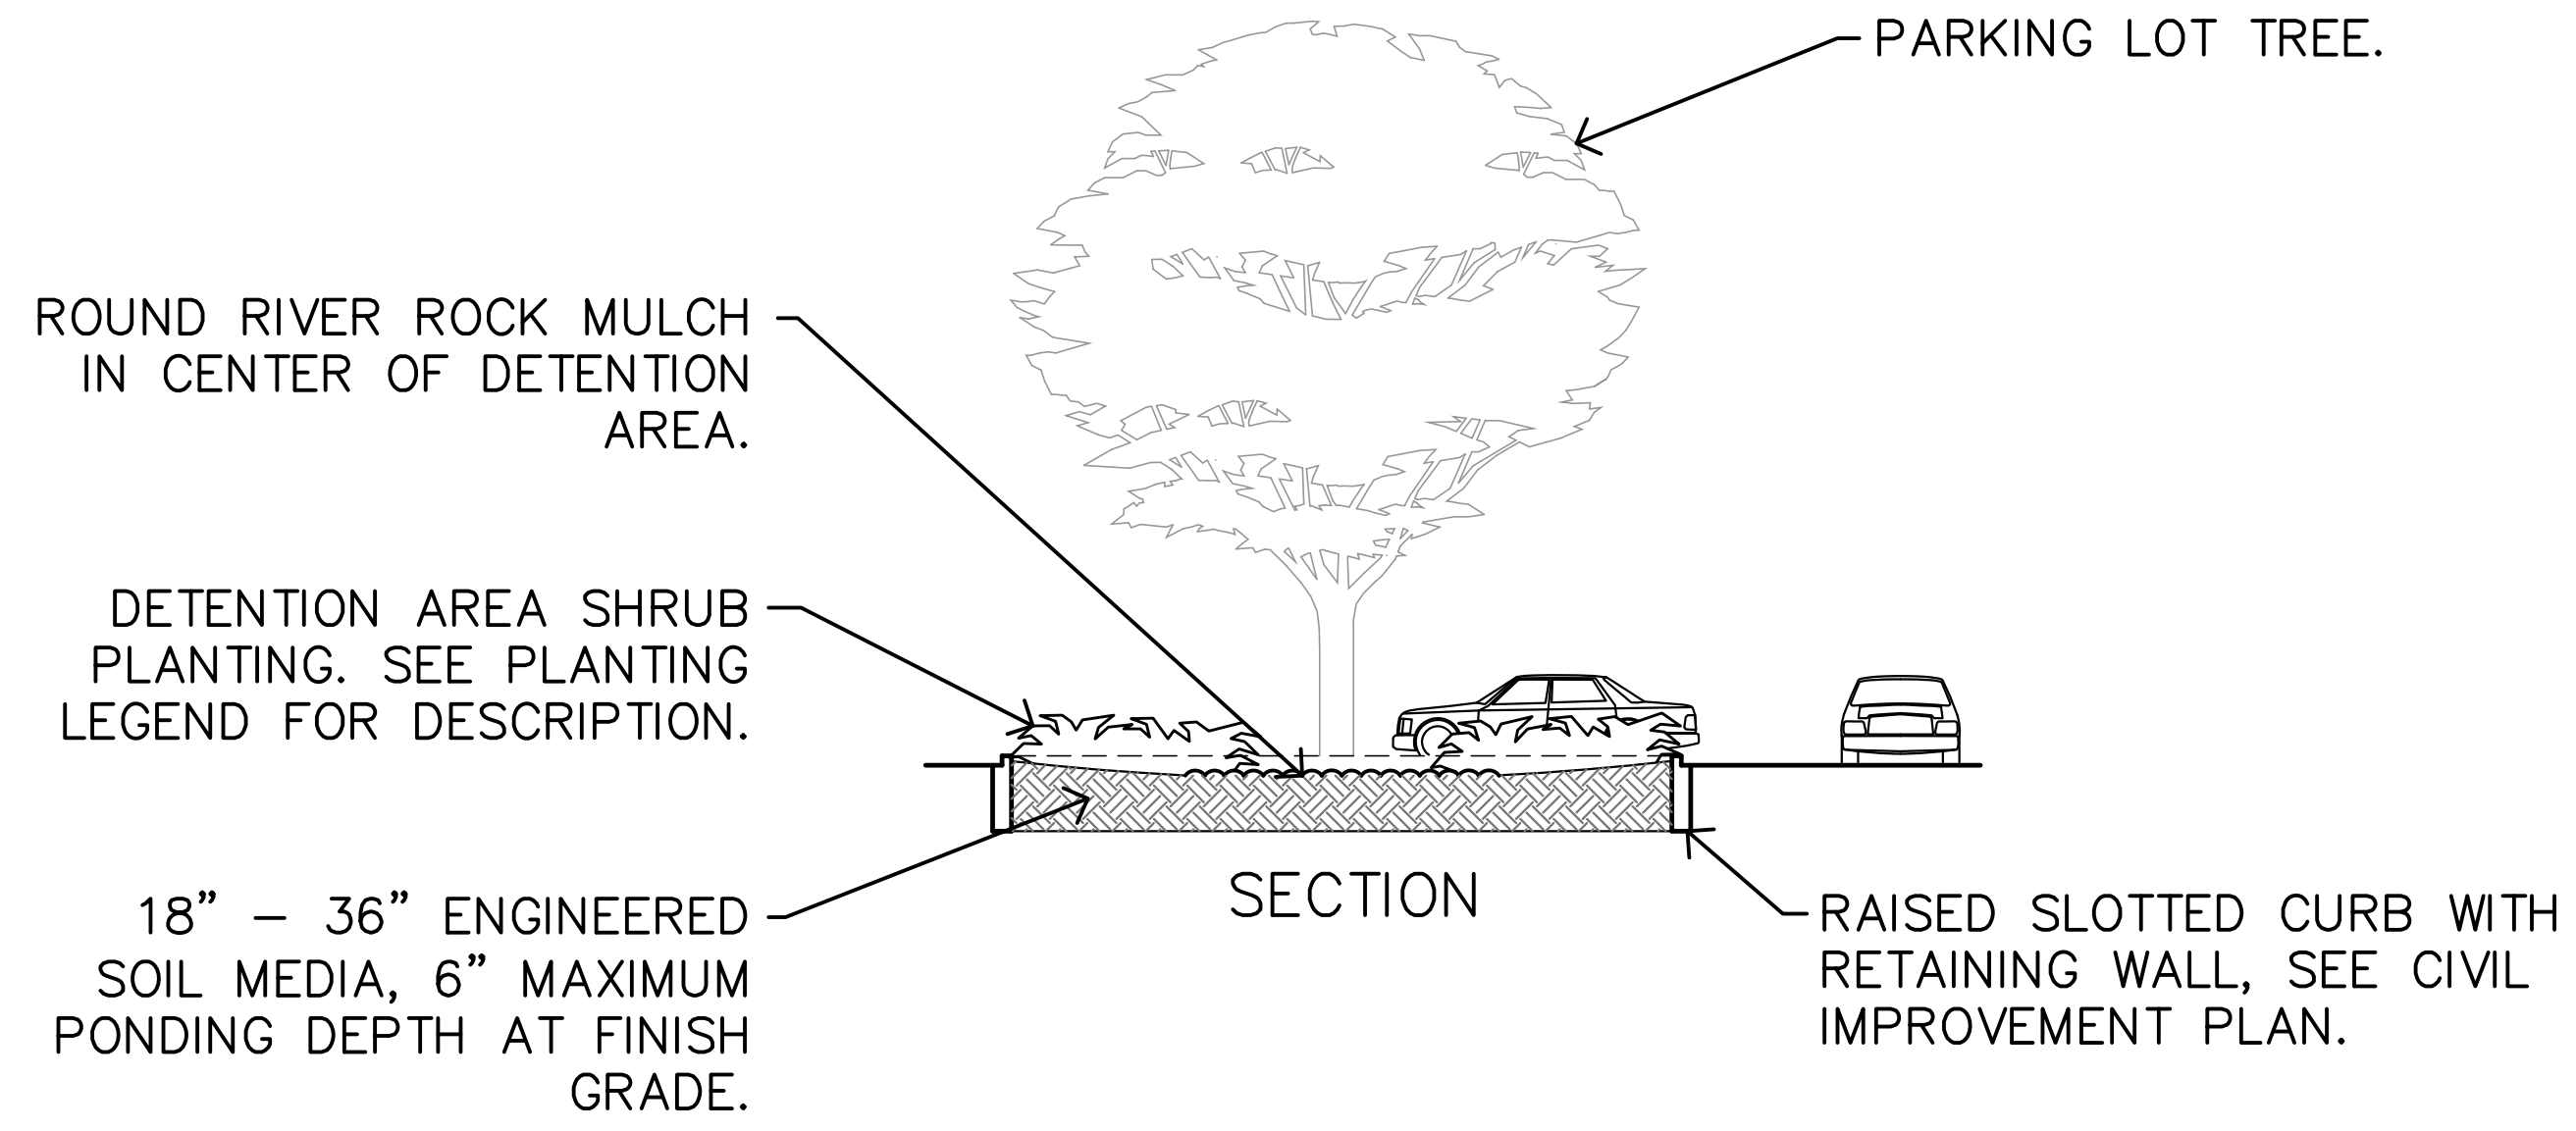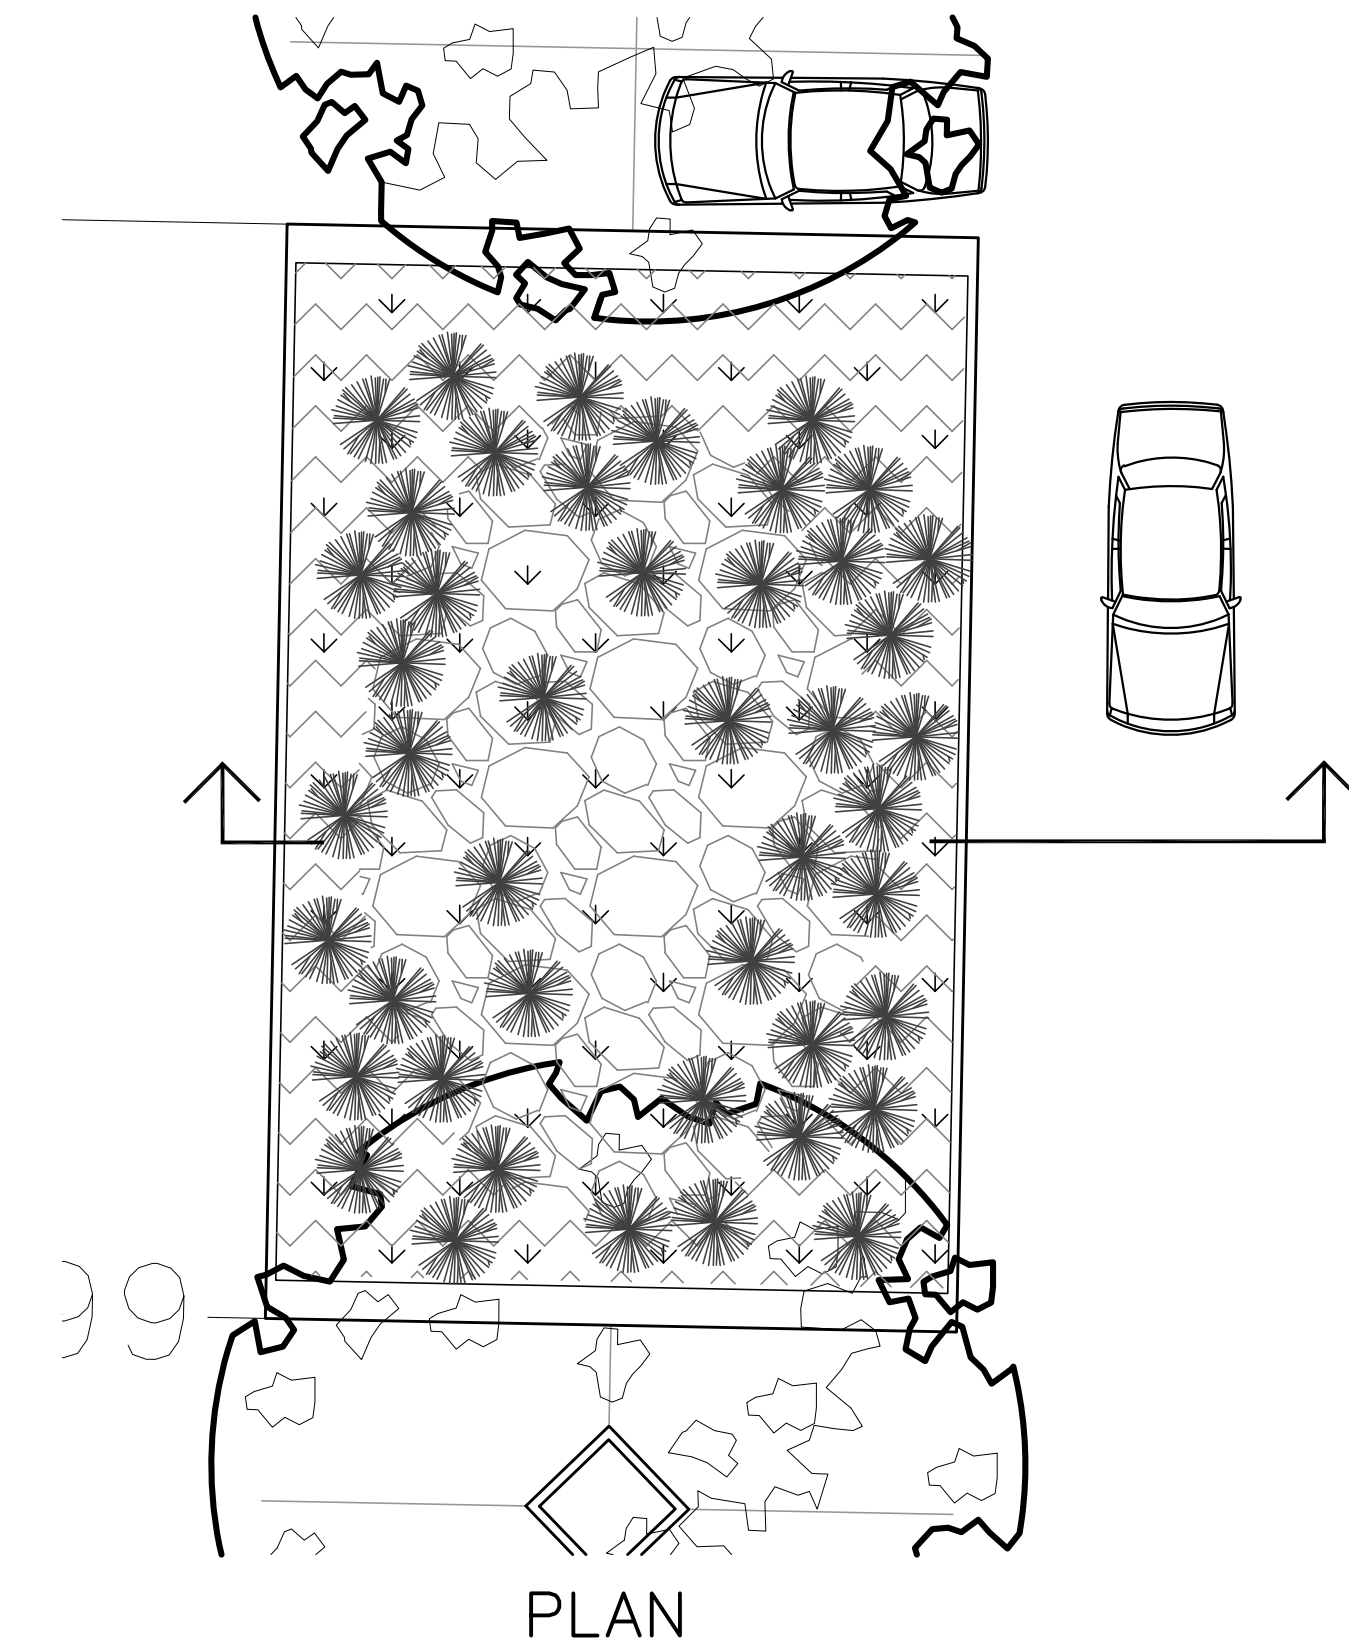

CROSS SECTION: POROUS LANDSCAPE DETENTION AREA



PARTERRE
SITE PLANNING / URBAN DESIGN / LANDSCAPE ARCHITECTURE
1221 Hayes Avenue San Diego, CA 92103
Phone (619) 296-3713 Fax (619) 296-3702

LANDSCAPE CONCEPT PLAN

REVISIONS	BY

**NASLAND ENGINEERING**
CIVIL ENGINEERING • SURVEYING • LAND PLANNING
4740 Ballant Street, San Diego, California 92111 • (619) 292-7770

WALMART #3882-02 GROUND UP
MONTE VISTA RD. AT
BUNDY CANYON RD.
WILDOMAR, CA 92595
WAL-MART STORES, INC.
2001 SE 10TH STREET
BENTONVILLE, AR 72716



DRAWN
CHECKED
PO
DATE
LO
SCALE
02/02/15
JOB No.
1"=10'
SHEET
L-9
OF X SHEETS

MAXIMUM APPLIED WATER ALLOWANCE (MAWA)

The projects Maximum Applied Water Allowance shall be calculated using this equation:

MAWA = (ETo) (0.62) [(0.8 x LA) + (0.3 x SLA)]

where:

MAWA = Maximum Applied Water Allowance (gallons per year)
ETo = Reference Evapotranspiration (inches per year)
0.7 = ET Adjusted Factor (ETAF)
LA = Landscape Area (square feet)
0.62 = Conversion factor (to gallons per square foot)
SLA = Portion of the landscape area identified as Special Landscape Area (square feet)

.03 = the additional ET Adjustment Factor for Special Landscape Area

Maximum Applied Water Allowance = 8,128,500 gallons per year

Maximum Applied Water Allowance = 10,867 cubic feet per year

Show calculations.

MAWA = (49.54) (0.62) [(0.7 x 378,000) + (0.3 x SLA)]
(30.72) (264,600 + 0)
8,128,500 (Gallons Per Year)
8,128,500 / 748 = 10,867 (Cubic Feet Per Year)

ESTIMATED ANNUAL WATER USE (EAWU)

The projects Estimated Annual Water Use is calculated using the following formula:

EAWU = (ETo)(0.62) (PF x HA / IE + SLA)

where:

ETWU = Estimated Total Water Use per year (gallons per year)
ETo = Reference Evapotranspiration (inches per year)
PF = Plant Factor from WUCOLS
HA = Hydrozone Area (Sq. Ft.)
0.62 = Conversion factor (to gallons per square foot)
SLA = Portion of the landscape area identified as Special Landscape Area (square feet)

IE = Irrigation Efficiency

Estimated Total Water Use = 7,026,400 gallons per year

Estimated Total Water Use = 9,390 cubic feet per year

Show calculations.

EAWU = (49.54) (0.62) (PF x HA / IE + SLA)
(30.71) (228,800 + 0)
7,026,400 (Gallons Per Year)
7,026,400 / 748 = 9,390 (Cubic Feet Per Year)

HYDROZONE INFORMATION TABLE

Hydrozone Category	Irrigation Method	Plant Factor (PF)	Hydrozone Area (HA)	% of Total Landscaped Area	PF x HA	IE	PF x HA / IE
MODERATE M1	DRIP	0.5	71,900 SF	19.6	35,950	.90	39,900
MODERATE M2	MP ROTOR	0.5	31,200 SF	8.5	15,600	.75	20,800
LOW L1	DRIP	0.2	17,600 SF	4.8	3,500	.90	76,400
LOW L2	MP ROTOR	0.2	245,800 SF	67.1	49,160	.75	91,700
			366,500 SF	100.0%	TOTAL		228,800

HYDROZONE LEGEND*

M1 (MODERATE) – PLANT SPECIES FACTOR 0.5
IRRIGATION EFFICIENCY FACTOR 0.90


M2 (MODERATE) – PLANT SPECIES FACTOR 0.5
IRRIGATION EFFICIENCY FACTOR 0.75

L1 (LOW) – PLANT SPECIES FACTOR 0.2
IRRIGATION EFFICIENCY FACTOR 0.90

L2 (LOW) – PLANT SPECIES FACTOR 0.2
IRRIGATION EFFICIENCY FACTOR 0.75

*NOTE


HYDROZONE CLASSIFICATIONS AND SPECIES FACTORS ARE BASED ON WUCOLS (WATER USE CLASIFICATION OF LANDSCAPE SPECIES). SITE IS WITHIN WUCOLS REGION 4, SOUTH INLAND VALLEY.

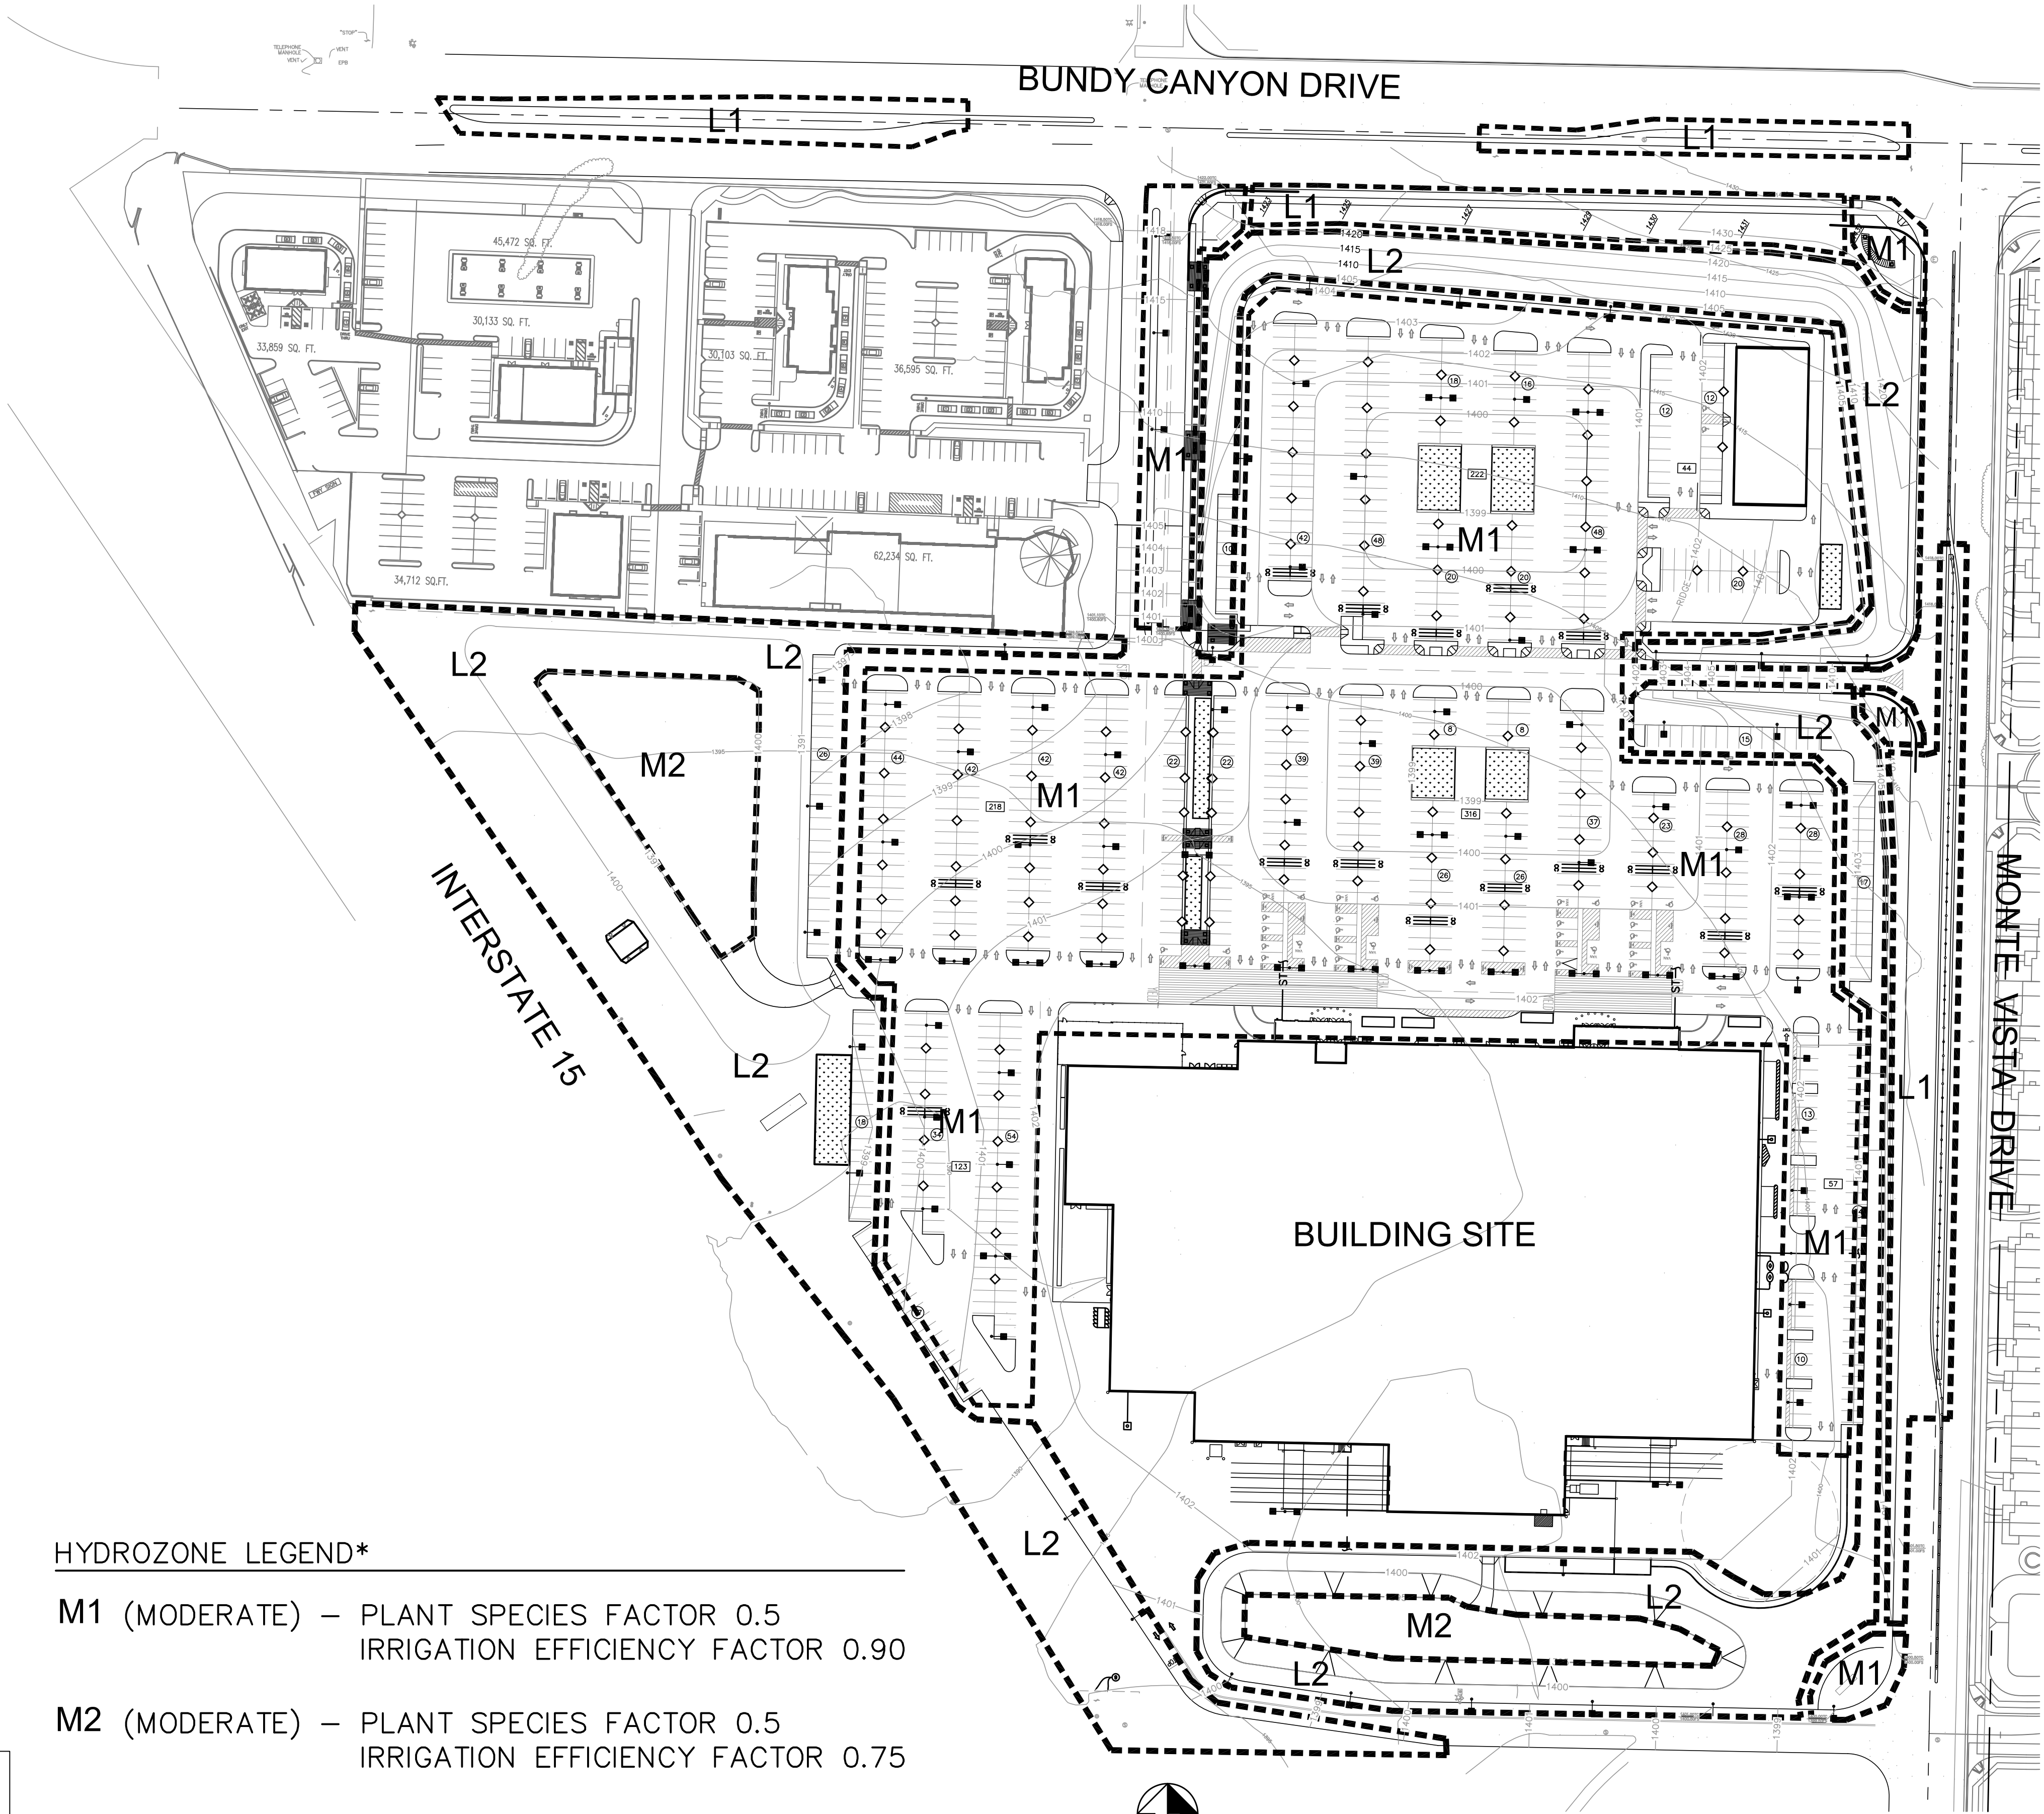


LEGEND - PRELIMINARY PLANT MATERIAL SELECTION

LANDSCAPE CONCEPT PLAN


	WALMART #3882-02 GROUND UP MONTE VISTA RD. AT BUNDY CANYON RD. WILDOMAR, CA 92595 WAL-MART STORES, INC. 2001 SE 10TH STREET BENTONVILLE, AR 72716		PARTERRE SITE PLANNING / URBAN DESIGN / LANDSCAPE ARCHITECTURE 1221 Hayes Avenue San Diego, CA 92103 Phone (619) 296-3713 Fax (619) 296-3702
---	--	---	--

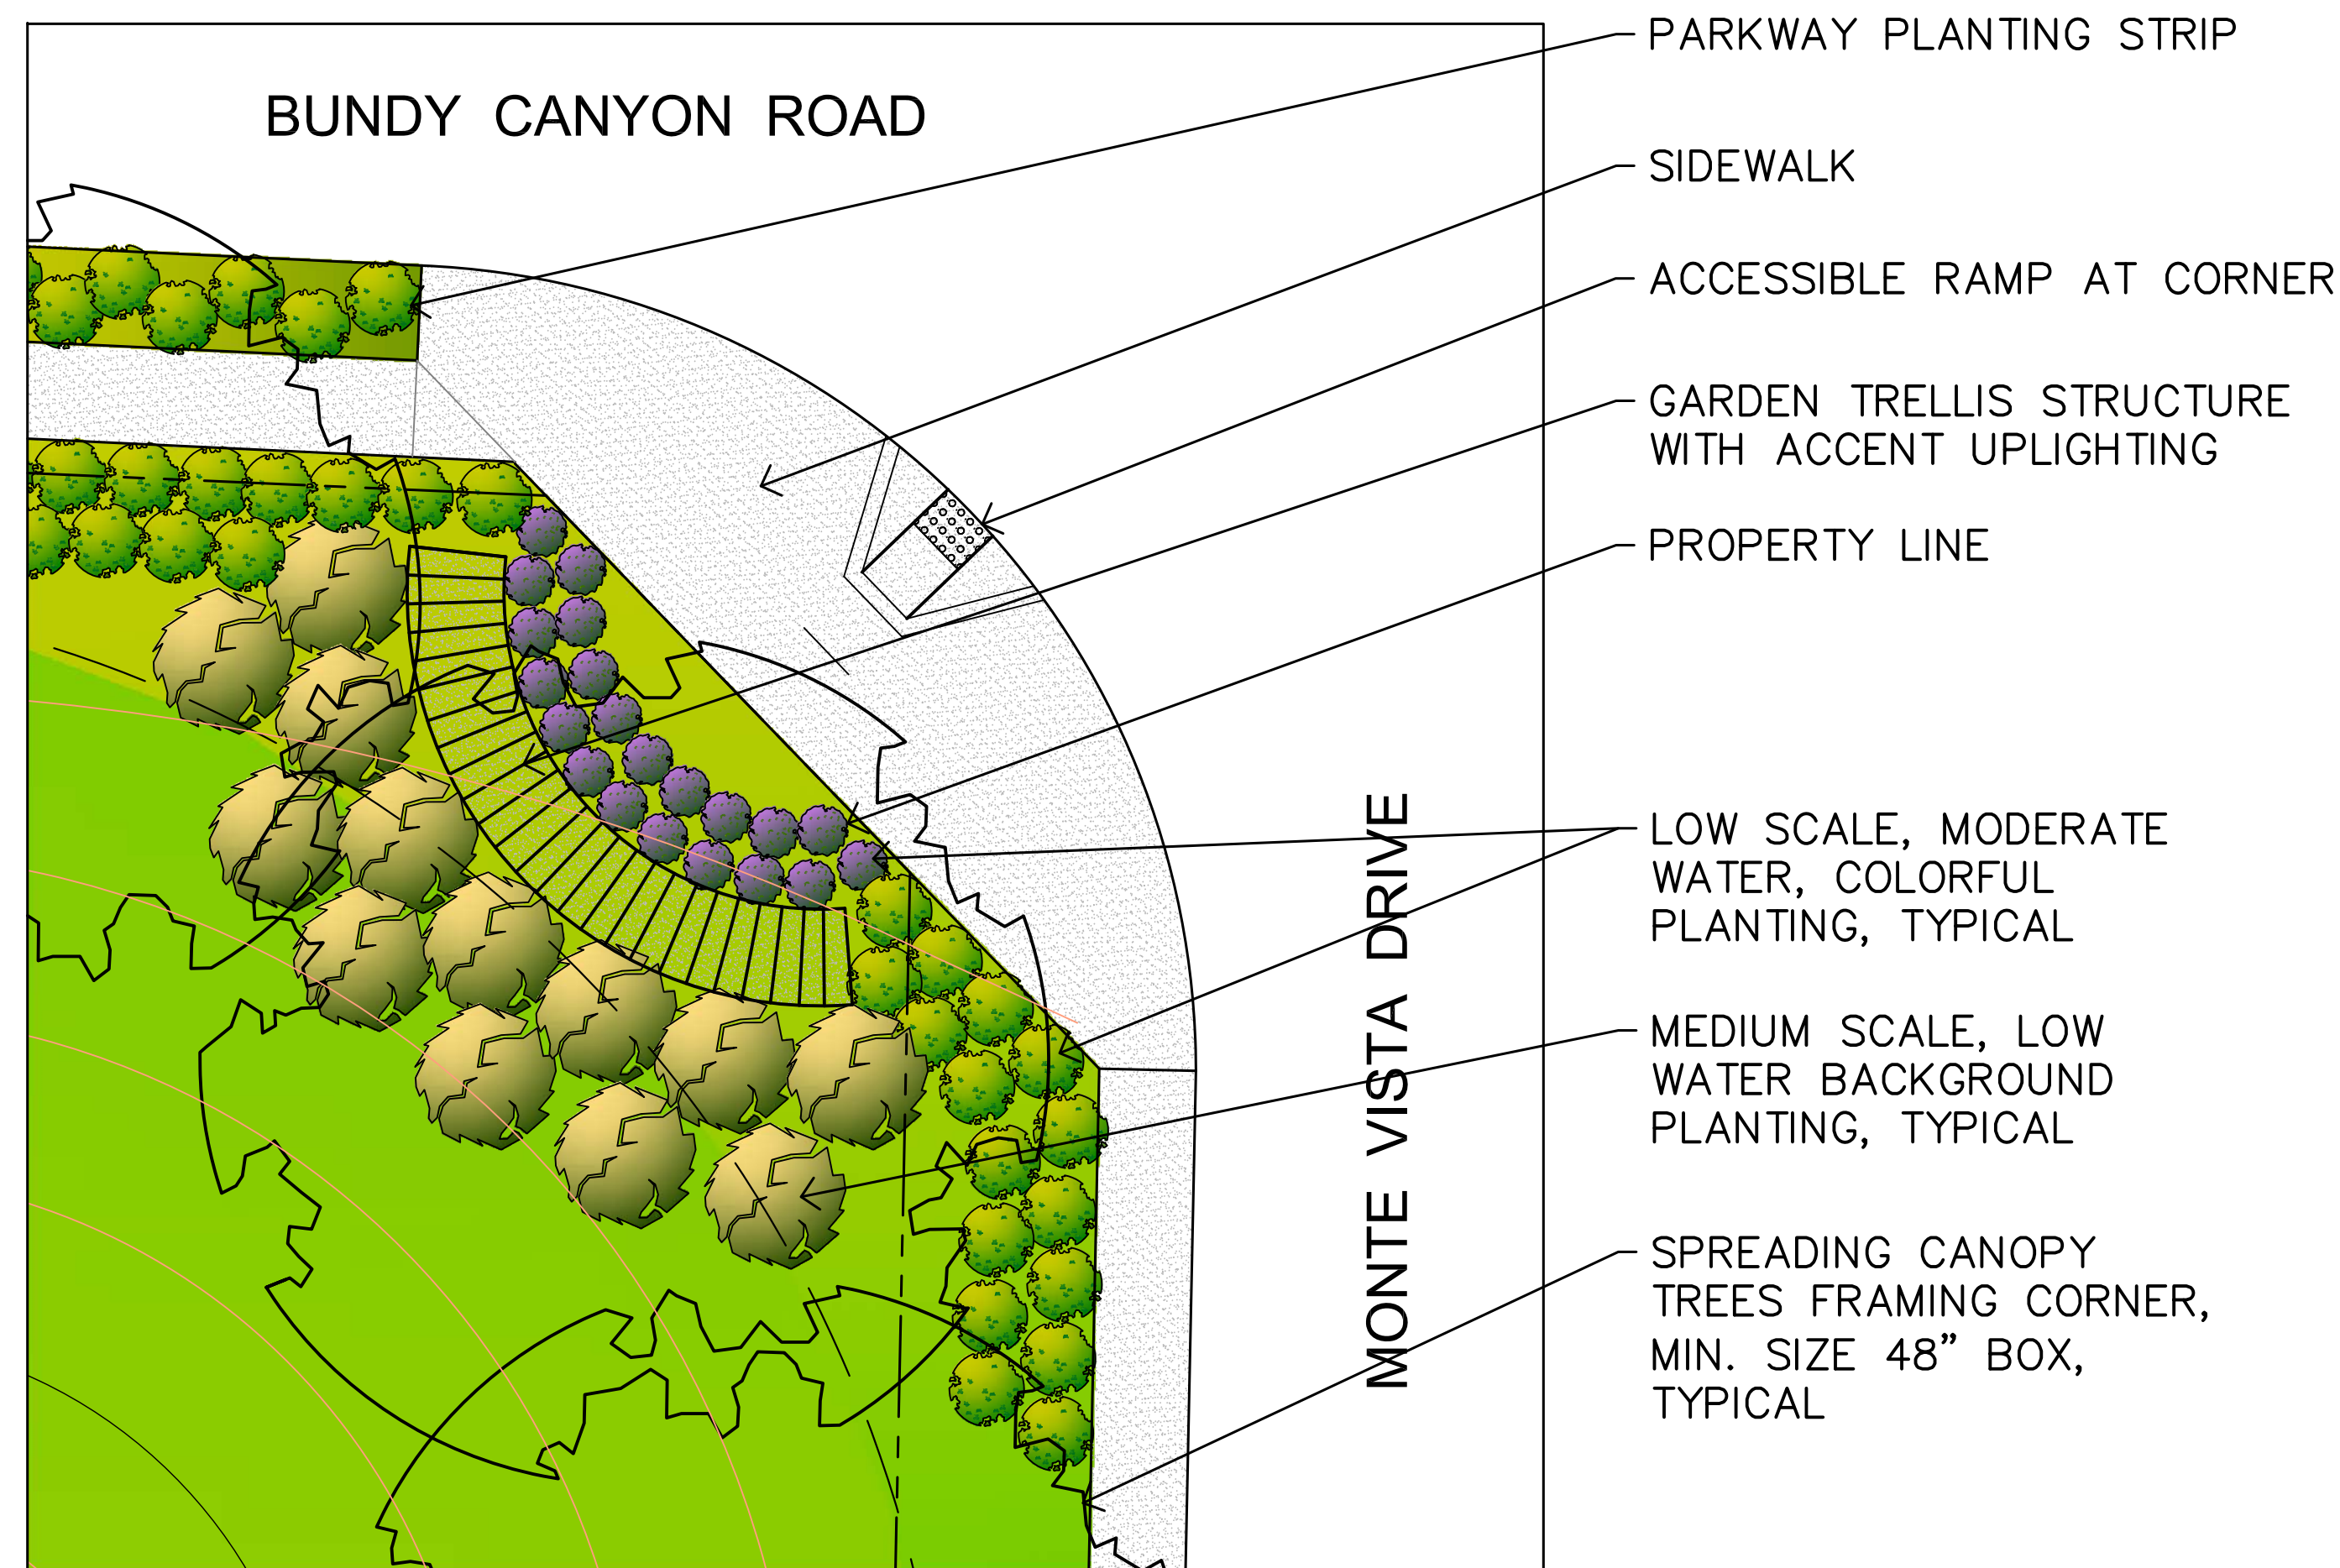


ENLARGEMENT AT CORNER OF BUNDY CANYON ROAD AND MONTE VISTA DRIVE

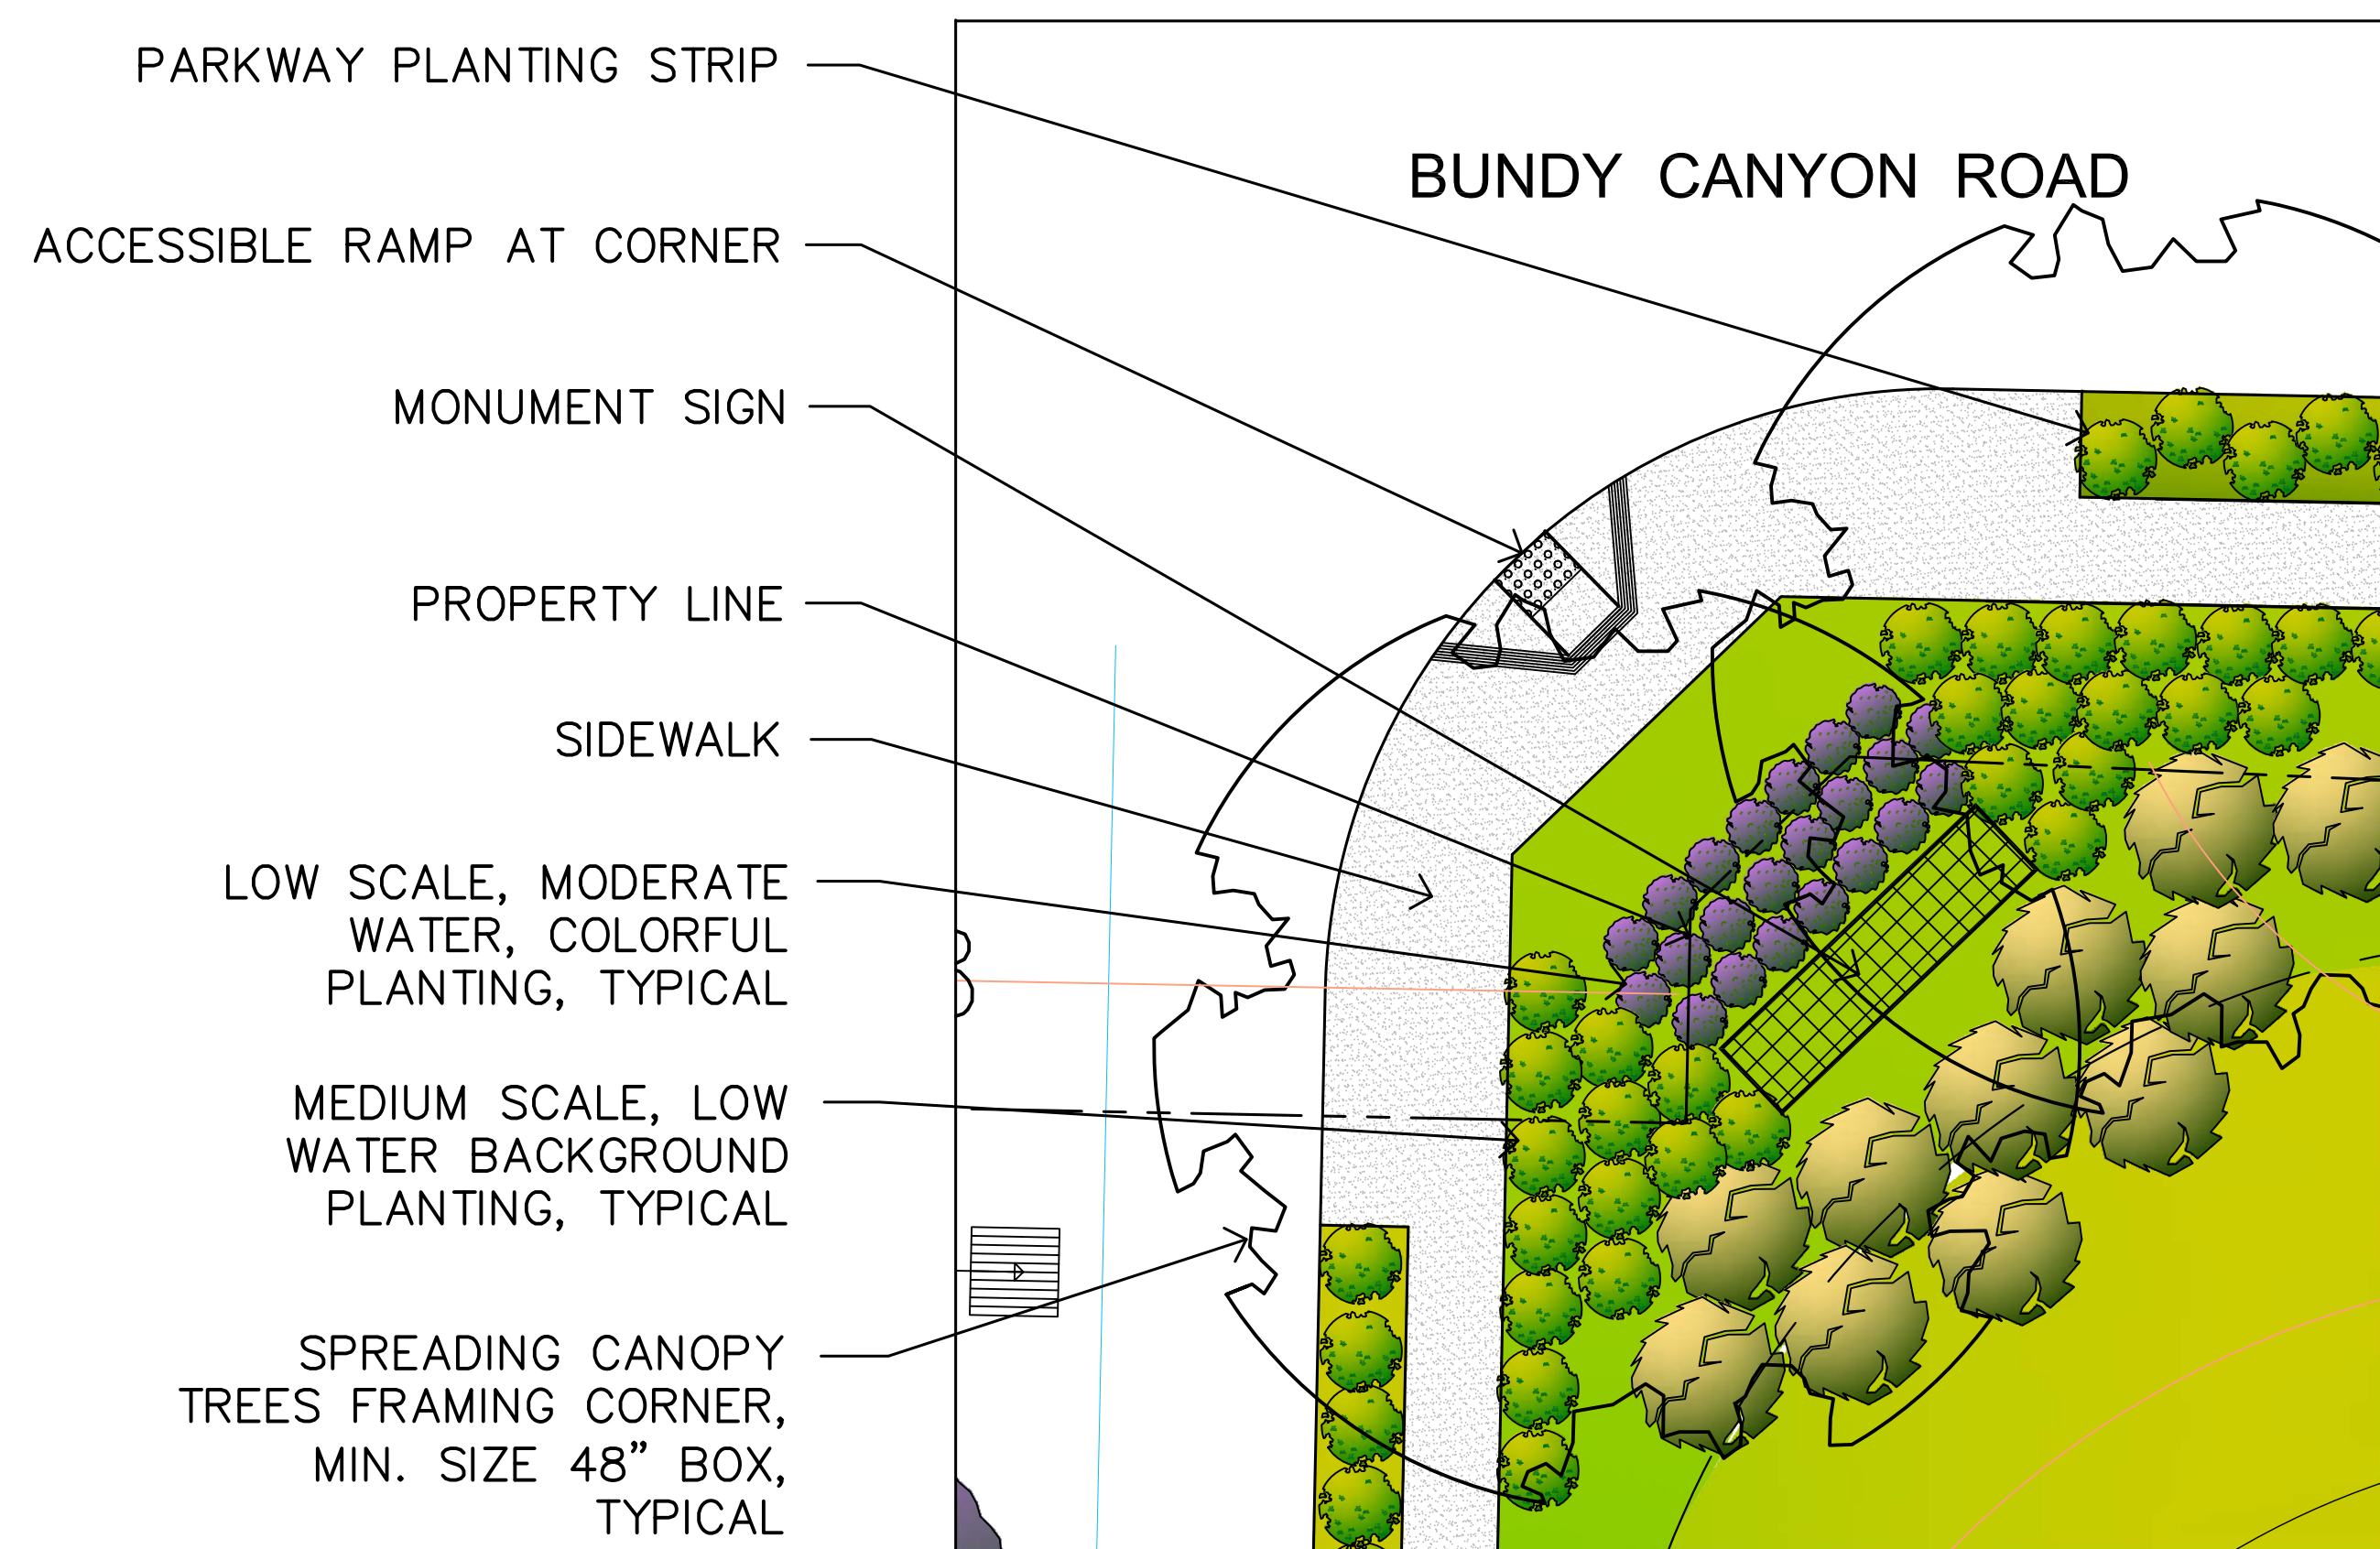

ENLARGEMENT AT ENTRY OFF BUNDY CANYON ROAD

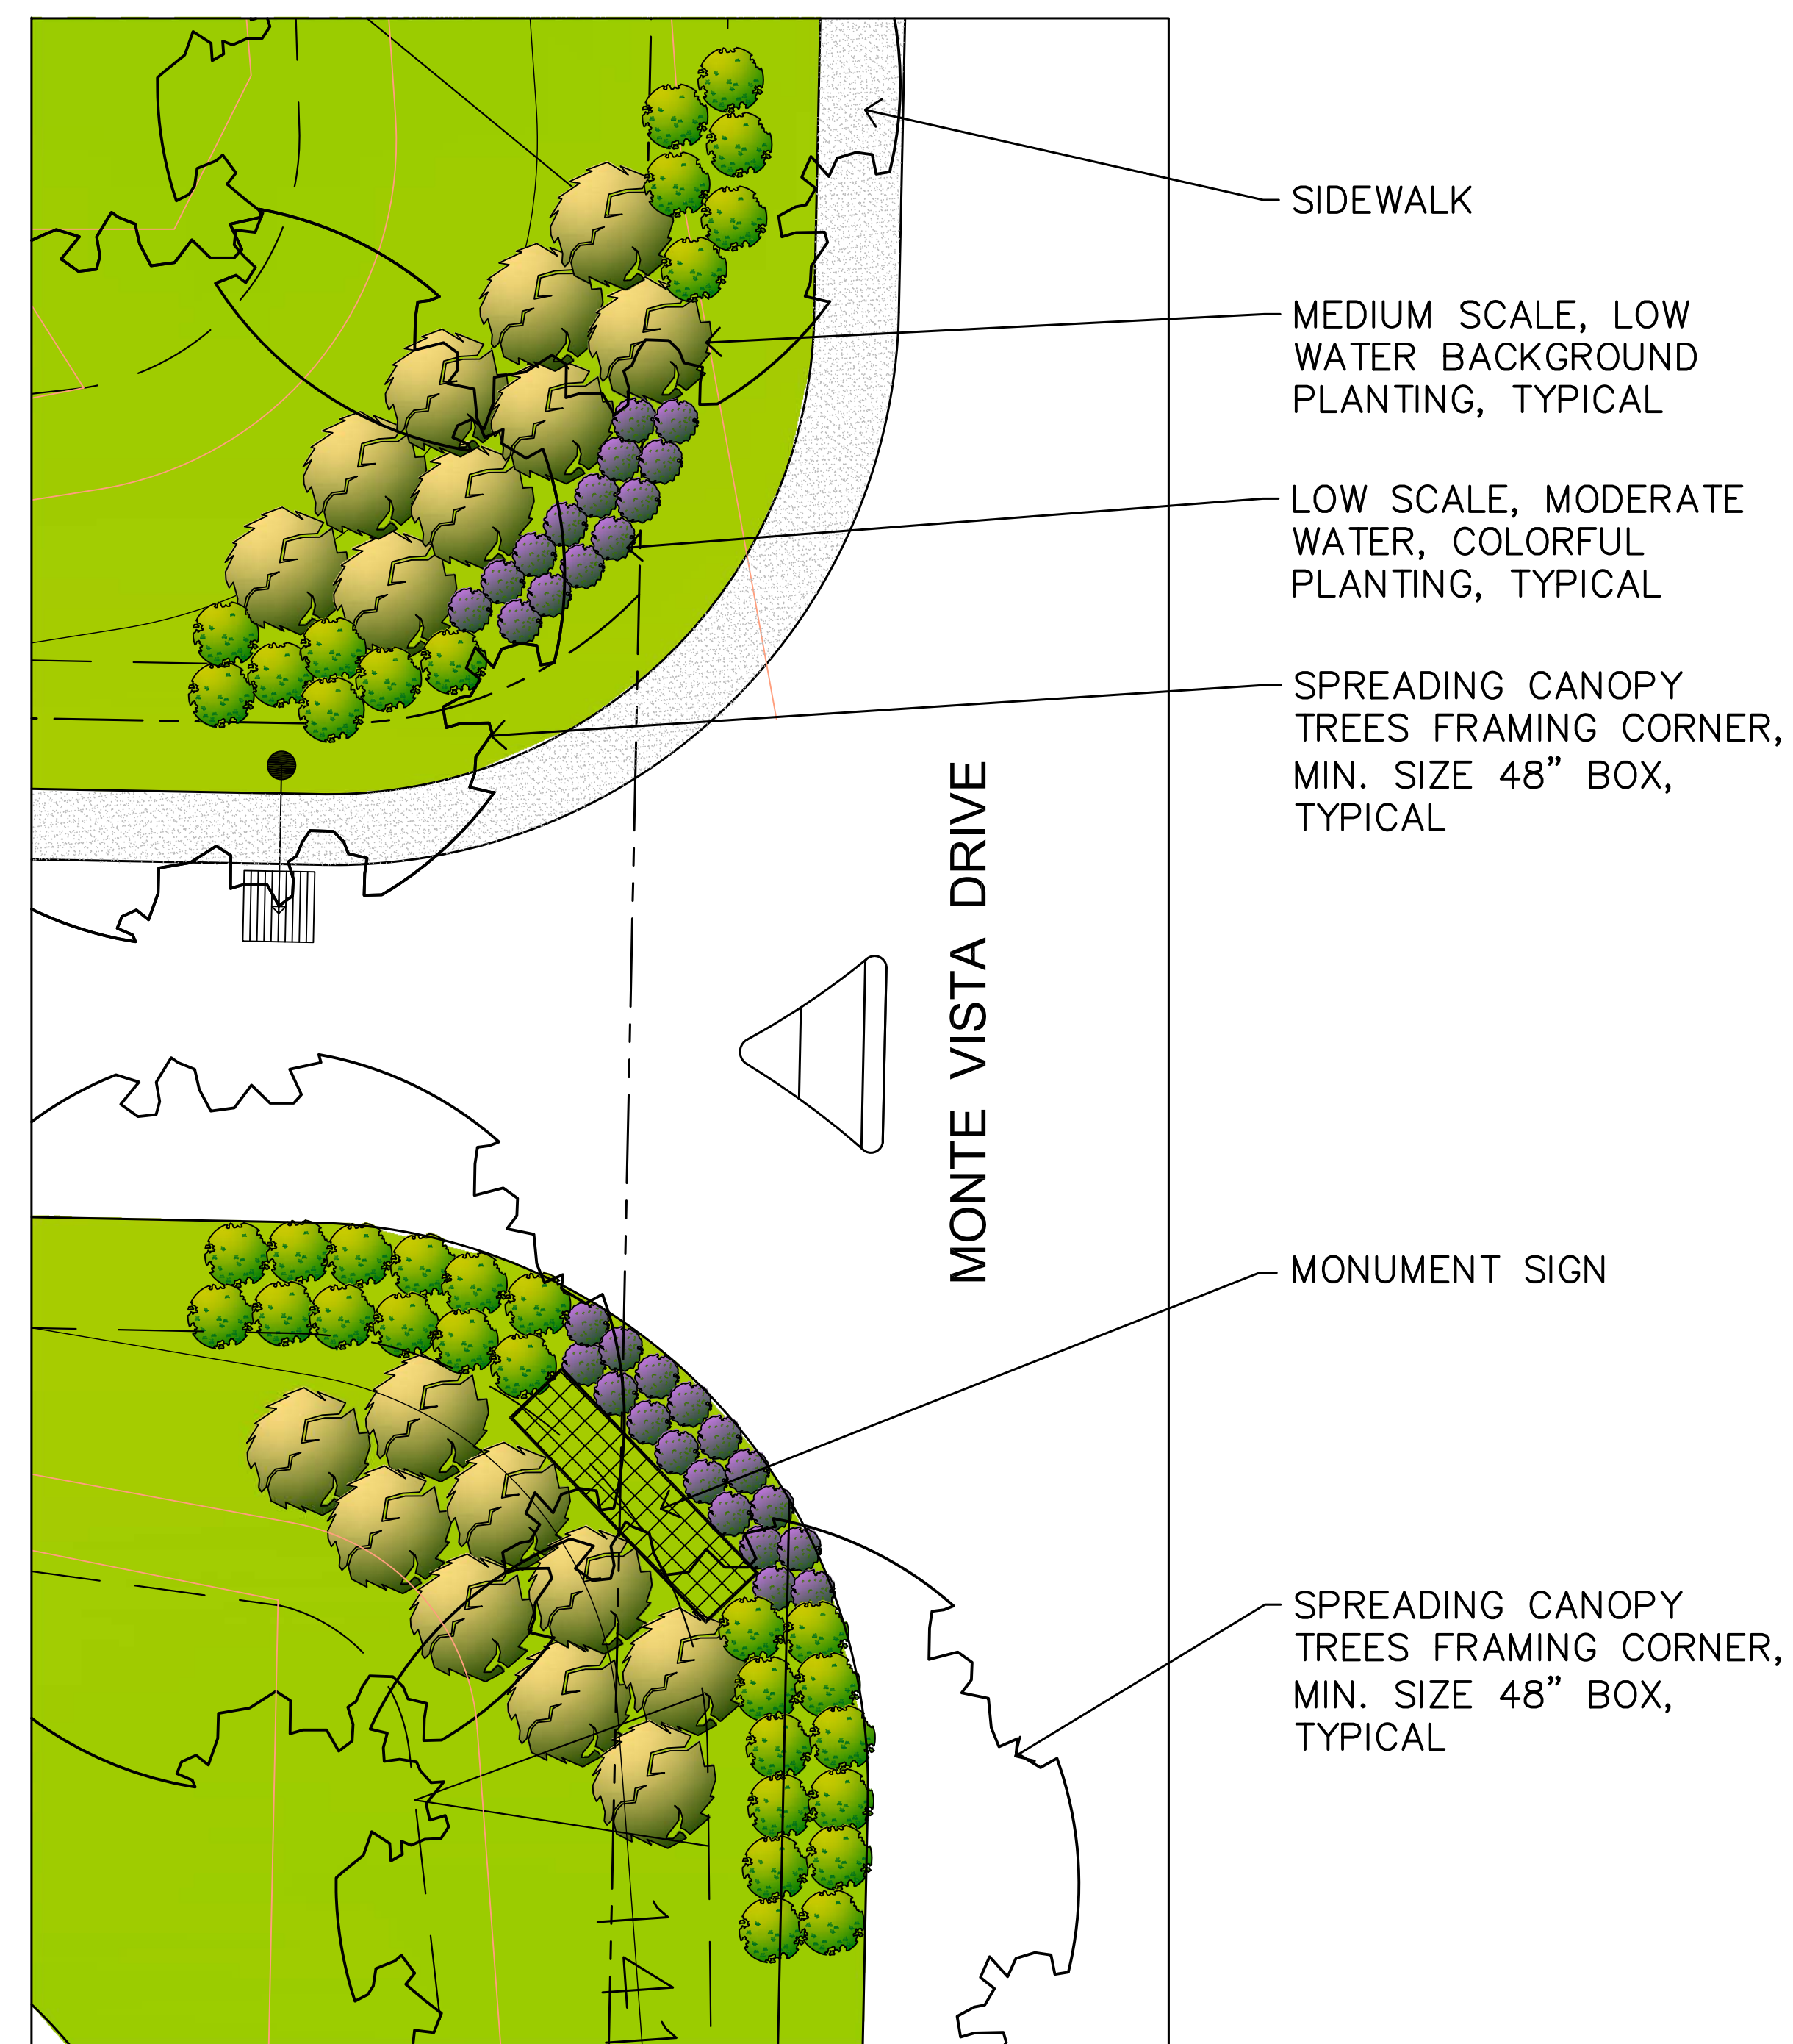

ENLARGEMENT AT ENTRY OFF MONTE VISTA DRIVE

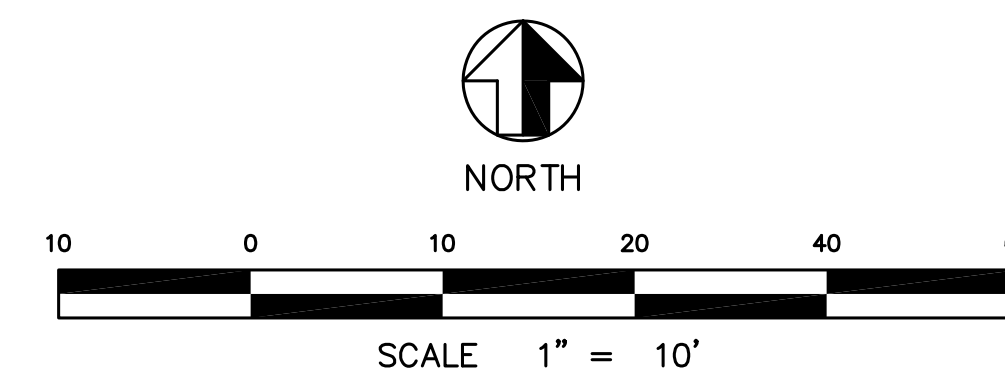

PARTERRE

SITE PLANNING / URBAN DESIGN / LANDSCAPE ARCHITECTURE
1221 Hayes Avenue San Diego, CA 92103
Phone (619) 296-3713 Fax (619) 296-3702

LANDSCAPE CONCEPT PLAN

REVISIONS	BY

NASLAND ENGINEERING
CIVIL ENGINEERING • SURVEYING • LAND PLANNING
4170 Camino del Rio South, Suite 200, San Diego, CA 92108

WALMART #3892-02 GROUND UP
MONTE VISTA RD. AT
BUNDY CANYON RD.
WILDOMAR, CA 92595
WAL-MART STORES, INC.
2001 SE 10TH STREET
BENTONVILLE, AR 72716

Walmart

DRAWN

CHECKED


DATE

SCALE


JOB No.

SHEET

OF X SHEETS

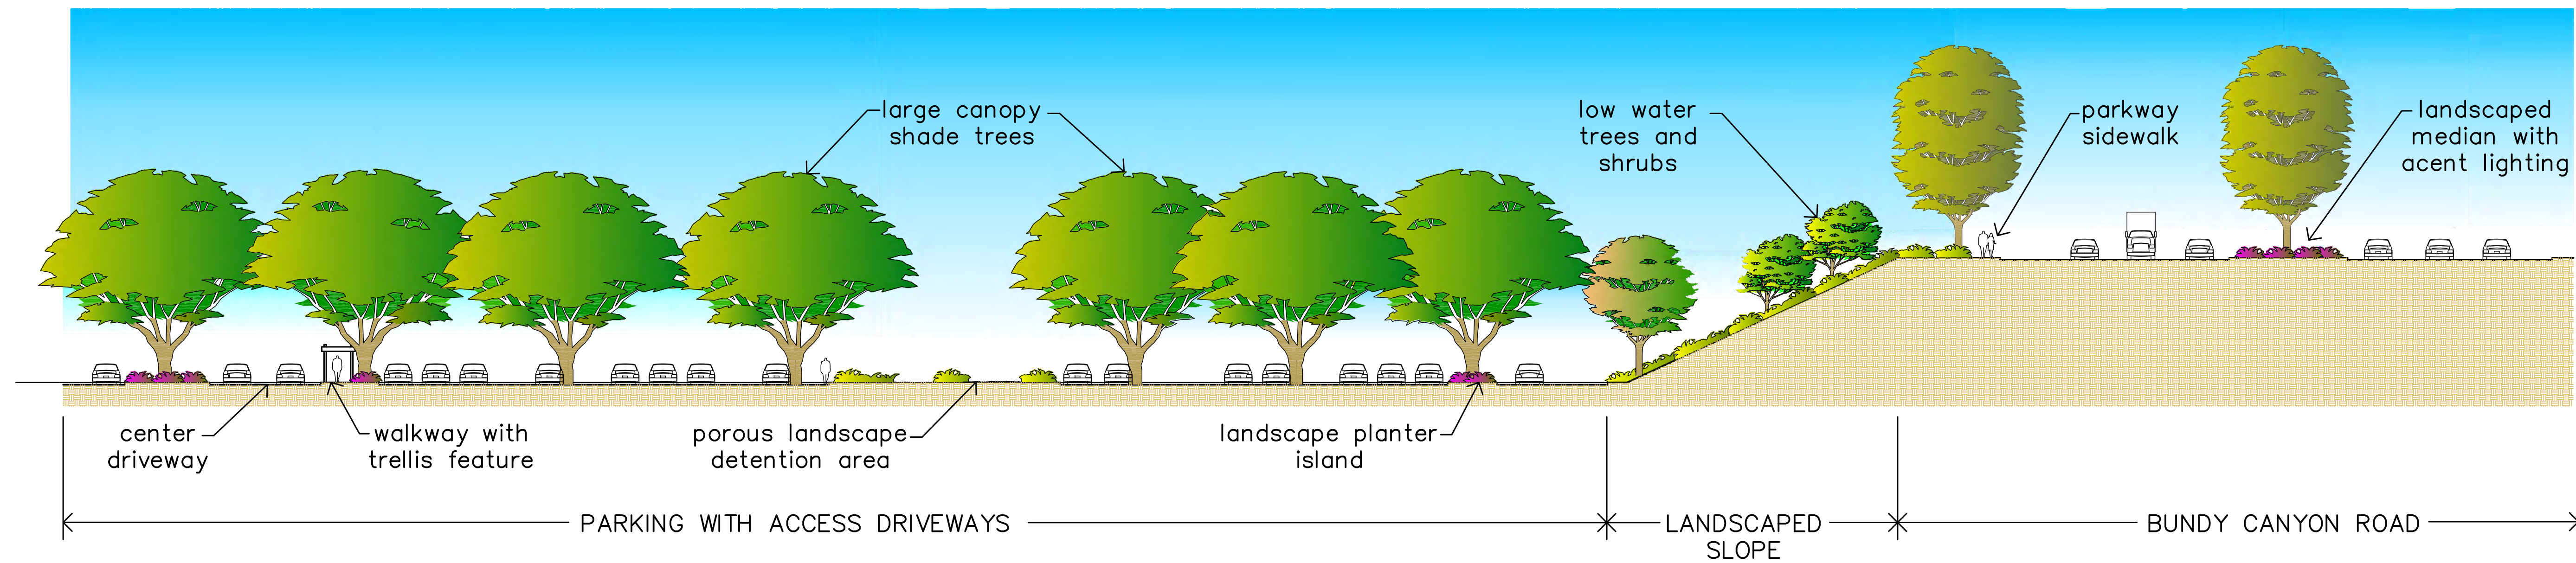

CROSS SECTION A-A: Looking West

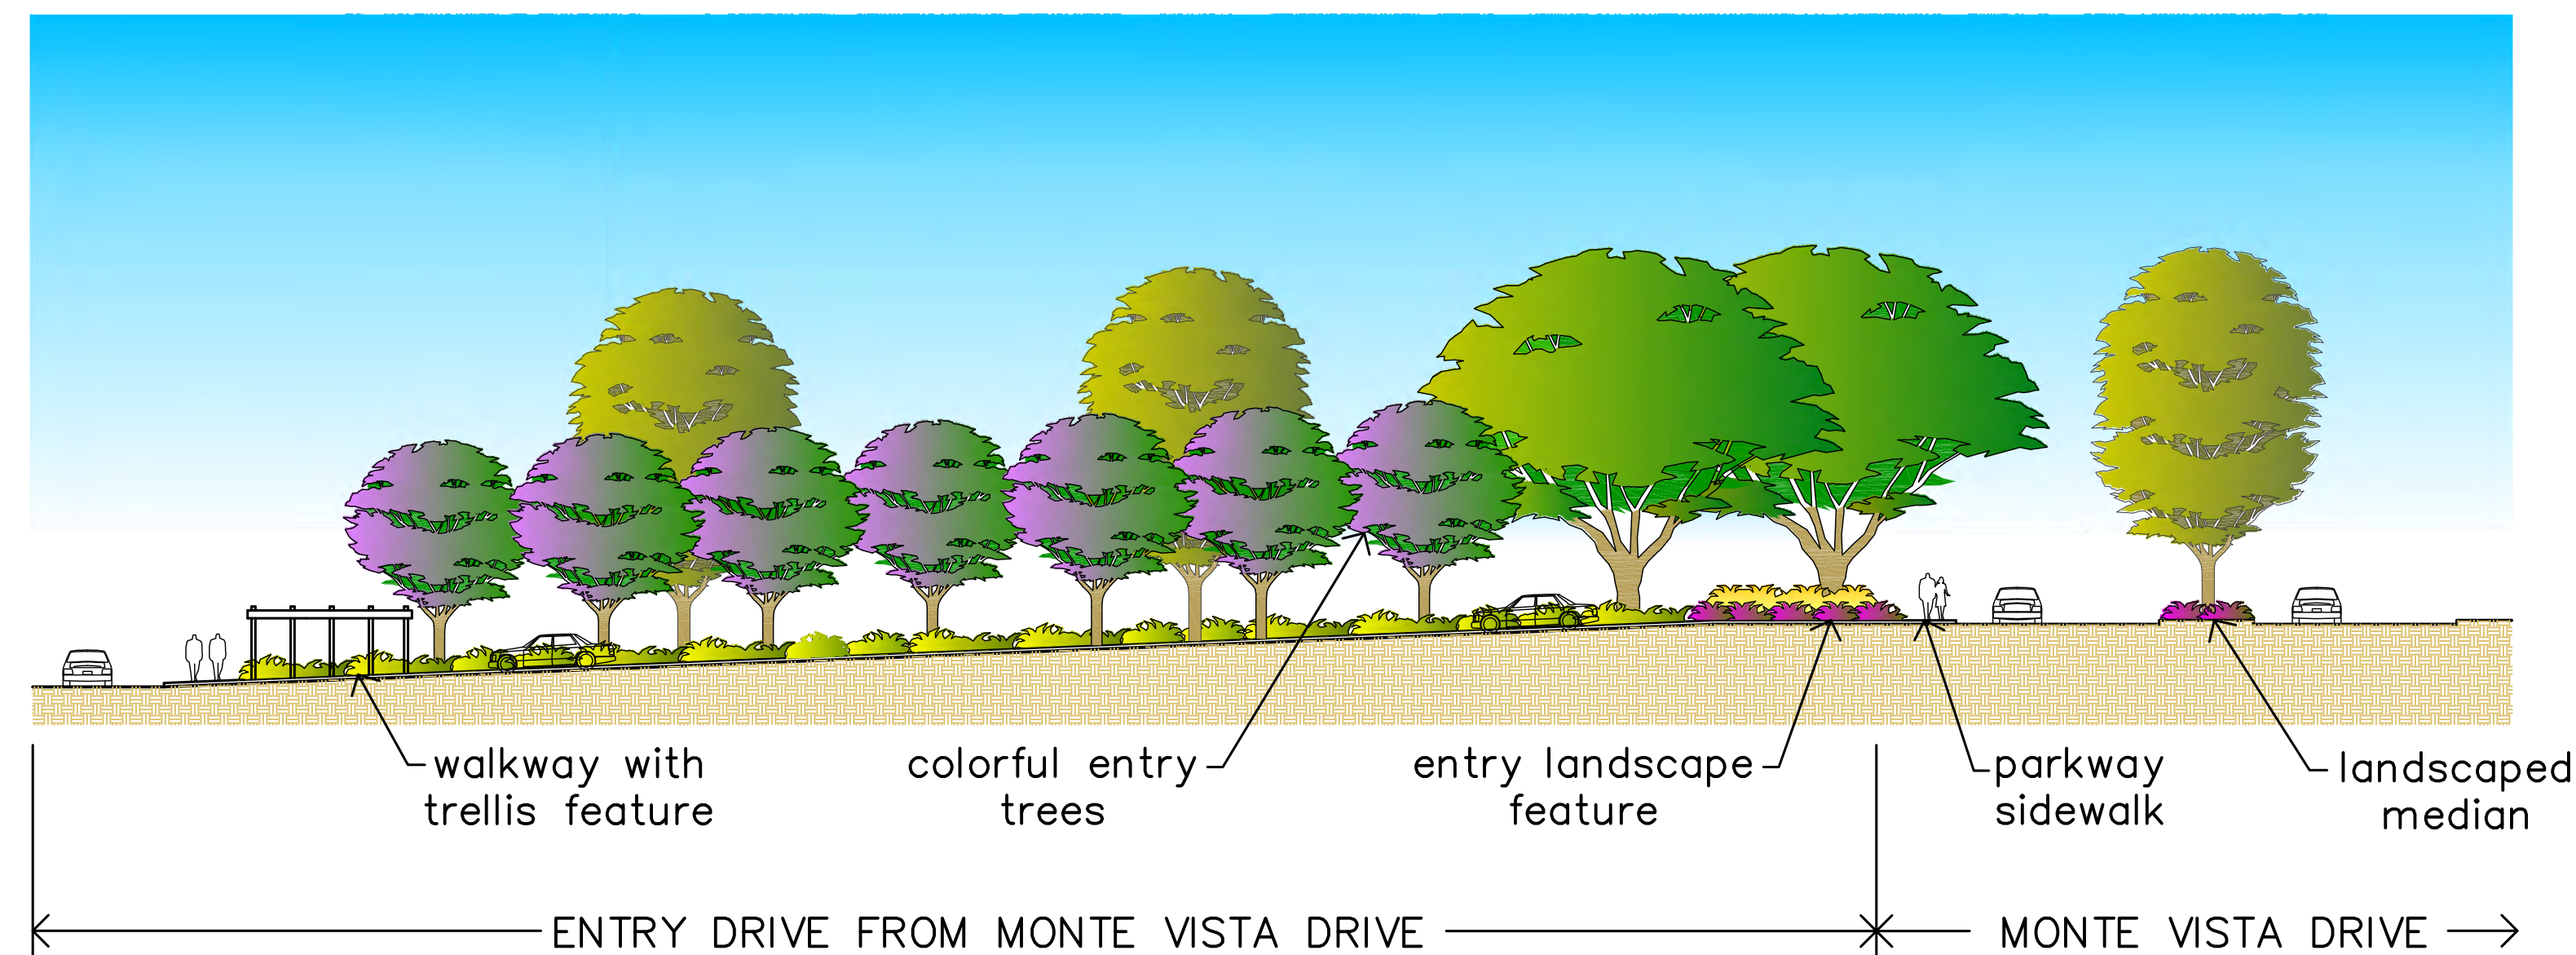

CROSS SECTION B-B: Looking North



PARTERRE

SITE PLANNING / URBAN DESIGN / LANDSCAPE ARCHITECTURE
1221 Hayes Avenue San Diego, CA 92103
Phone (619) 296-3713 Fax (619) 296-3702

LANDSCAPE CONCEPT PLAN

REVISIONS	BY

NASLAND ENGINEERING
CIVIL ENGINEERING • SURVEYING • LAND PLANNING
1410 Baller Street, San Diego, California 92111 • (619) 296-2770

WALMART #3882-02 GROUND UP
MONTE VISTA RD. AT
BUNDY CANYON RD.
WILDOMAR, CA 92595
WAL-MART STORES, INC.
2001 SE 10TH STREET
BENTONVILLE, AR 72716



DRAWN

CHECKED

DATE

SCALE

JOB No.

SHEET

OF X SHEETS